


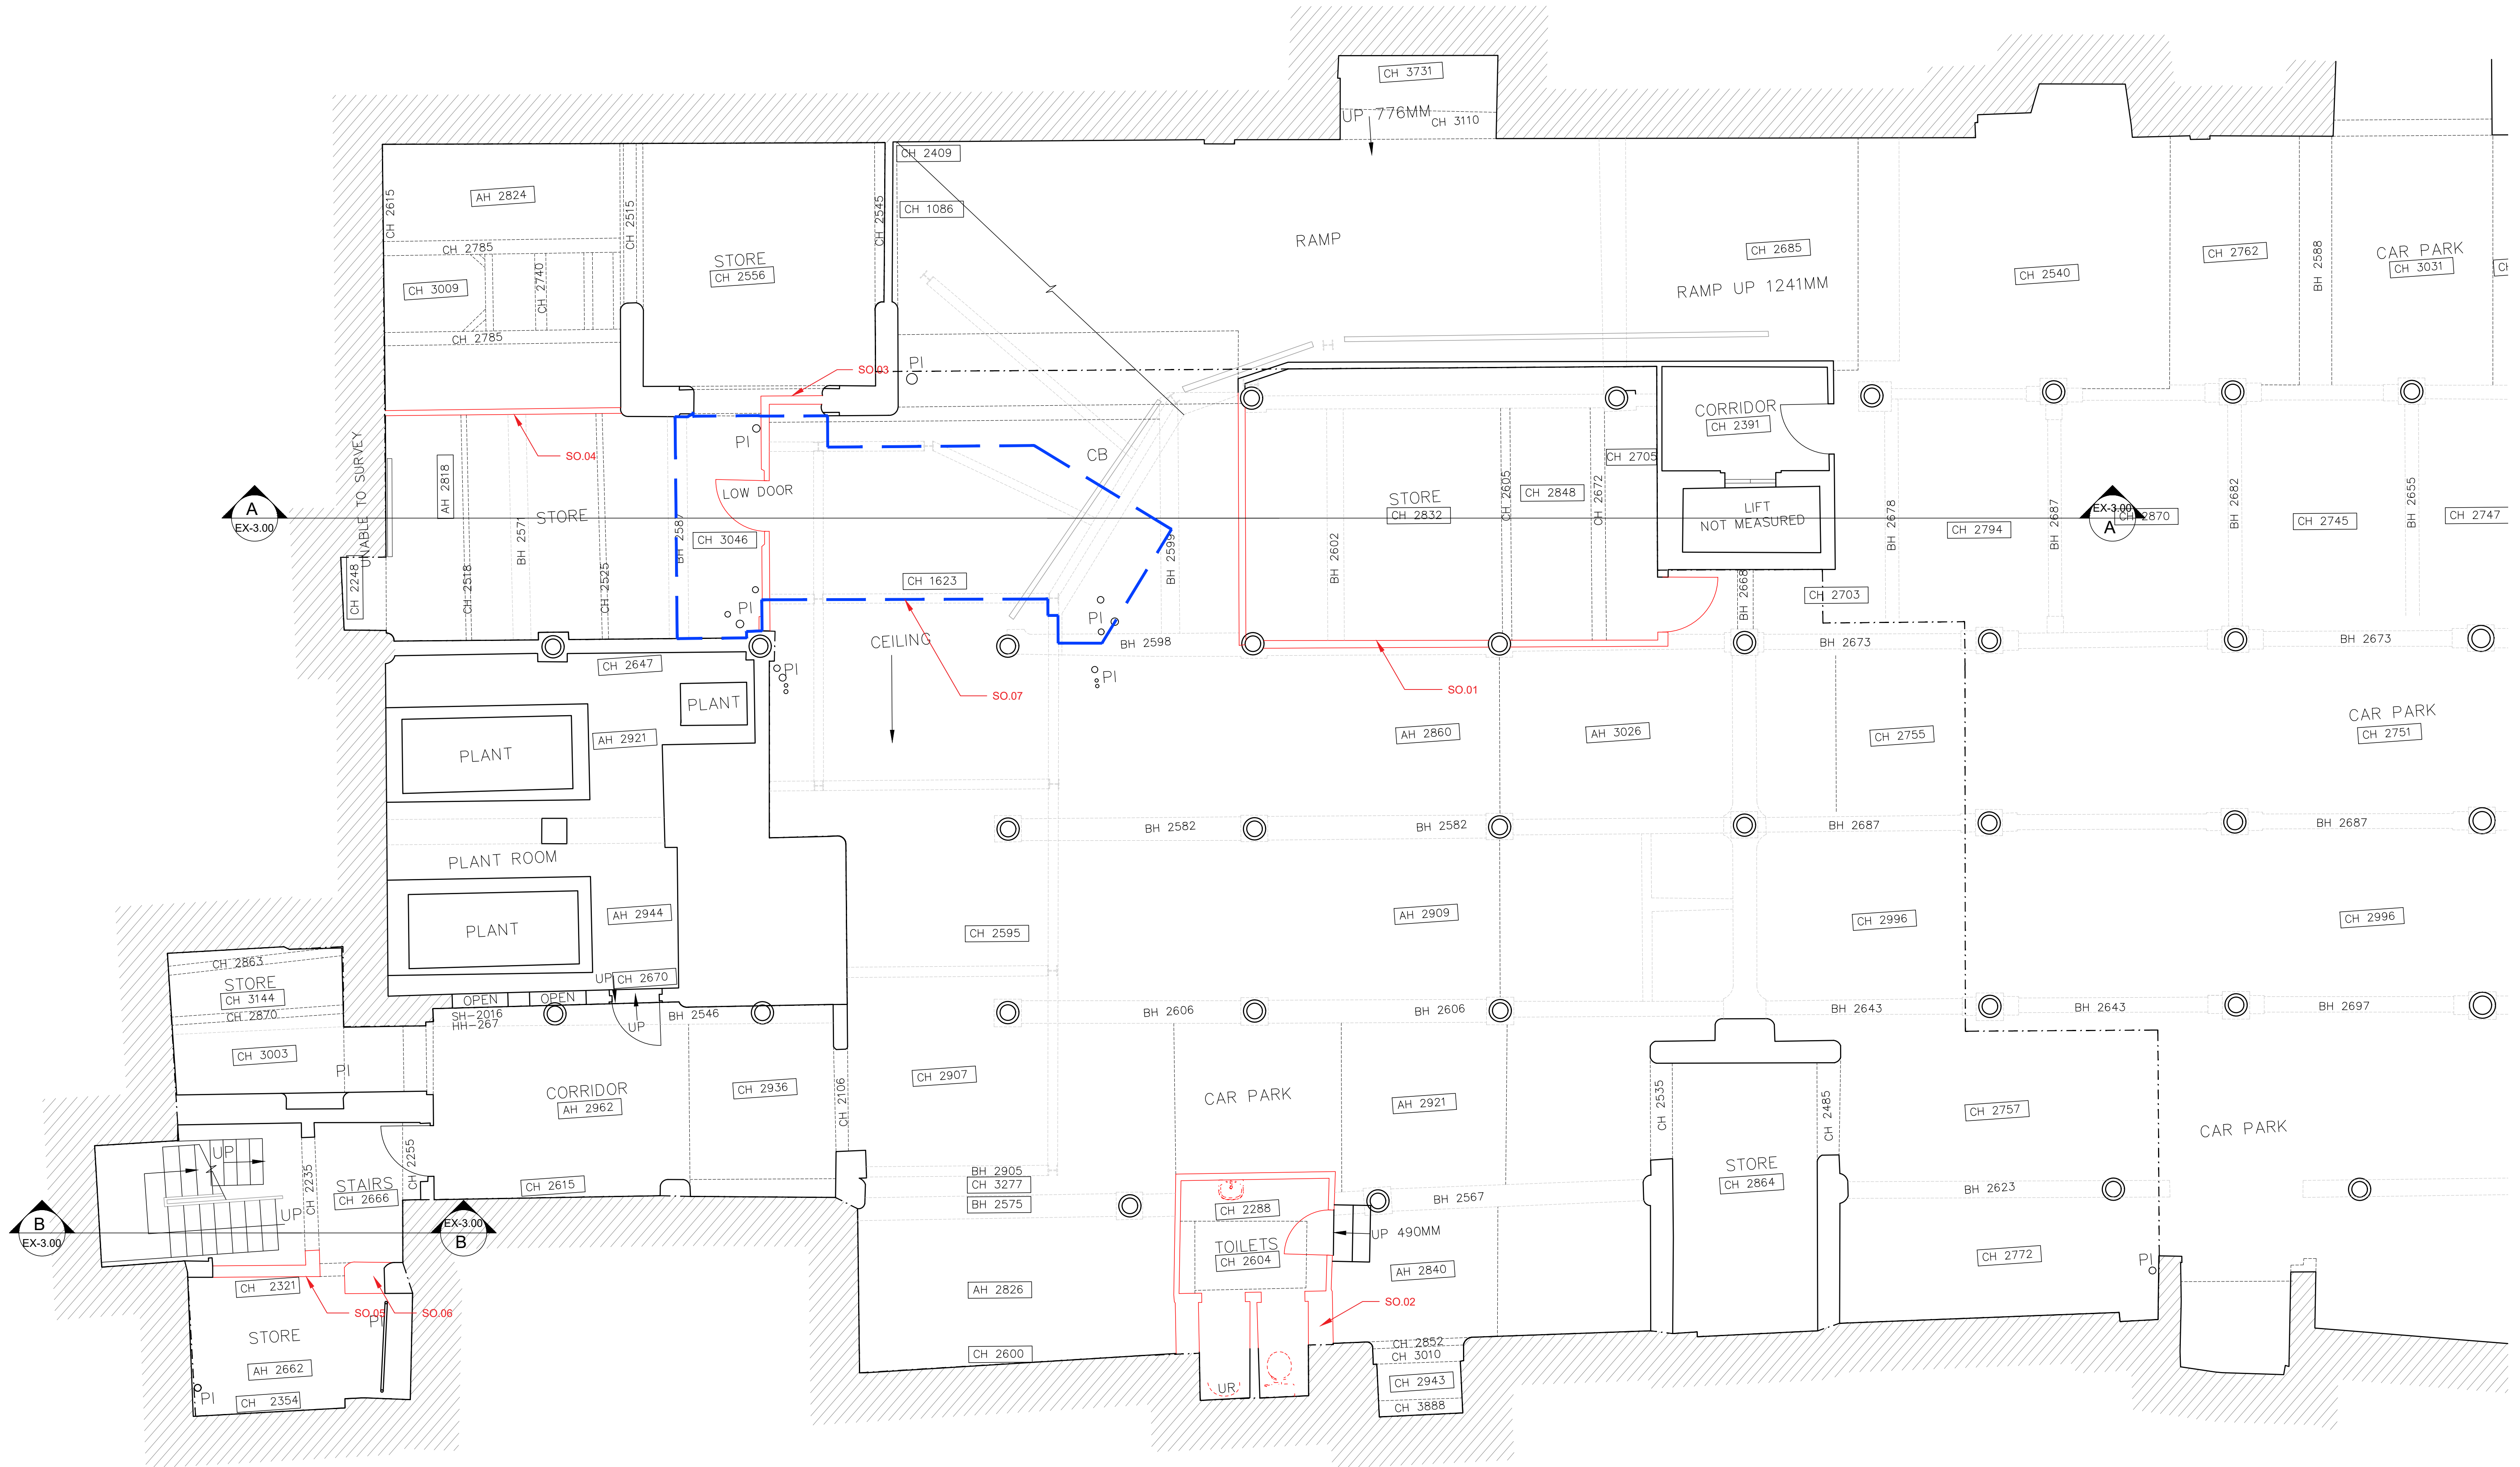

01 Existing Basement Floor Plan

Notes

- Drawing used for the status indicated only.
- All dimensions and setting out shall be checked and confirmed and any discrepancies to be reported to the Architect prior to commencement of any work.
- All work and materials to be in accordance with current statutory legislation, relevant codes of practice and British Standards.
- Drawing to be used in accordance with relevant consultants and sub-contractors drawings and specifications.

SITE BOUNDARY:

- Site boundary assumed and indicated as shown based on MAP only
- Should exact identification of boundary be required then a third party boundary professional must be appointed
- All Existing structures, access, gutters etc. to be within assumed boundary at all times

0 0.25 0.5 1 1.5 2 2.5 5m
scale 1:50



Revision	Comment	Date	Project	Title
A	SO 07 Added, SO 08 updated	01.03.23	Lloyds House	Strip Out - Basement Floor Plan
			Client	Drawing Status
			Private Client	Planning
Scale	Sheet	Date	Drawing No.	Rev.
1:100	A1	March 2023	085-SO-1.01	A