




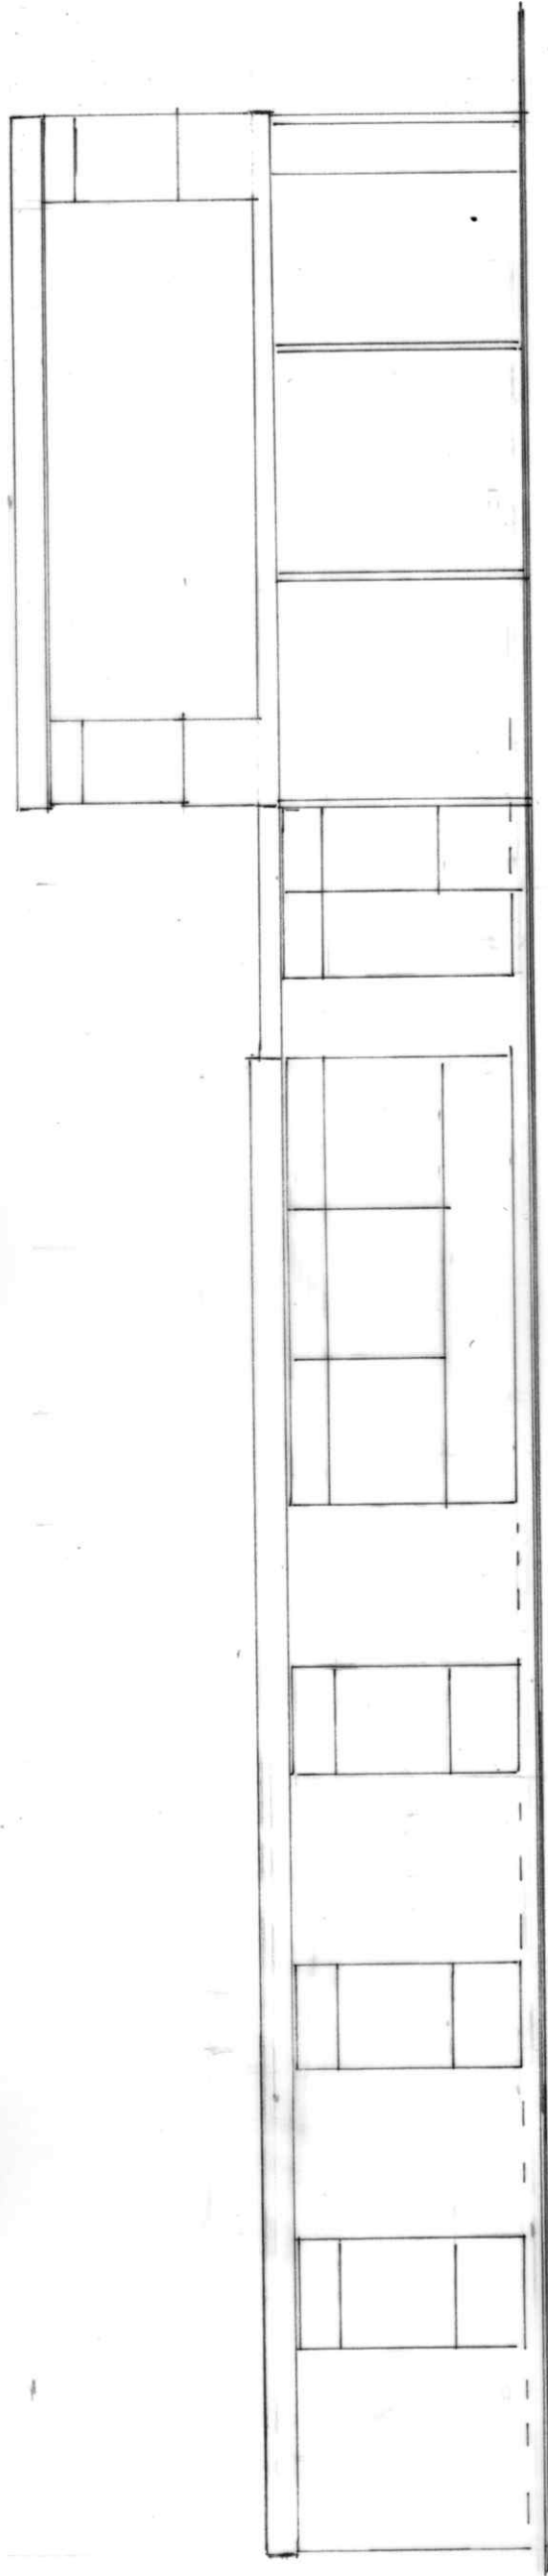

FRONT ELEVATION
(PROPOSED)

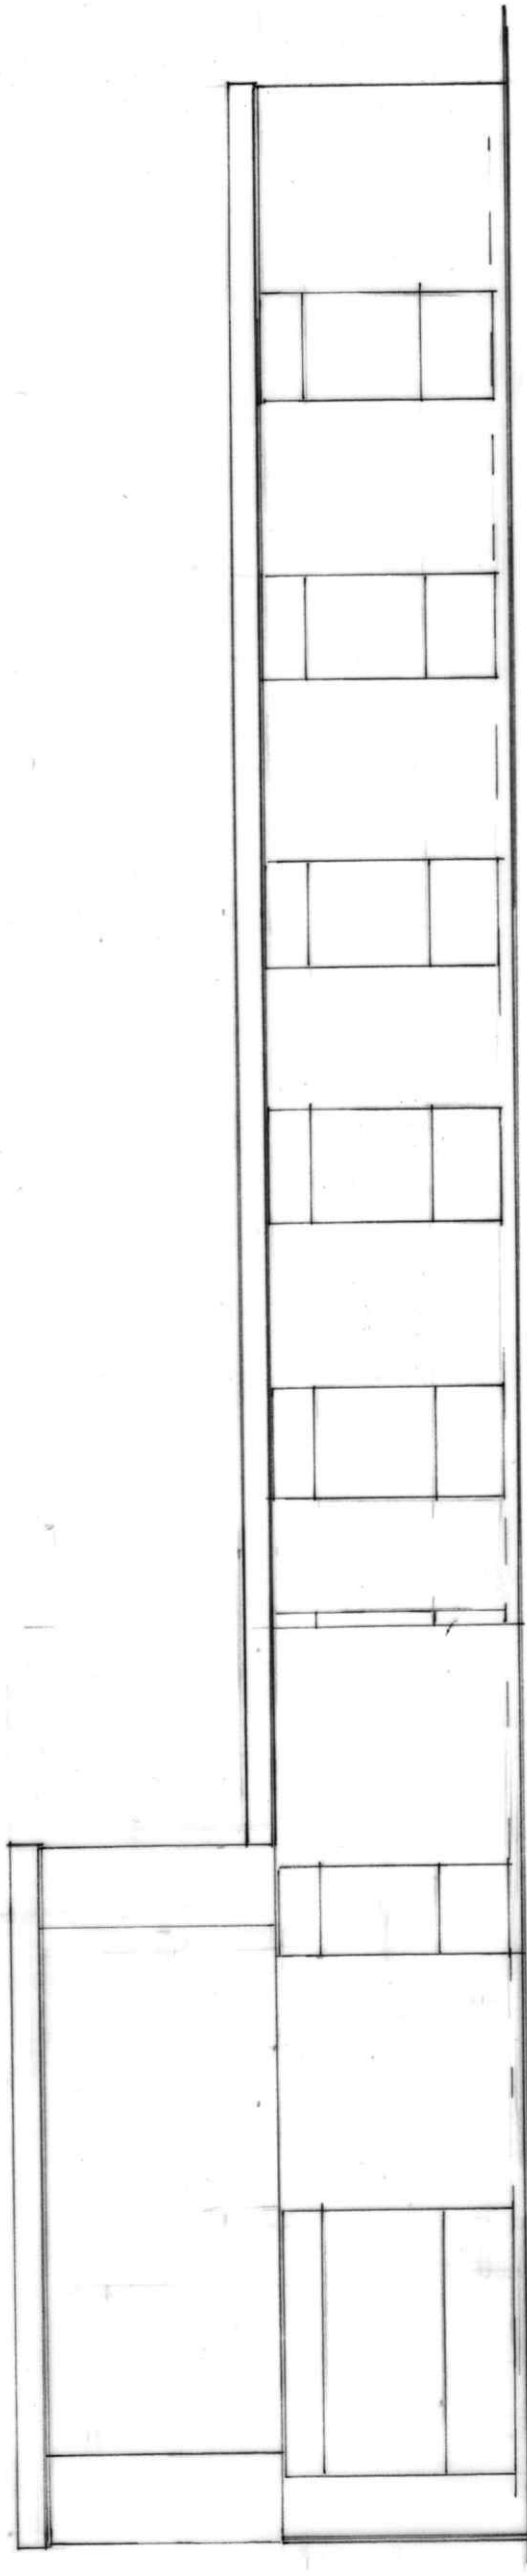

REAR ELEVATION
(PROPOSED)

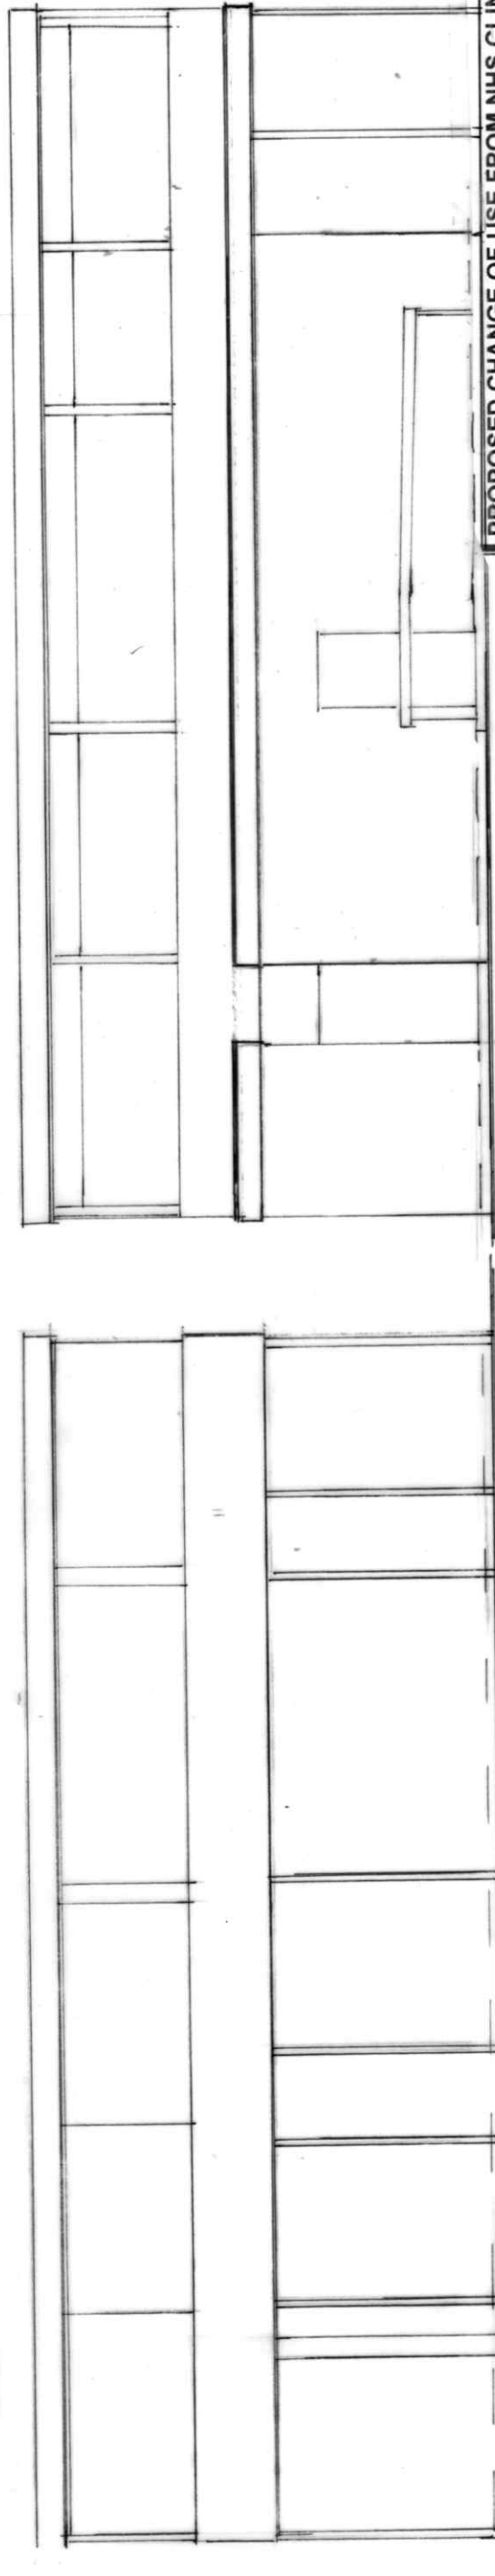

SIDE ELEVATION
(PROPOSED)

SIDE ELEVATION
(PROPOSED)

PROPOSED CHANGE OF USE FROM NHS CLINIC TO
HOSTEL AT ABBEY HEY CLINIC CONSTABLE STREET
MANCHESTER M18 8GD

For: IRHA HOMES LTD

Elevation

Scale 1:100

2080/6