



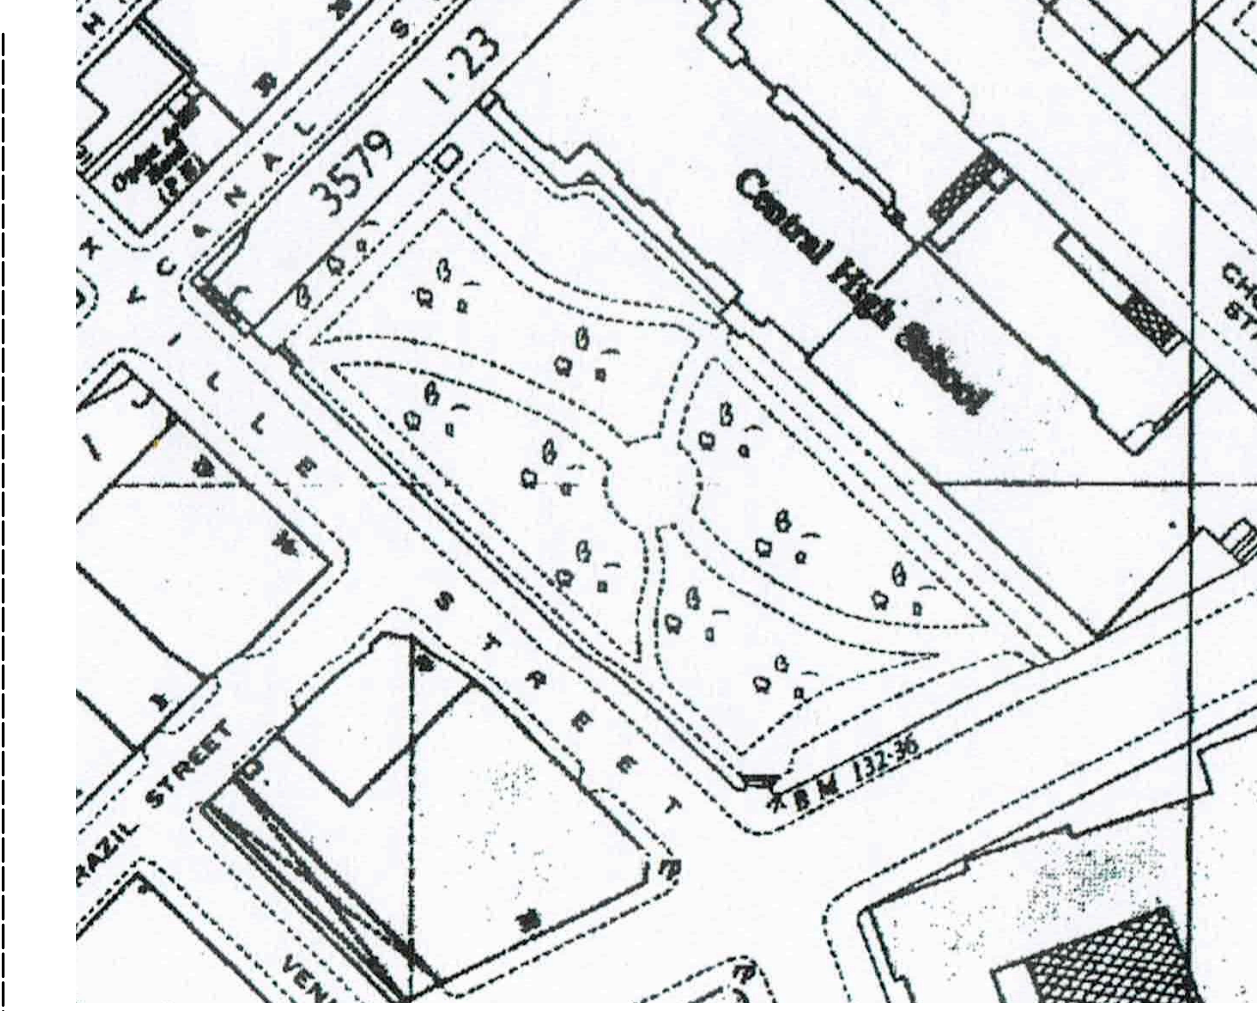

Excerpt from historic site plan showing original plans for Sackville Gardens

EX(P) Existing Site Plan
Scale: 1:500

 

DO NOT SCALE FROM THIS DRAWING ALL DIMENSIONS TO BE CHECKED ON SITE PRIOR TO THE START OF ANY WORK AND ANY DISCREPANCIES MUST BE NOTIFIED IN WRITING REFER TO ENGINEERS DRAWINGS FOR ALL STRUCTURAL, HEATING, LIGHTING, POWER, EXTERNAL AND UNDERGROUND DRAINAGE AND VENTILATION INFORMATION ALL BUILDING WORKS COMPLY IN ALL RESPECTS TO CURRENT BUILDING STANDARDS FOR COUNTRY IN WHICH SITE IS LOCATED		
20/02/2024 Revision Date	Annotations revised Revision Note	
Status Planning		
Job Reference 23006	Drawing Number EX(P)-001	Revision A
Scale 1:500	Paper Size A3	
Drawing Name Existing Plan		
Drawn By BZ	Checked BT	Date Drawn 15/01/2024
Project The National Transgender Monument		
Client Sparkle - The National Transgender Charity		

New Practice

3 Ross Street
Glasgow
G1 5AR
+44 (0) 141 226 4092
info@new-practice.co.uk
www.new-practice.co.uk