



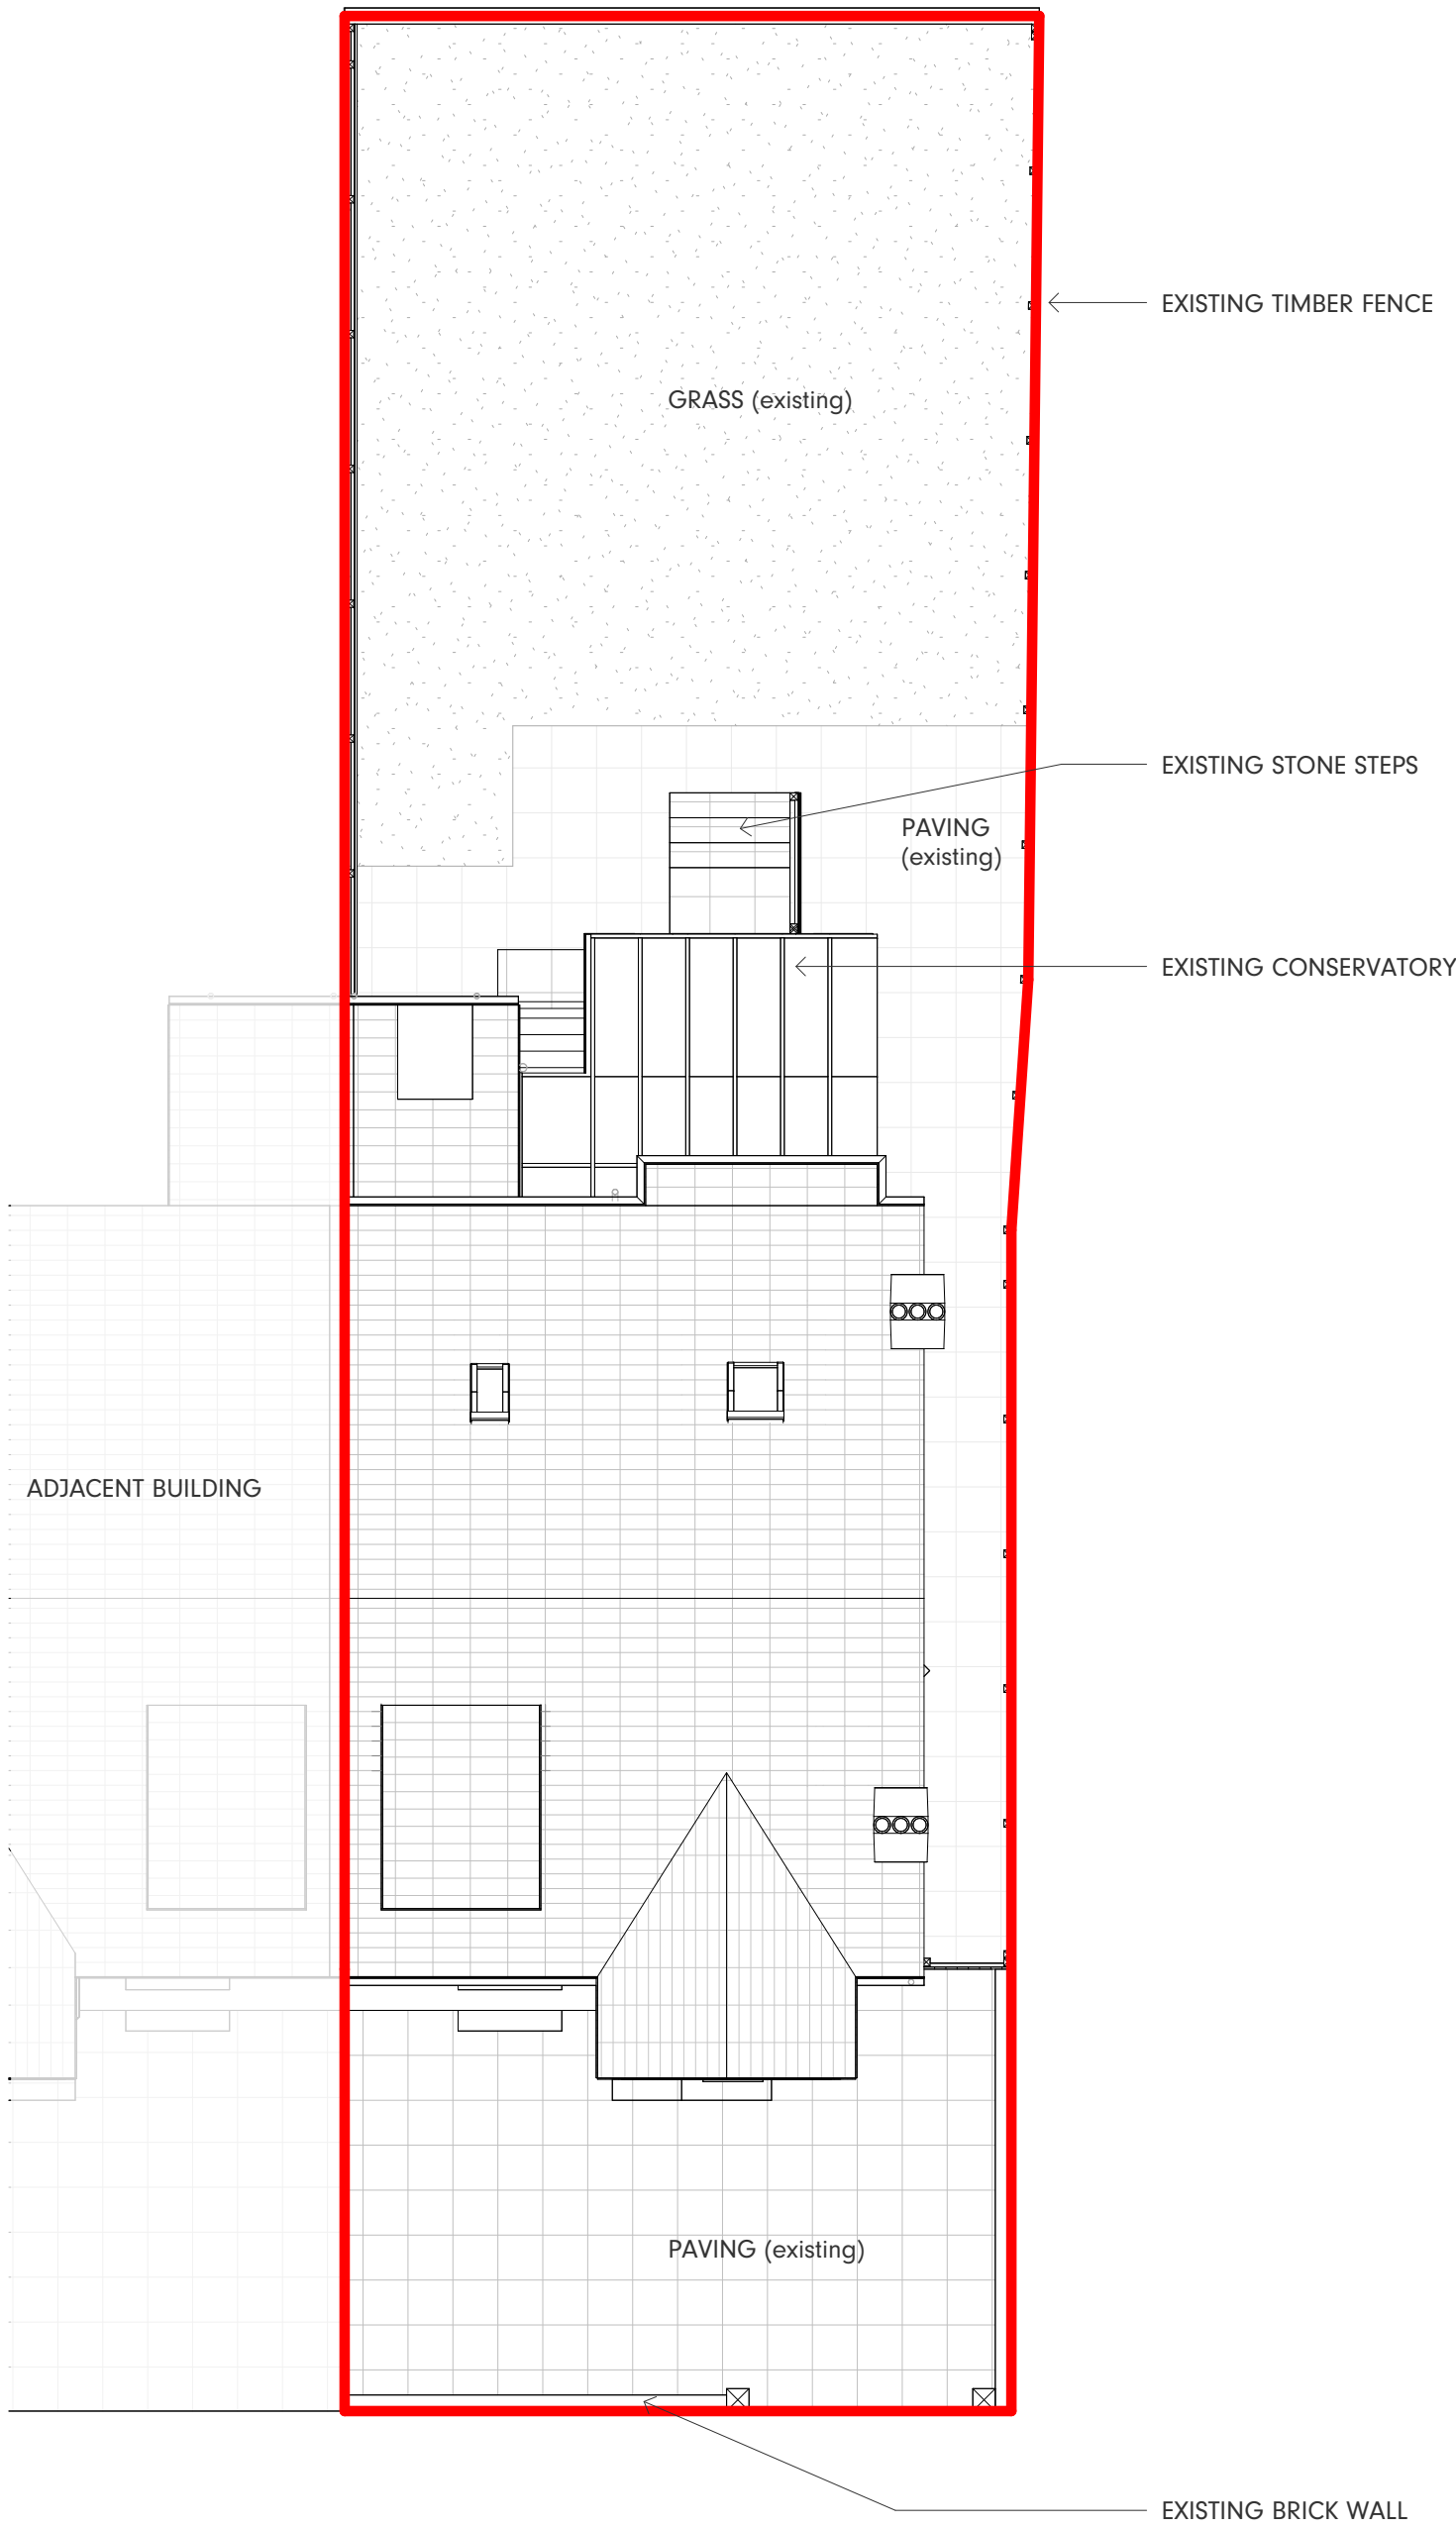

Existing Site Plan
1 : 100

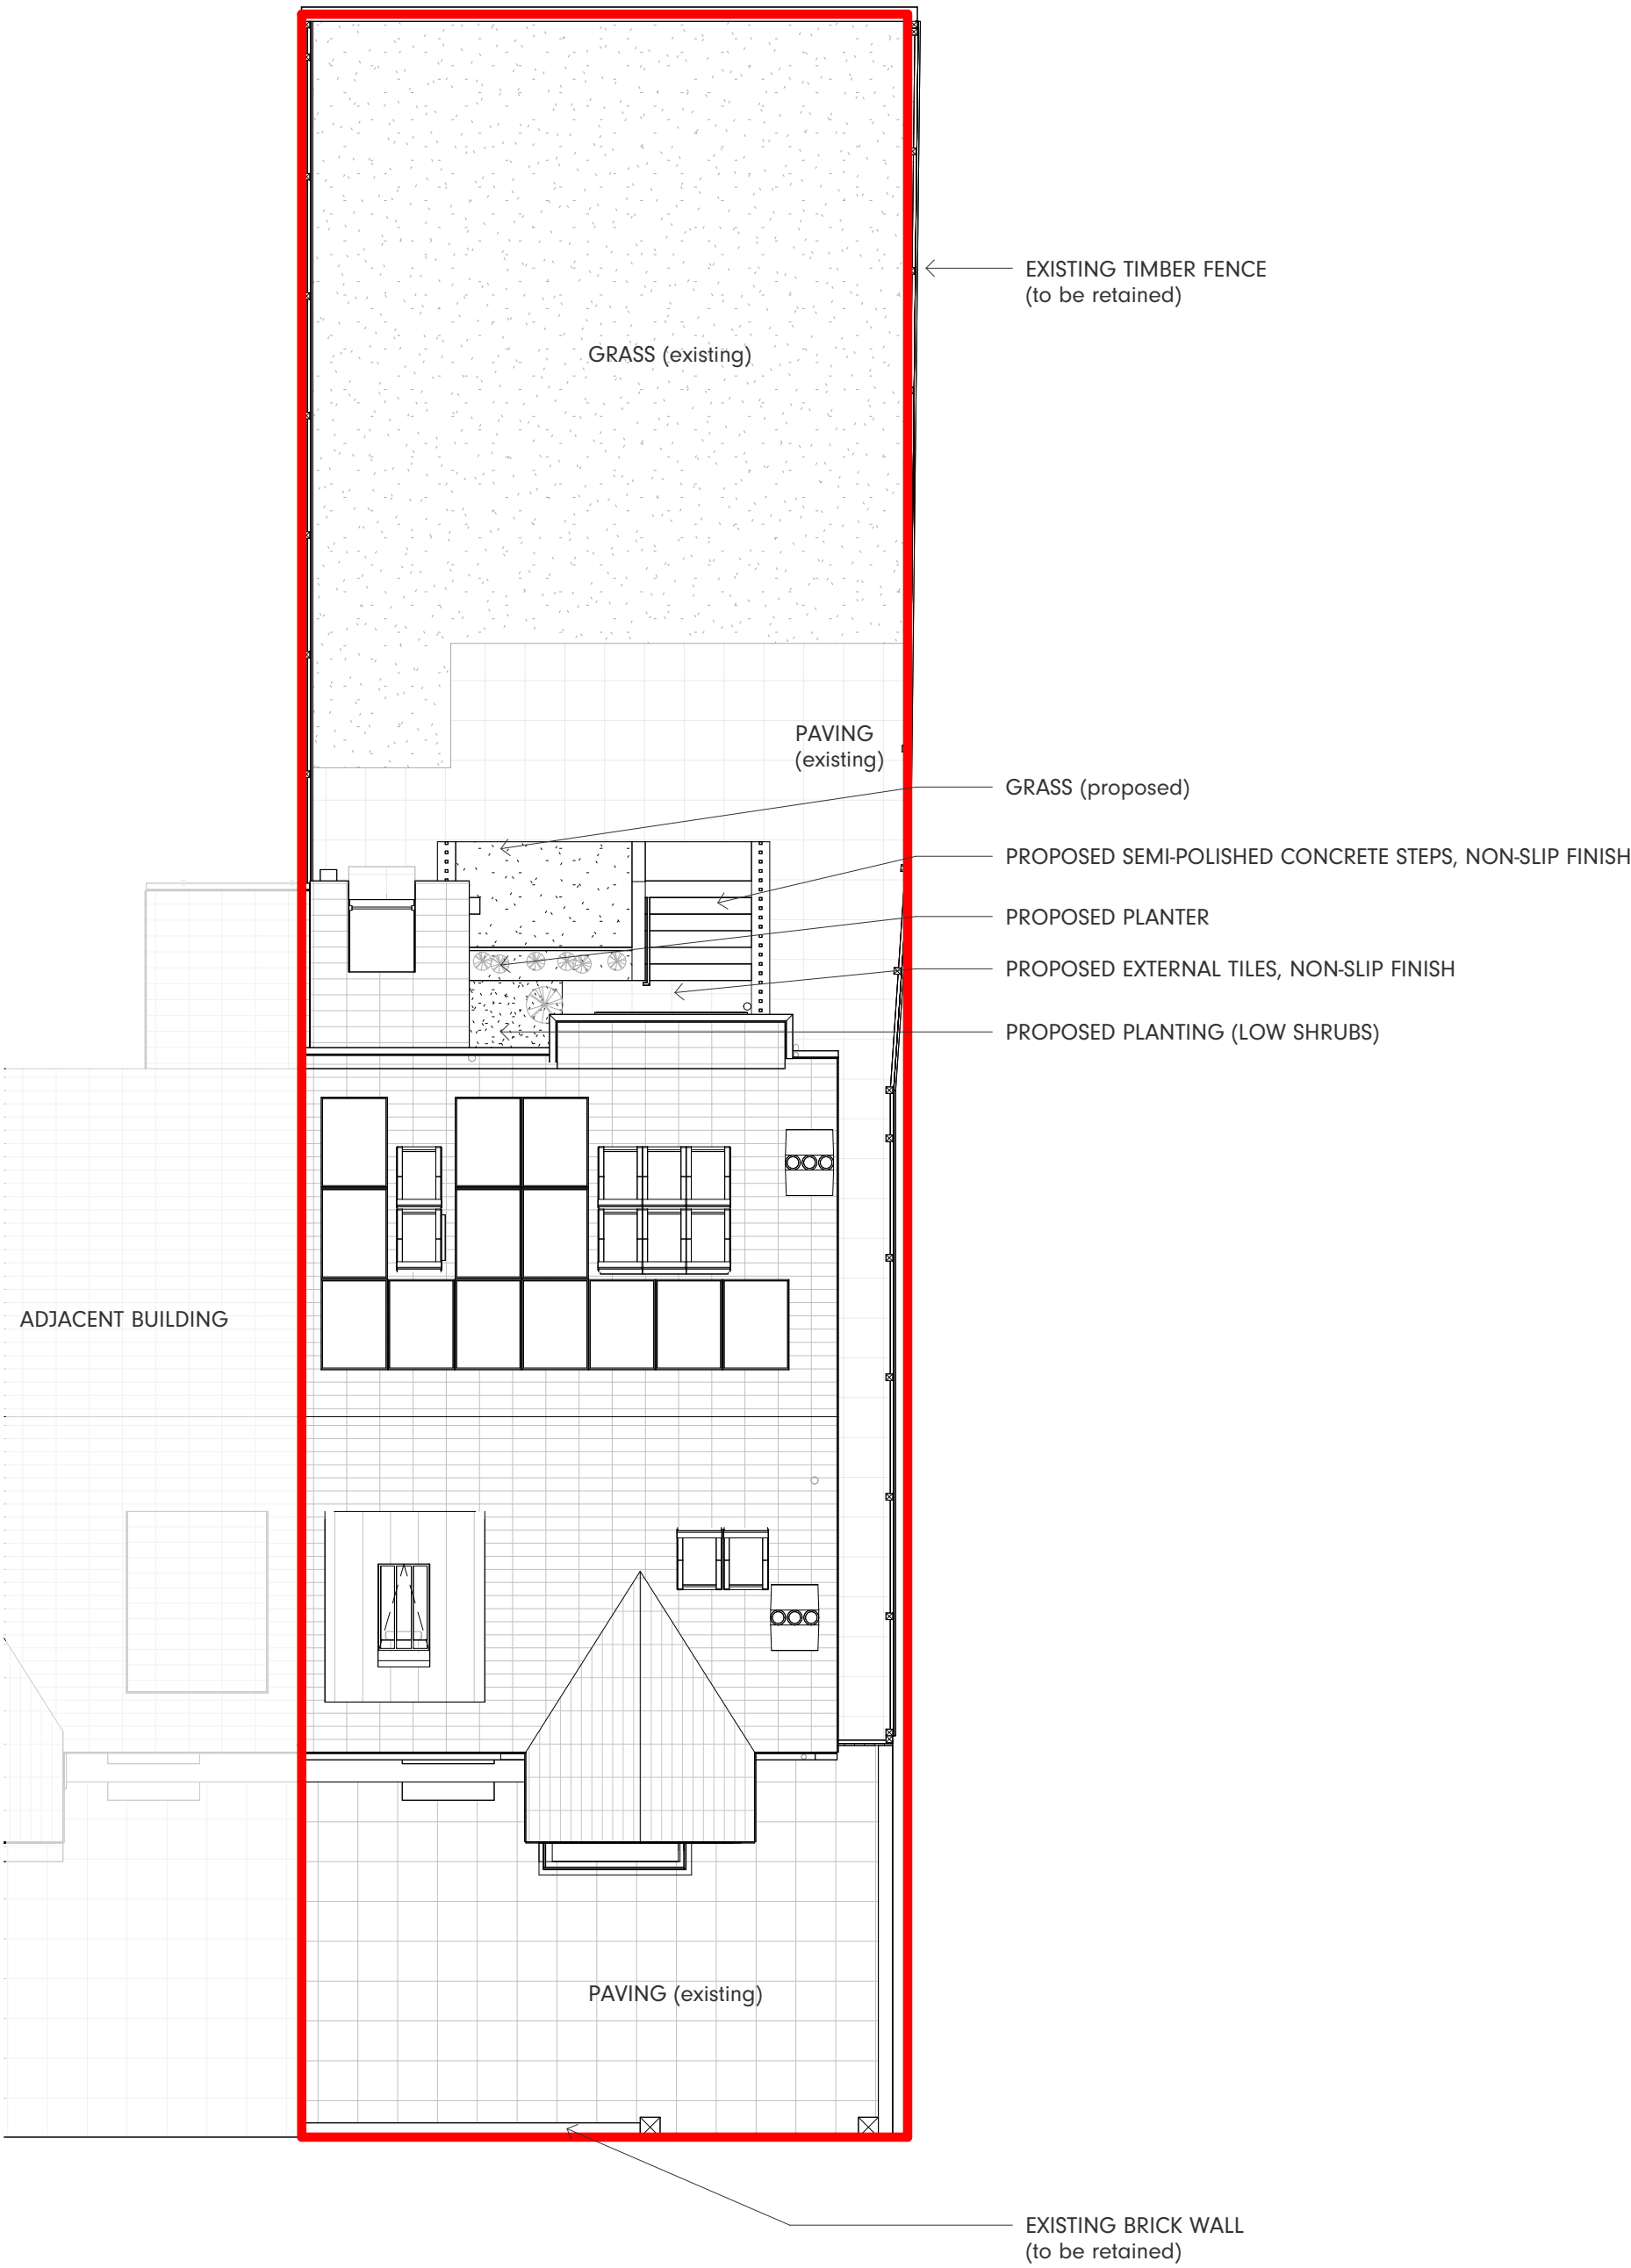

Proposed Site Plan
1 : 100

P5	NON MATERIAL AMMENDMENT	PS	17.01.2024
P2	PLANNING ISSUE	IGS	4/04/2023
P1	FIRST ISSUE	IGS	19/05/2022
Ref	Revision	By	Date

This drawing is © Architecture Unknown Limited and is not to be copied, reproduced or re-distributed either in whole or in part without the prior written permission of the originator.


The originator shall have no responsibility for any liability, loss, cost, damage or expense arising from or relating to any use of this document other than for its intended purpose on this project.

This drawing shall be read in conjunction with all other relevant drawings, specifications and associated documentation. Any discrepancies, errors or omissions are to be reported to the originator before proceeding with work.

All dimensions are to be checked on site by the contractor prior to proceeding with any work.

AU?

The Courtyard, Royal Mills,
17 Redhill St, Manchester, M4 5BA
architectureunknown.co.uk
info@architectureunknown.co.uk
0789 401 2780

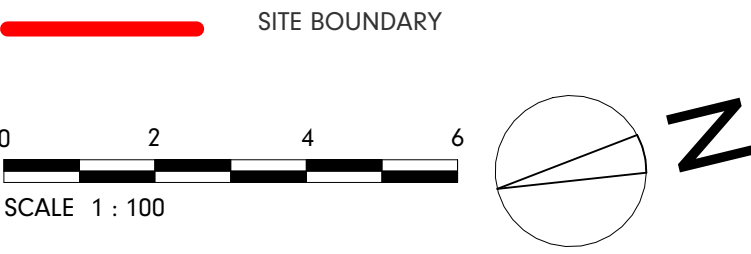

Sheet: EXISTING AND PROPOSED SITE PLAN			
Client: DAVID RIDING & KIM MACLEOD			
Project: 27 ZETLAND ROAD, CHORLTON, MANCHESTER			
Drawn by: PS	Date: MAY 22	Size: A1	
Checked by: AU	Date: JAN 24		
Scale: 1 : 100	Drawing no: 22.115.203	Rev: P3	