


1 Proposed Elevation 1 from Grindlow Street

1 : 100

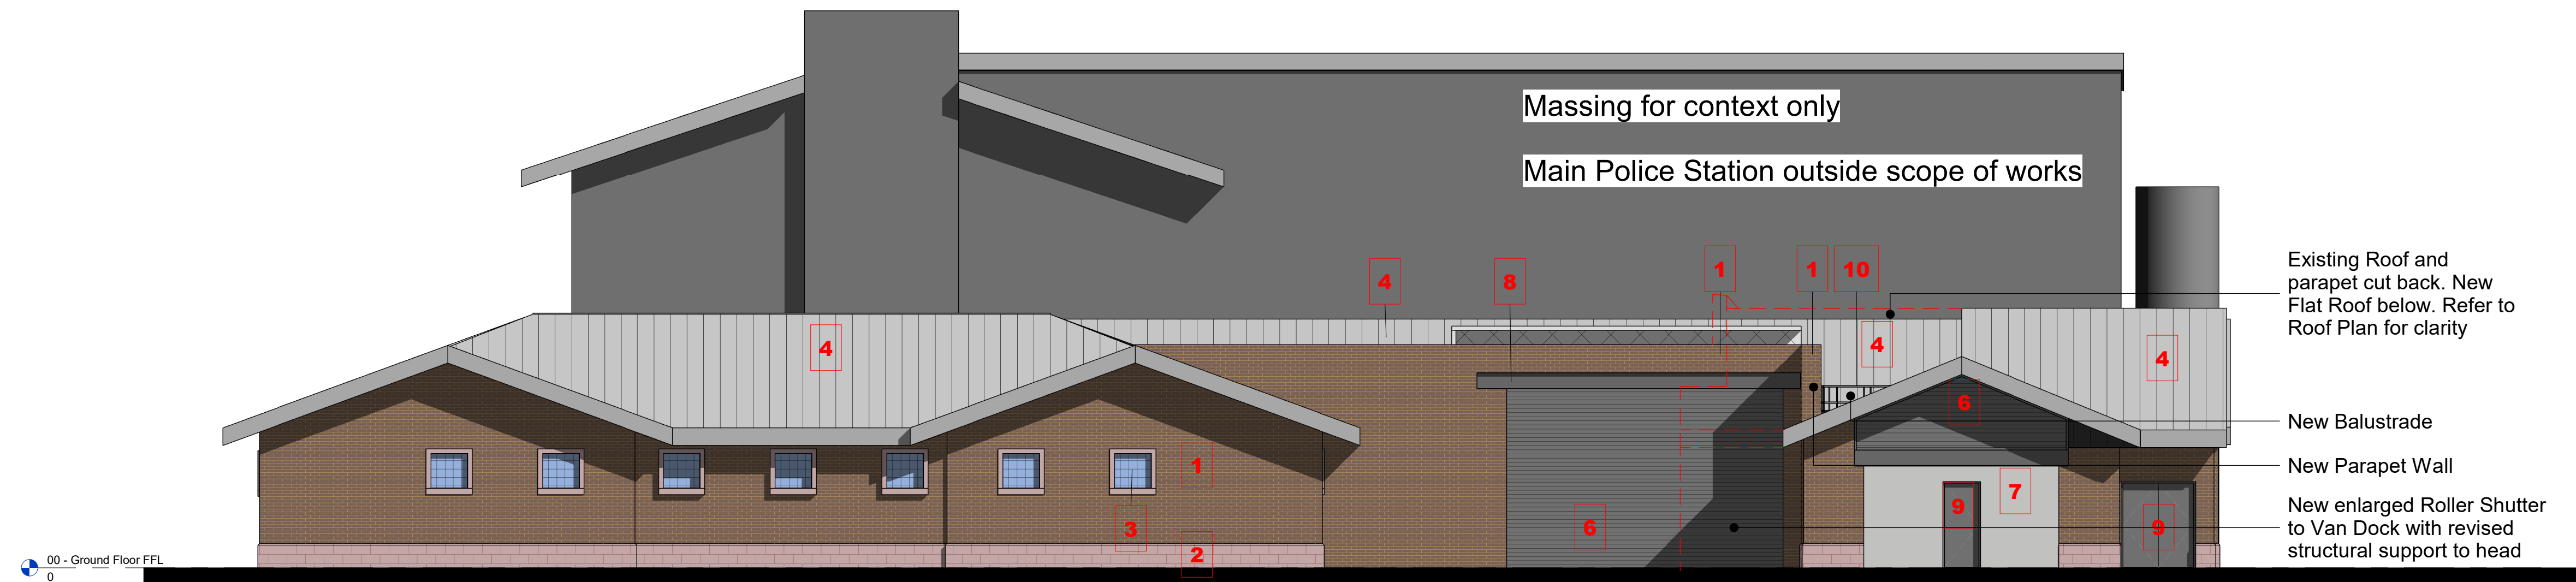


NOTE:
PhotoVoltaics to roof are not shown to the Proposed Elevations. Refer to Proposed Roof Plan drawing **LON-CWA-V1-RF-DR-A-0307**, for principle.

PhotoVoltaics to the site are to be reviewed as part of Permitted Development Requirements. For intent only.

2 Proposed Elevation 2 from Plymouth Grove

1 : 100

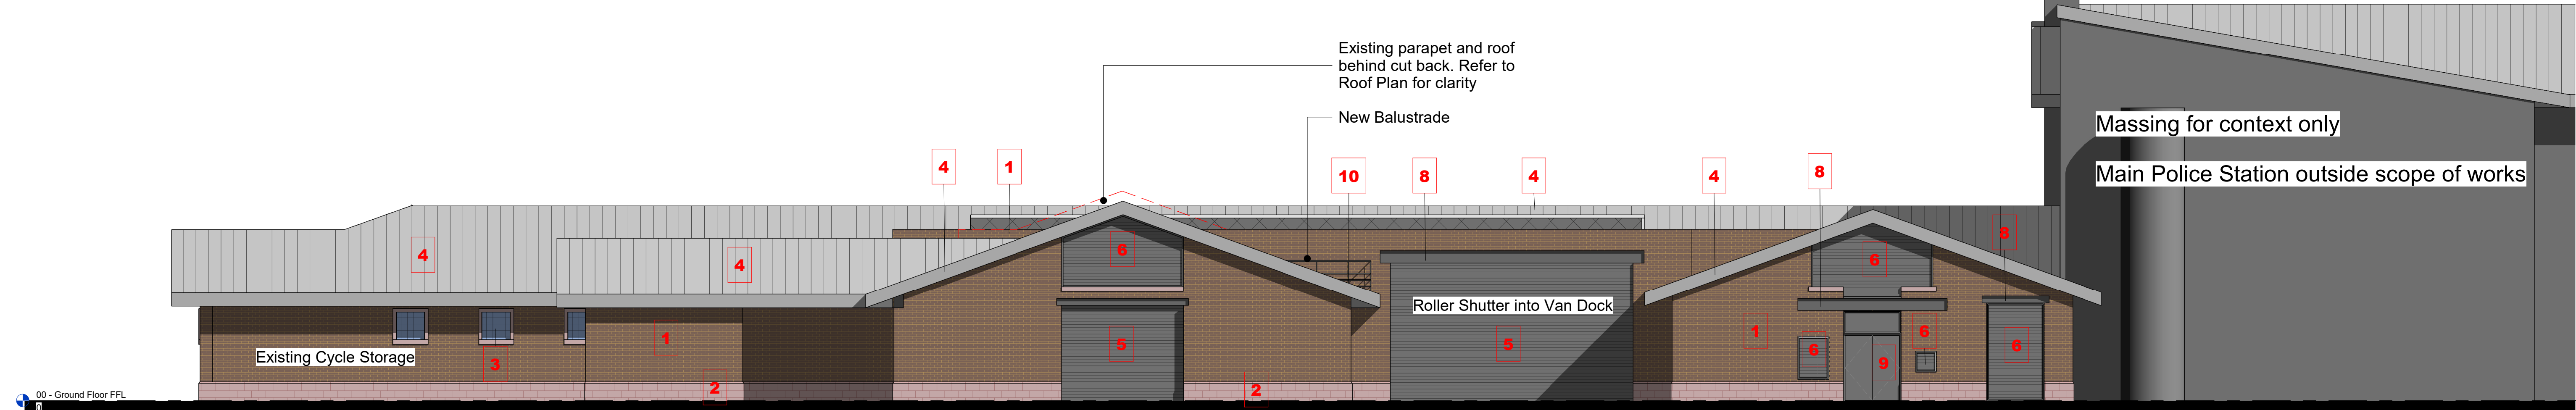

3 Proposed Elevation 3 from Richmond Grove

1 : 100

1:100@A1

0 1.0 2.0 3.0 4.0 5.0 10.0m

The copyright of this drawing is vested with Corstorphine & Wright Ltd and must not be copied or reproduced without the consent of the company.

P01	Planning Application Submission	06/03/2024	JAK	KE
Rev.	Description	Date	Draw.	Check.

Elevation 1

Elevation 2

Elevation 3

Material Legend

- 1. Brickwork
- 2. Feature Blockwork Plinth
- 3. Cell Glazing with Cill Detailing
- 4. Profiled Grey Roof
- 5. Steel Roller Shutter
- 6. Grey Louvers
- 7. White Painted Blockwork
- 8. PFC Steel Support
- 9. Steel Door
- 10. Galvanised Balustrade

Planning Drawings / Statement:

- LON-CWA-V1-ZZ-DR-A-0301 - Location Plan
- LON-CWA-V1-ZZ-DR-A-0302 - Existing Site Plan
- LON-CWA-V1-ZZ-DR-A-0303 - Proposed Site Plan
- LON-CWA-V1-00-DR-A-0304 - Existing General Arrangement Plan
- LON-CWA-V1-00-DR-A-0305 - Proposed General Arrangement Plan
- LON-CWA-V1-RF-DR-A-0306 - Existing Roof Plan
- LON-CWA-V1-RF-DR-A-0307 - Proposed Roof Plan
- LON-CWA-V1-ZZ-DR-A-0308 - Existing Elevations
- LON-CWA-V1-ZZ-DR-A-0309 - Proposed Elevations
- LON-CWA-V1-XX-RP-A-0310 - Design and Access Statement

Client:
Greater Manchester Police

Project:
Longsight Custody Suite Refurbishment

Drawing Title:
Proposed Elevations

Drawing Status:
PLANNING

Corstorphine & Wright

Manchester Studio
4th Floor, Tribeca House, 21-27 Dale Street, Manchester, M1 1EY
0161 272 8100
corstorphine-wright.com

Job No: 23790

Drawn	Checked	Paper Size	Scale	Date	Revision
JAK	DD	A1	As indicated	14/02/2024	P01