



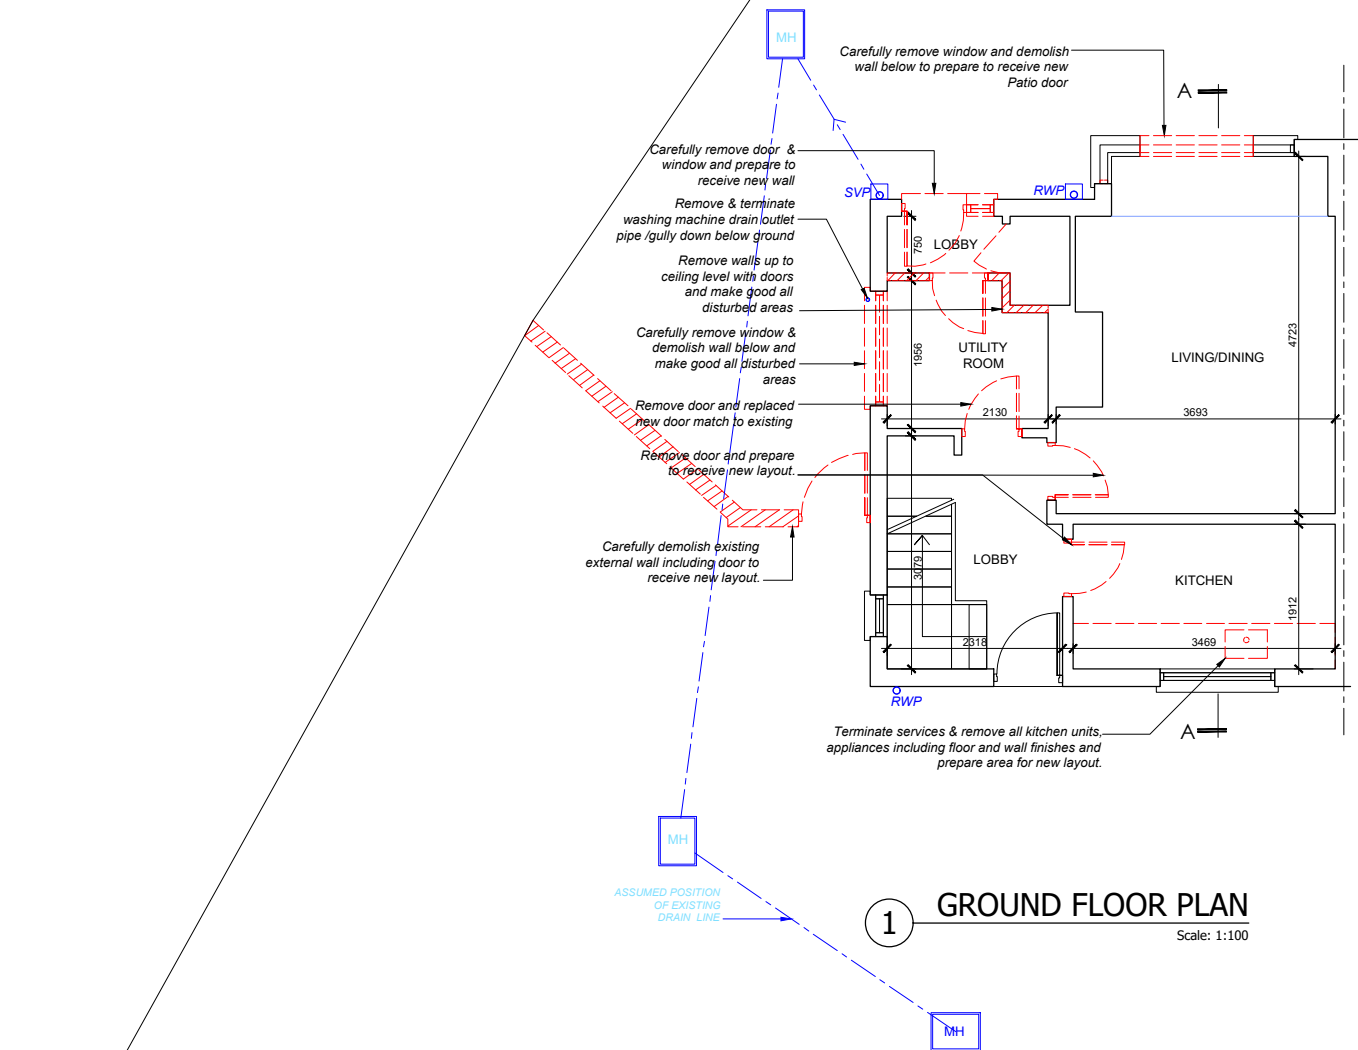


1 GROUND FLOOR PLAN
Scale: 1:100

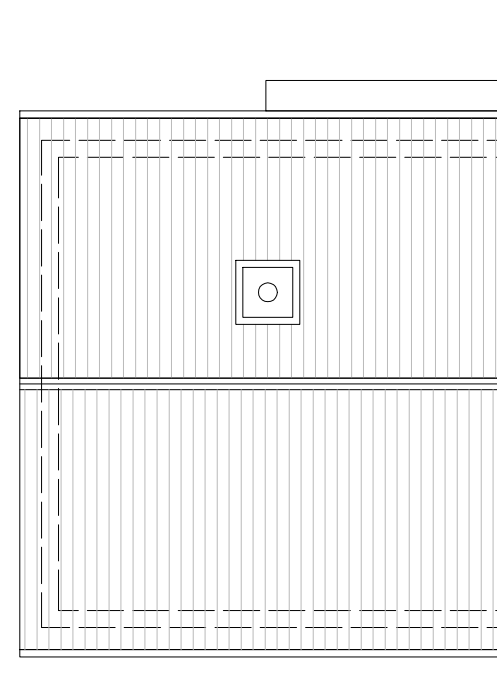


2 ROOF PLAN
Scale: 1:100

LEGEND

  WALLS TO BE DEMOLISHED

1 PLANS AS EXISTING

 

Project PROPOSED SIDE EXTENSION FOR EXISTING HOUSE	
Client Mr. W. ROMESH NILANGA BOTEJU	
Site Address 30 LONGLEVENS ROAD, WYTHENSHAW MANCHESTER . M22 1AX	
Drawing Title PLANS AS EXISTING	
Drawing NO: 01	
Drawn : P.S.L.A Scale : 1:100@A3	Checked by:PSLA Approved by: DR Date: 02/11/2023