

GENERAL NOTES

1. The contractor must check the site and the approved drawings before commencing the works and must take any working measurements as necessary and any discrepancy must be reported to the client.
2. Work shall comply with any current relevant BS/codes of practices and confirm to the Building Regulations including the latest amendment. The contractor is responsible for setting out the works.

PROJECT ADDRESS

21 Chaffinch Close
Wythenshawe,
Manchester
M22 4WX

PROJECT

Double storey side extension and flat
roof dormer to existing and proposed
extension

KEY

- Boundary
- Structure to be
demolished
- External wall line

REVISION

DATE

Drawing No.

PP176(3)24

Scale

1:50 @ A1

Date

26.03.24


Drawn by

ut

AT A Design


Address:
12 Haslings Gardens
Stockport
SK5 8BF
T. 07830039347
E. ato_design@hotmail.com

23 Chaffinch Close

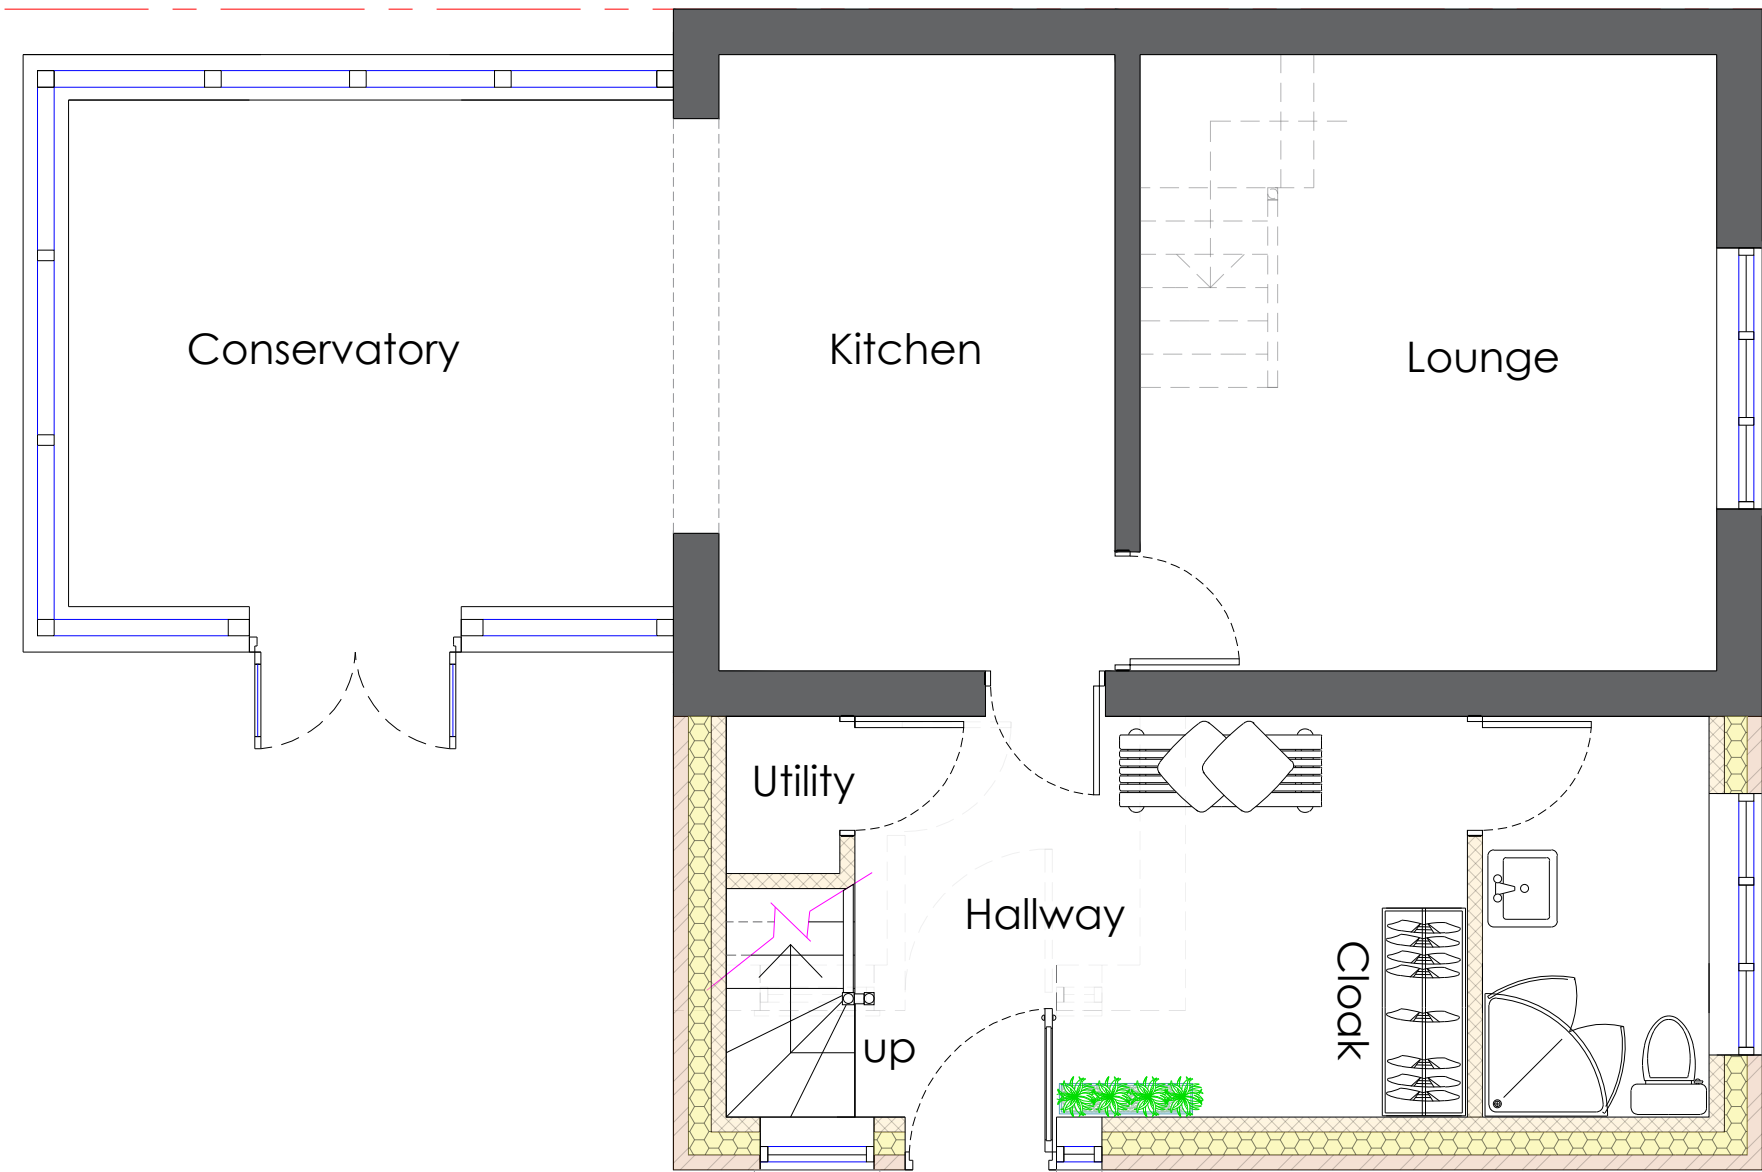


Proposed Ground Floor Plan
Scale 1:50

23 Chaffinch Close

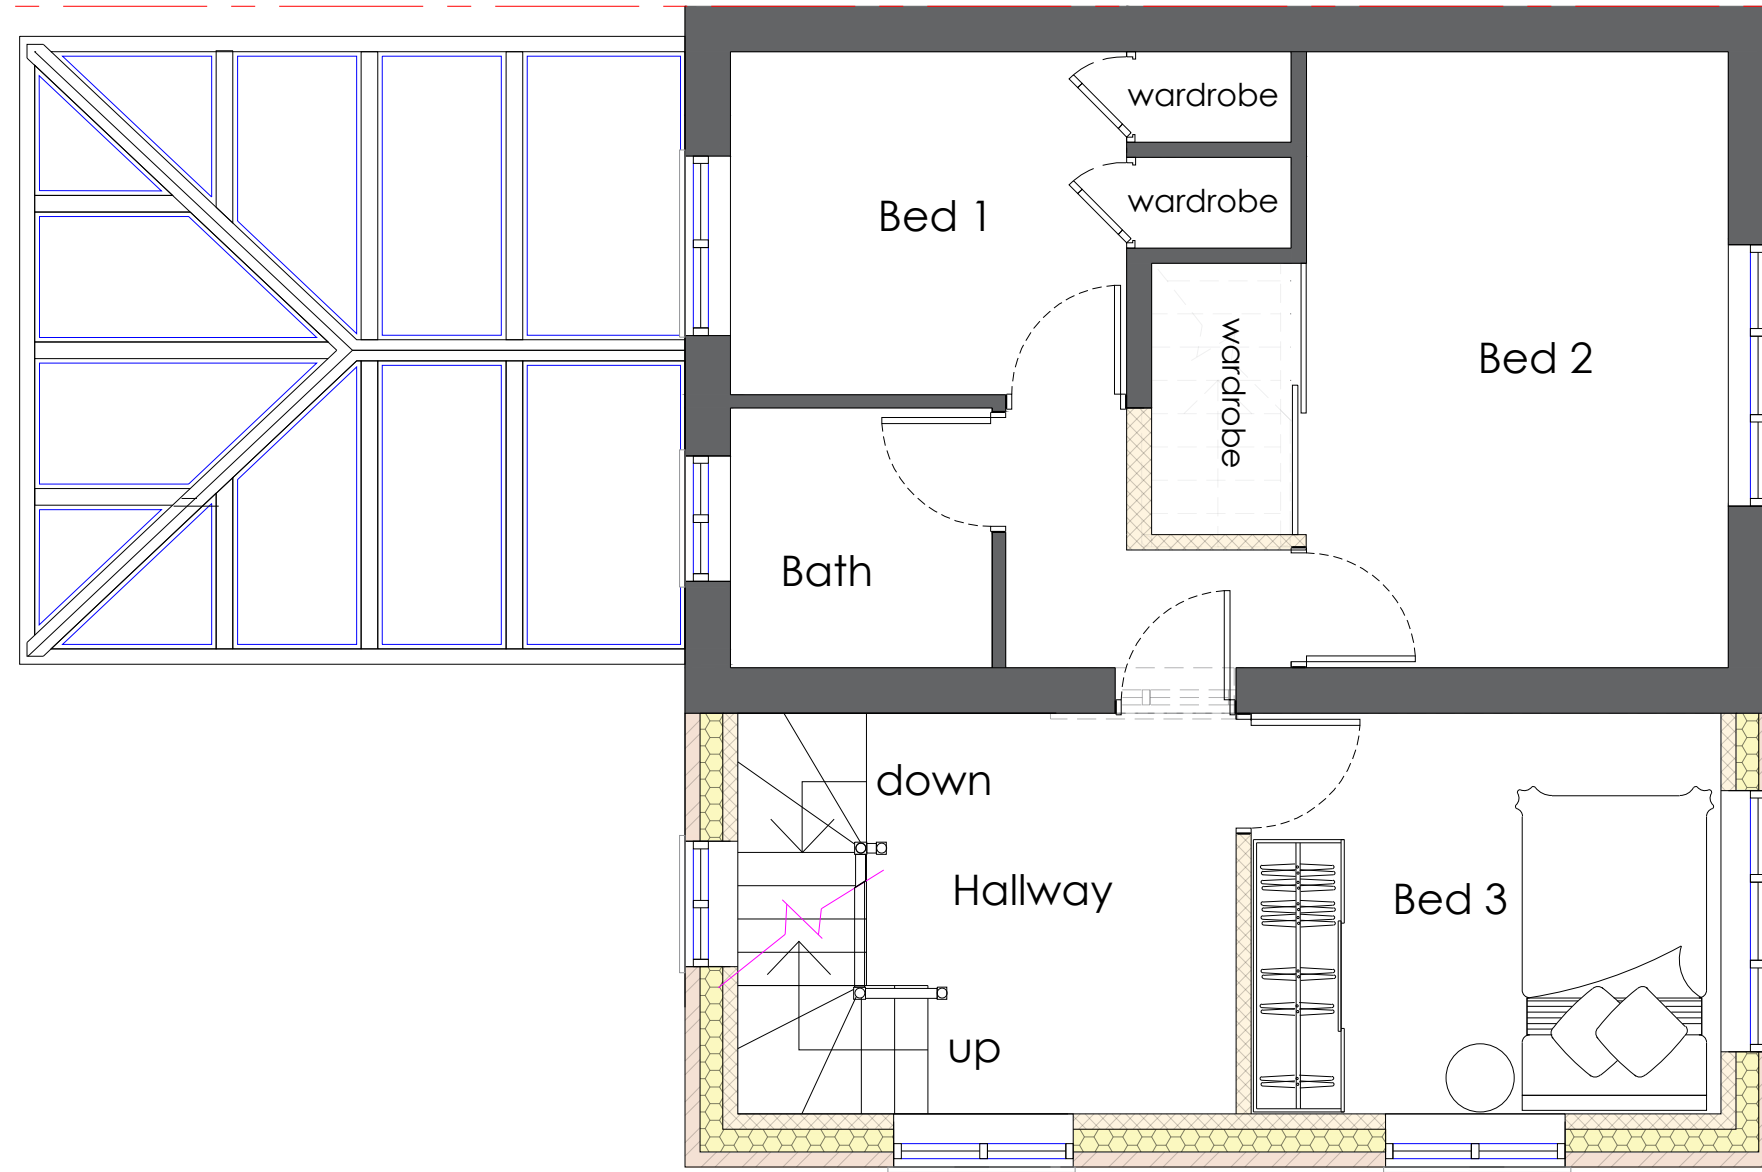


Proposed First Floor Plan
Scale 1:50

23 Chaffinch Close

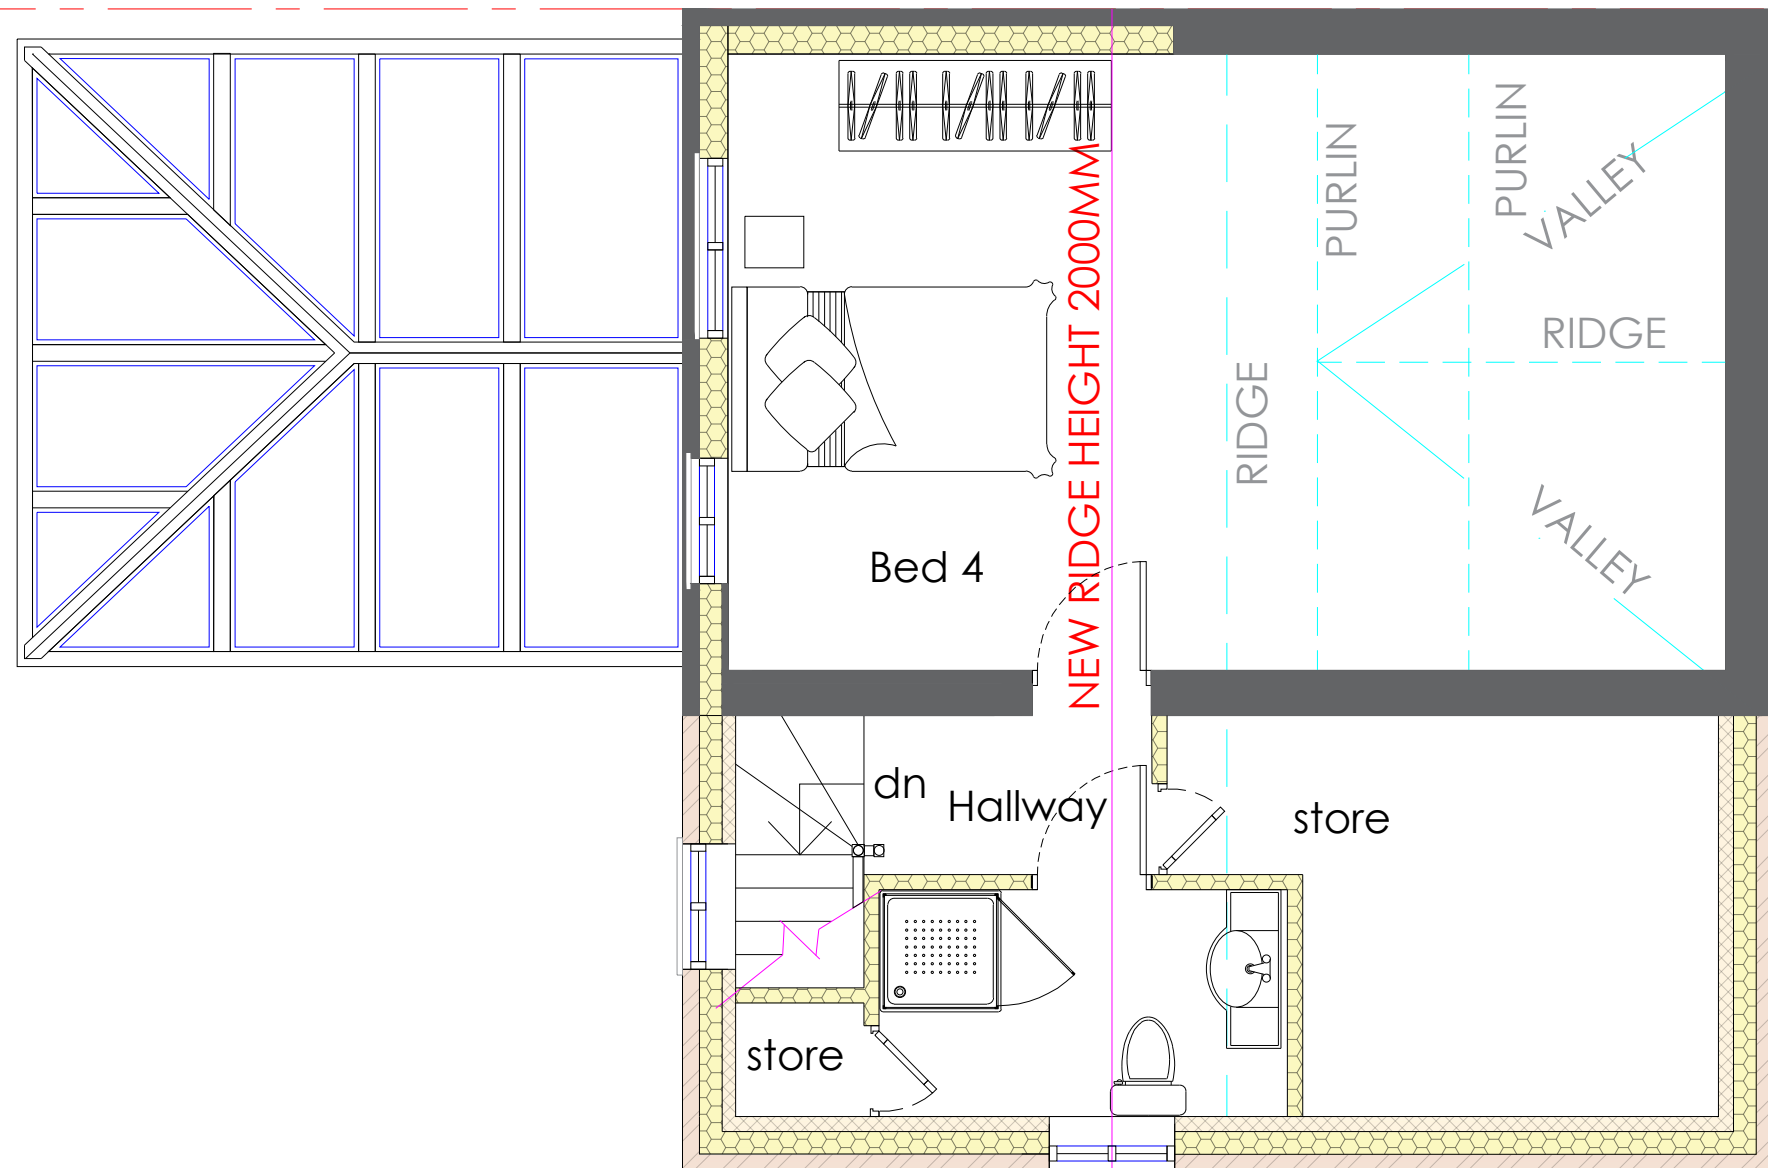


Proposed Loft Floor Plan
Scale 1:50

23 Chaffinch Close

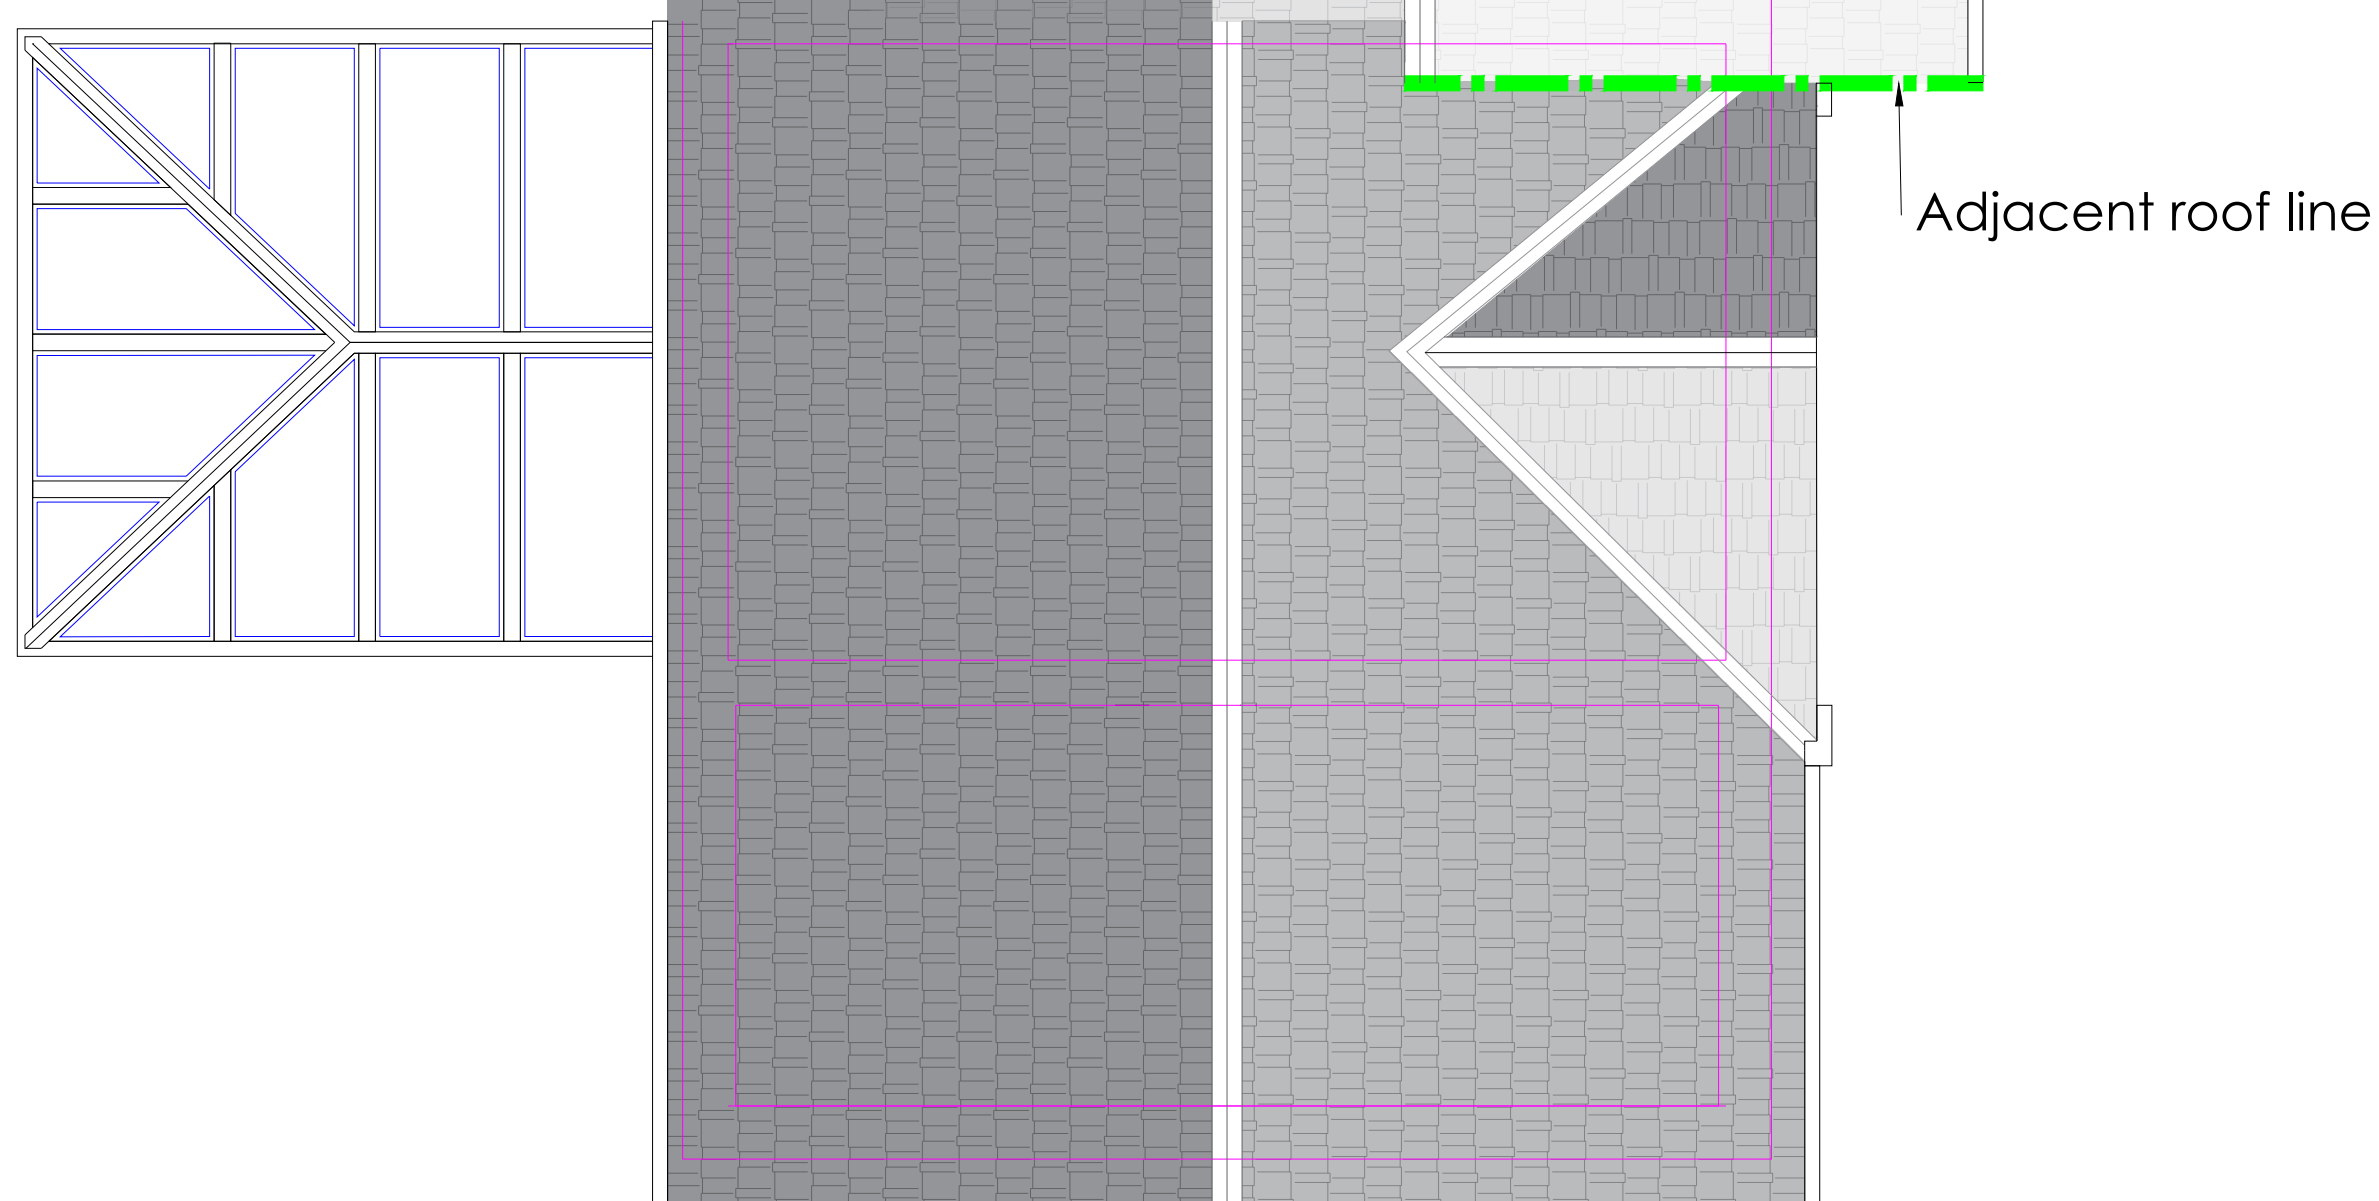

Proposed Roof Plan
Scale 1:50

 

SCALE BAR 1:50