



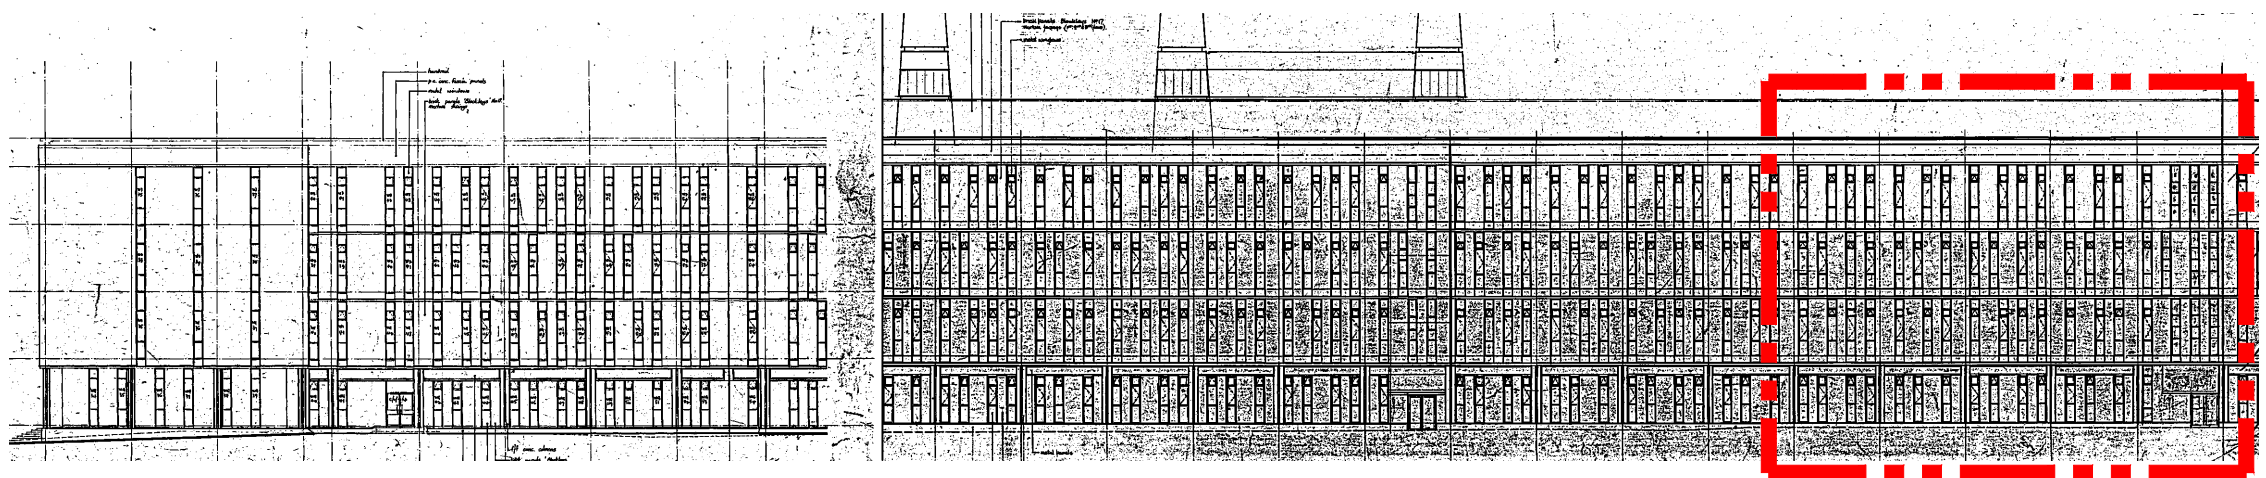

Key Elevation 1:500

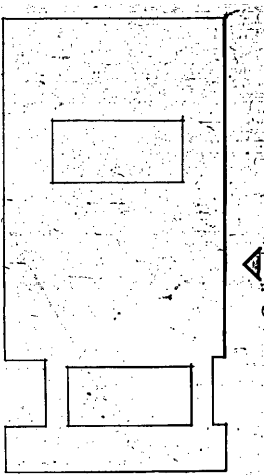

Key Plan

NOTES

- DO NOT SCALE FROM THIS DRAWING.
- ALL MEASUREMENTS ARE IN MILLIMETRES UNLESS STATED OTHERWISE.
- THIS DRAWING IS TO BE READ IN CONJUNCTION WITH THE SPECIFICATION AND ALL RELEVANT ARCHITECTURAL, ELECTRICAL, MECHANICAL AND STRUCTURAL DRAWINGS.
- MECHANICAL AND ELECTRICAL ENGINEER TO COORDINATE ACCESS POINTS AWAY FROM VINYL FLOORING. NO ACCESS BELOW AREAS OF VINYL FLOOR.

Key Elevation taken from University of Manchester archives dated May 1968

IN ADDITION TO THE HAZARDS/RISKS NORMALLY ASSOCIATED WITH THE TYPES OF WORK DETAILED ON THIS DRAWING, NOTE THE FOLLOWING SIGNIFICANT RESIDUAL RISKS -

Item		Hazard		Risk	
01	relevant areas redrawn at 1:100	JRB	20231219		

WILSON MASON

Wilson Mason LLP
Upland House
Spring Lane
Sarnesbury
e: preston@wilsonmason.co.uk

Drawing Status

Project

Stopford 3rd floor lab refurb

Building Name

Stopford

Sub Site Name

Site Name

University of Manchester

Drawing Title

Proposed South Elevation and Section

PM

Drawn

Checked

Authorised

Scale

Date

Date


Date

Drawing No.

7164 L(2-) 02

Revision

01

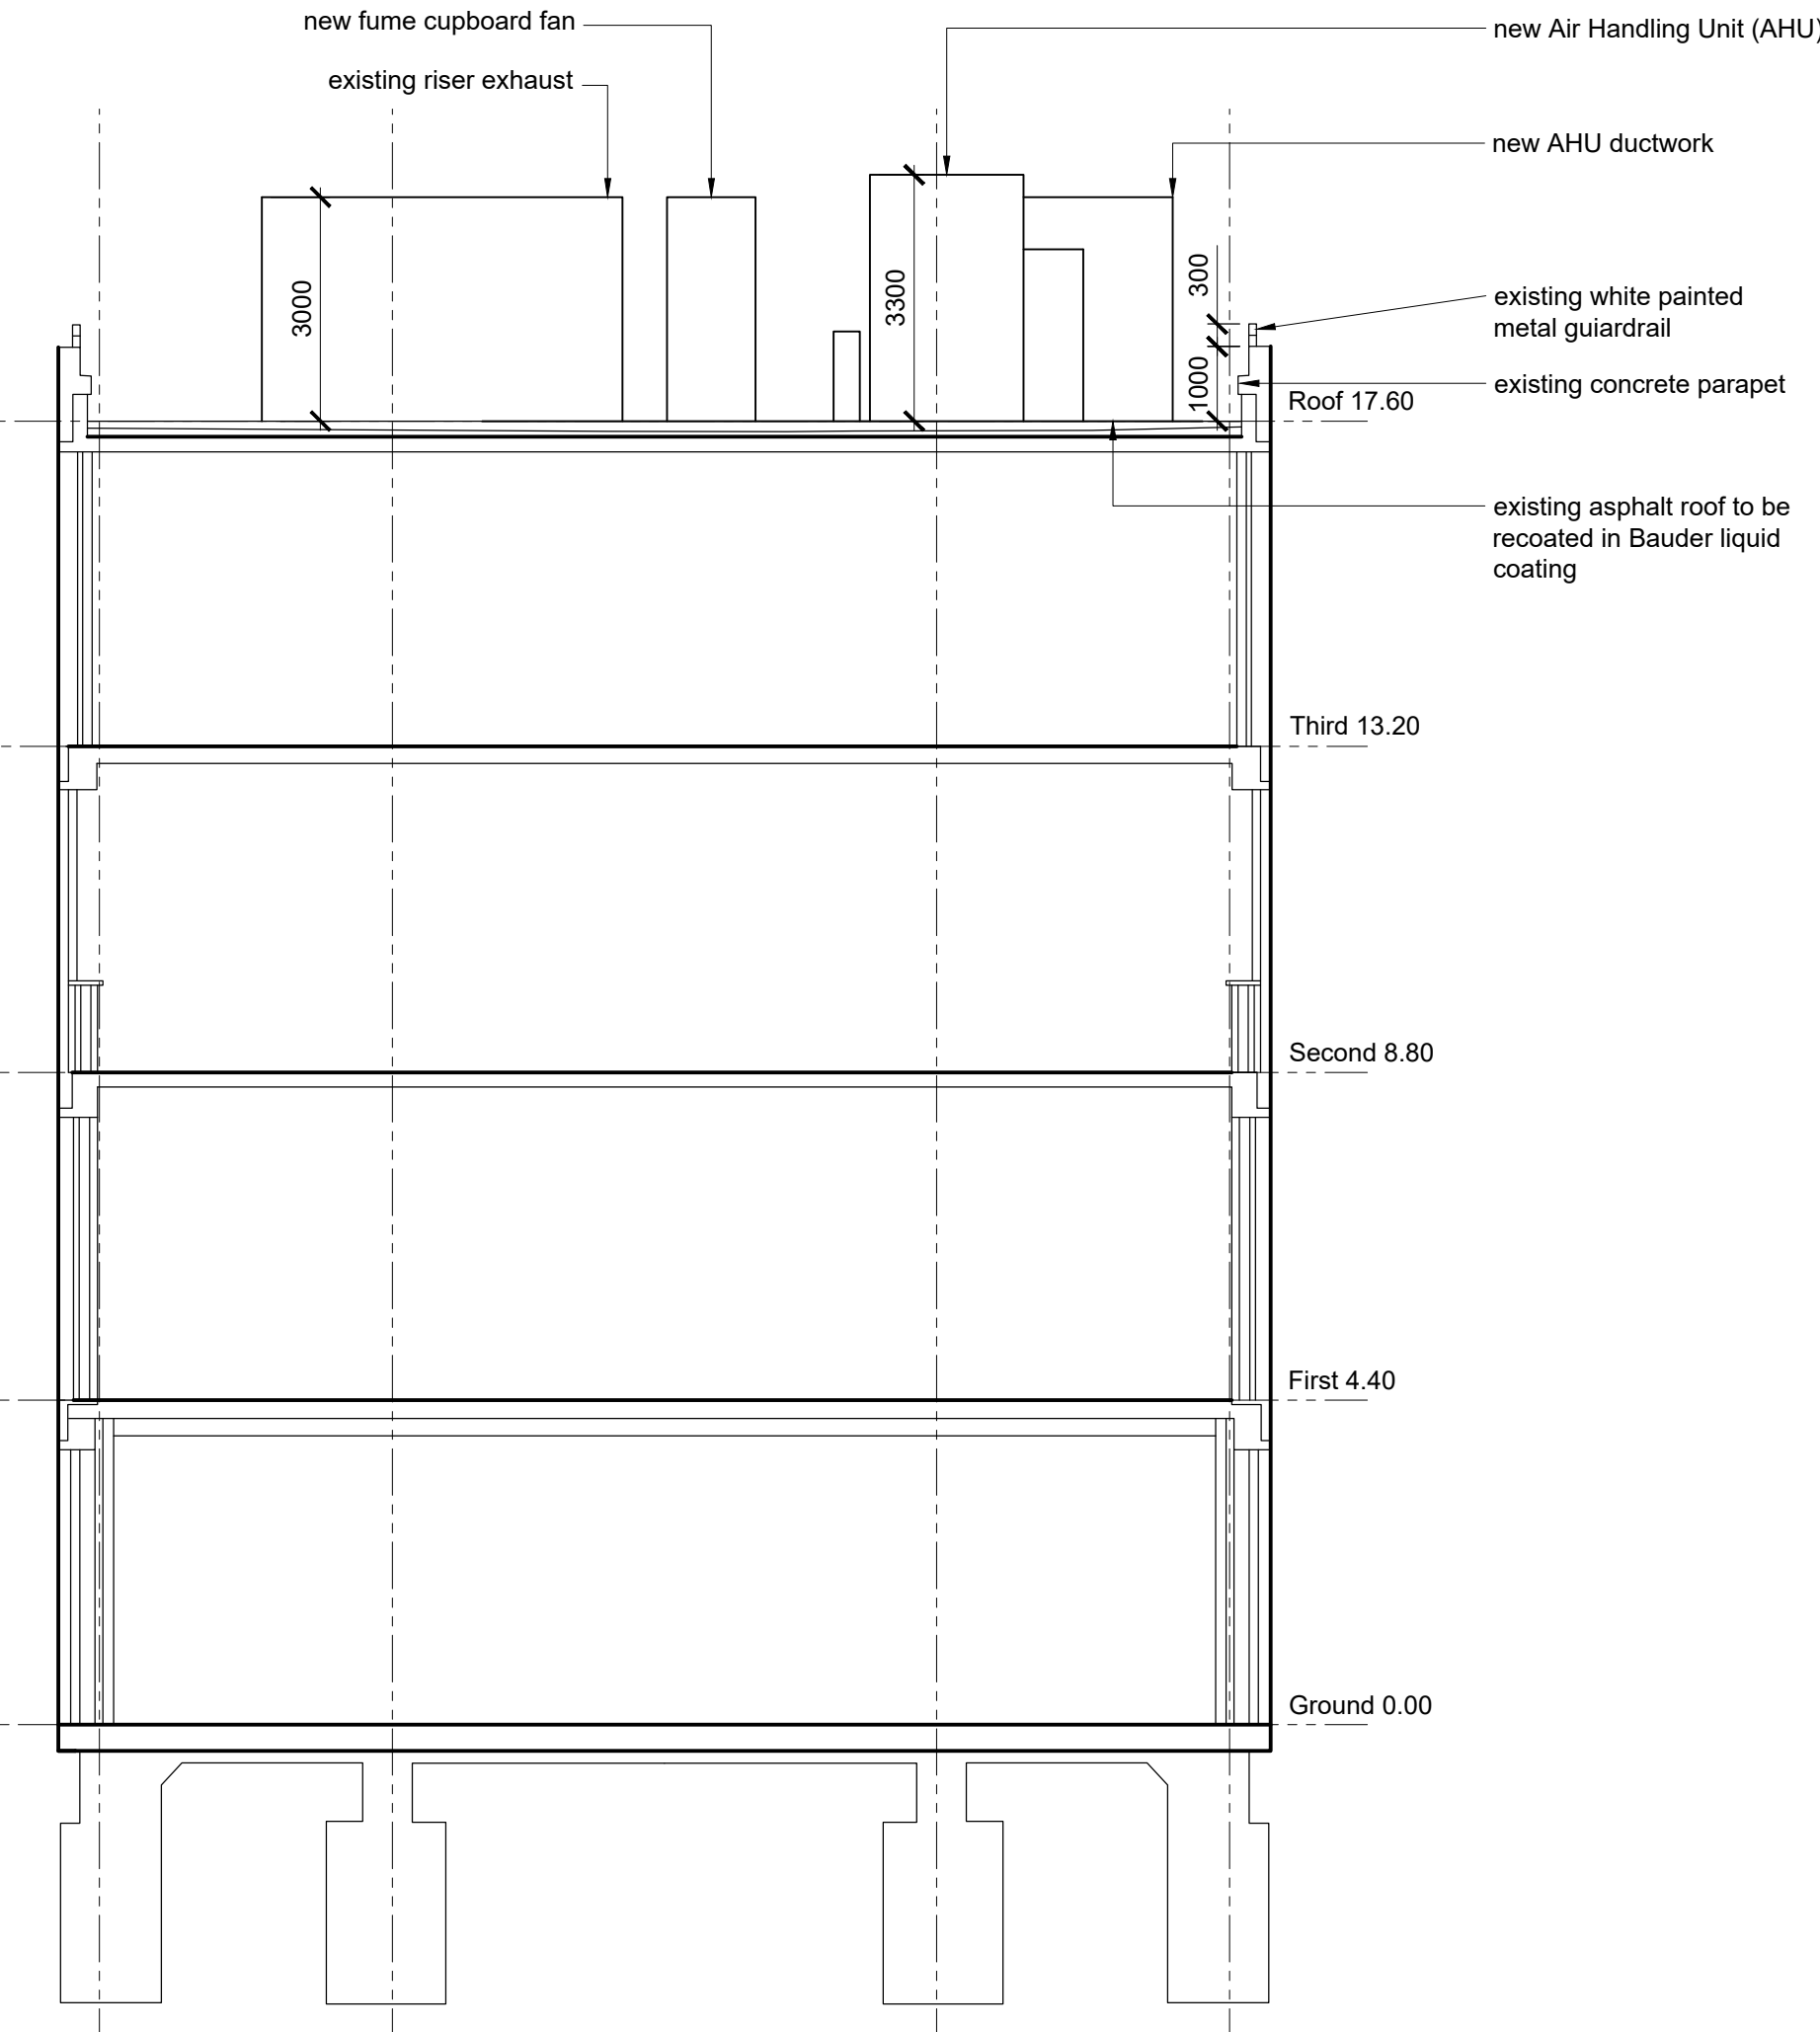

Section 1:100



Elevation 1:100



Outside view

