



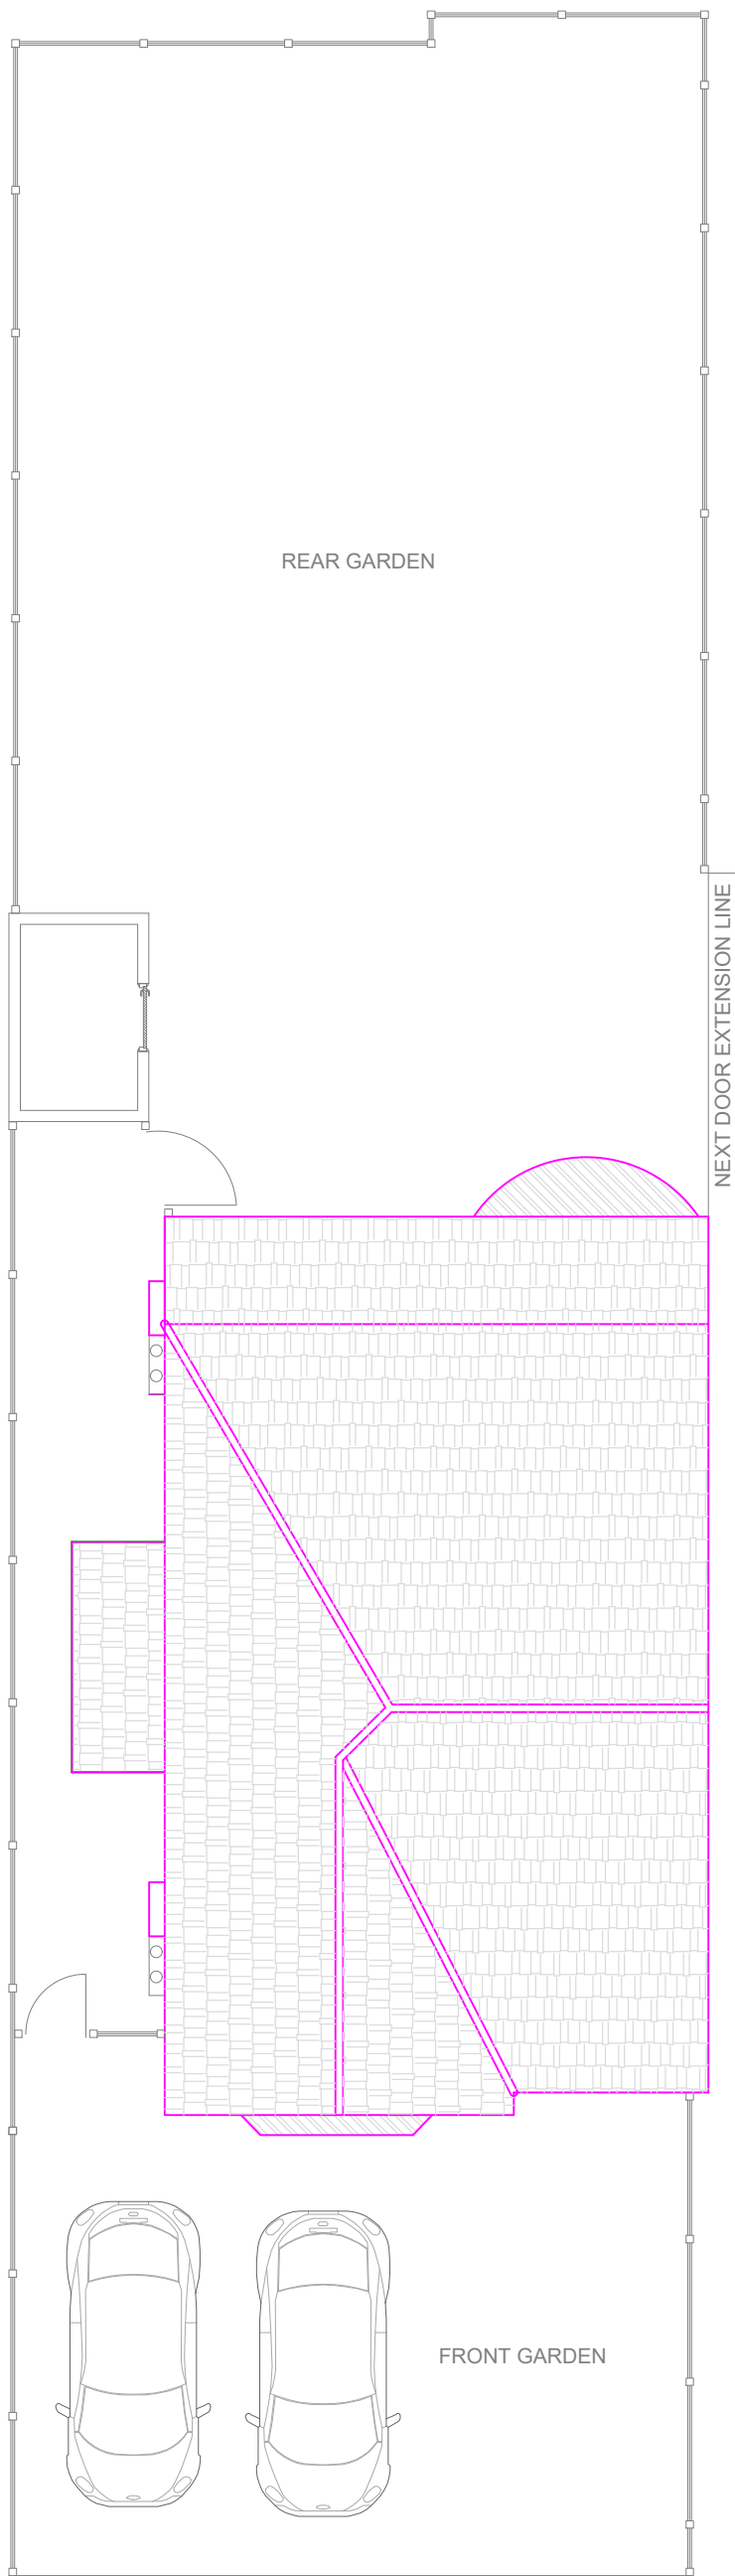

EXISTING SITE PLAN

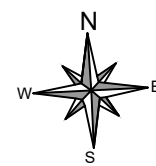

LOCATION PLAN @ Scale: 1:1250



Block PLAN @ Scale: 1: 500

0 5m 10m

I Planning Services

email: ipsuk@live.co.uk

2A Cook Street,
Bury, Lancashire,
BL9 0RP,
0161 8717405

Existing Site, Block and Location Plans
of 75 Birchfields Road, Manchester, M13 0XX

Scale :1 : 100 on A3

Ref.: IPS/R/75/M130XX

All Dimensions in Meters

Date : 27/12/2023

REV:
REV:

SHT 1 of 3

Existing