


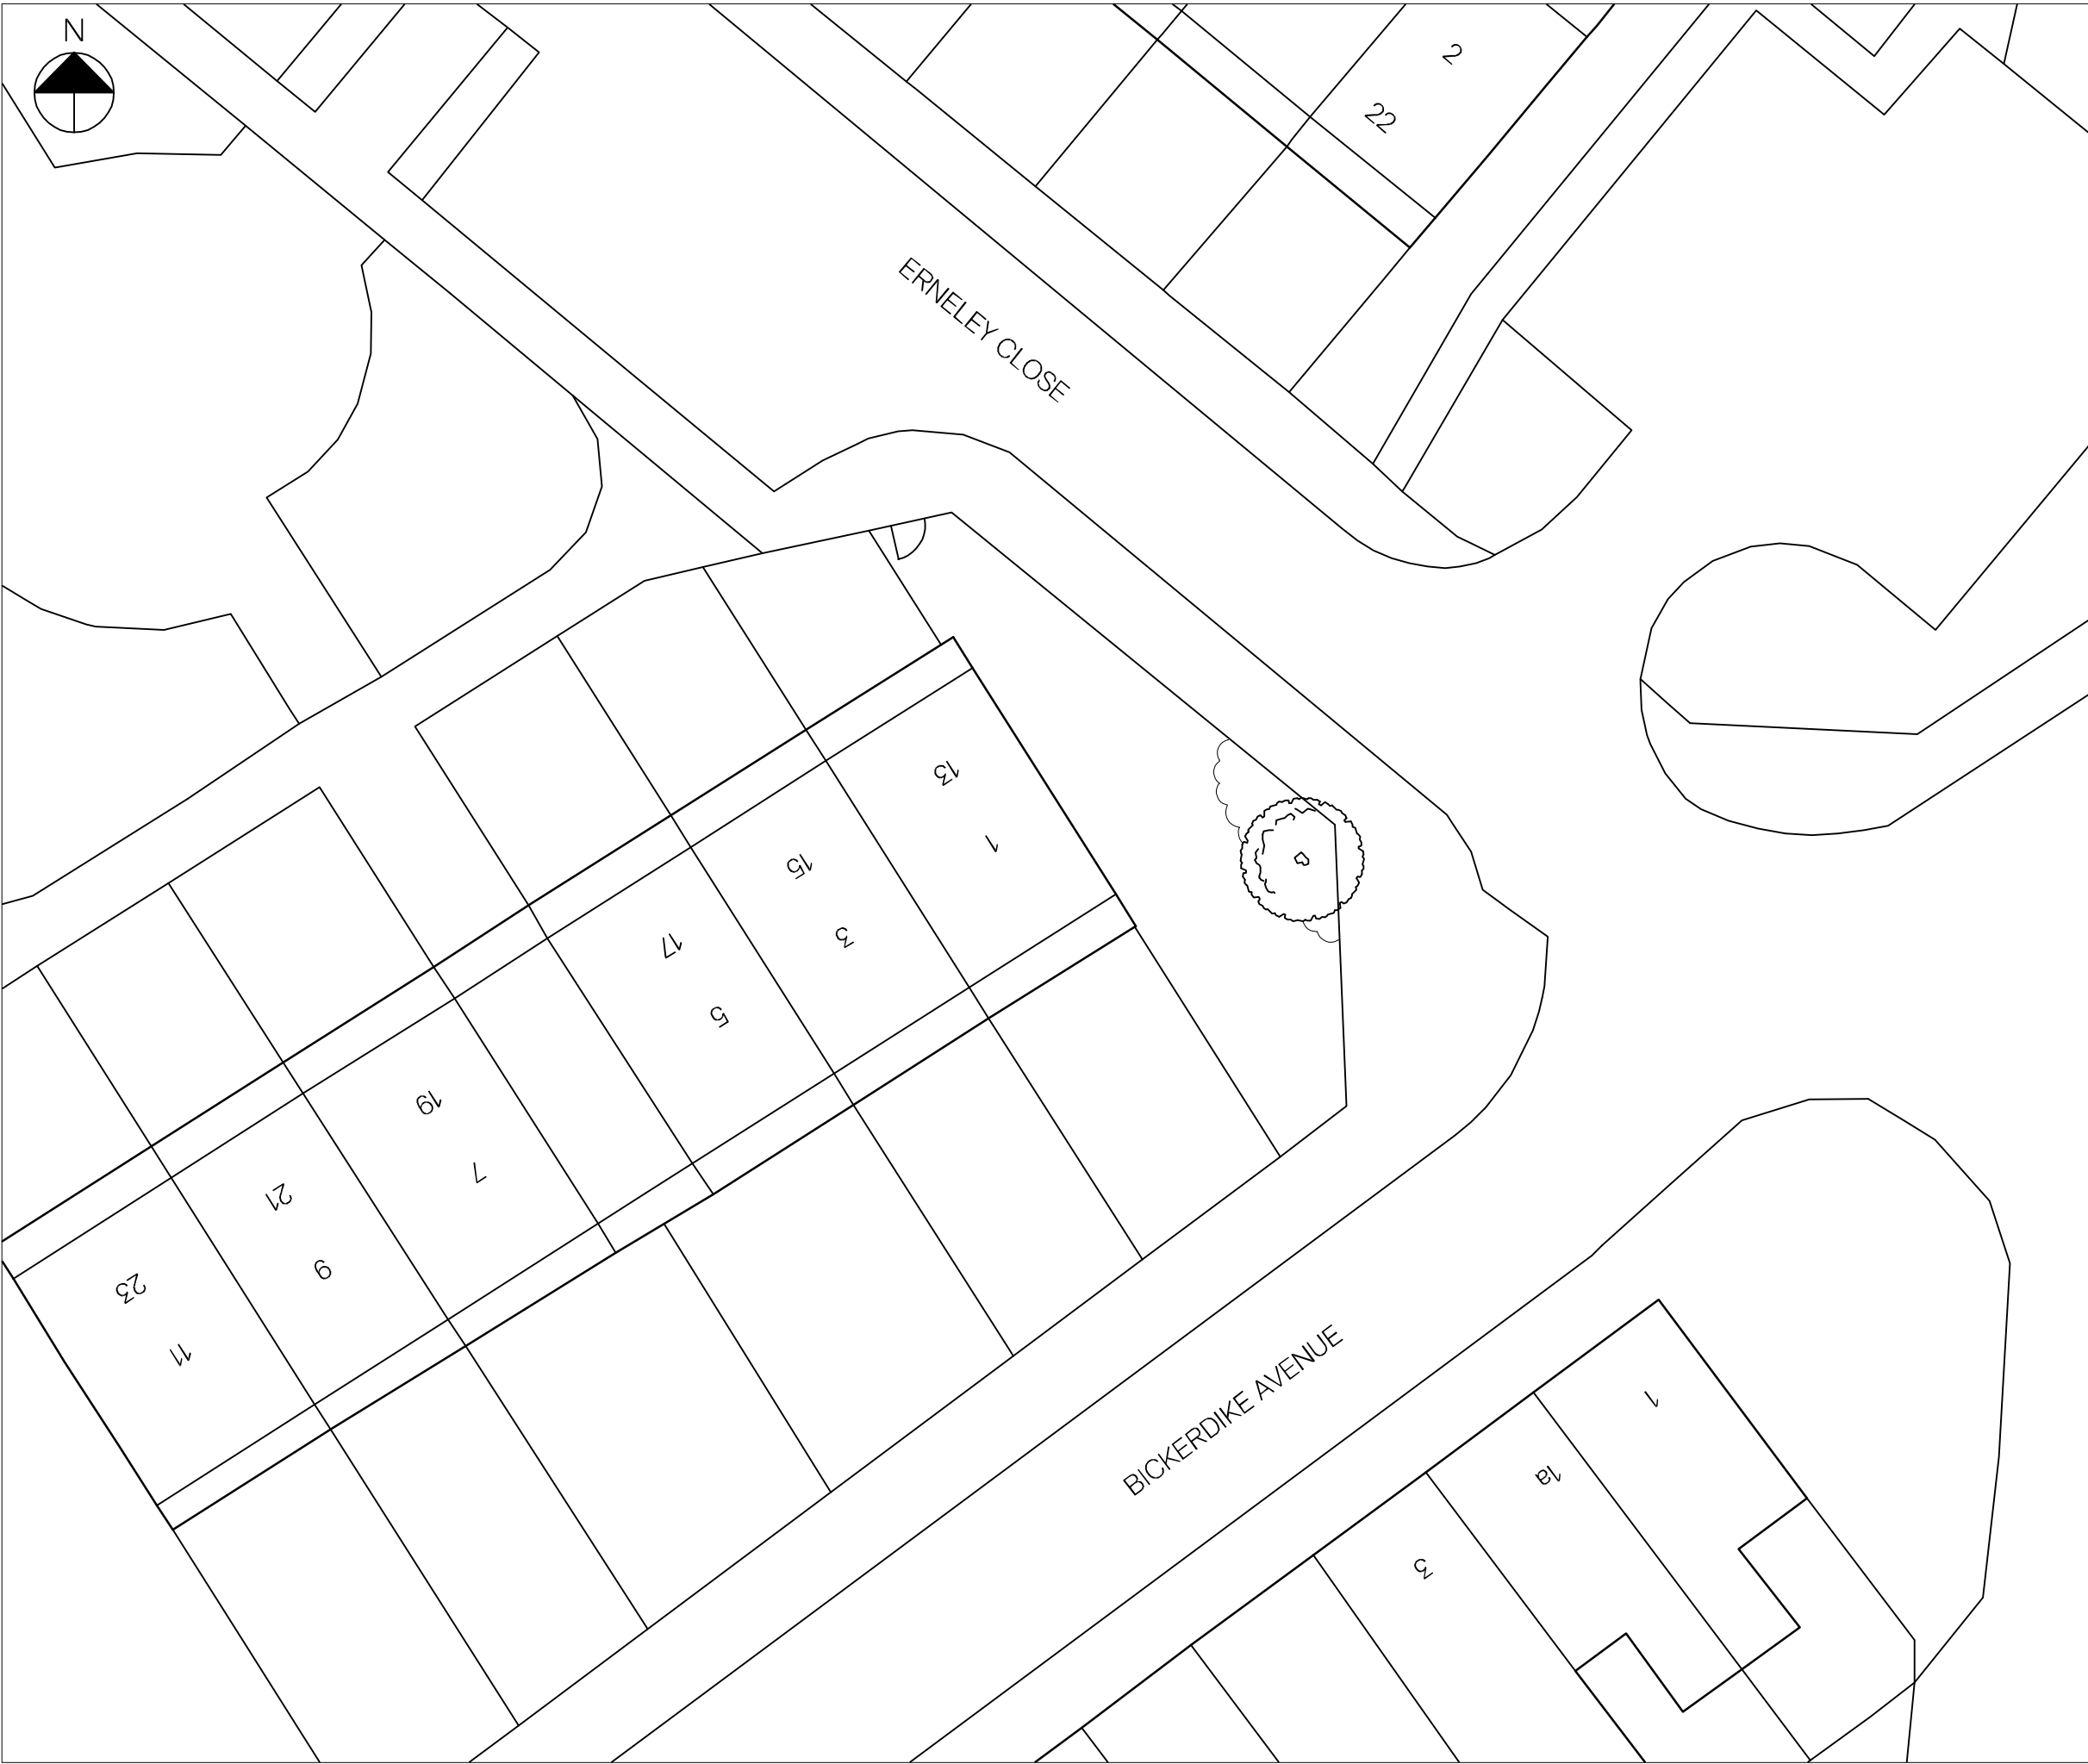

Site Plan as Existing
Scale - 1:200

NOTES

Drawings are to be used for obtaining planning permission & building regulations approval only. All measurements to be checked on site. Approved drawings are to be read in conjunction with the written specification. Any discrepancies within the project documentation are to be reported to this Practice for resolution.
© AG Architectural Solutions Ltd.
Note that the 'Party Wall etc. Act 1996' should be considered prior to the commencement of work.

+ AG Architectural Solutions

19 Hillbrook Road, Offerton, Stockport, SK14JW
0161 355 5880
enquiries@ag-solutions.co.uk

One Manchester

Erneley Close
Longsight
Manchester
M12 5RB



PROJECT : New Detached Plantroom

DRAWING : Site Plan as Existing

DRAWING NO. : 2023.06.P1


DATE : March 2023

SHEET


1

SCALE


1:200 @ A3

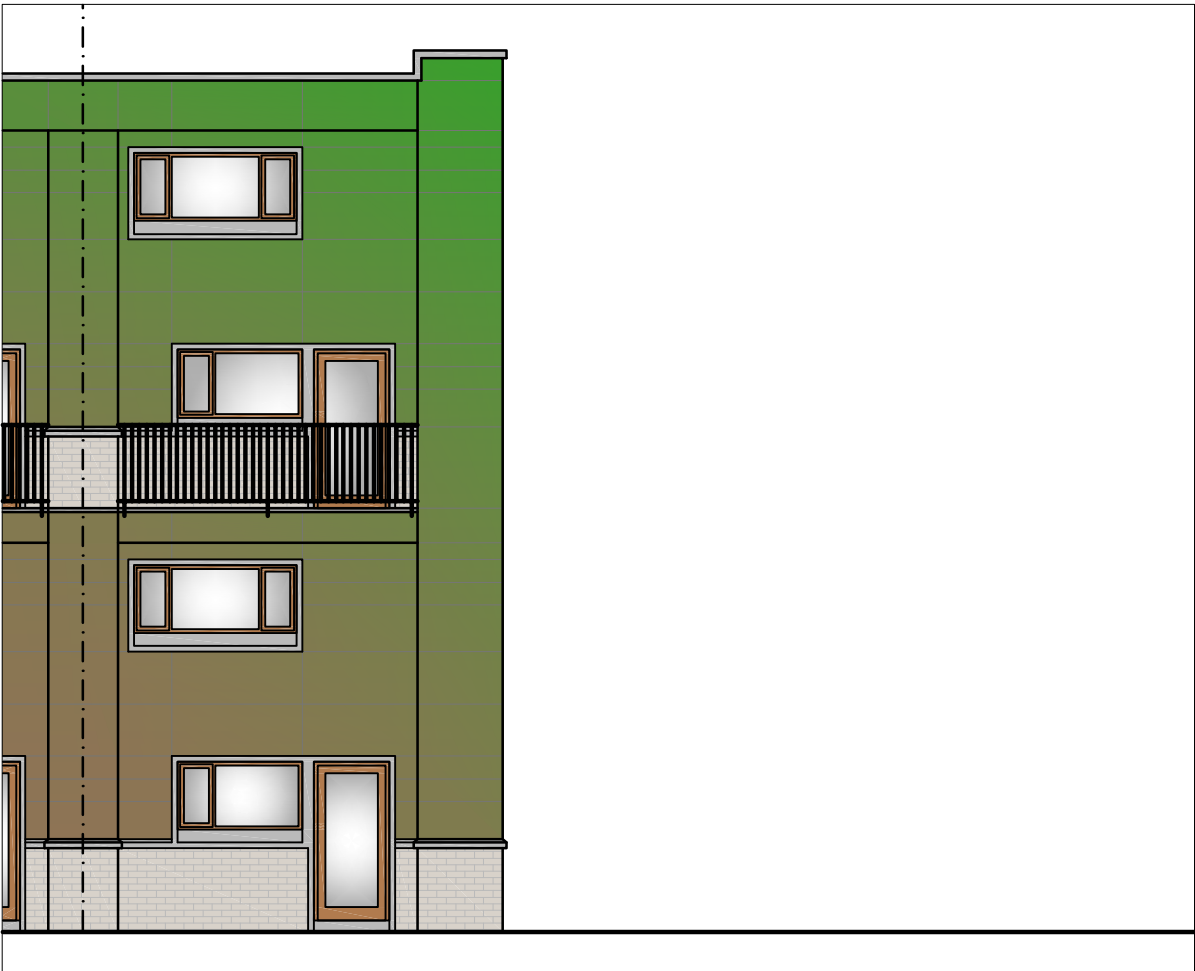


Front Elevation as Existing
Scale - 1:100

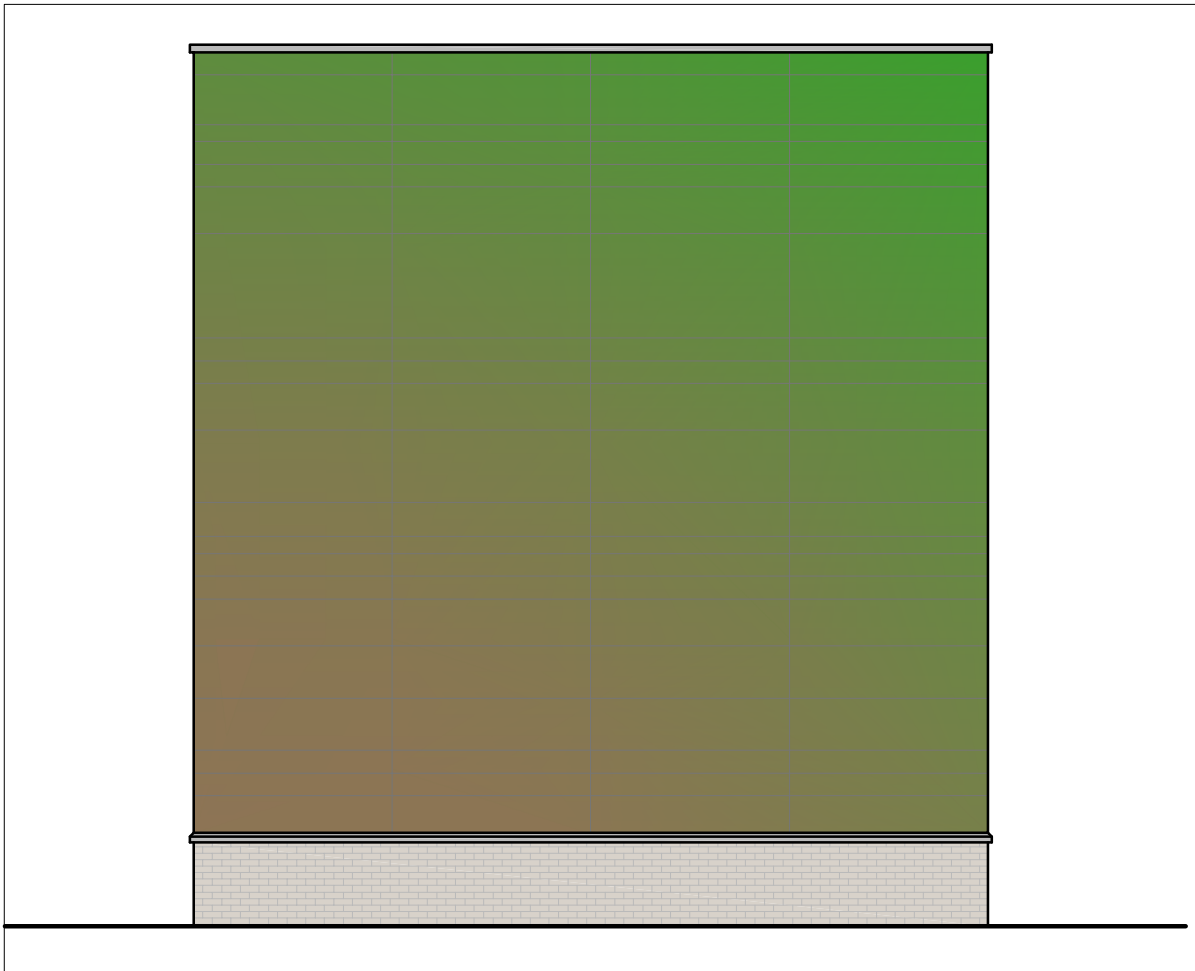

Side Elevation as Existing
Scale - 1:100

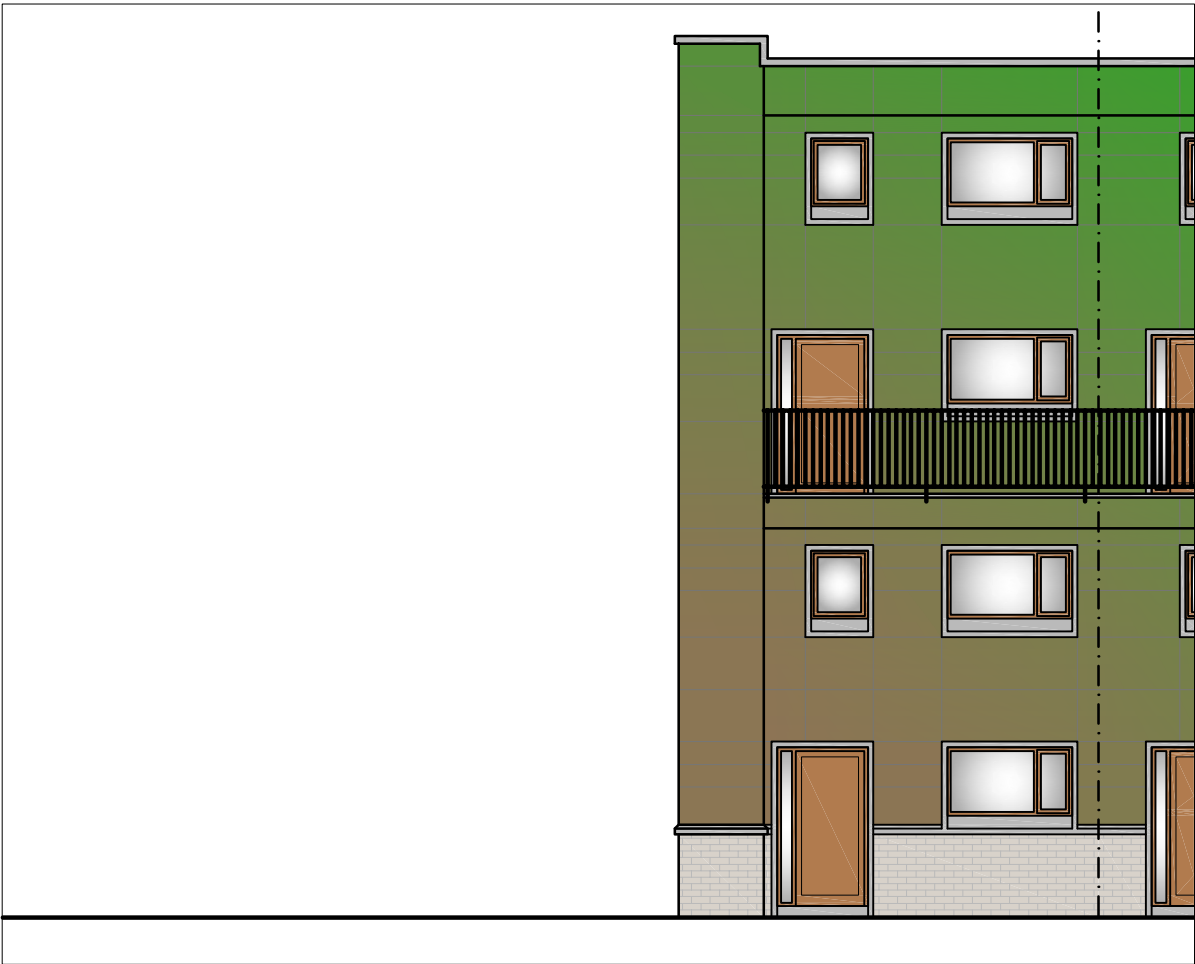

Rear Elevation as Existing
Scale - 1:100

 

NOTES

Drawings are to be used for obtaining planning permission & building regulations approval only. All measurements to be checked on site. Approved drawings are to be read in conjunction with the written specification. Any discrepancies within the project documentation are to be reported to this Practice for resolution.
© AG Architectural Solutions Ltd.
Note that the 'Party Wall etc. Act 1996' should be considered prior to the commencement of work.

+ AG Architectural Solutions

19 Hillbrook Road, Offerton, Stockport, SK1 4JW
0161 355 5880
enquiries@ag-solutions.co.uk

One Manchester

Erneley Close
Longsight
Manchester
M12 5RB



PROJECT : New Detached Plantroom

DRAWING : Elevations as Existing

DRAWING NO. : 2023.06.P2


DATE : March 2023

SHEET

2

SCALE

1:100 @ A3

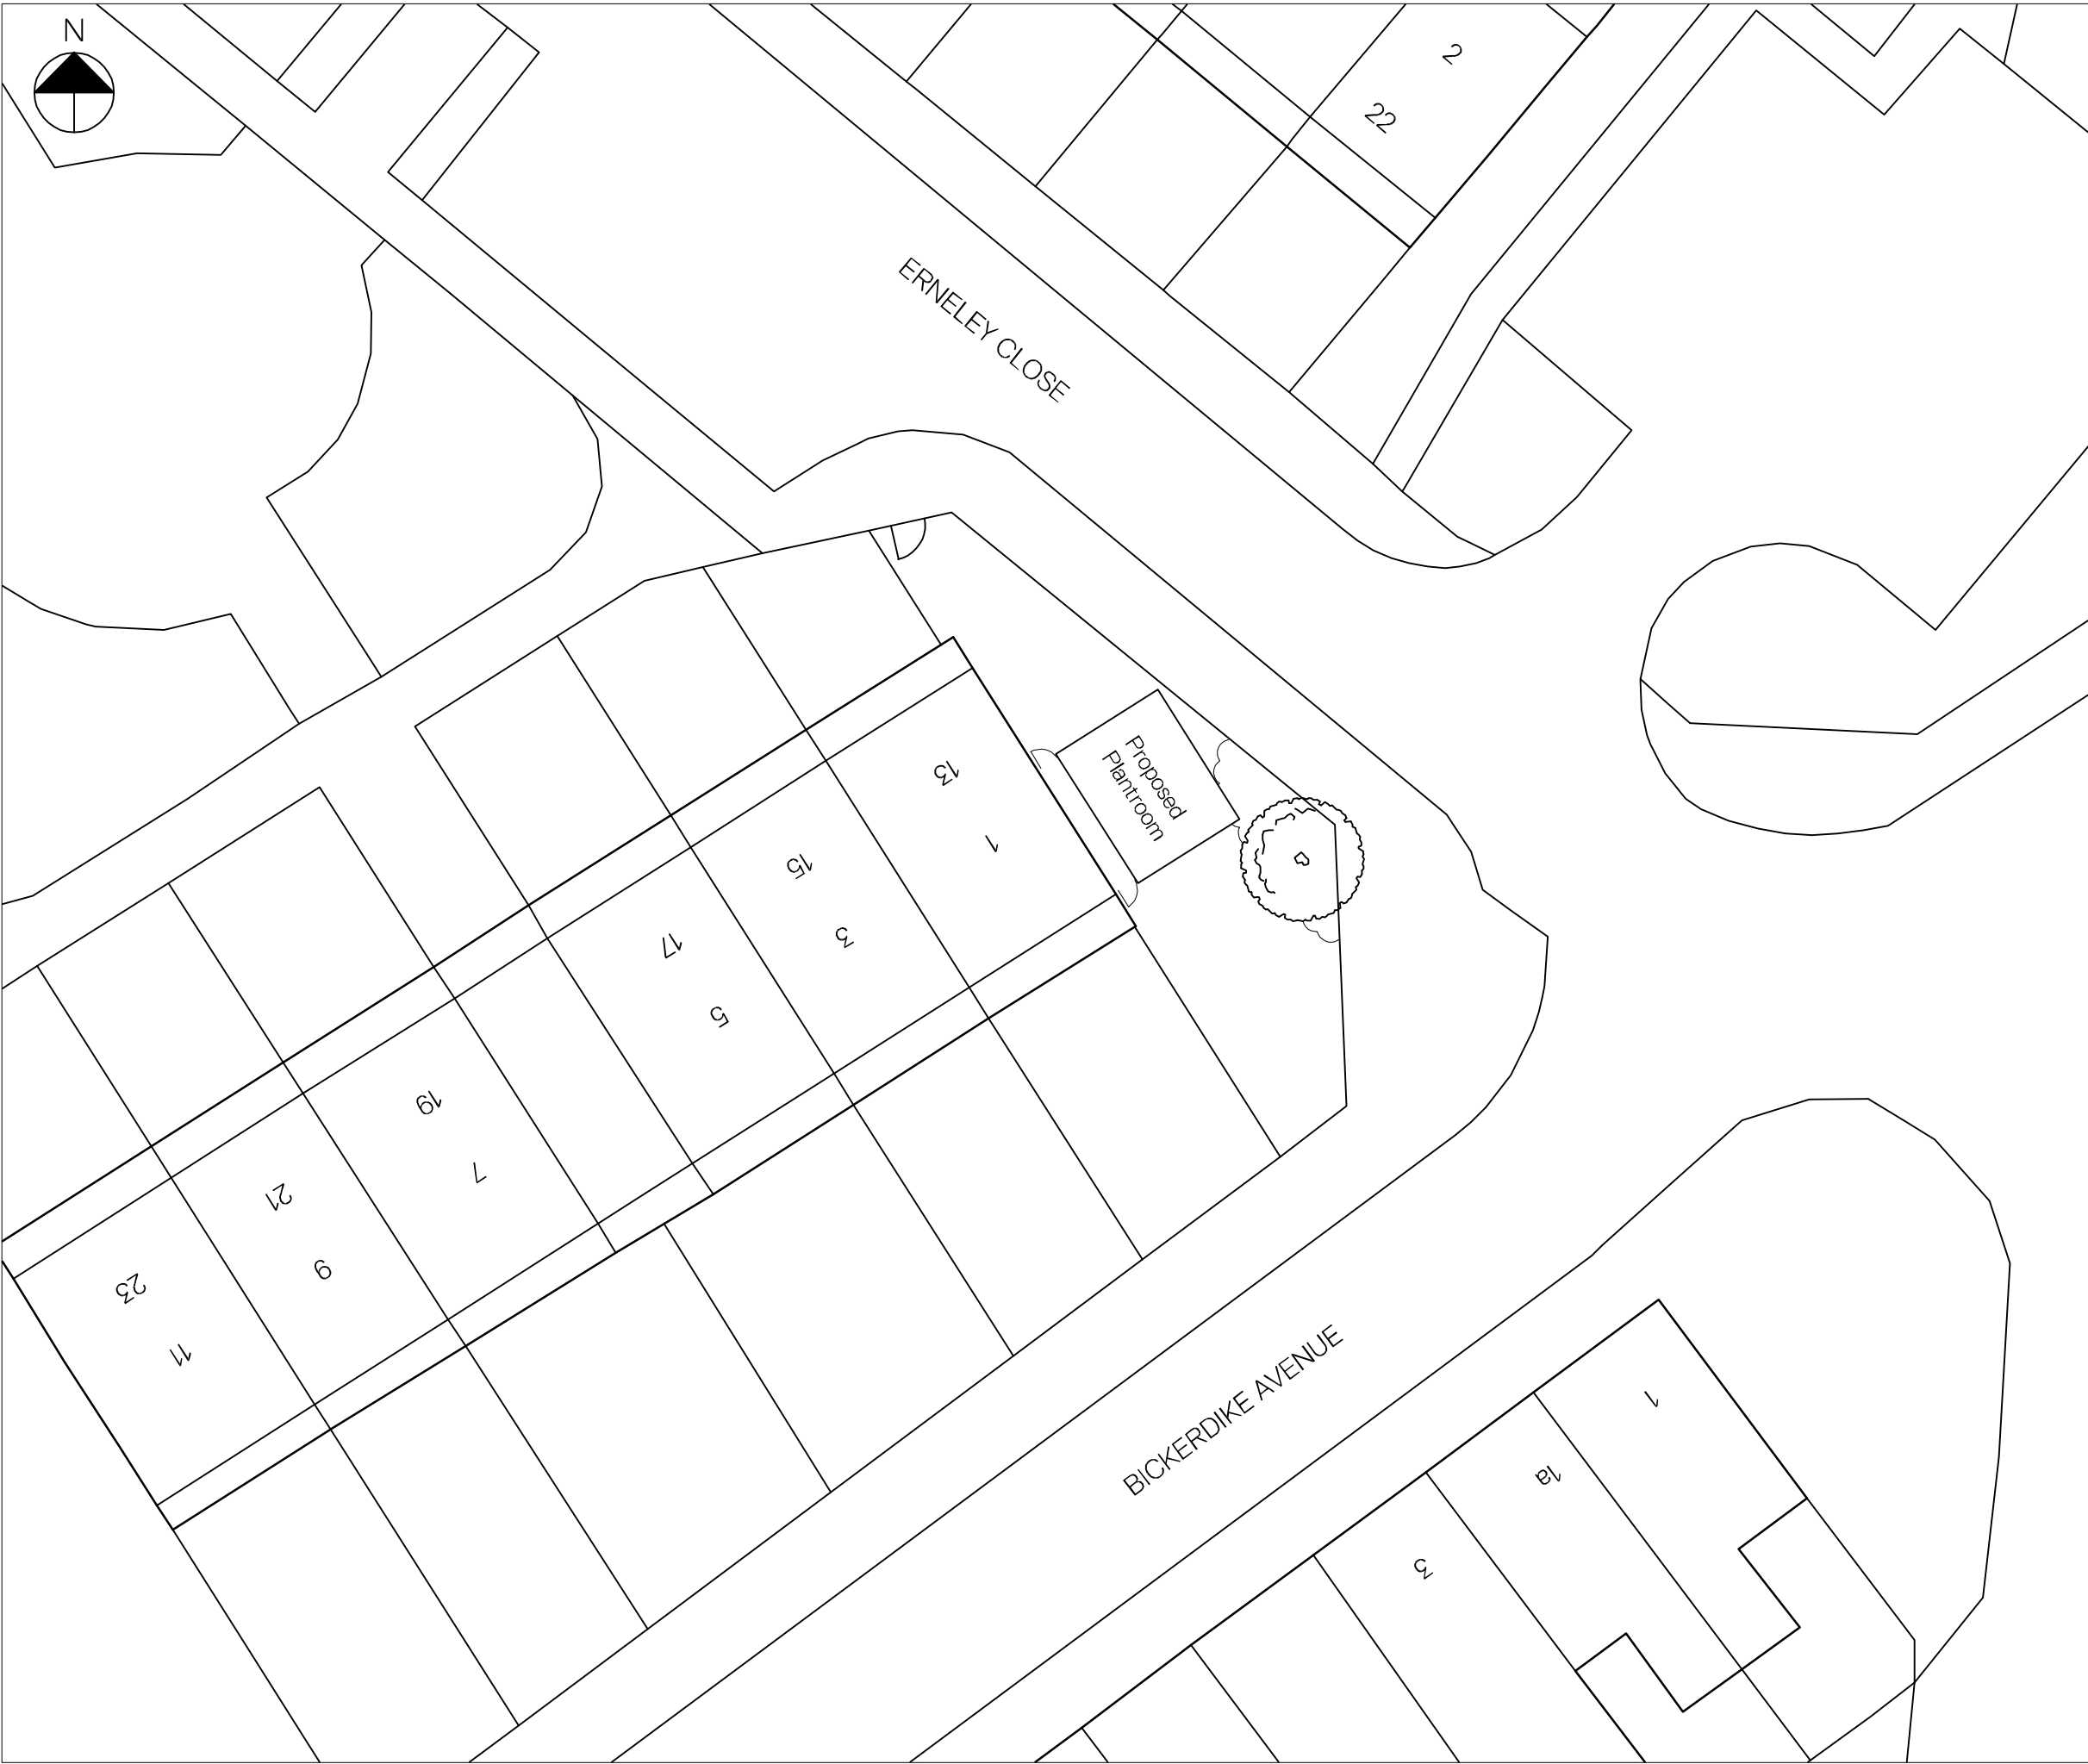

Site Plan as Proposed
Scale - 1:200



NOTES

Drawings are to be used for obtaining planning permission & building regulations approval only. All measurements to be checked on site. Approved drawings are to be read in conjunction with the written specification. Any discrepancies within the project documentation are to be reported to this Practice for resolution.
© AG Architectural Solutions Ltd.
Note that the 'Party Wall etc. Act 1996' should be considered prior to the commencement of work.

REVISIONS

A	August 2023 Gates added between existing building and new development. Security rating of doors noted.
---	---

+AG Architectural Solutions

19 Hillbrook Road, Offerton, Stockport, SK14JW
0161 355 5880
enquiries@ag-solutions.co.uk

One Manchester

Erneley Close
Longsight
Manchester
M12 5RB



PROJECT : New Detached Plantroom

DRAWING : Site Plan as Proposed

DRAWING NO. : 2023.06.P3A


DATE : March 2023

SHEET

3

SCALE

1:200 @ A3

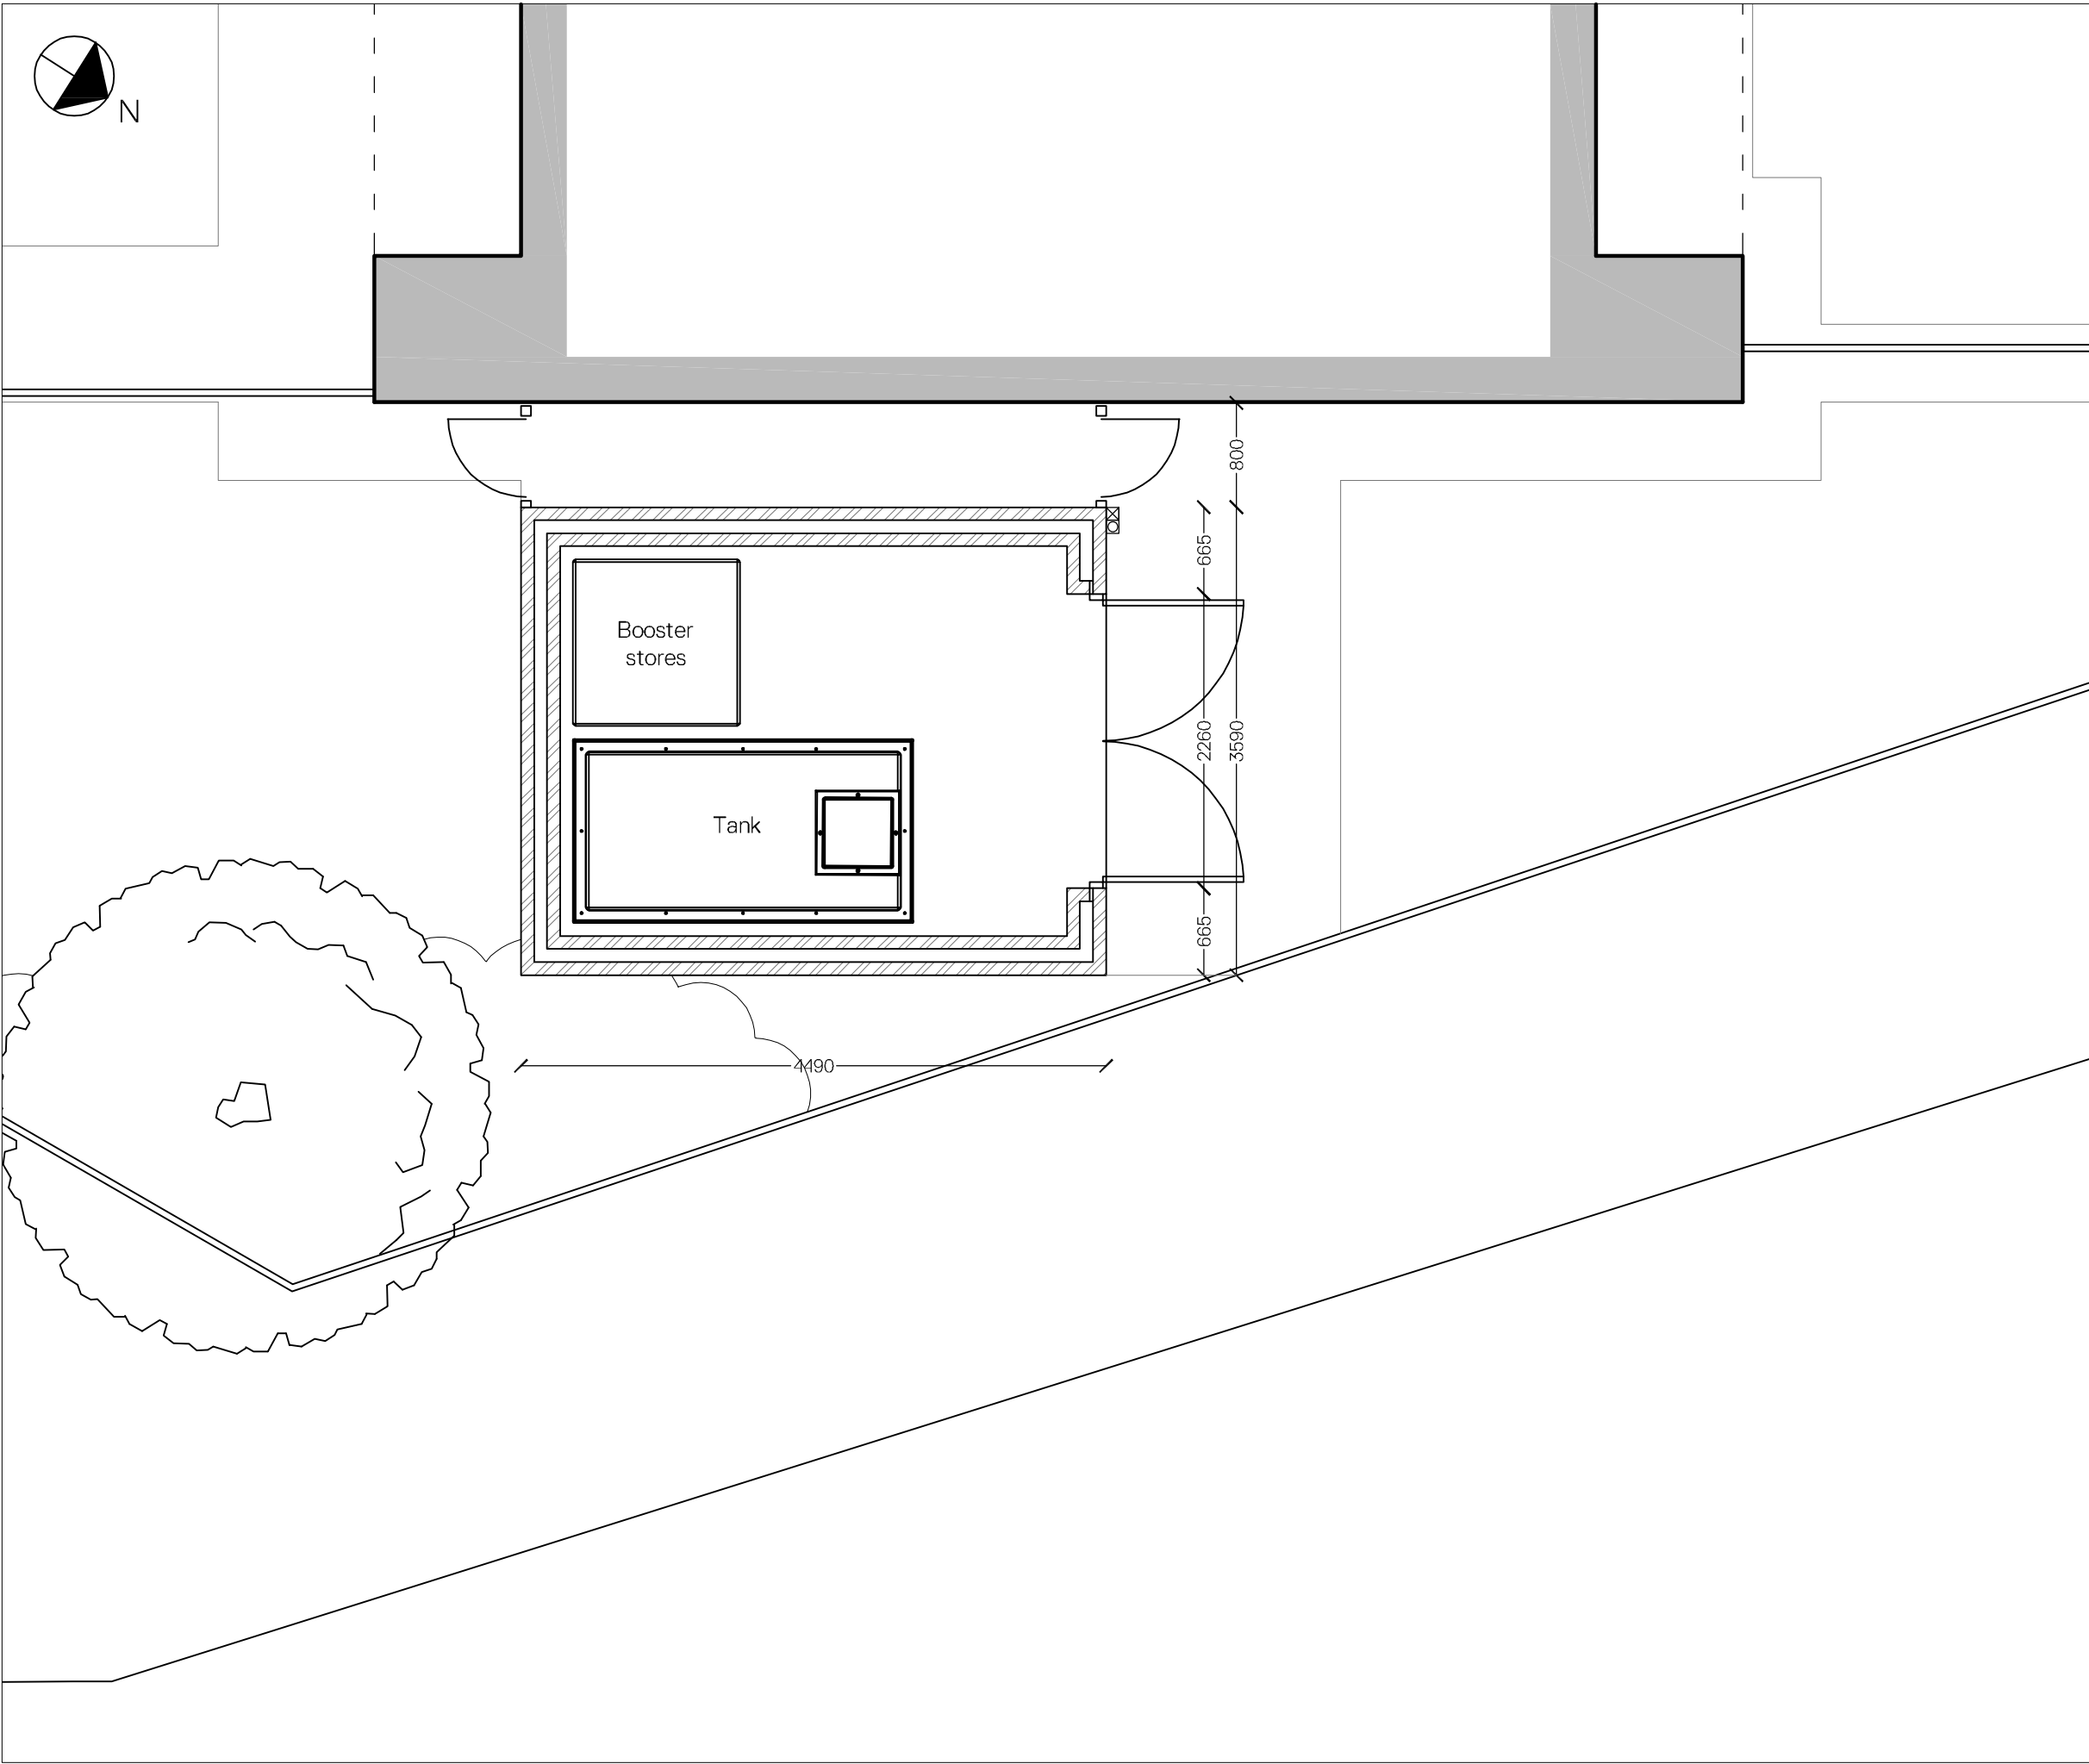

Ground Floor Plan as Proposed
Scale - 1:50

NOTES

Drawings are to be used for obtaining planning permission & building regulations approval only. All measurements to be checked on site. Approved drawings are to be read in conjunction with the written specification. Any discrepancies within the project documentation are to be reported to this Practice for resolution.
© AG Architectural Solutions Ltd.
Note that the 'Party Wall etc. Act 1996' should be considered prior to the commencement of work.

REVISIONS

A	August 2023 Gates added between existing building and new development. Security rating of doors noted.
---	---

+ AG Architectural Solutions

19 Hillbrook Road, Offerton, Stockport, SK1 4JW
0161 355 5880
enquiries@ag-solutions.co.uk

One Manchester

Erneley Close
Longsight
Manchester
M12 5RB



PROJECT: New Detached Plantroom

DRAWING: Ground Floor Plan as Proposed

DRAWING NO.: 2023.06.P4A


DATE: March 2023

SHEET


4

SCALE

1:50 @ A3

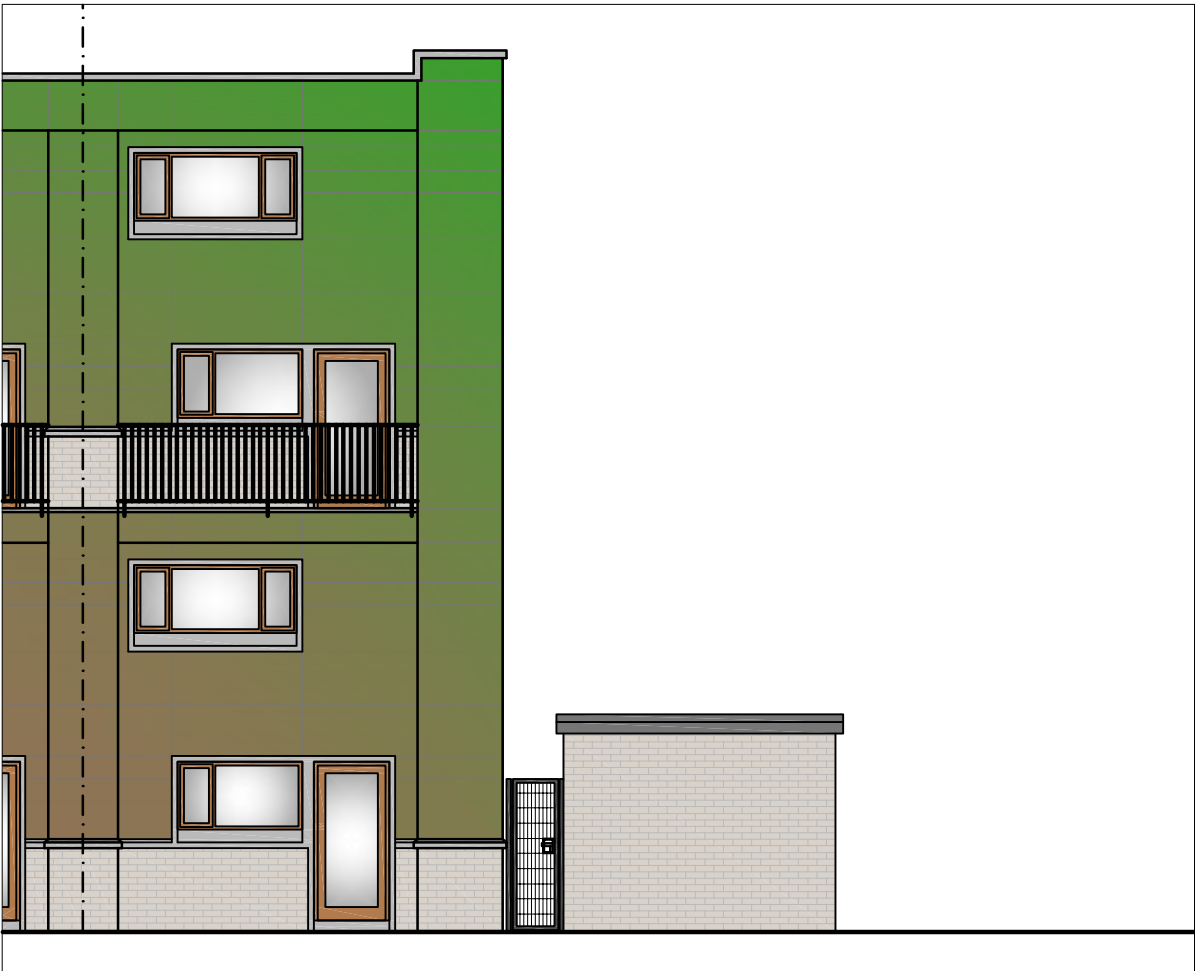


Front Elevation as Proposed
Scale - 1:100

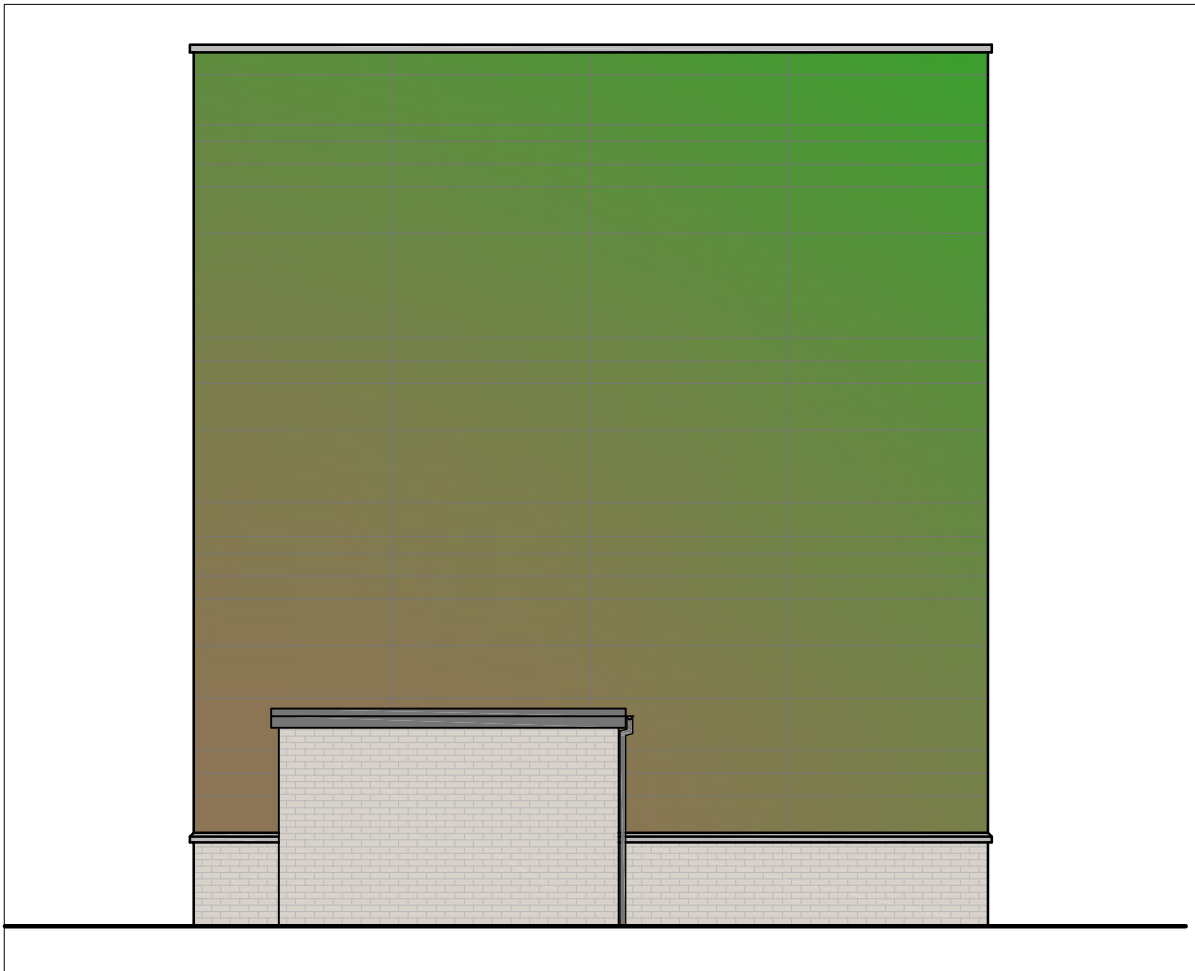

Side Elevation as Proposed
Scale - 1:100



Rear Elevation as Proposed
Scale - 1:100

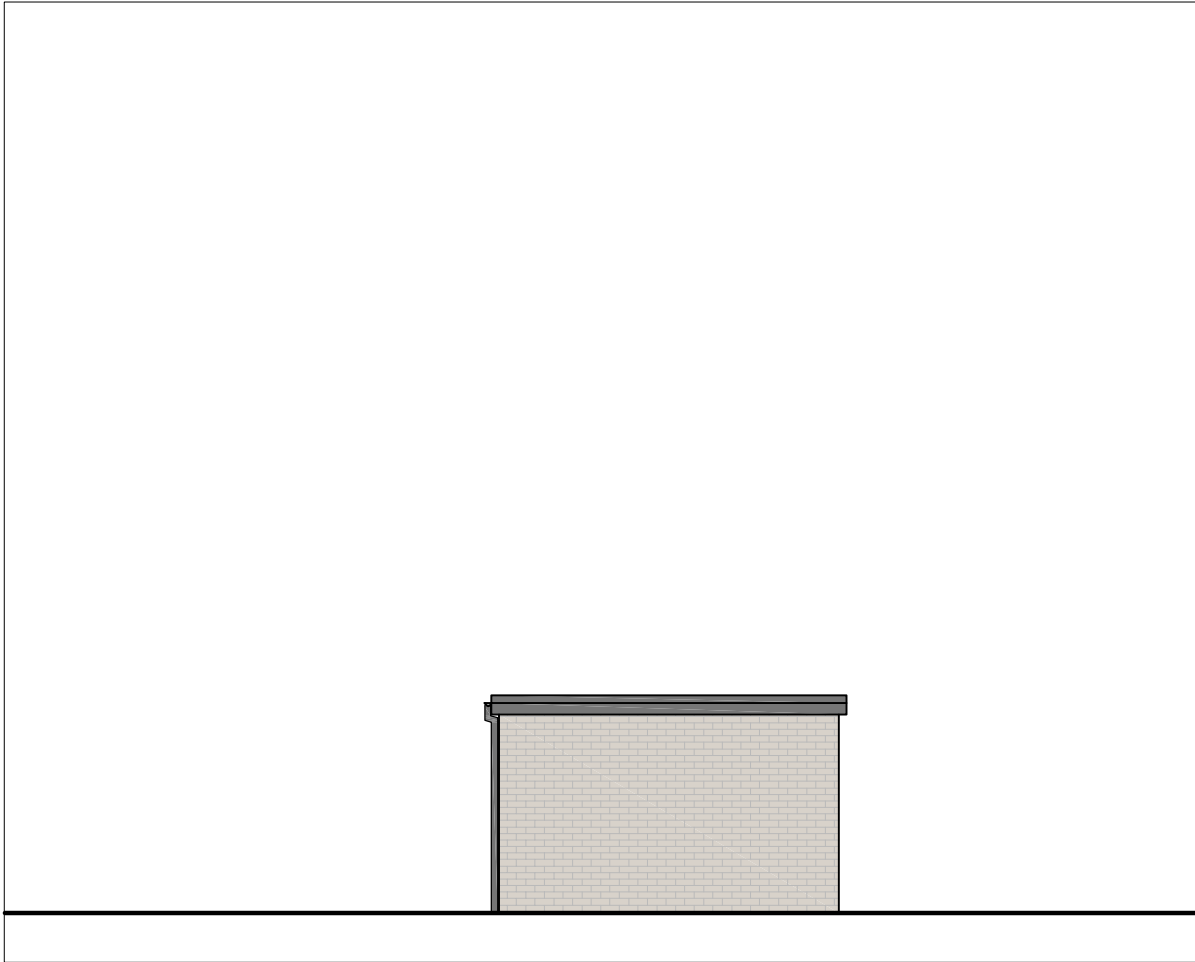

Side Elevation as Proposed
Scale - 1:100



NOTES

Drawings are to be used for obtaining planning permission & building regulations approval only. All measurements to be checked on site. Approved drawings are to be read in conjunction with the written specification. Any discrepancies within the project documentation are to be reported to this Practice for resolution.
© AG Architectural Solutions Ltd.
Note that the 'Party Wall etc. Act 1996' should be considered prior to the commencement of work.

MATERIALS SCHEDULE

Brickwork	Smooth Grey brickwork, with light grey mortar to match existing buildings.
Roof	Single play membrane, with grey aluminium fascias and aluminum/UPVC gutters and downpipes.
Doors	High security steel louvered doors, certified to LPS 1175 SR 2, powder coated in dark grey.
Gates	Steel gates and posts, powder coated in black.

REVISIONS

A	August 2023 Gates added between existing building and new development. Security rating of doors noted.
---	---

+ AG Architectural Solutions

19 Hillbrook Road, Offerton, Stockport, SK14JW
0161 355 5880
enquiries@ag-solutions.co.uk

One Manchester

Erneley Close
Longsight
Manchester
M12 5RB



PROJECT : New Detached Plantroom

DRAWING : Elevations as Proposed

DRAWING NO. : 2023.06.P5A

DATE : March 2023

SHEET

5

SCALE

1:100 @ A3