




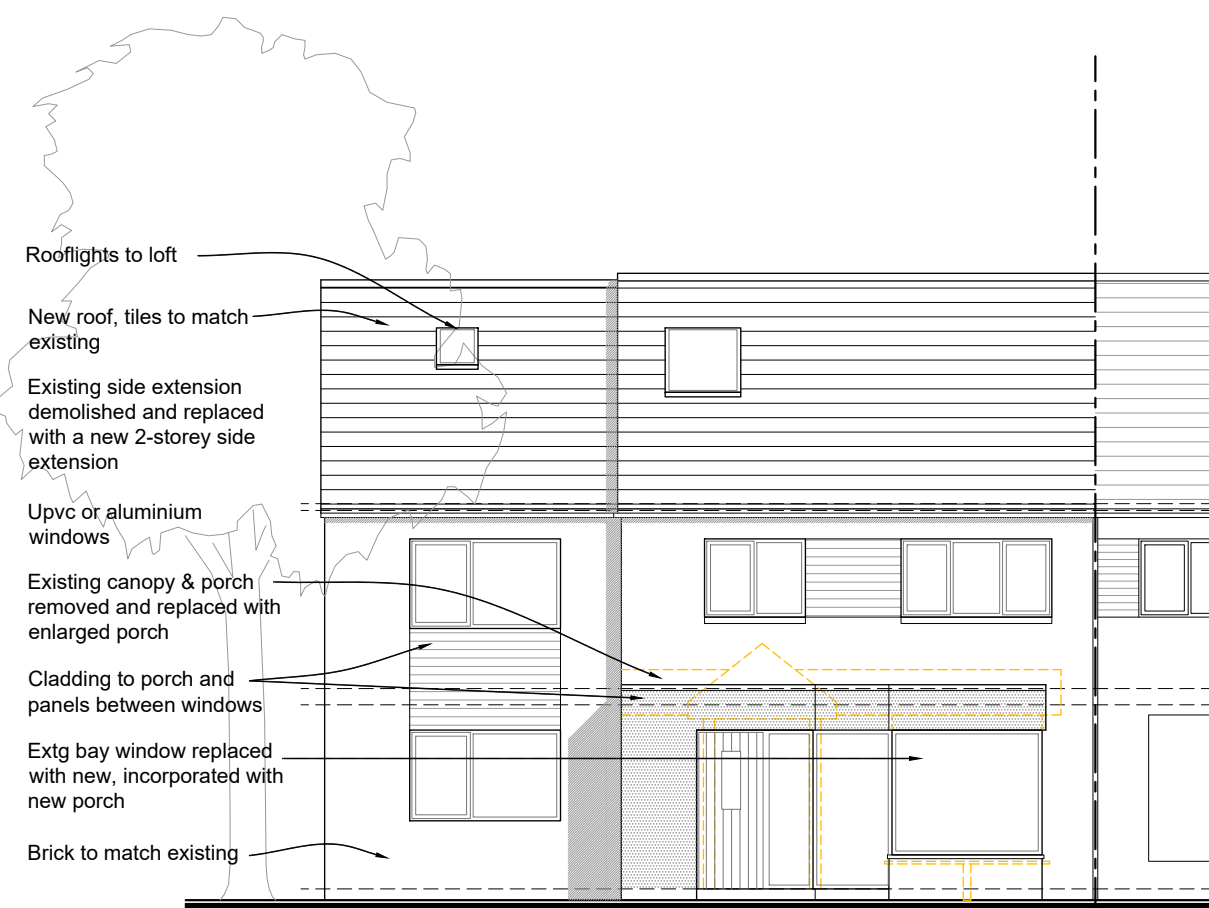


NORTH ELEVATION
1:100

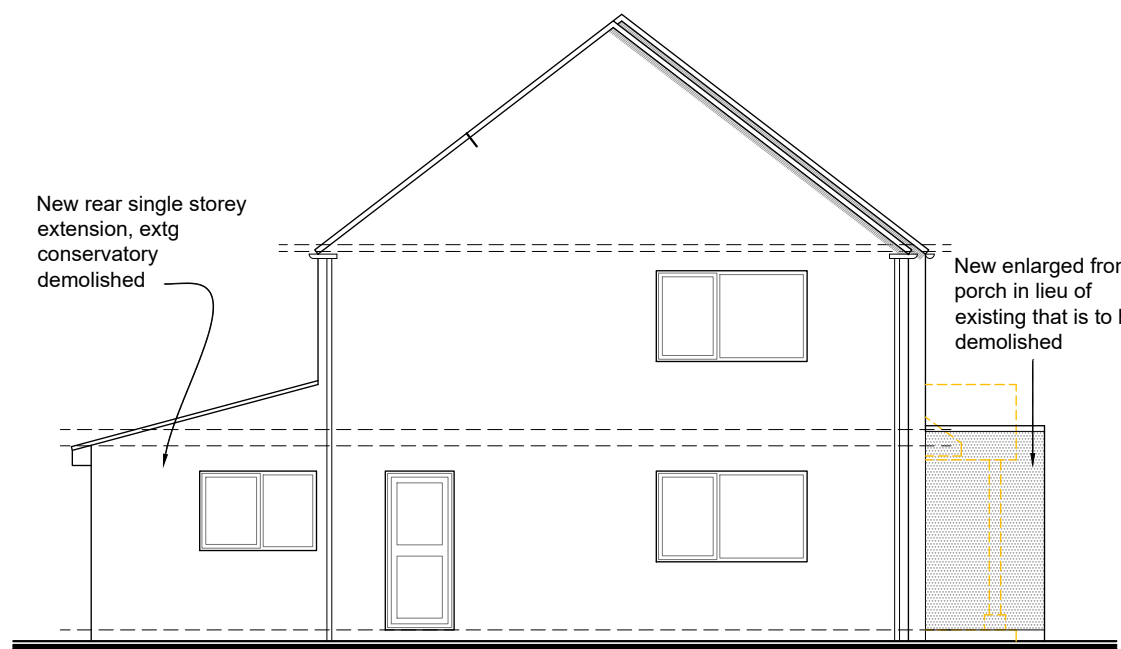

WEST ELEVATION
1:100

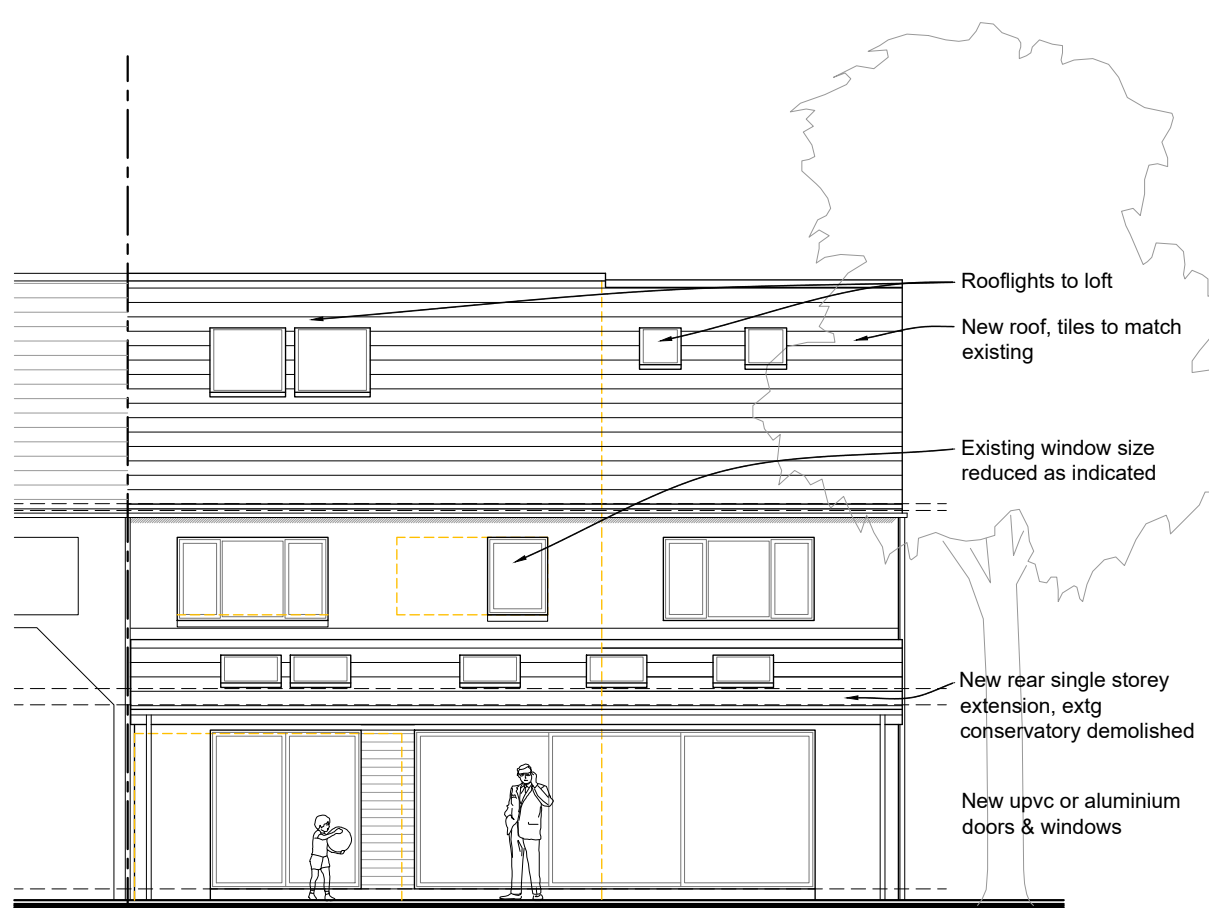

SOUTH ELEVATION
1:100

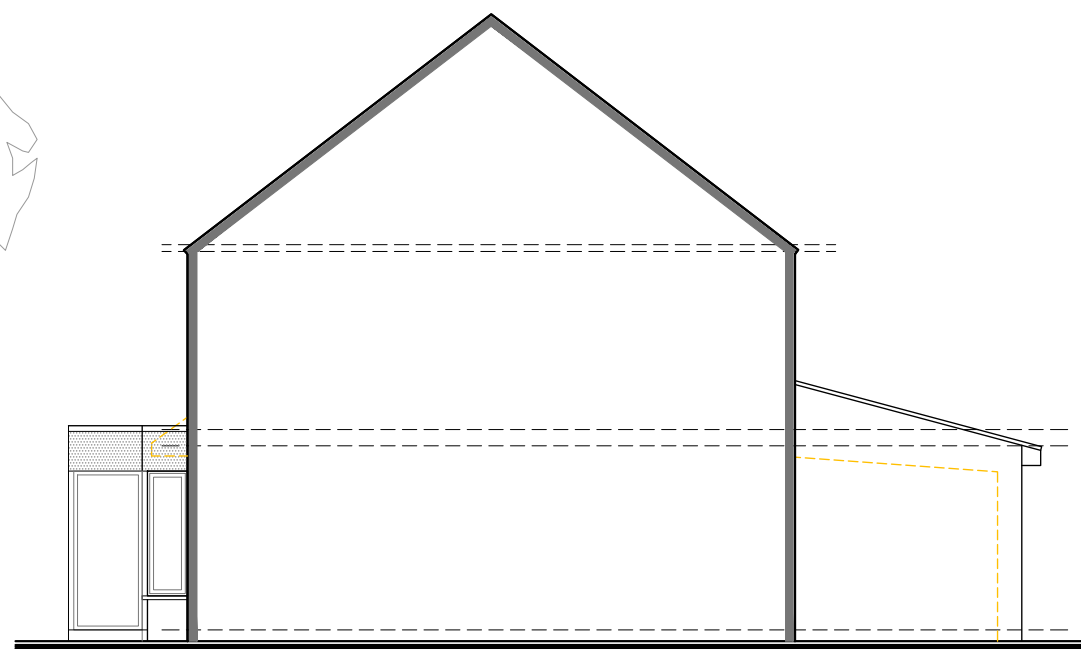



EAST SECTION/ELEVATION
1:100

This drawing is subject to copyright law and remains the property of Silk Architecture unless otherwise agreed.
Silk Architecture accepts no responsibility for any unauthorised amendments to the drawing and does not permit unauthorised copying of the drawing.


All work is to be carried out in accordance with British Standards, Codes of Practice, and statutory requirements. All works based on these drawings must conform with current building regulations and LA approvals.

This drawing is to be read in conjunction with all relevant Silk Architecture drawings and documents and other specialists' and subcontractors' drawings and information.


All dimensions to be checked on site. Figured dimensions to be read in preference to scaled from drawings.
All discrepancies to be immediately notified to the Architect.

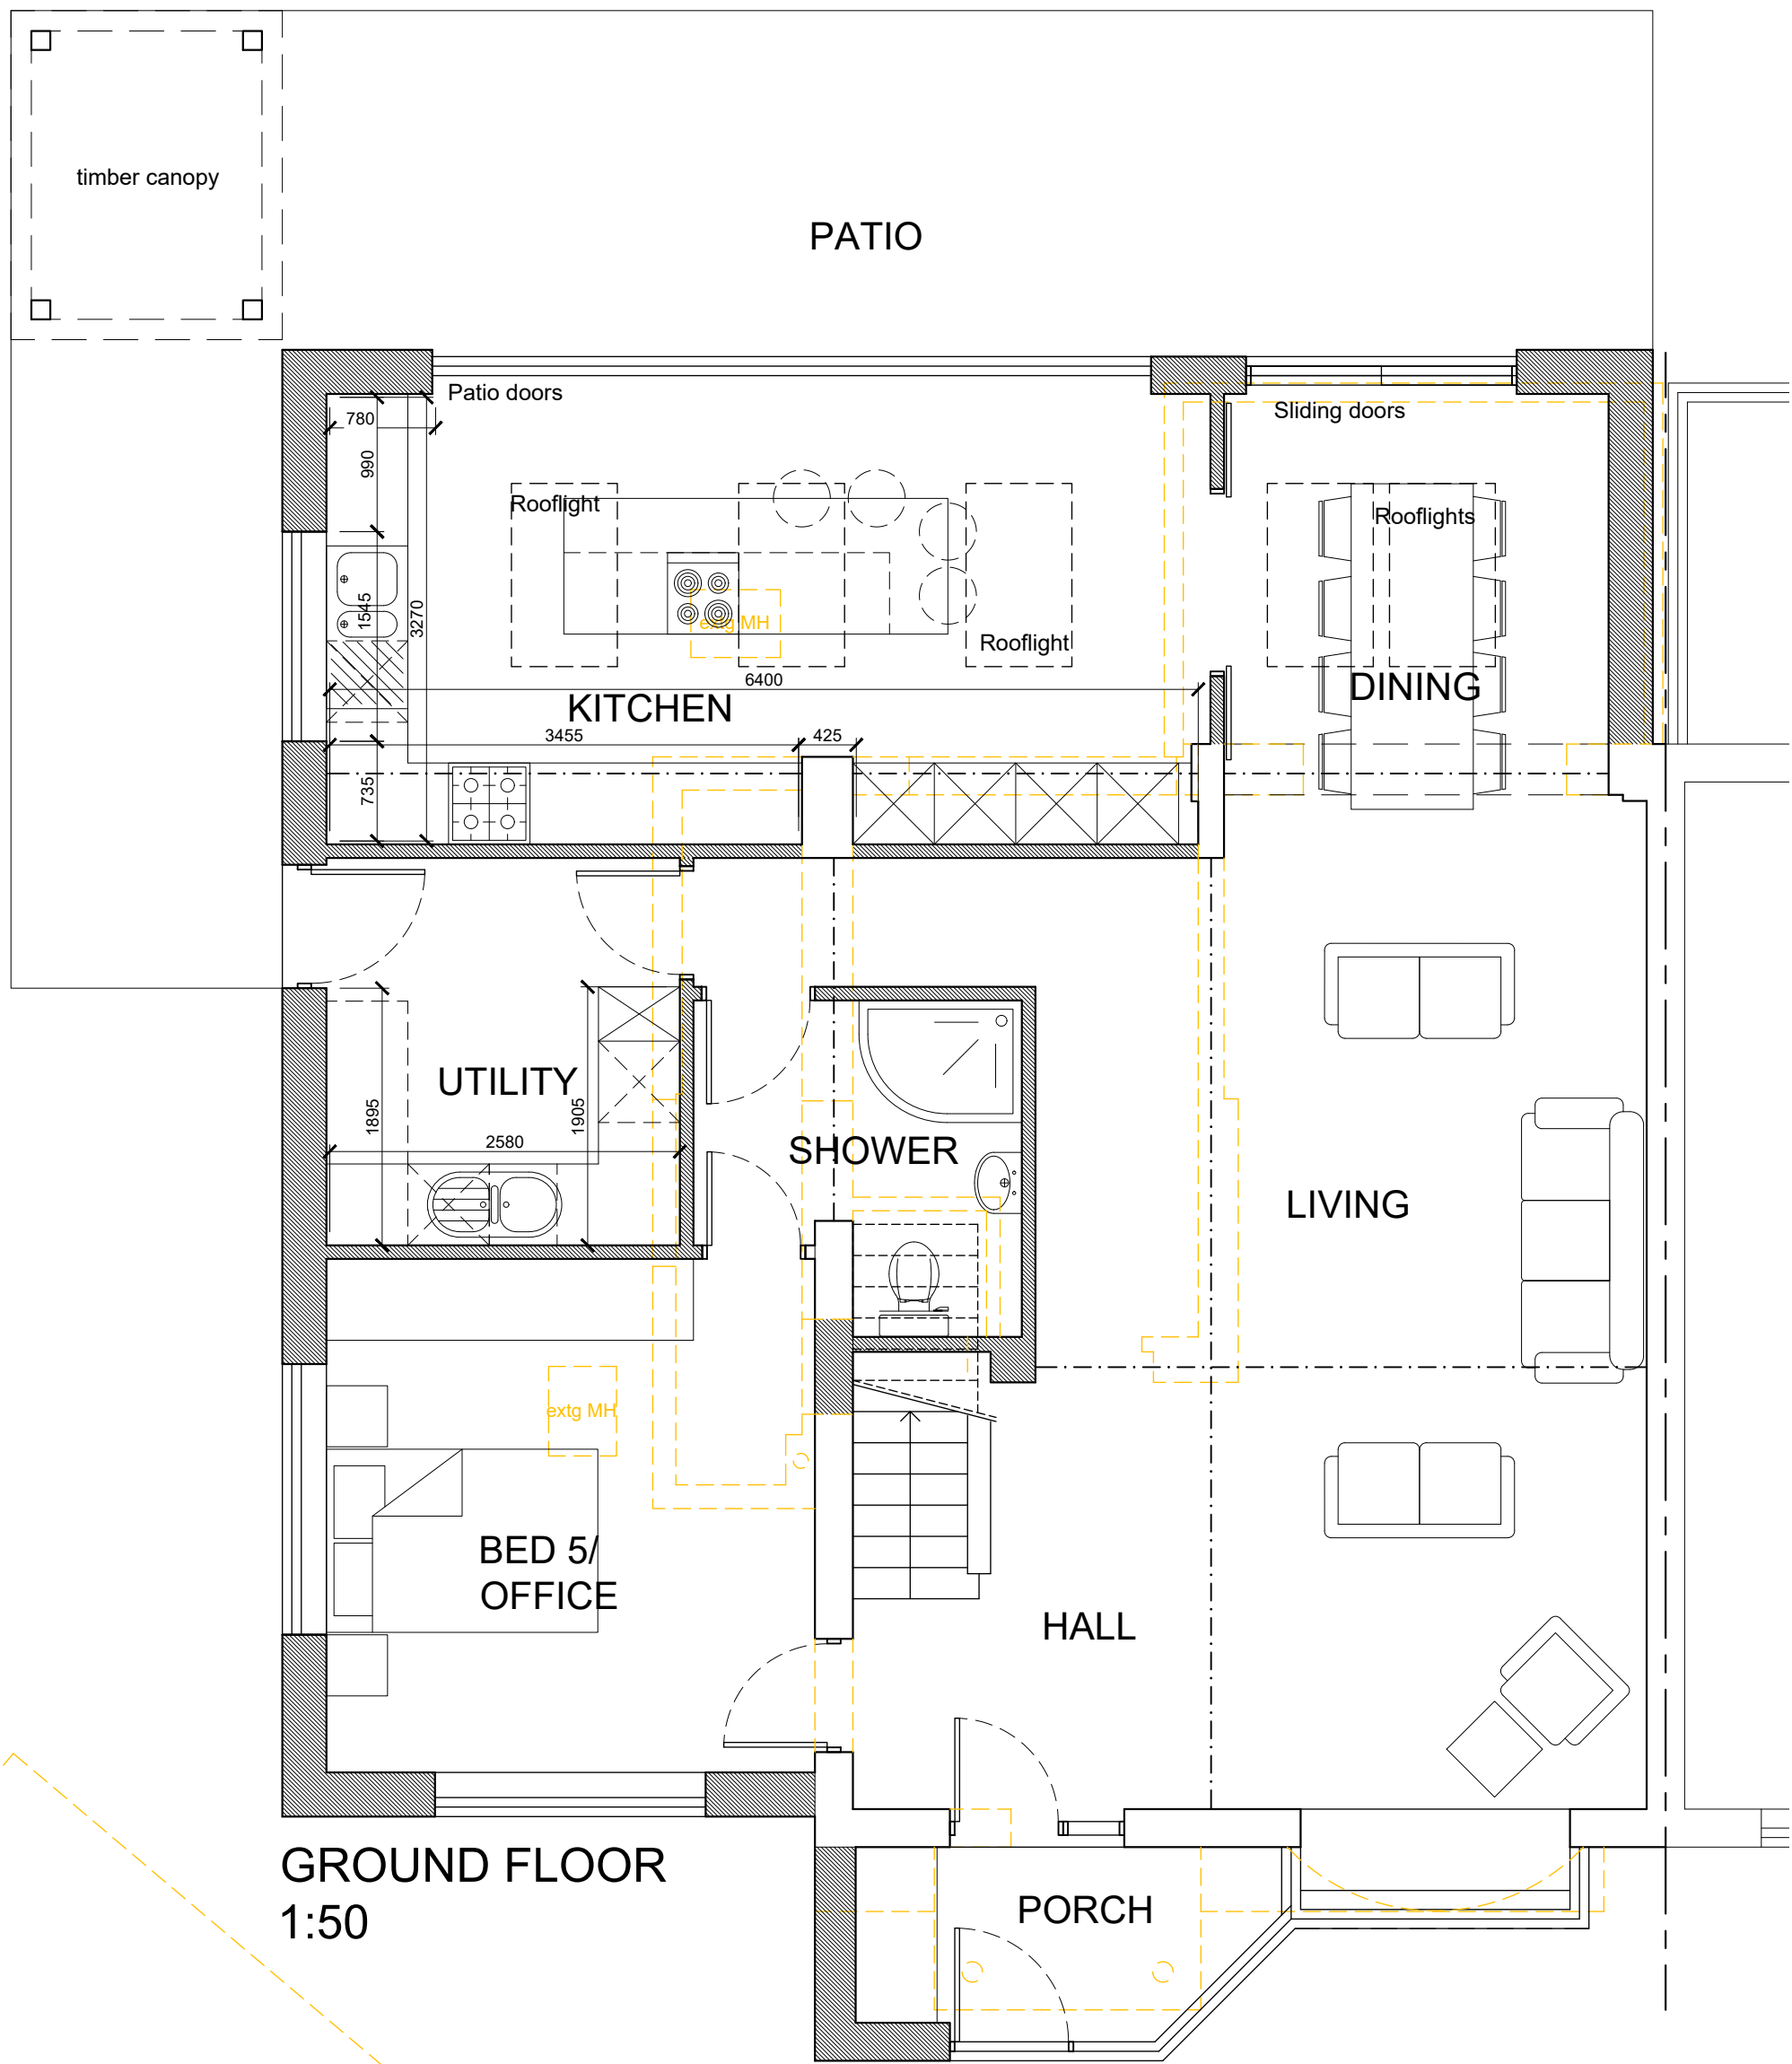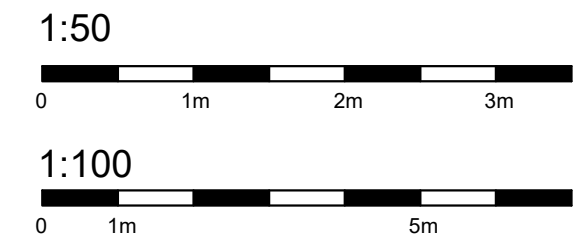

GROUND FLOOR
1:50

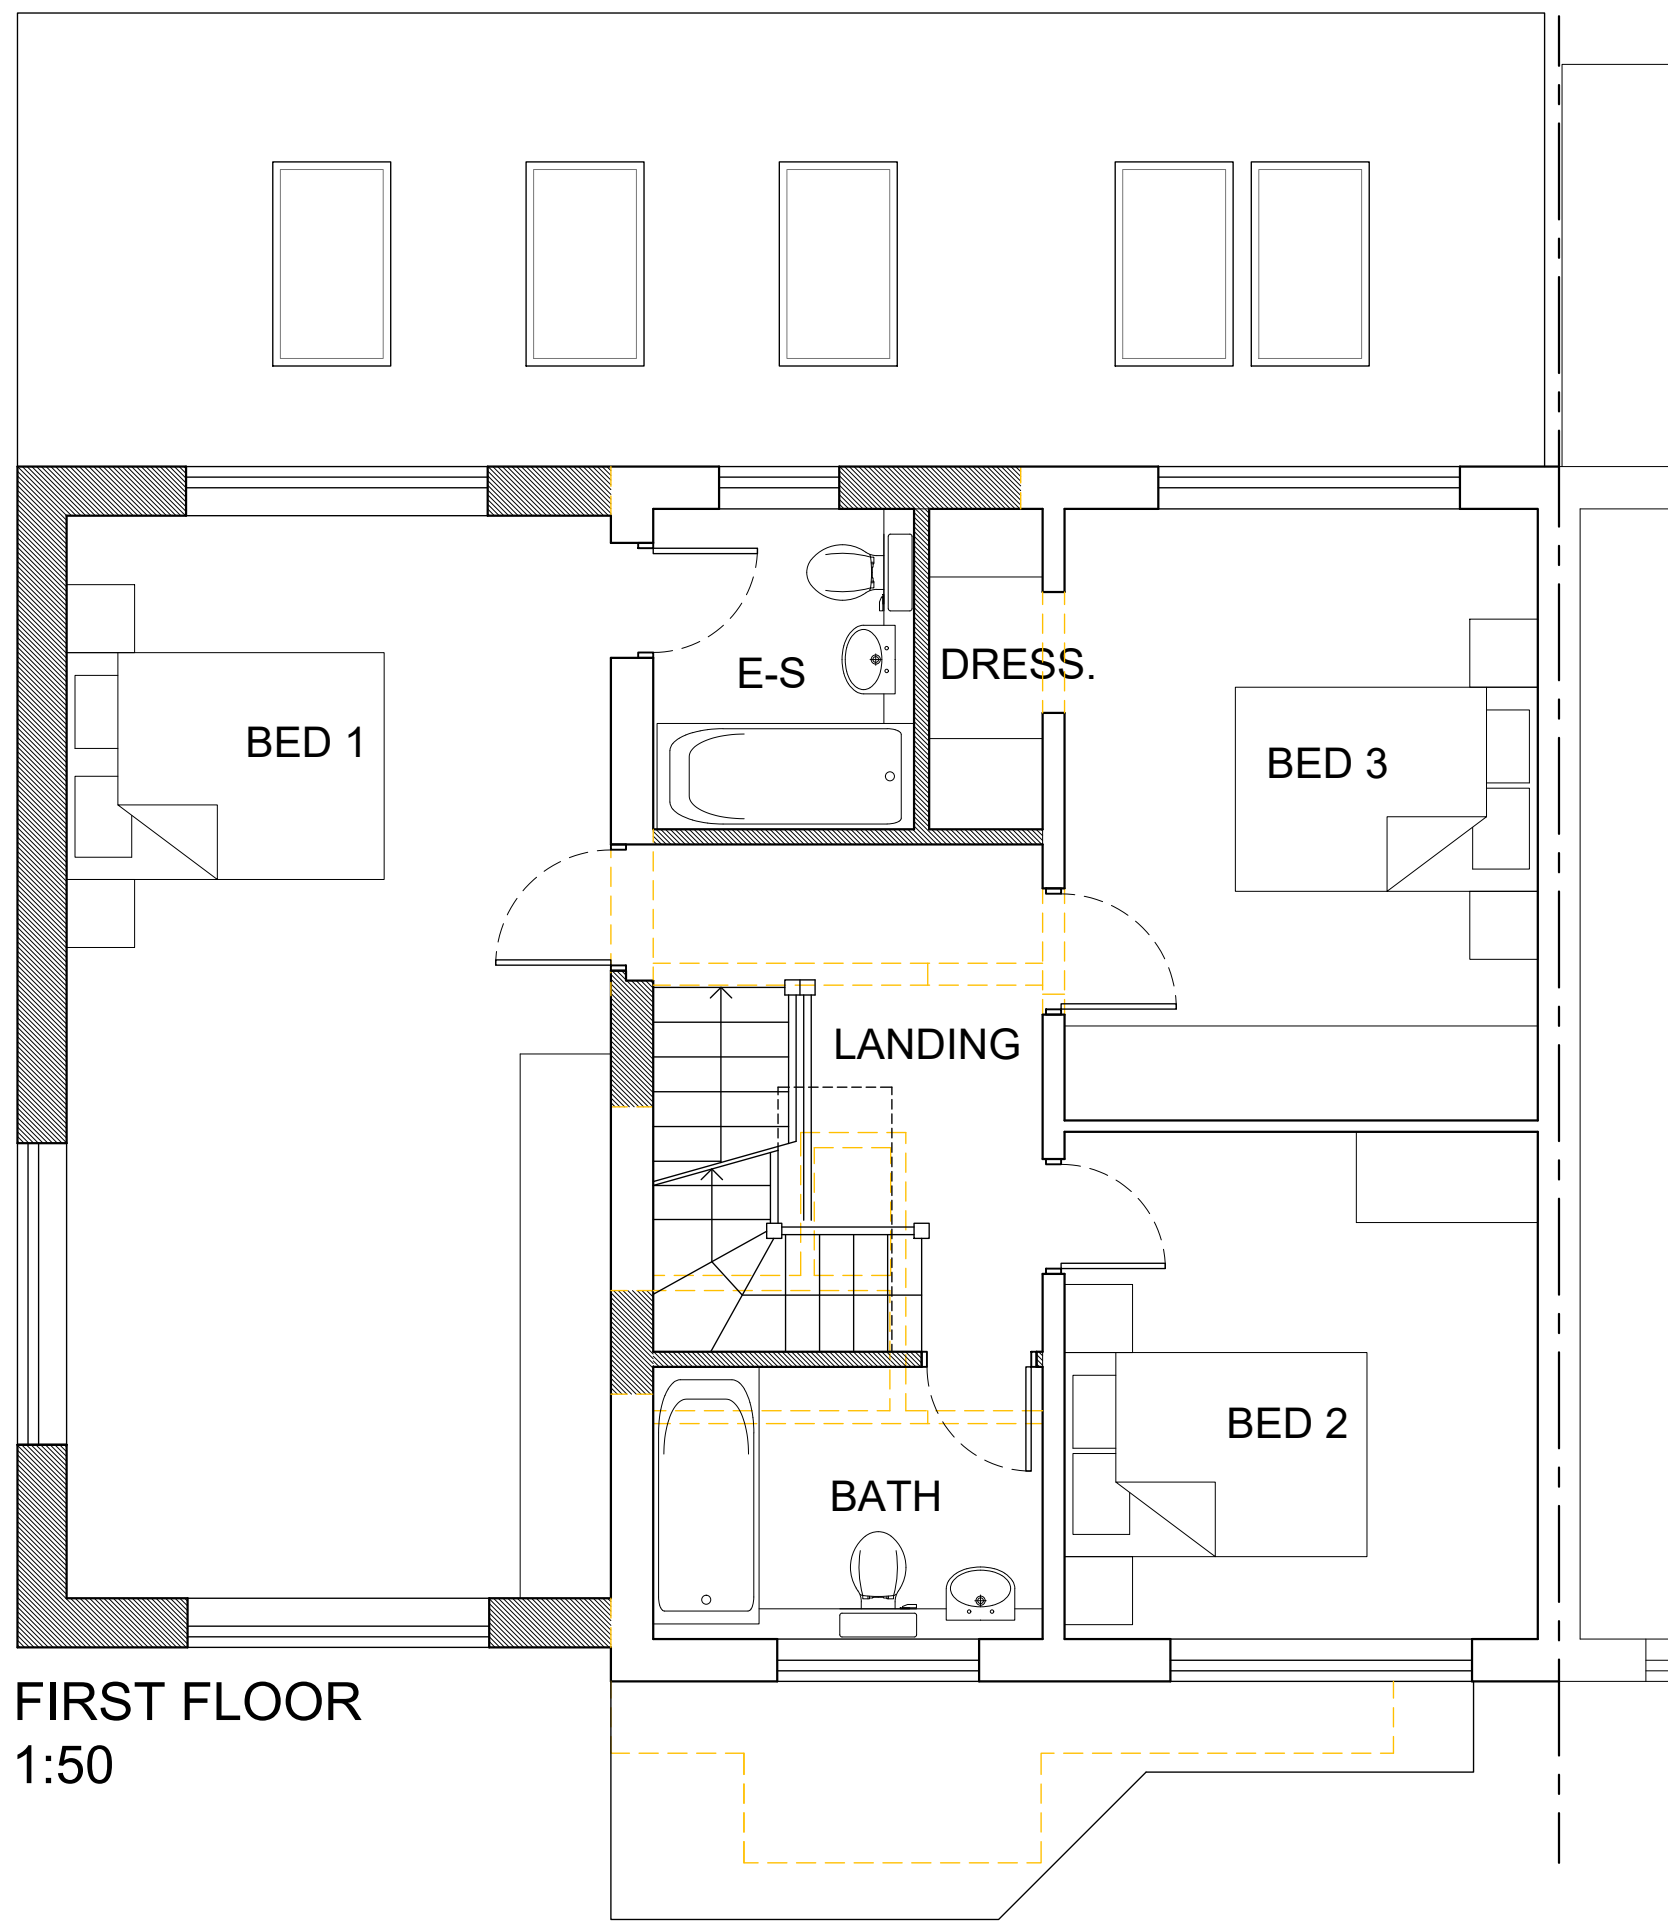

FIRST FLOOR
1:50

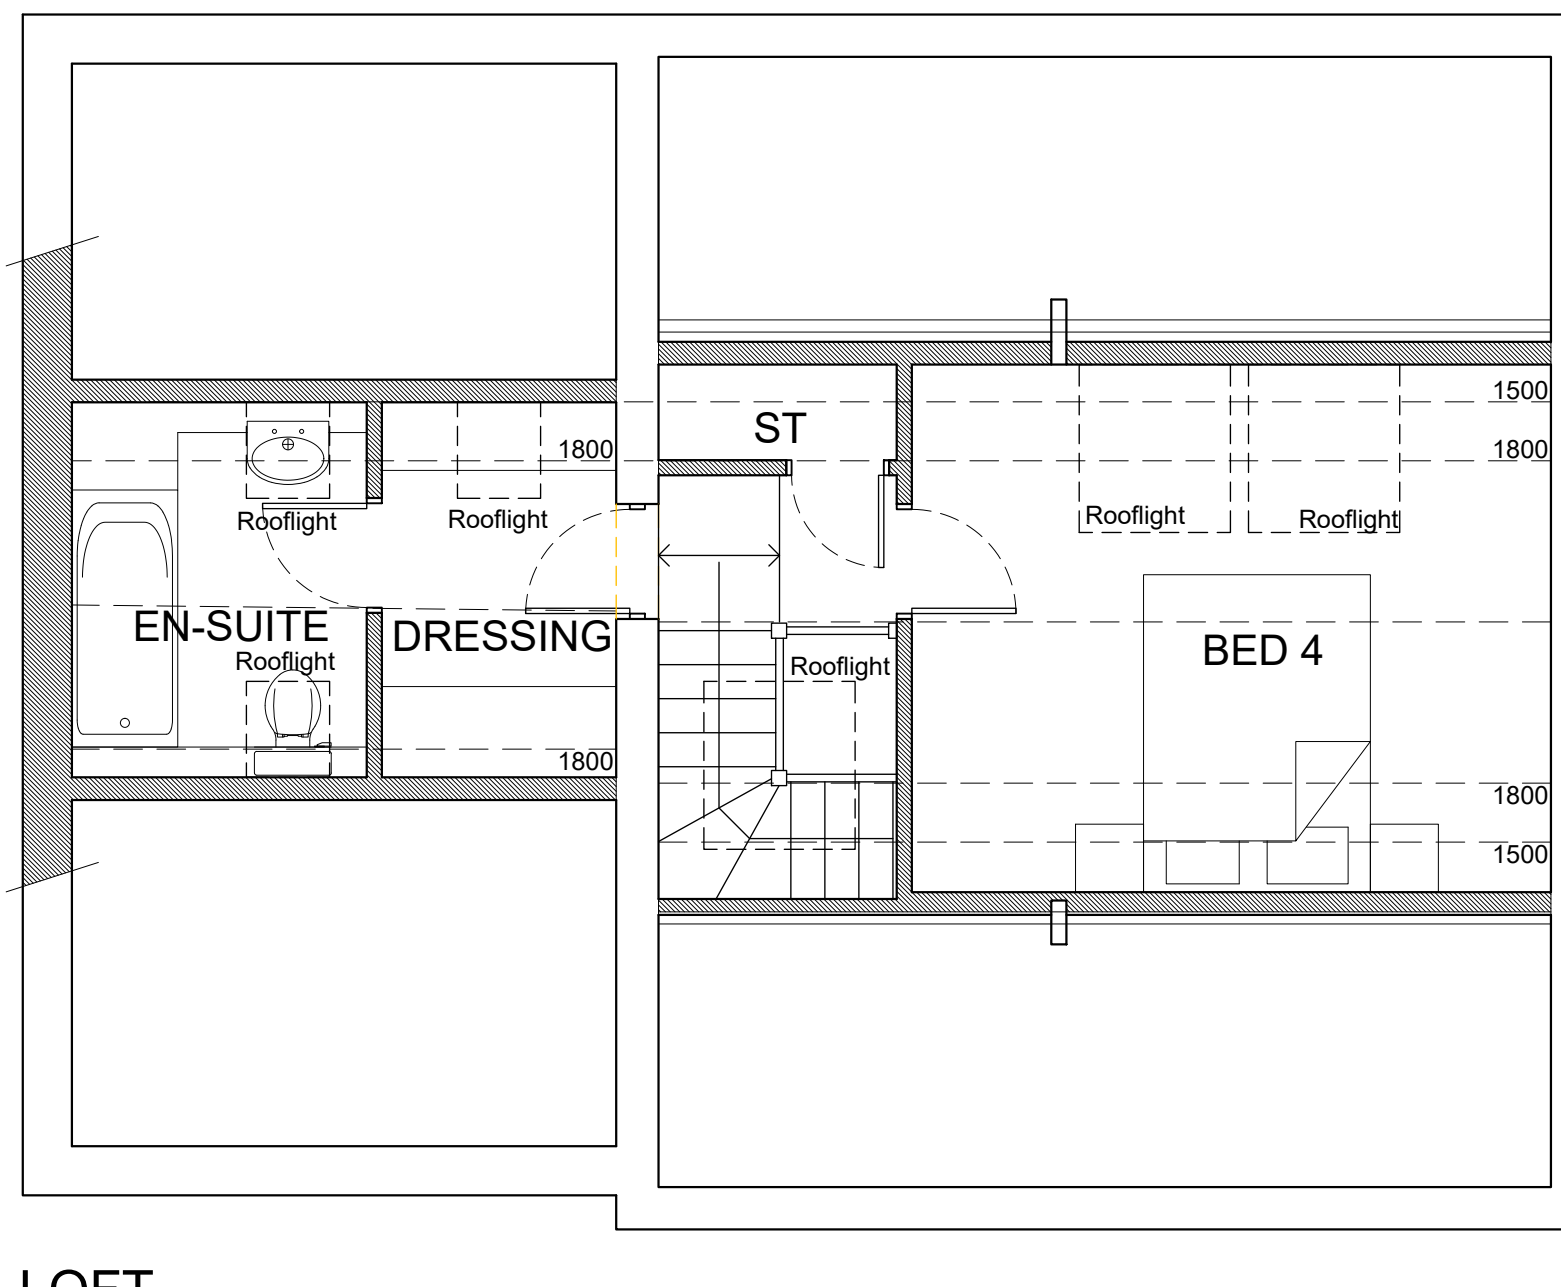

LOFT
1:50

F	14.03.2024	Amended to reflect client's comments	sk
E	11.03.2024	Amended to reflect client's comments	sk
D	28.02.2024	Rear balcony omitted, Juliet balcony shown	sk
C	20.12.2023	Planning issue	sk
B	14.12.2023	Amended to clients' comments, loft added	sk
A	12.12.2023	Amended to clients' comments	sk
Rev	Date	Notes	Init.

PROPOSED

Architect

sil k
architecture

a: 674 Knutsford Road, Warrington
t: 01925 344 004
m: 07957 467 311
e: info@silarchitecture.co.uk
w: www.silkarchitecture.co.uk

RIBA Chartered Architect

arb
Architects Registration Board

Client

Ms Kwan

Site Address

44 Cherington Close
Northern Moor, Wythenshawe
Manchester, M23 0FE

Drawing title

PROPOSED PLANS & ELEVATIONS

Scale	Date	Drawn
1:50, 1:100 @ A1	NOV 23	SK
Job no.	Dwg no.	Revision
11523	010	F