



General Notes  
The Architect shall have no responsibility for any use made of this document other than for that which it was prepared and issued.  
All dimensions should be checked on site. Do not scale from this drawing.  
To be read in conjunction with all other Consultant's drawings.  
The Architect to be immediately notified of any discrepancies.  
Copyright on this drawing retained by the Architect.

LEGEND


Site Boundary

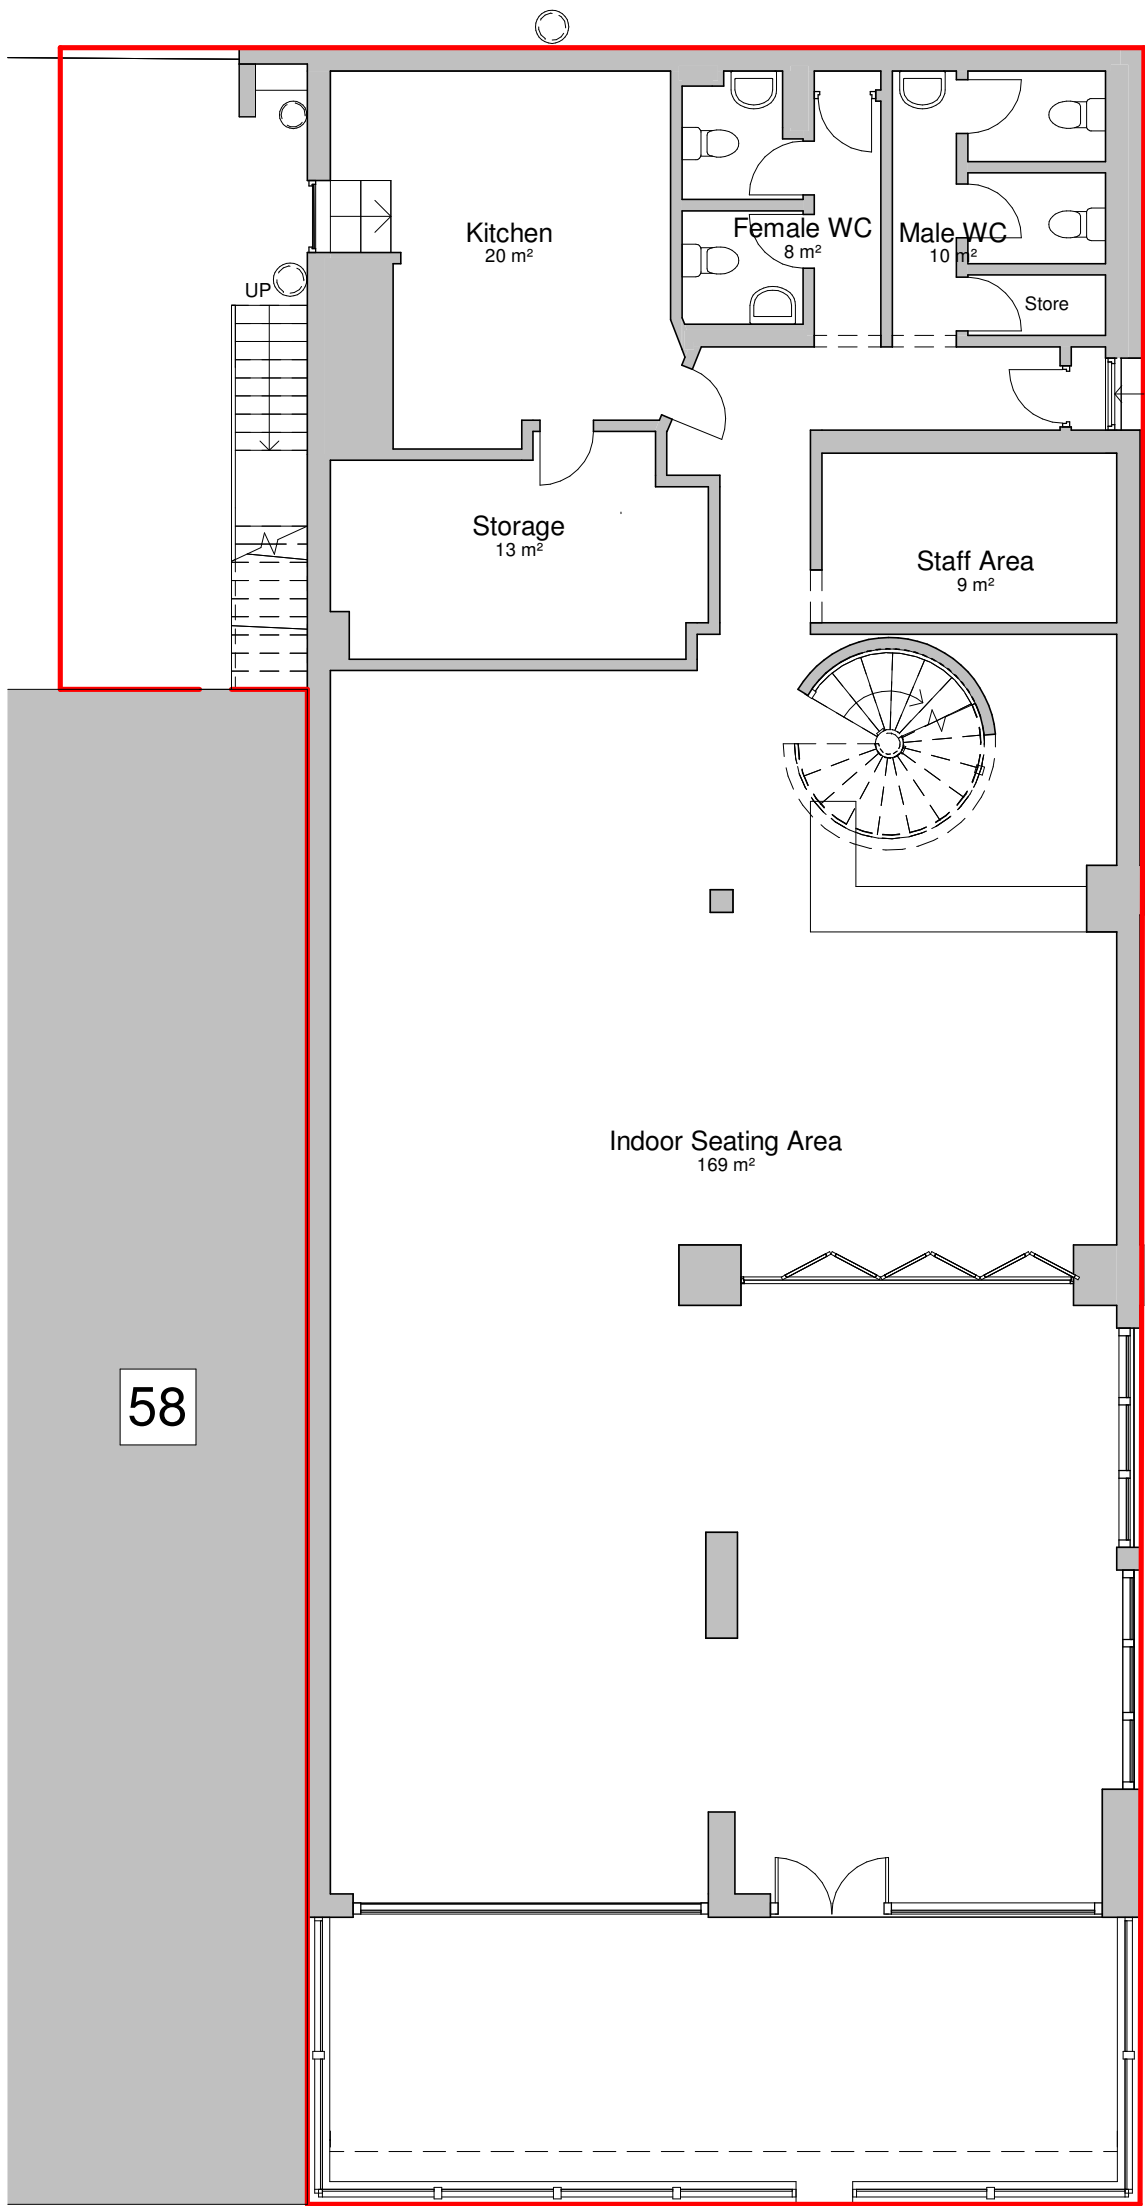


1 Existing Ground Floor Plan  
1 : 100

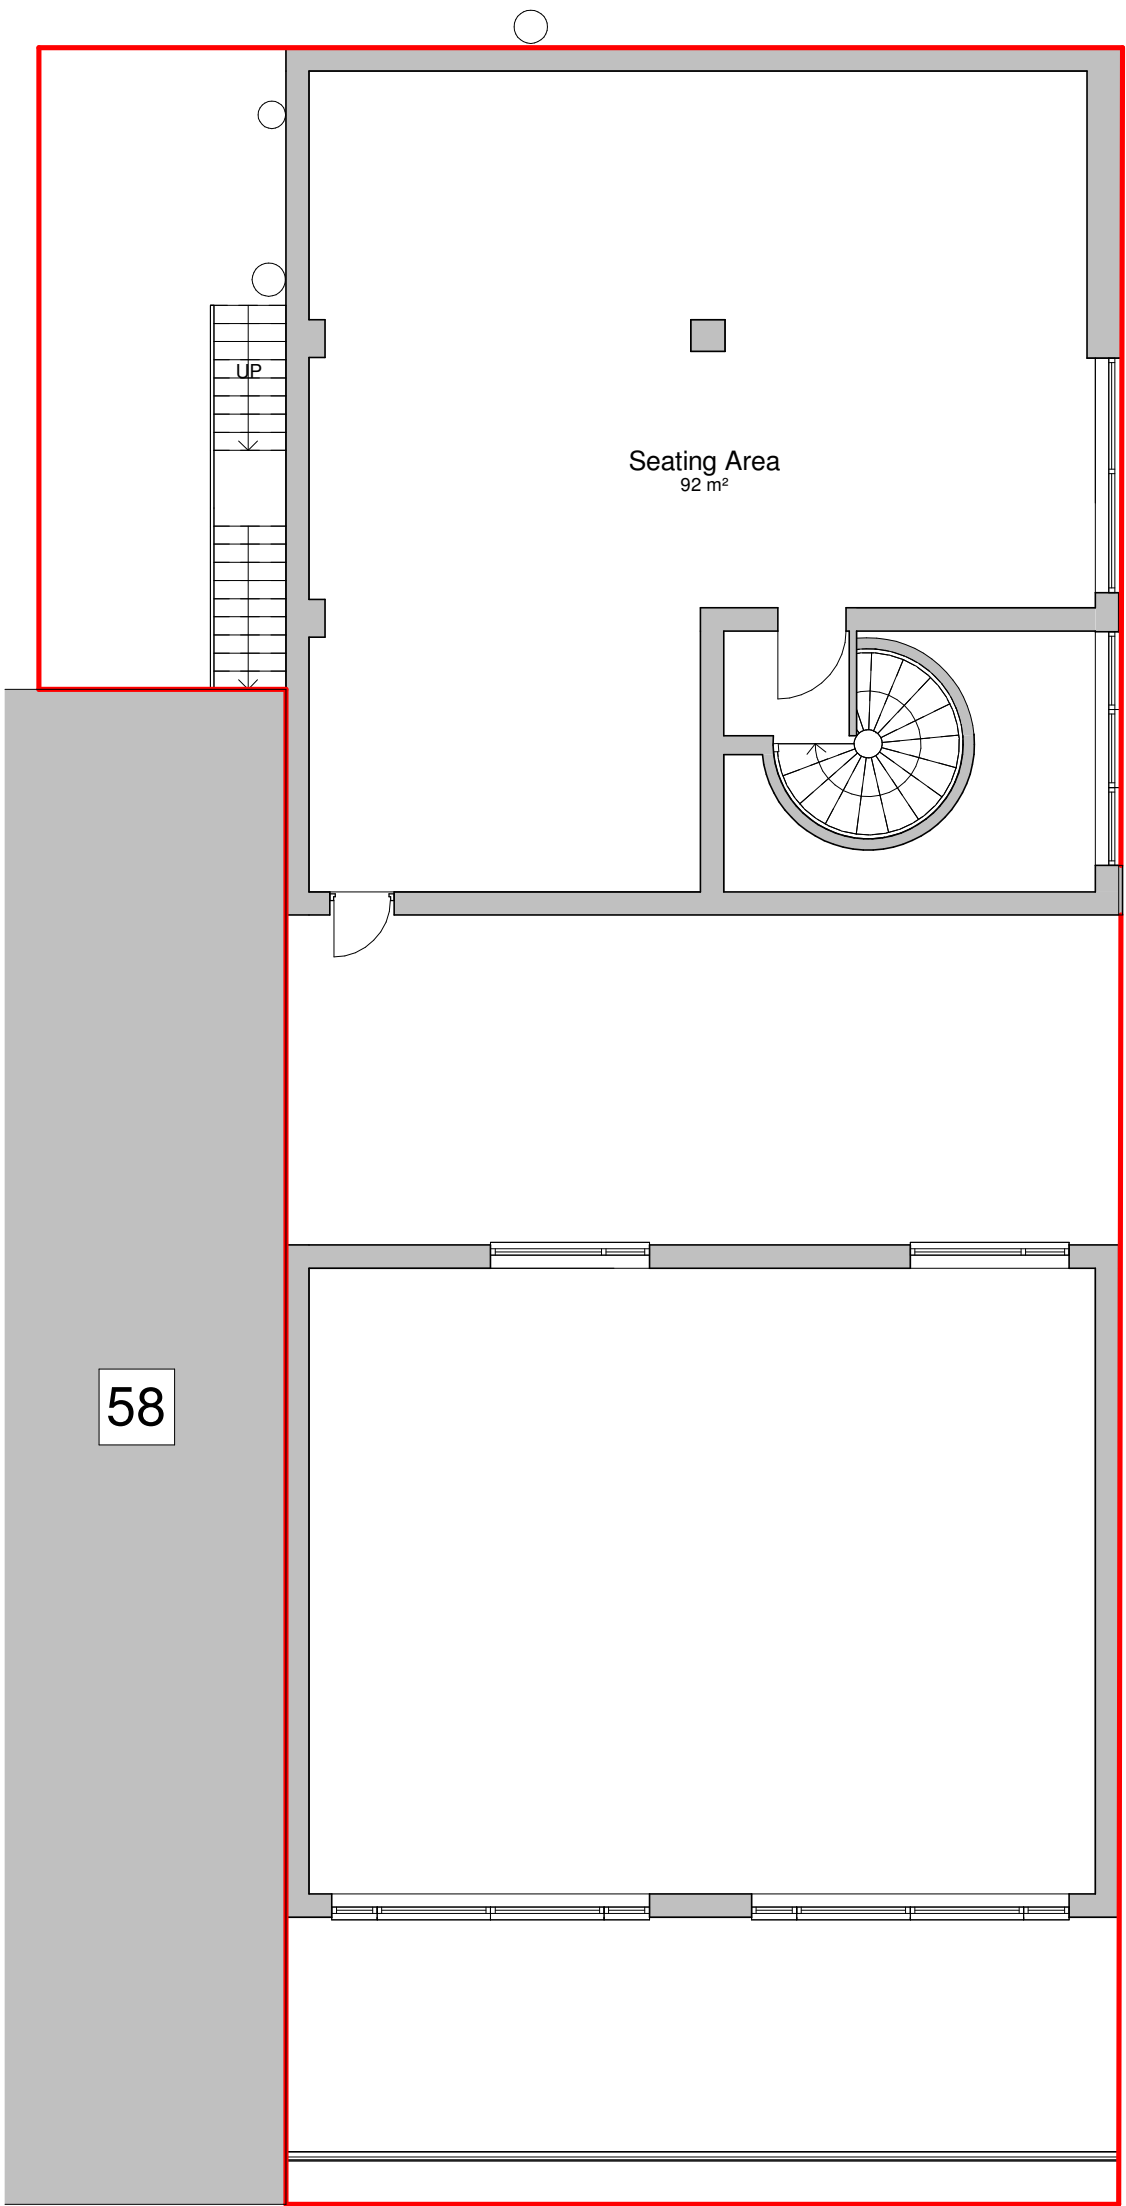


2 Existing First Floor Plan  
1 : 100

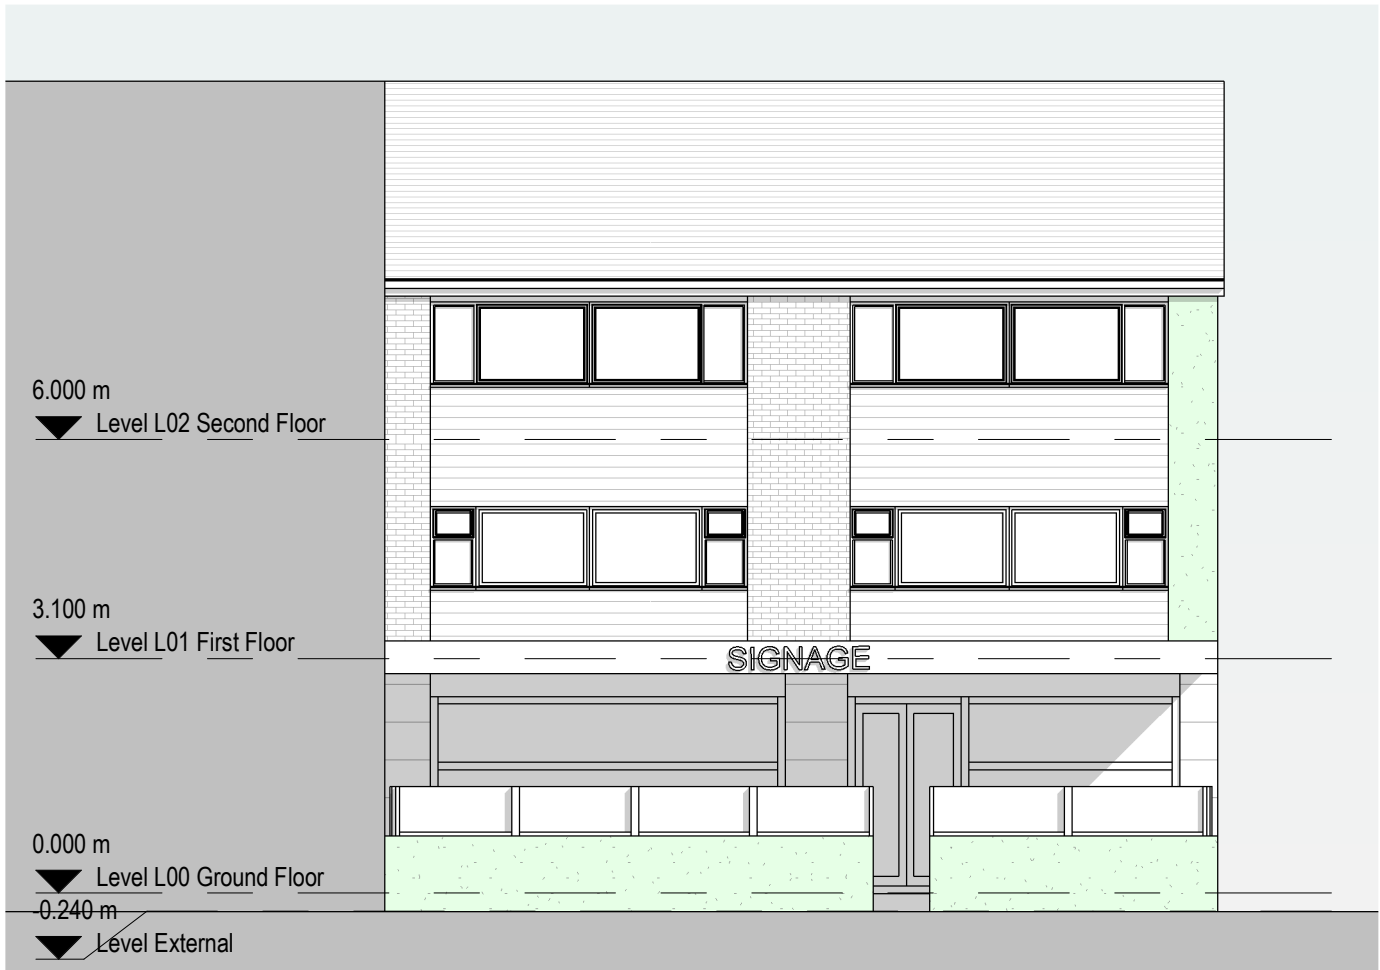

3 Existing East Elevation  
1 : 100

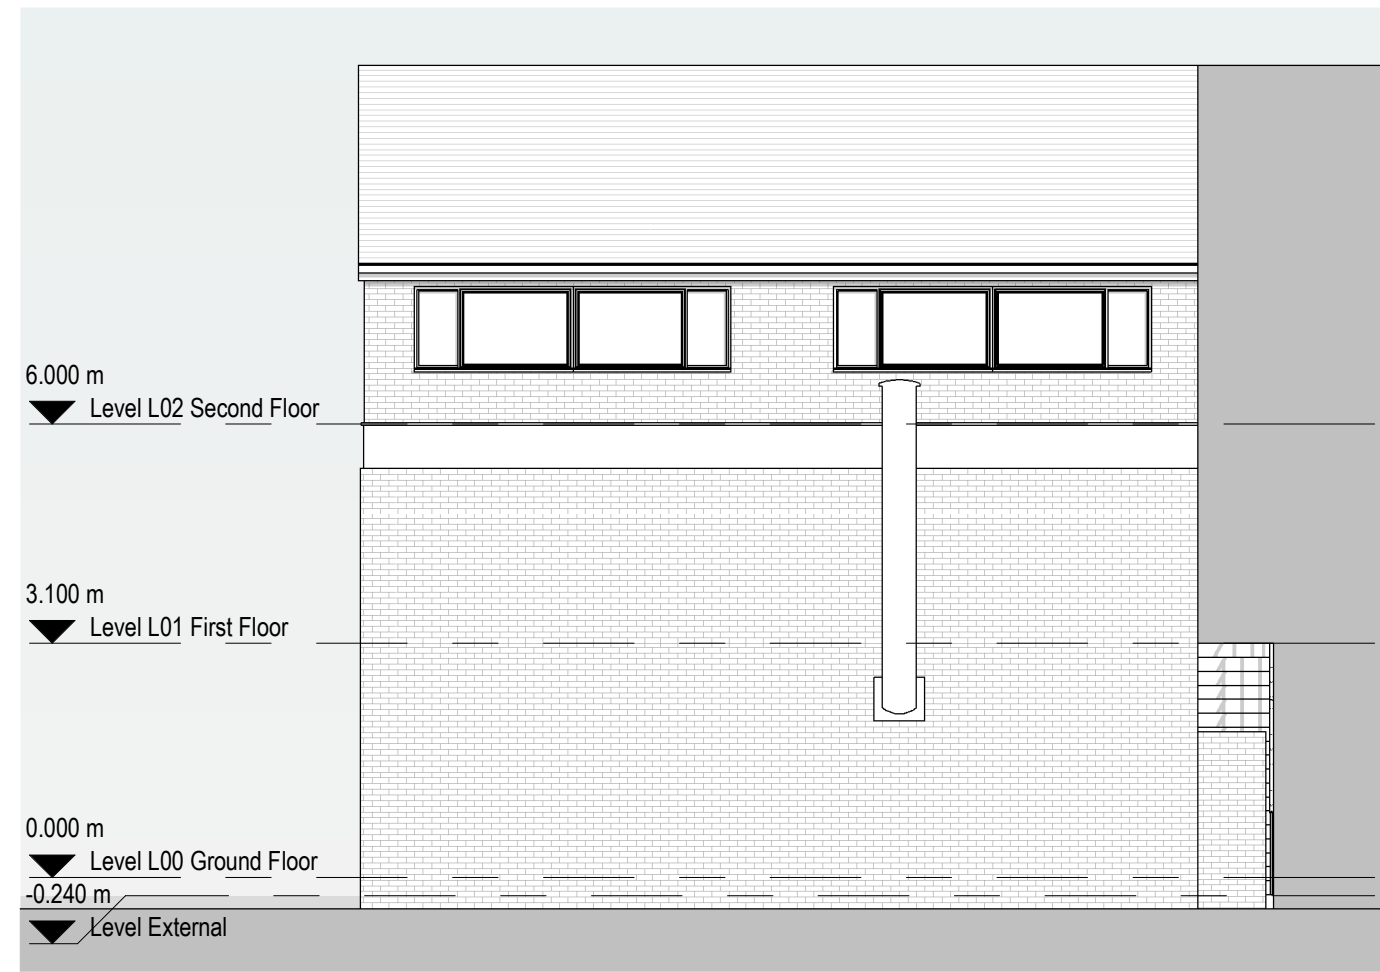

4 Existing West Elevation  
1 : 100

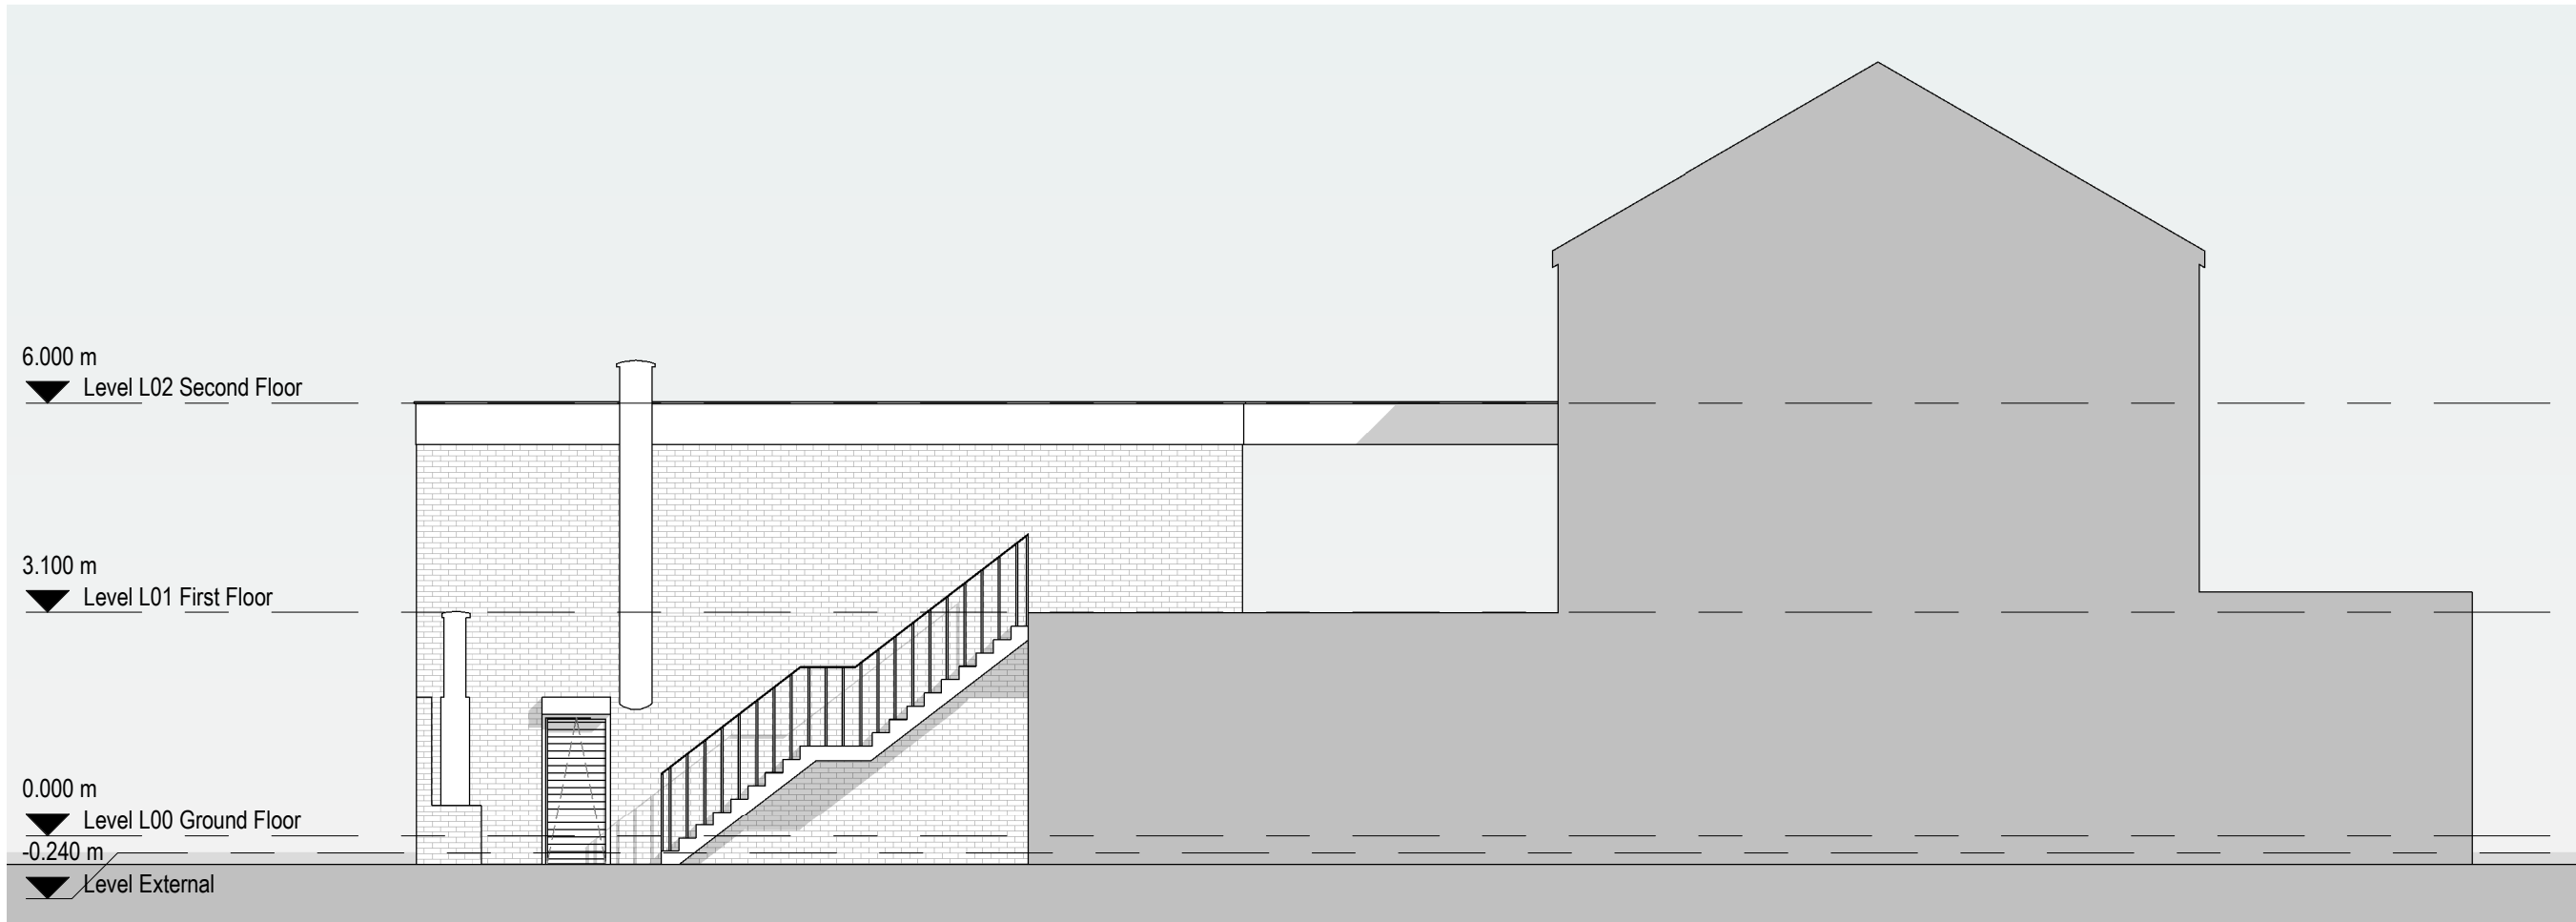

5 Existing South Elevation  
1 : 100



6 Existing North Elevation  
1 : 100

| P2   | 27/09/23 | SA  | SH  | Added Flue on Plans |                              |
|---|----------|-----|-----|---------------------|------------------------------|
| P1   | 07/09/23 | AK  | SH  | Initial Issue       |                              |
| No.   | Date     | Dwn | Chk | App                 | Revision or reason for issue |
| Client   |          |     |     |                     |                              |
| 360 Lounge   |          |     |     |                     |                              |
| <div>createit studios</div> <div>... leave an impression</div>                                                                   |          |     |     |                     |                              |
| Create It Studios (NW) Ltd<br>Universal Square<br>Devonshire Street North<br>Manchester<br>M12 5JH<br>info@createitstudios.co.uk |          |     |     |                     |                              |
| Project Title   |          |     |     |                     |                              |
| 360 Lounge, 54-56 Wilmslow Rd,<br>Manchester M14 5AL                                                                             |          |     |     |                     |                              |
| Scale / North Point   |          |     |     |                     |                              |
| 1 : 100   |          |     |     |                     |                              |
| Drawing Title   |          |     |     |                     |                              |
| Existing Floor Plans and Elevations                                                                                              |          |     |     |                     |                              |
| Drawing Number   |          |     |     |                     |                              |
| A1514(01)AP002   |          |     |     |                     |                              |
| Drawing Status   |          |     |     |                     |                              |
| Preliminary   |          |     |     |                     |                              |
| Revision   |          |     |     |                     |                              |
| P2   |          |     |     |                     |                              |

