


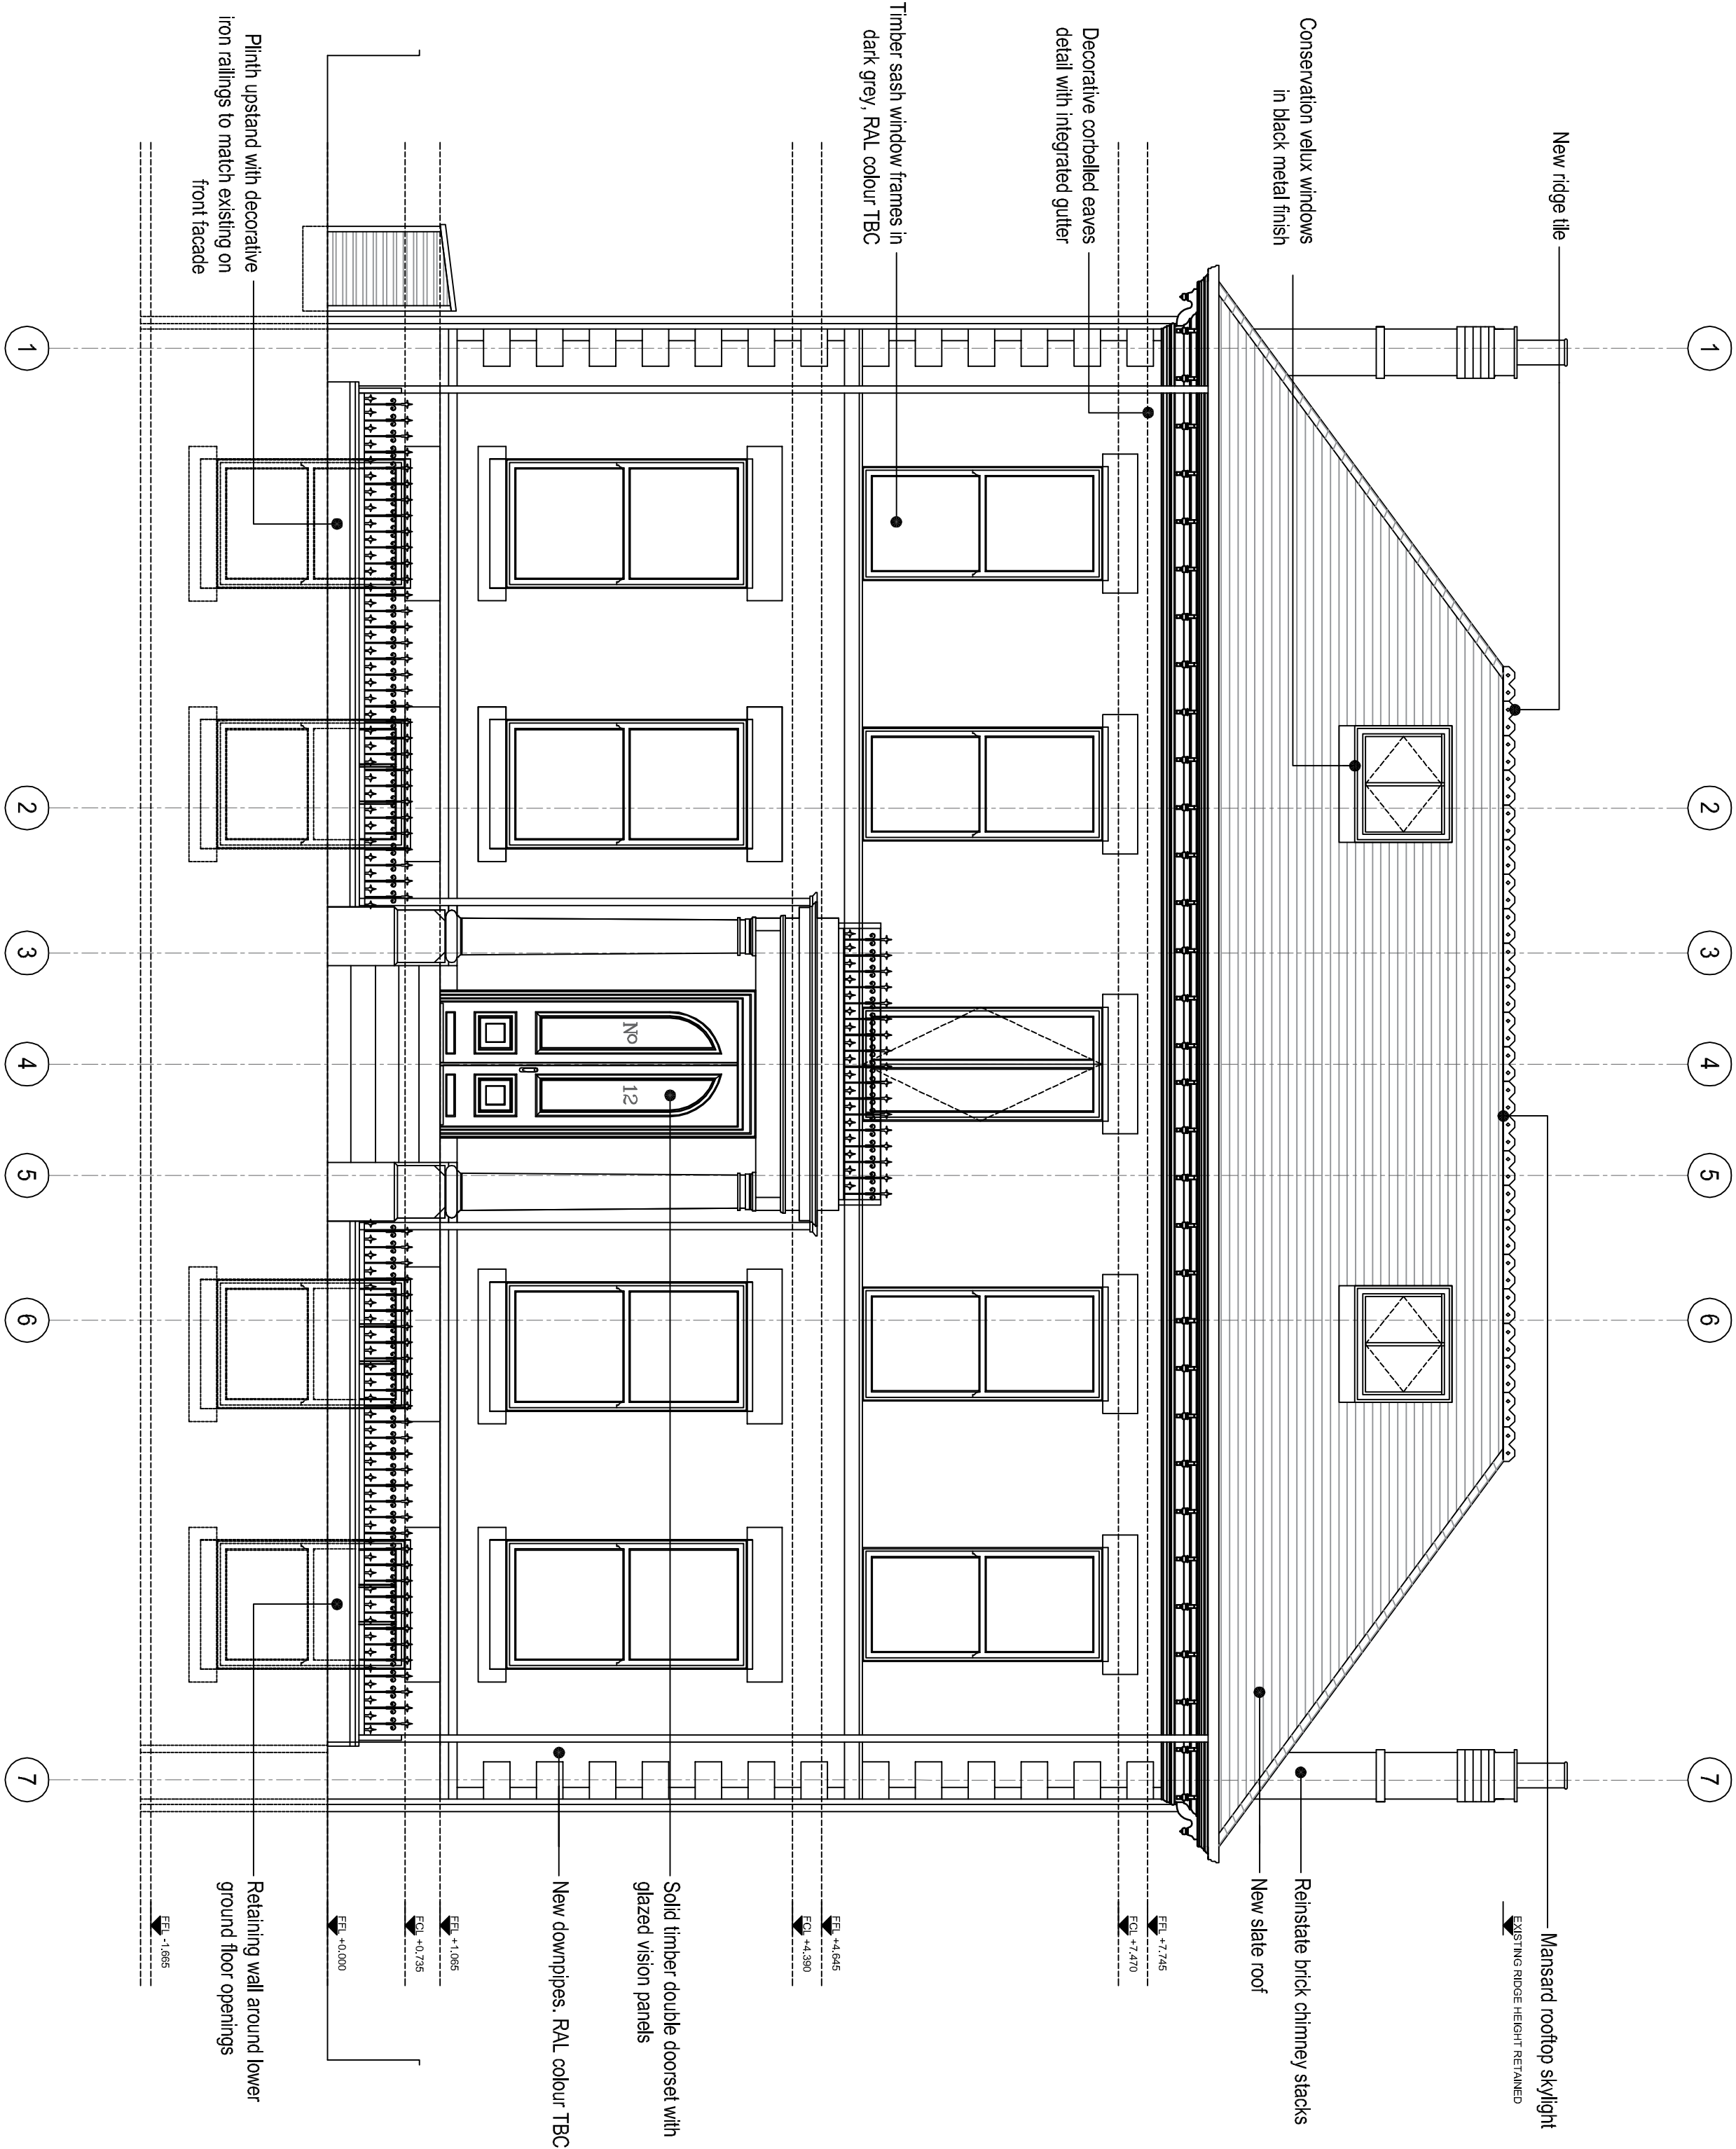

SCALE 1:50
PROPOSED NORTH WEST ELEVATION

DO NOT SCALE OFF DRAWING. PLEASE CHECK ALL DIMENSIONS ON SITE								
This drawing is to be read in conjunction with all relevant specifications, documents and other issued job drawings. Discrepancies or omissions must be reported to the client. The contractor is to check and verify all building and site dimensions and to check levels before work commences.								
ALL INFORMATION CONTAINED ON THIS DRAWING REMAINS CONFIDENTIAL AND NOT TO BE REPRODUCED OR USED IN ANY MANNER WITHOUT THE WRITTEN PERMISSION OF THE ARCHITECT.								
Drawn By:	Issue Date:	Revised Comments:	Rev:					
Client Details:								
The Lauriston No 12 Manchester Road								
Project Name:								
Proposed Elevations								
Project Stage:	Version Number:	At Scale:		1:50				
Project Ref:	Drawing No.:	Planning	Drawn:	Checked:	Approved:			
1981	200-03	C	CP	SEP 23	JP			