


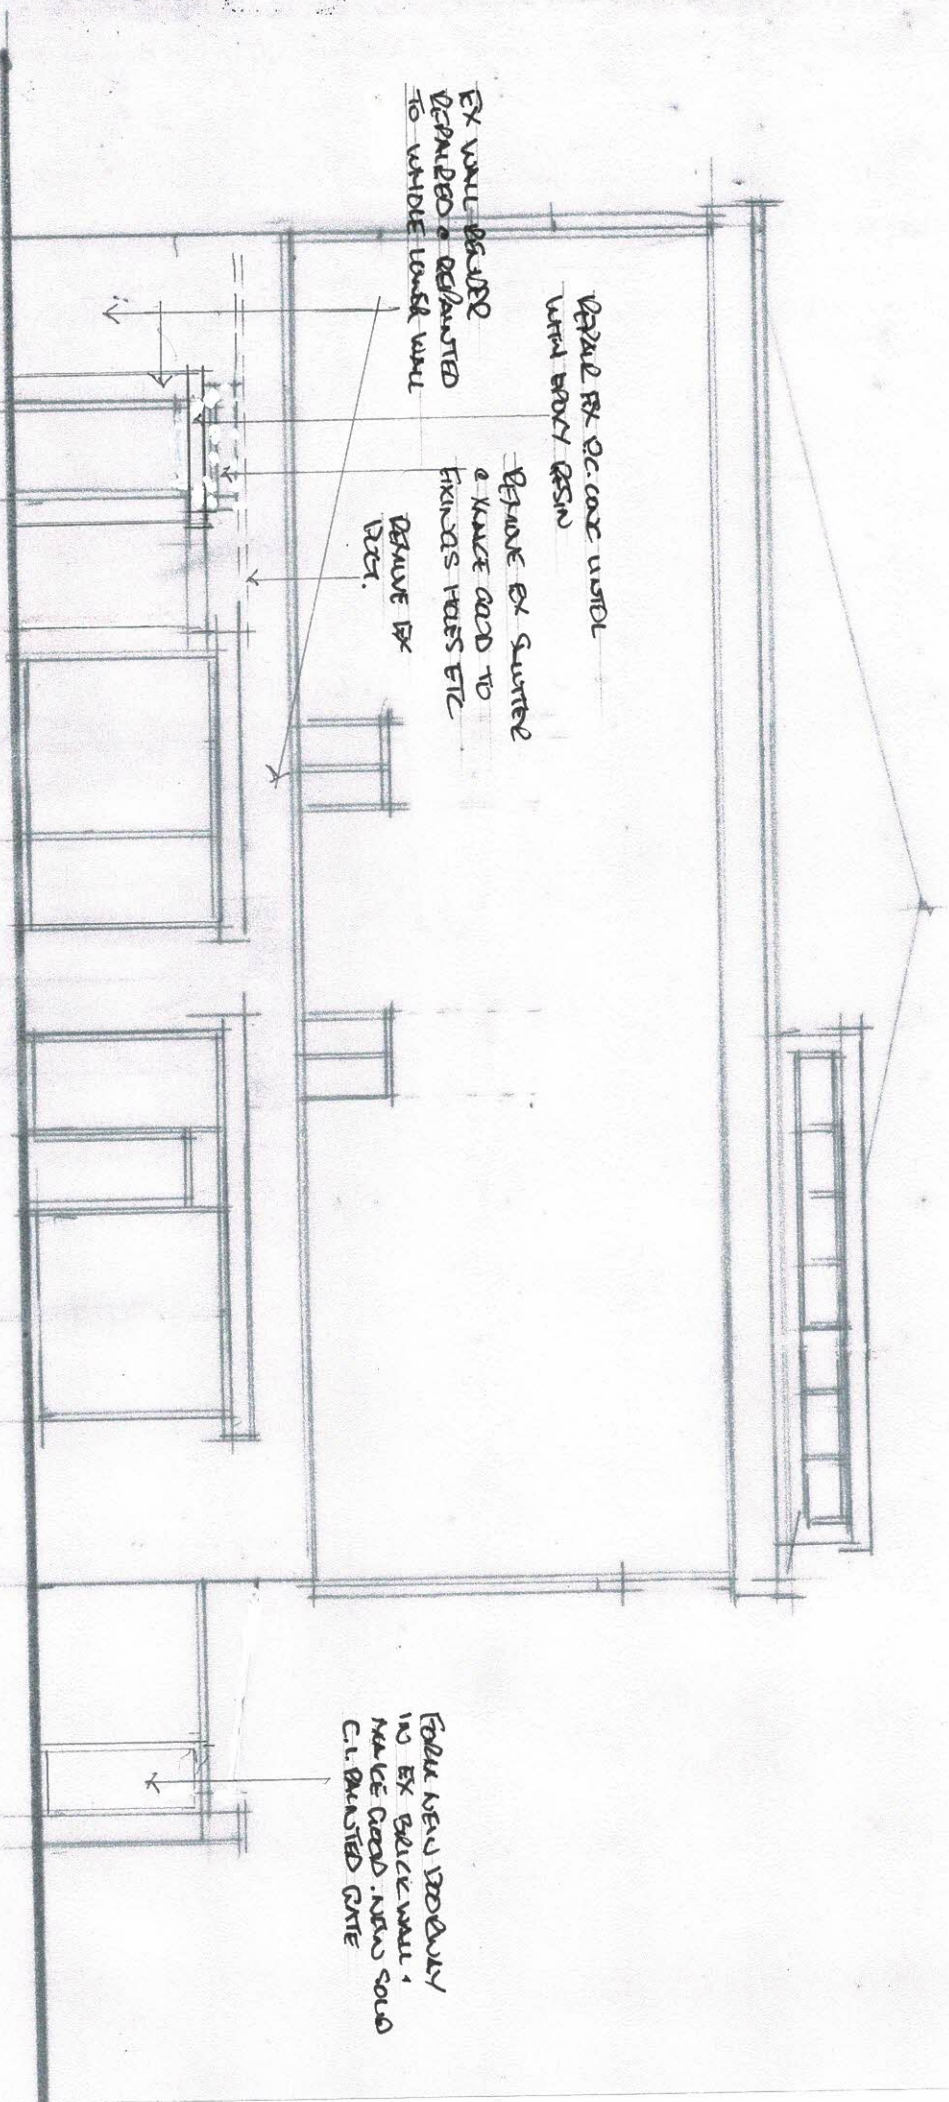

FRONT ELEVATION

CLIENT
MR. H. BAZZAG
2/4TH RD
MANCHESTER M40 5BJ

JOB TITLE
PROPOSED DETENTION
OF EX. RATS

DRG. TITLE
FRONT ELEVATION
AS REQUESTED

HOLBOROW +
ORMESHER +

architectural &
interior design

15 OVERTON CLOSE
MIDDLEWICH
CHESHIRE CW10 0PZ

phone 07770 834939

ISSUE	ORIGINAL	1	2	3	4	5	6	7
REVISION								
DATE								
DRAWN								
CHECKED								
APPROVED								

SCALE 1/4" = 1' 0"

DRAWING NUMBER 1921/24/01