




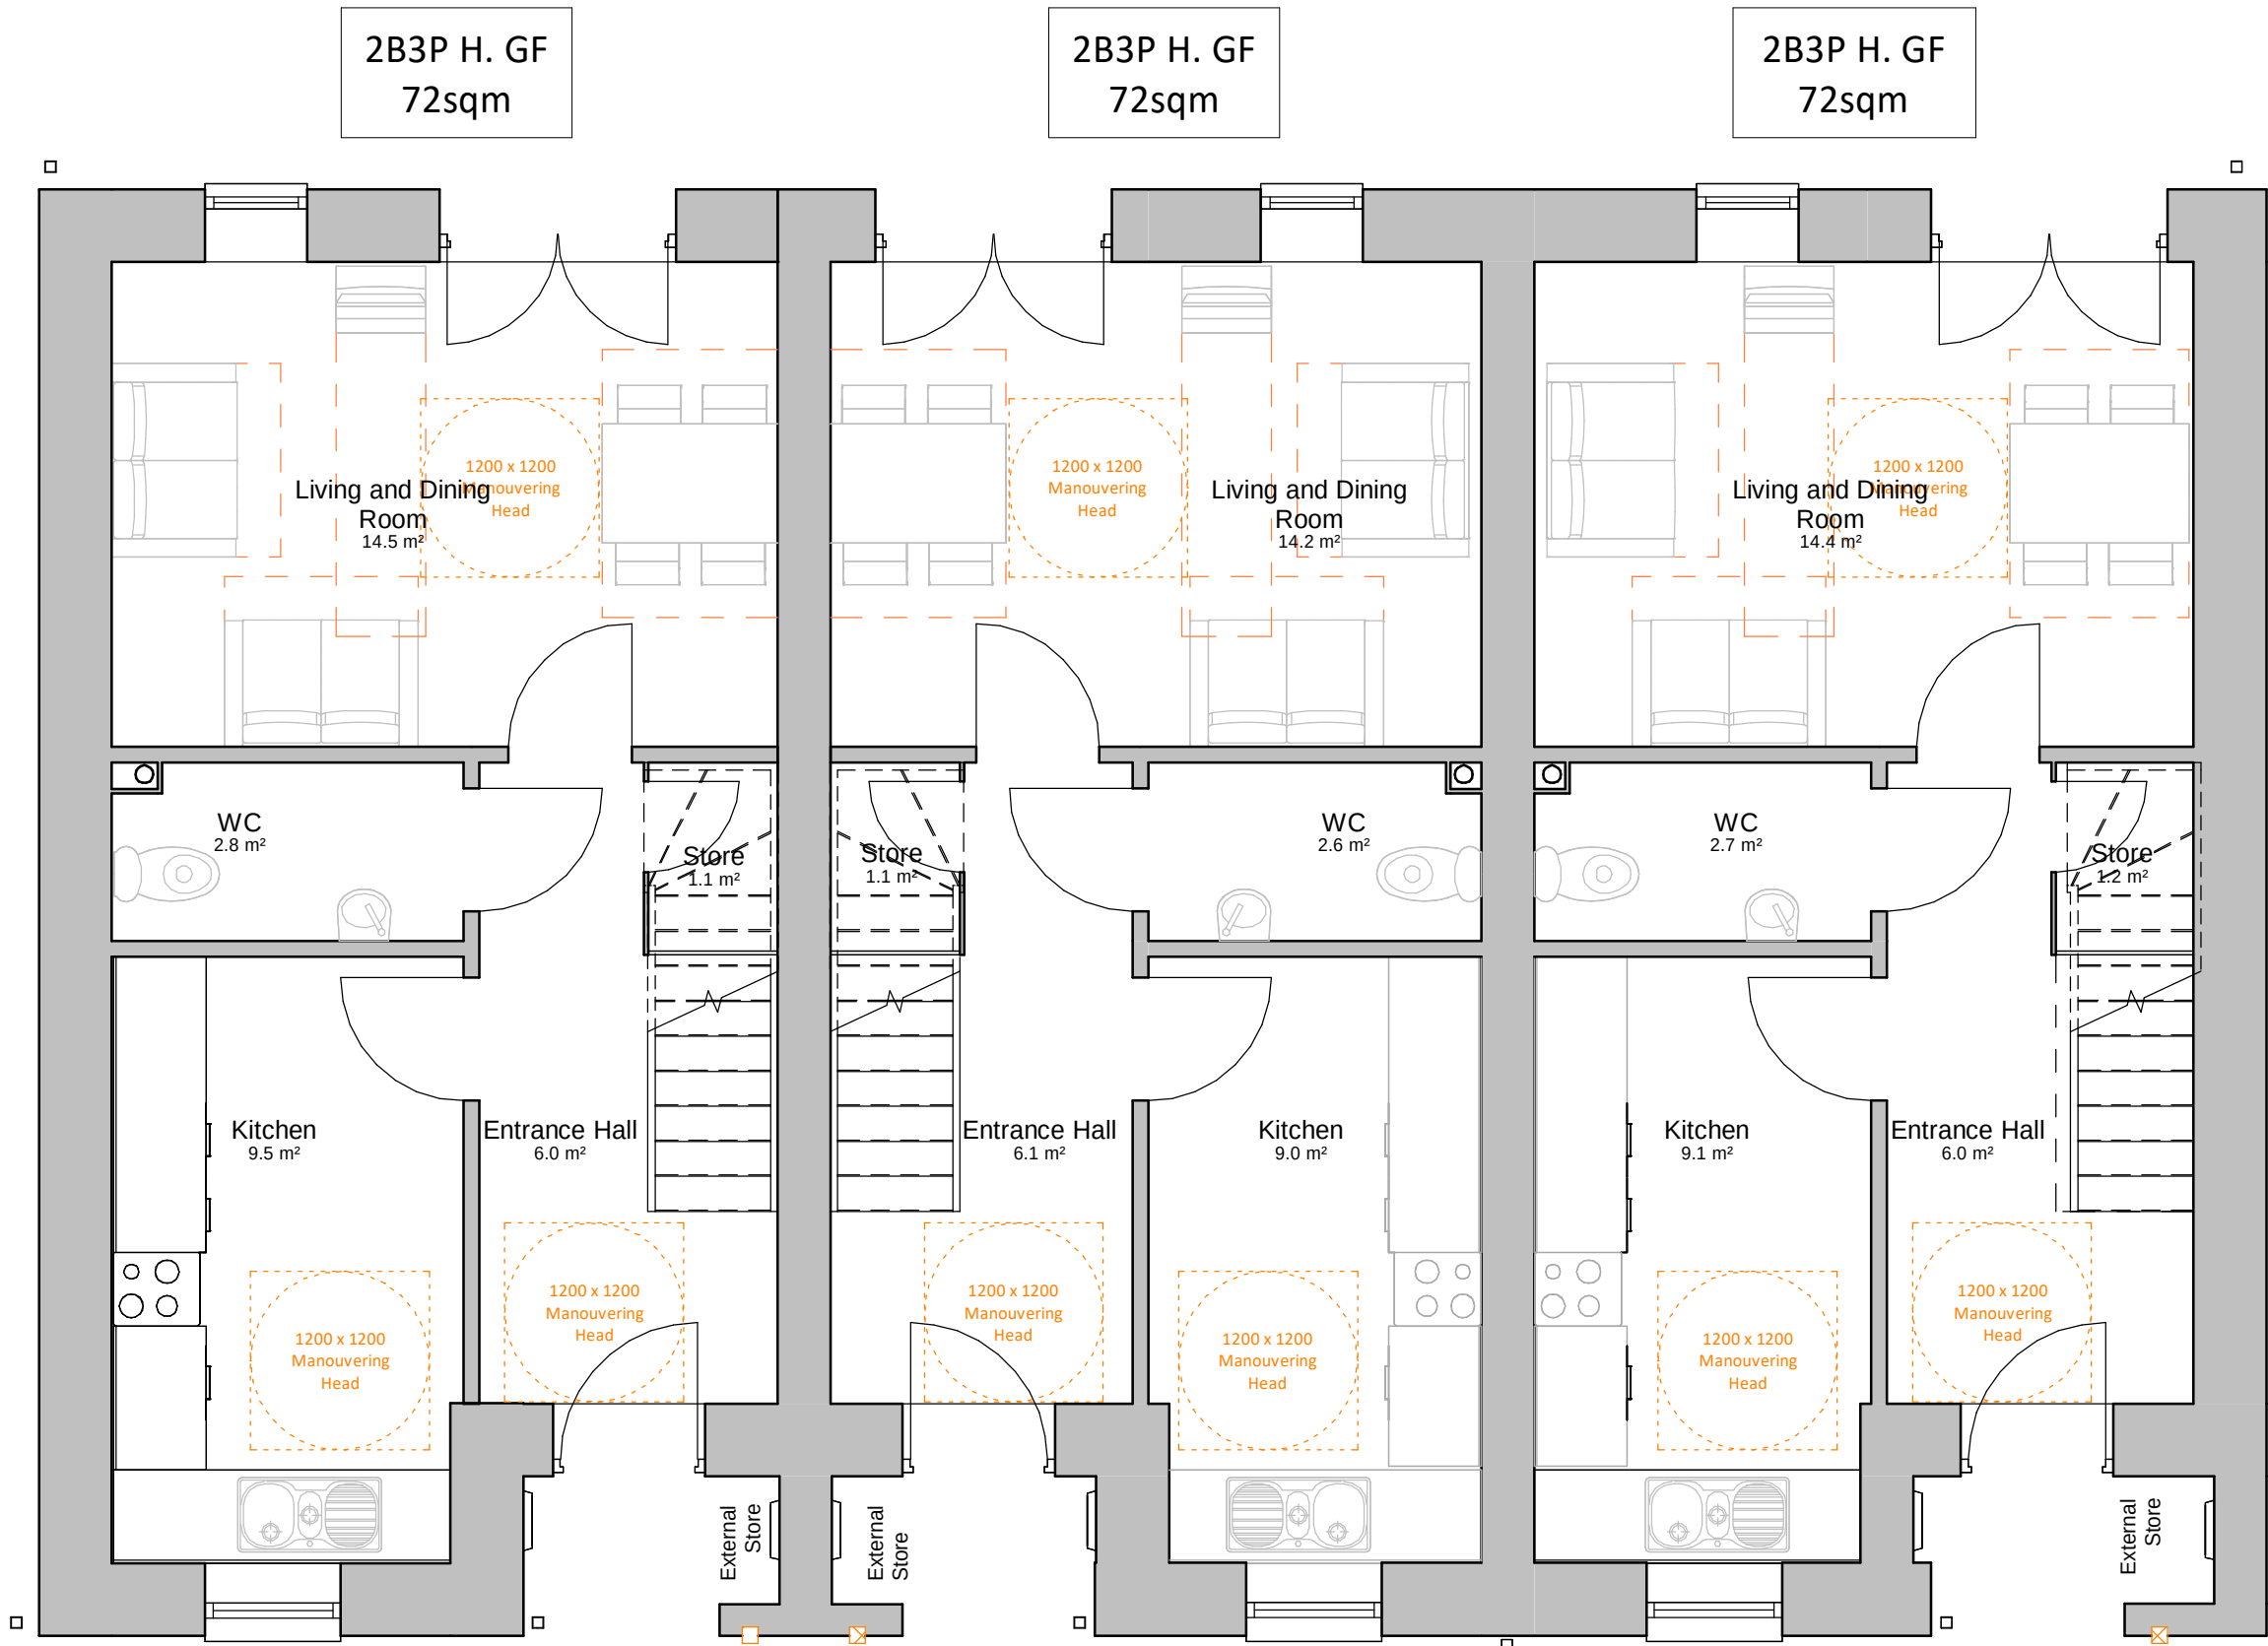

House Type 14 - 2BH 72m² Ground Floor Plan
1 : 50

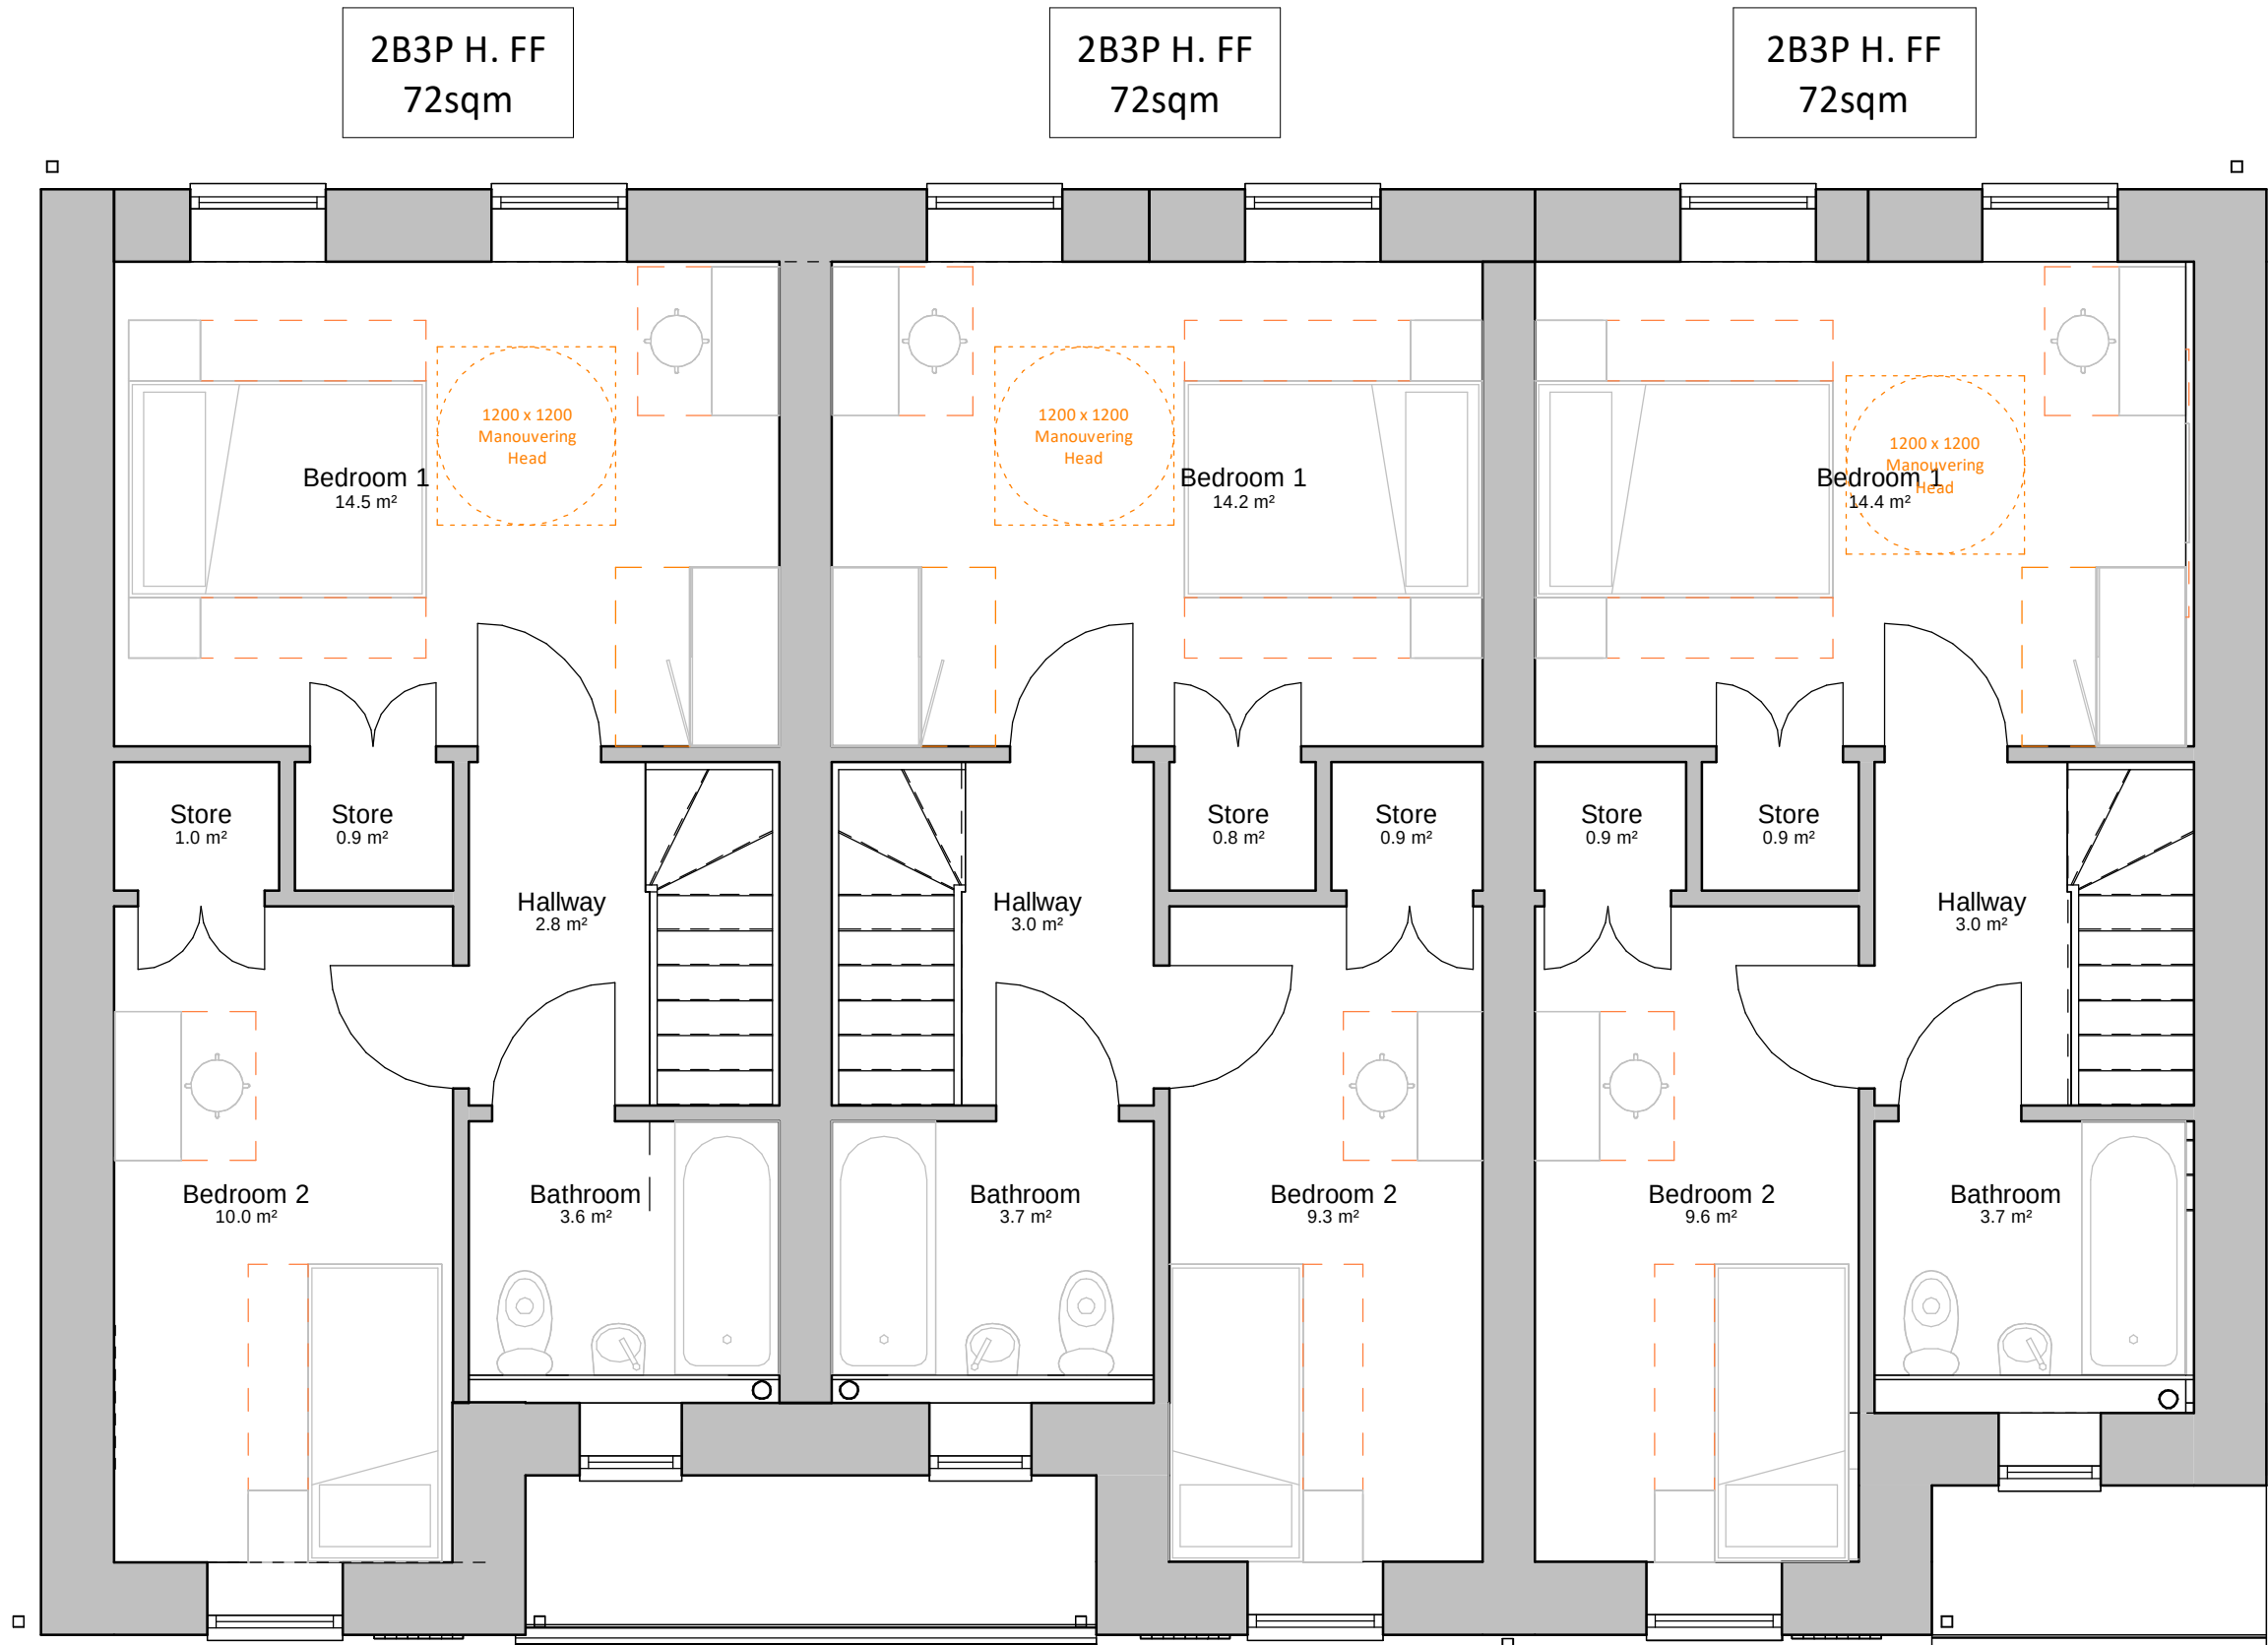


House Type 14 - 2BH 72m² First Floor Plan
1 : 50

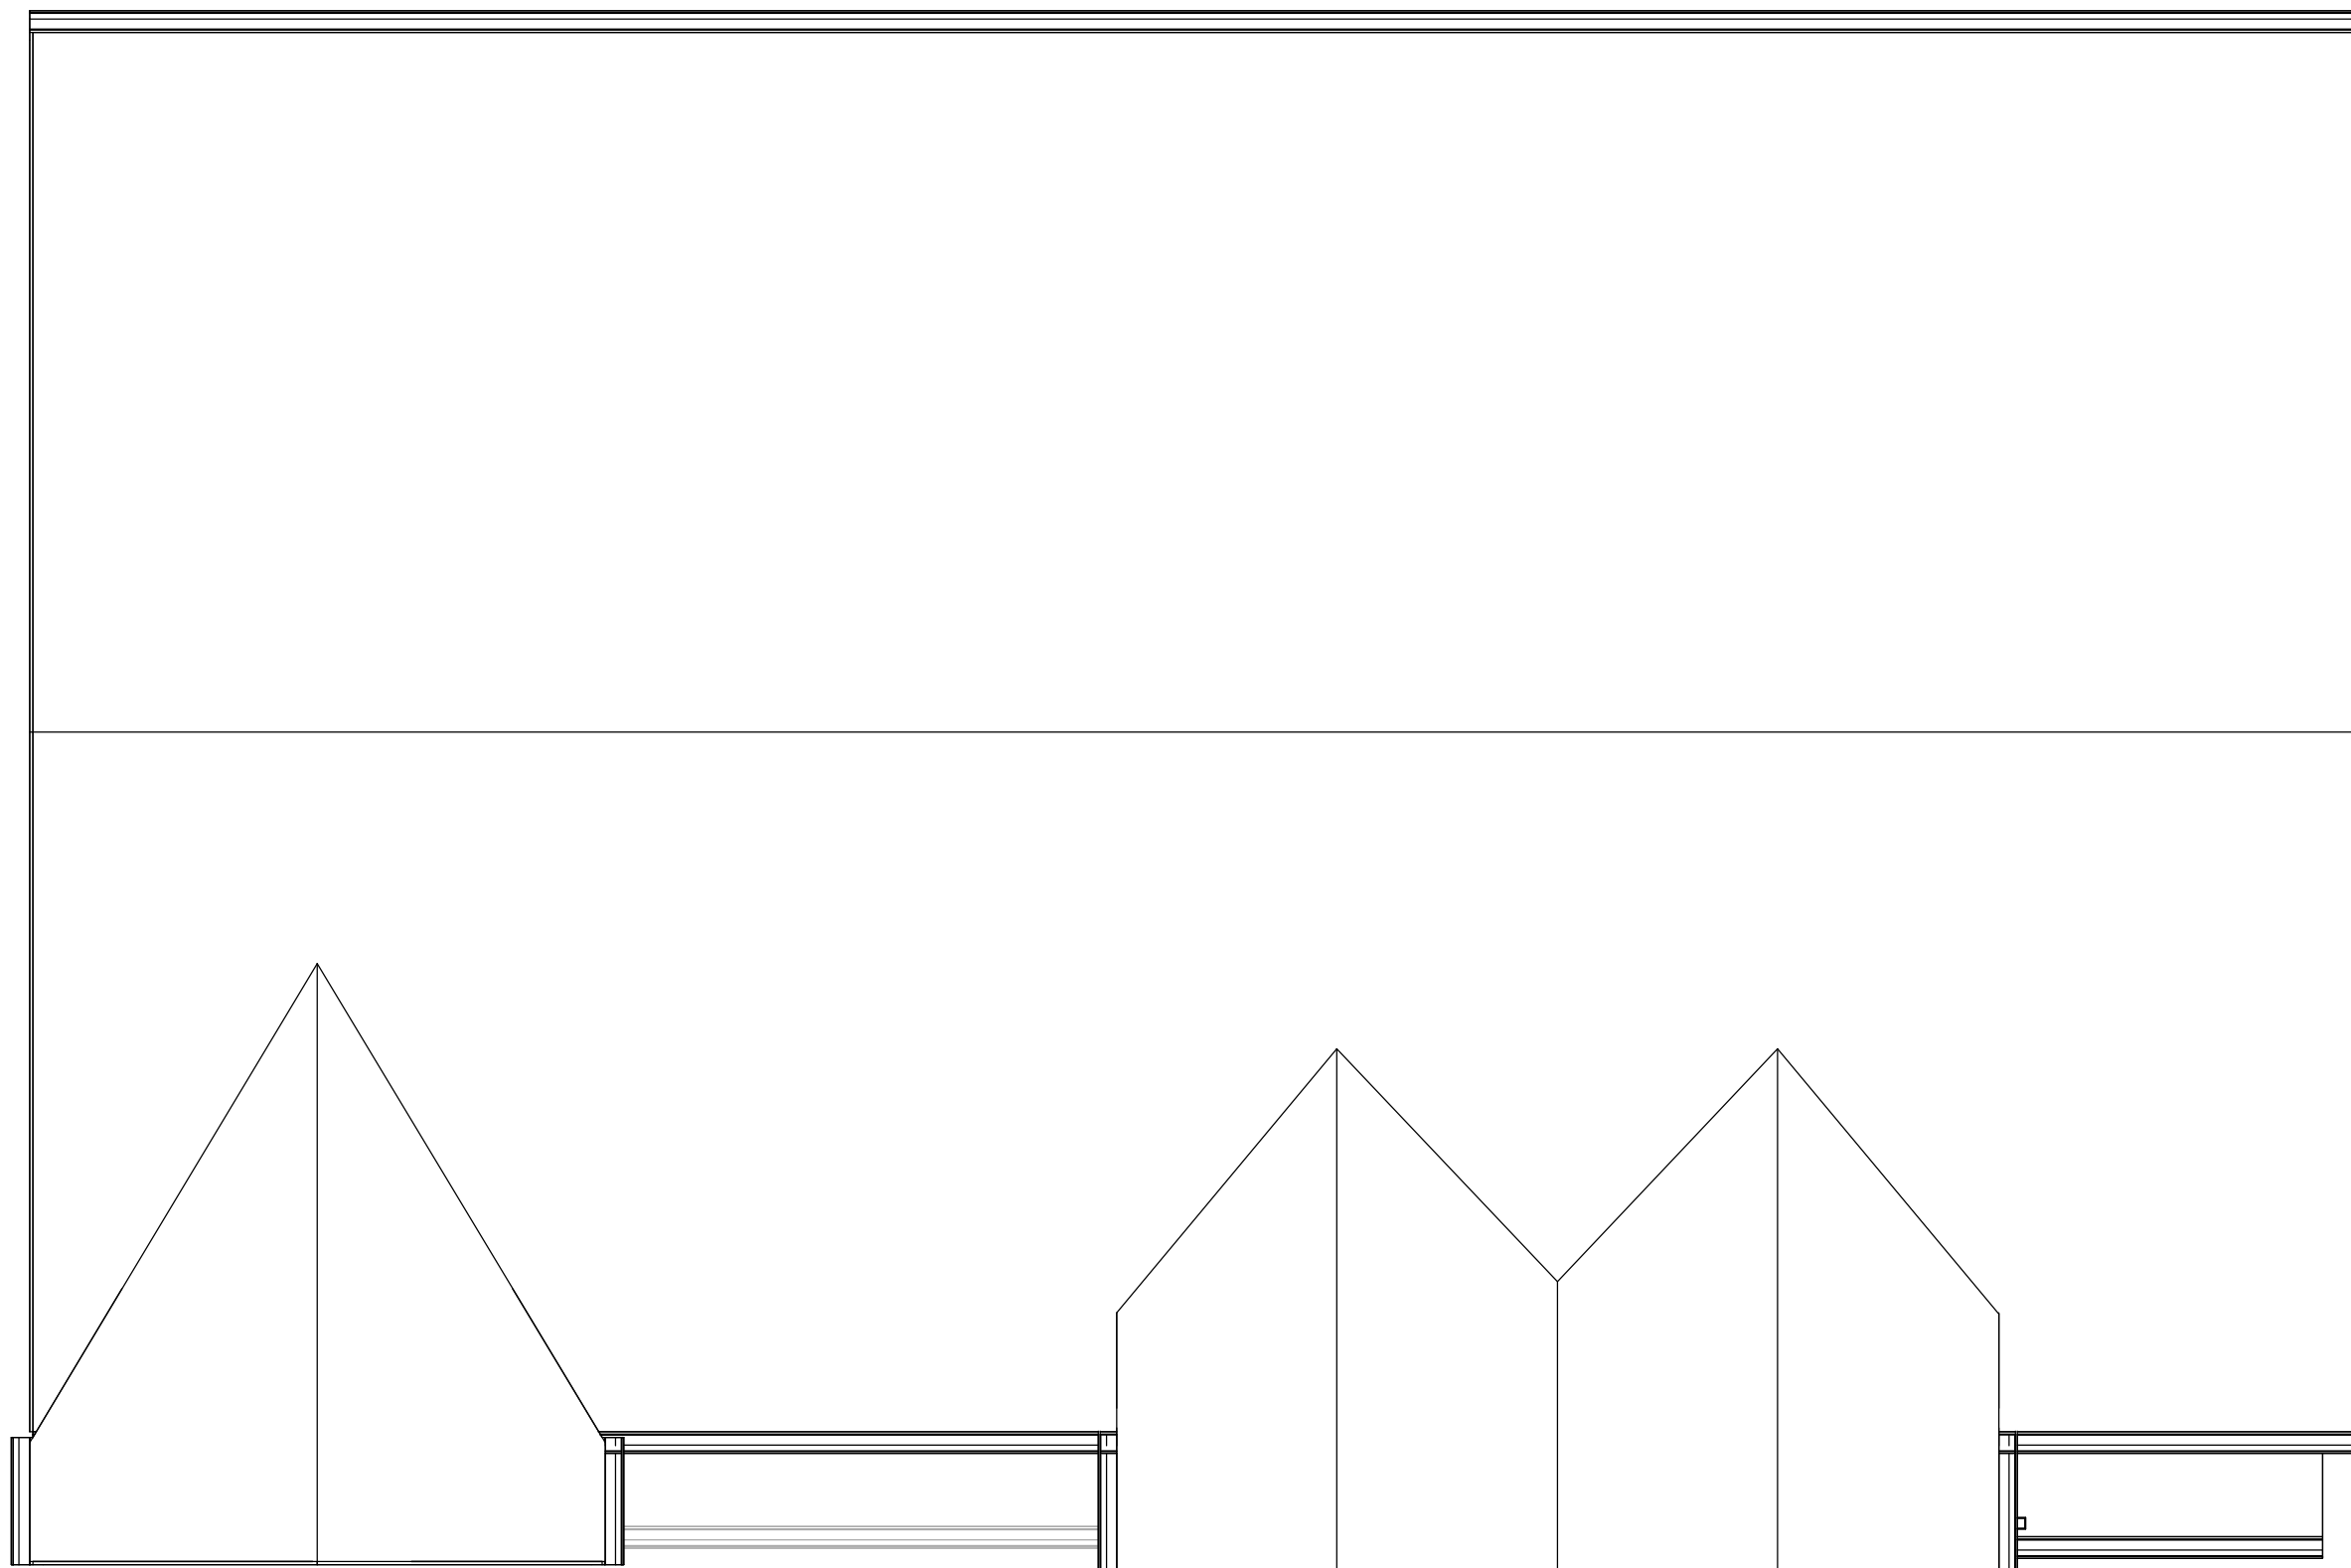

House Type 14 - 2BH 72m² Roof Plan
1 : 50

Layout in line with Independent
Living and Age Friendly Principles

 

A	26.04.24	JW	House type updated to allow for 195mm window reveal. Wall thickness increased.
Rev	Date	Int	Description



CLIENT:

One Manchester

PROJECT:

P500 House Type 14

DESCRIPTION:

House Type 14 - Proposed Plans

PURPOSE OF ISSUE:

Planning

DRAWN BY: CHECKED DATE: SCALE @ A1:

JW VS 17.10.23 1 : 50

JOB NO: STATUS CODE: DRAWING NO: REV

4243 S2 165 A

FILE IDENTIFIER:

BS-BTP-06-ZZ-DR-A-4243_165.A

Elizabeth House 486 Didsbury Road Heaton Mersey Stockport SK4 3BS
0161 443 1221 info@bernardtaylor.co.uk www.btparchitects.co.uk