



Existing Elevation 1 from Grindlow Street

1 : 100

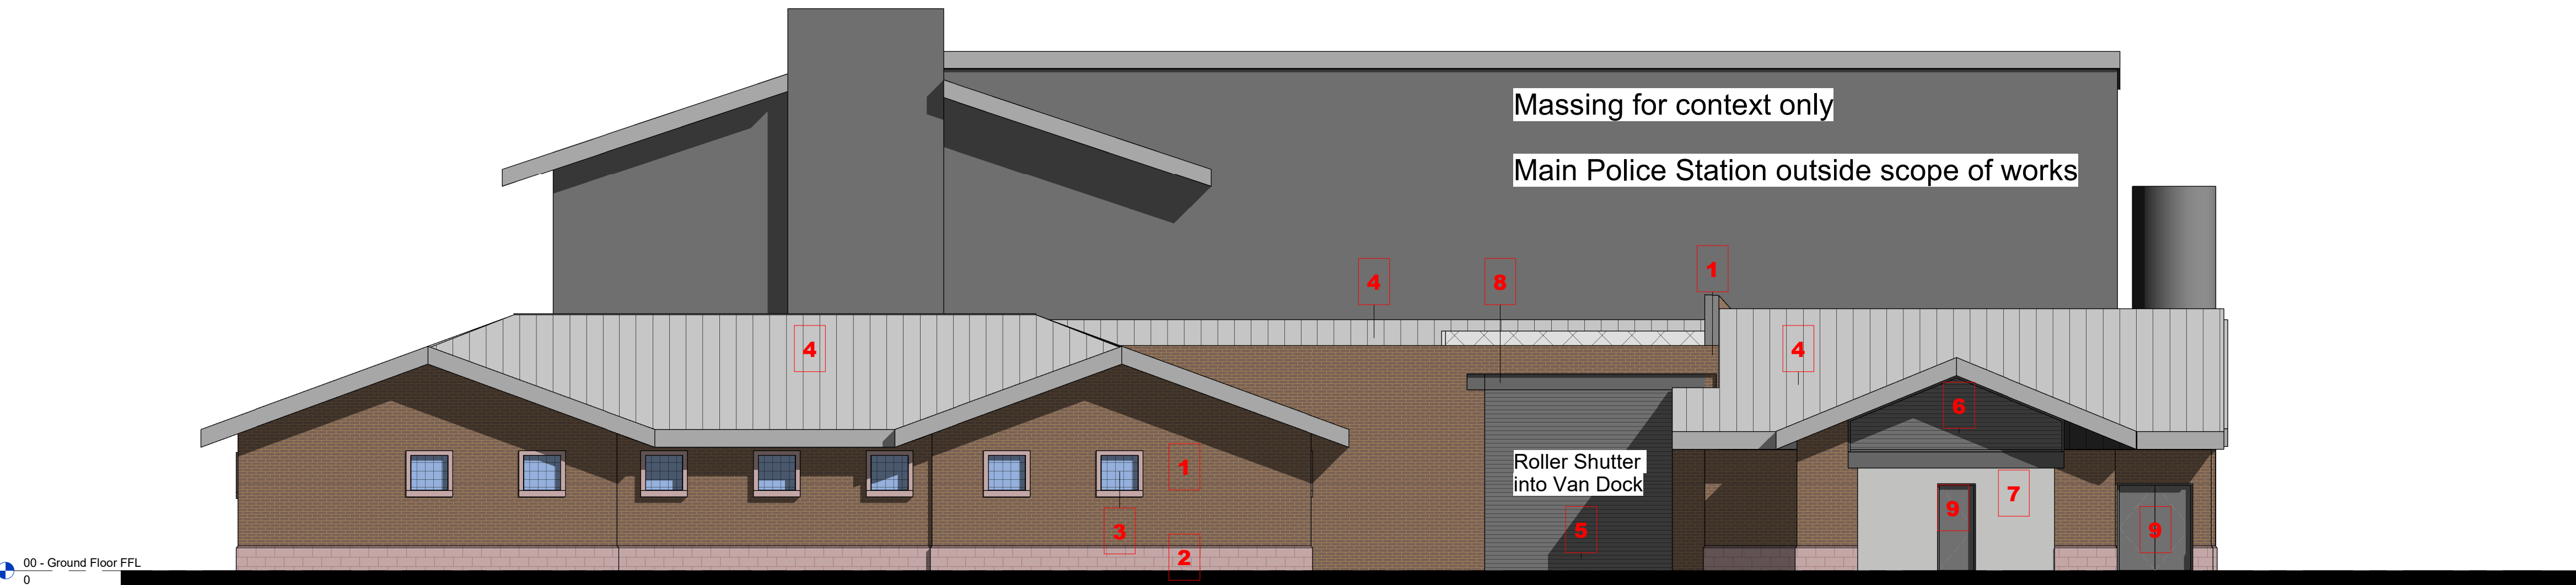

Existing Elevation 2 from Plymouth Grove


1 : 100

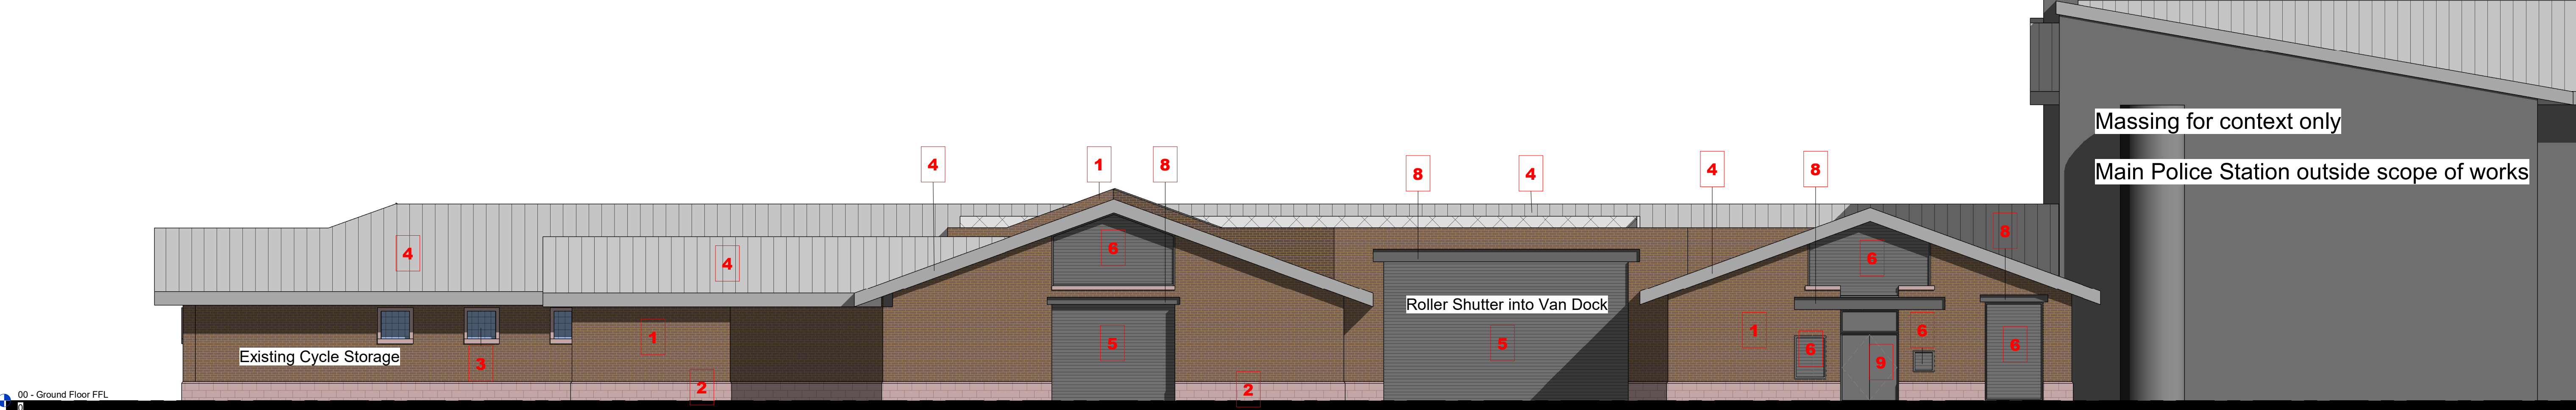

Elevation 3 from Richmond Grove

1 : 100

1:100@A1

 


The copyright of this drawing is vested with Corstorphine & Wright Ltd and must not be copied or reproduced without the consent of the company.

P01 Planning Application Submission

Rev. Description

06/03/2024 JAK KE

Date Draw. Chk.

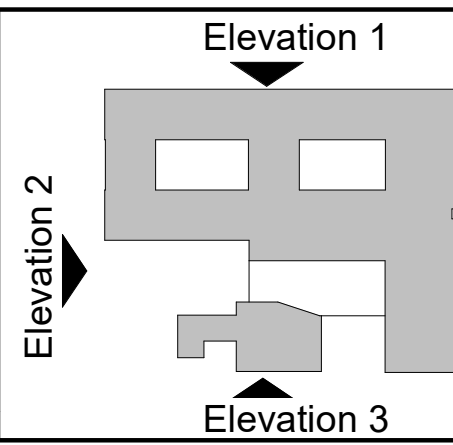

Material Legend

1. Brickwork
2. Feature Blockwork Plinth
3. Cell Glazing with Cill Detailing
4. Profiled Grey Roof
5. Steel Roller Shutter
6. Grey Louvers
7. White Painted Blockwork
8. PFC Steel Support
9. Steel Door
10. Galvanised Balustrade

Planning Drawings / Statement:

- LON-CWA-V1-ZZ-DR-A-0301 - Location Plan
- LON-CWA-V1-ZZ-DR-A-0302 - Existing Site Plan
- LON-CWA-V1-ZZ-DR-A-0303 - Proposed Site Plan
- LON-CWA-V1-00-DR-A-0304 - Existing General Arrangement Plan
- LON-CWA-V1-00-DR-A-0305 - Proposed General Arrangement Plan
- LON-CWA-V1-RF-DR-A-0306 - Existing Roof Plan
- LON-CWA-V1-RF-DR-A-0307 - Proposed Roof Plan
- LON-CWA-V1-ZZ-DR-A-0308 - Existing Elevations
- LON-CWA-V1-ZZ-DR-A-0309 - Proposed Elevations
- LON-CWA-V1-XX-RP-A-0310 - Design and Access Statement

Client:
Greater Manchester Police

Project:
Longsight Custody Suite
Refurbishment

Drawing Title:
Existing Elevations

Drawing Status:
PLANNING

Corstorphine & Wright

Manchester Studio
4th Floor, Tribeca House, 21-27 Dale Street, Manchester, M1 1EY

0161 272 6100

corstorphine-wright.com

Job No: 23790

Drawing No.

LON-CWA-V1-ZZ-DR-A-0308

Revision

P01

Drawn	Checked	Paper Size	Scale	Date
JAK	DD	A1	As indicated	14/02/2024