


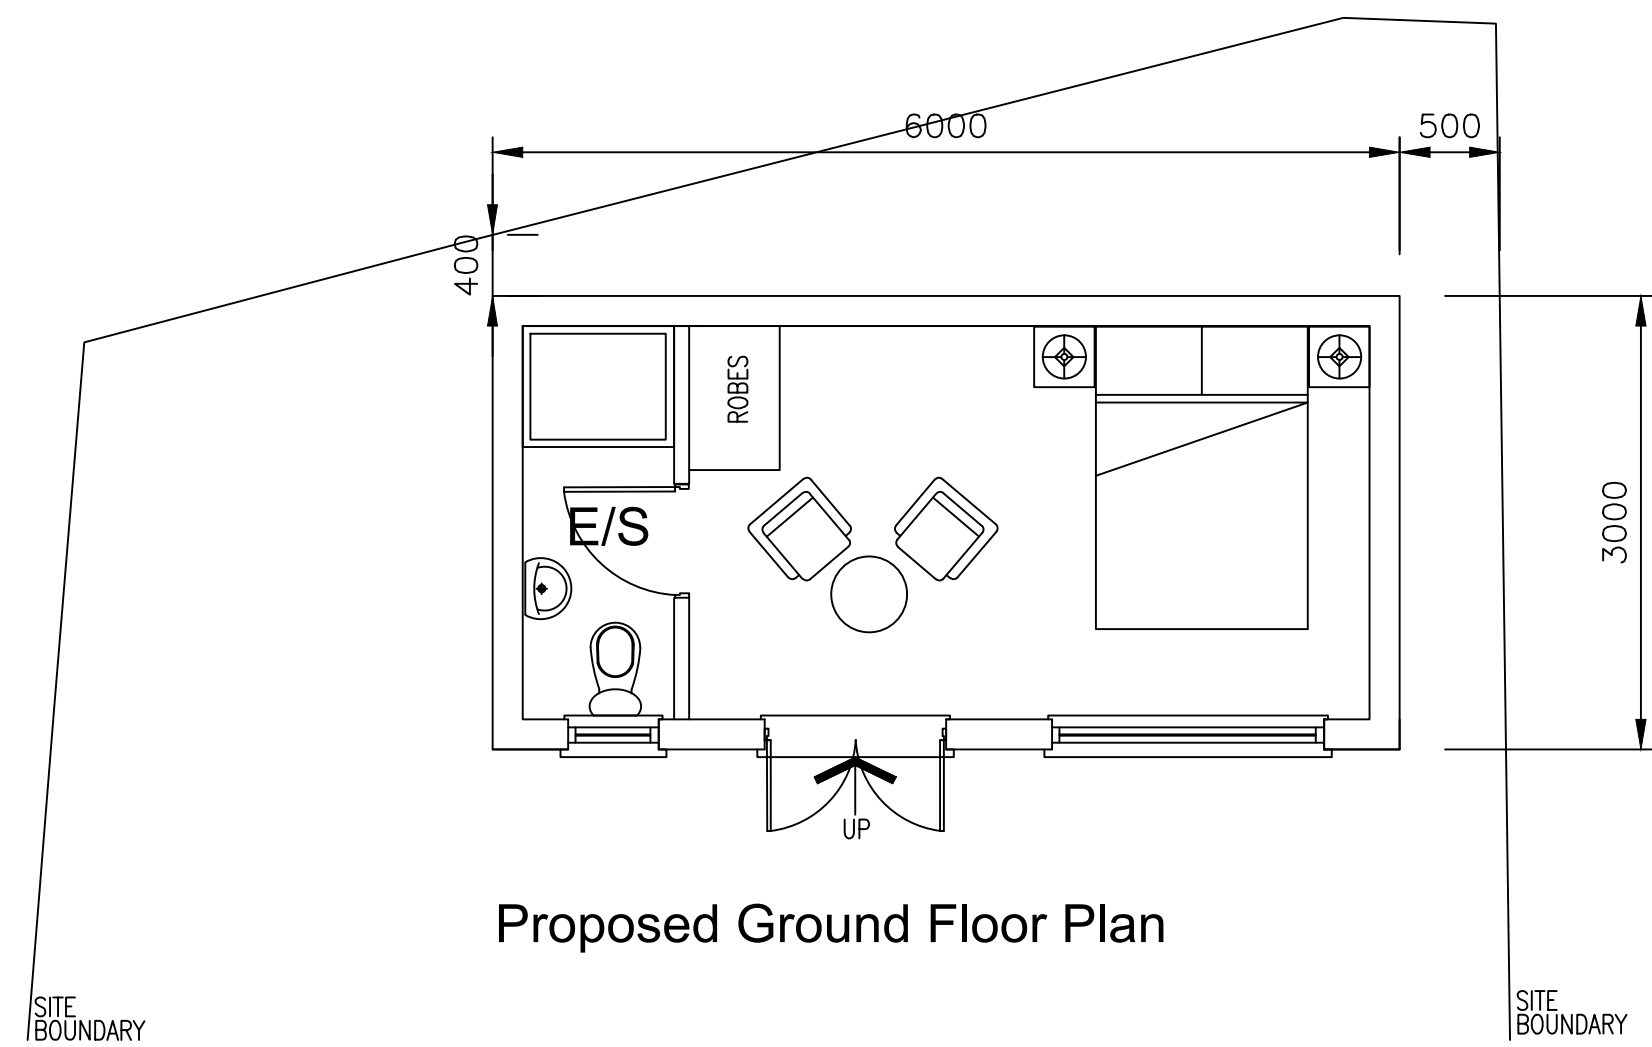


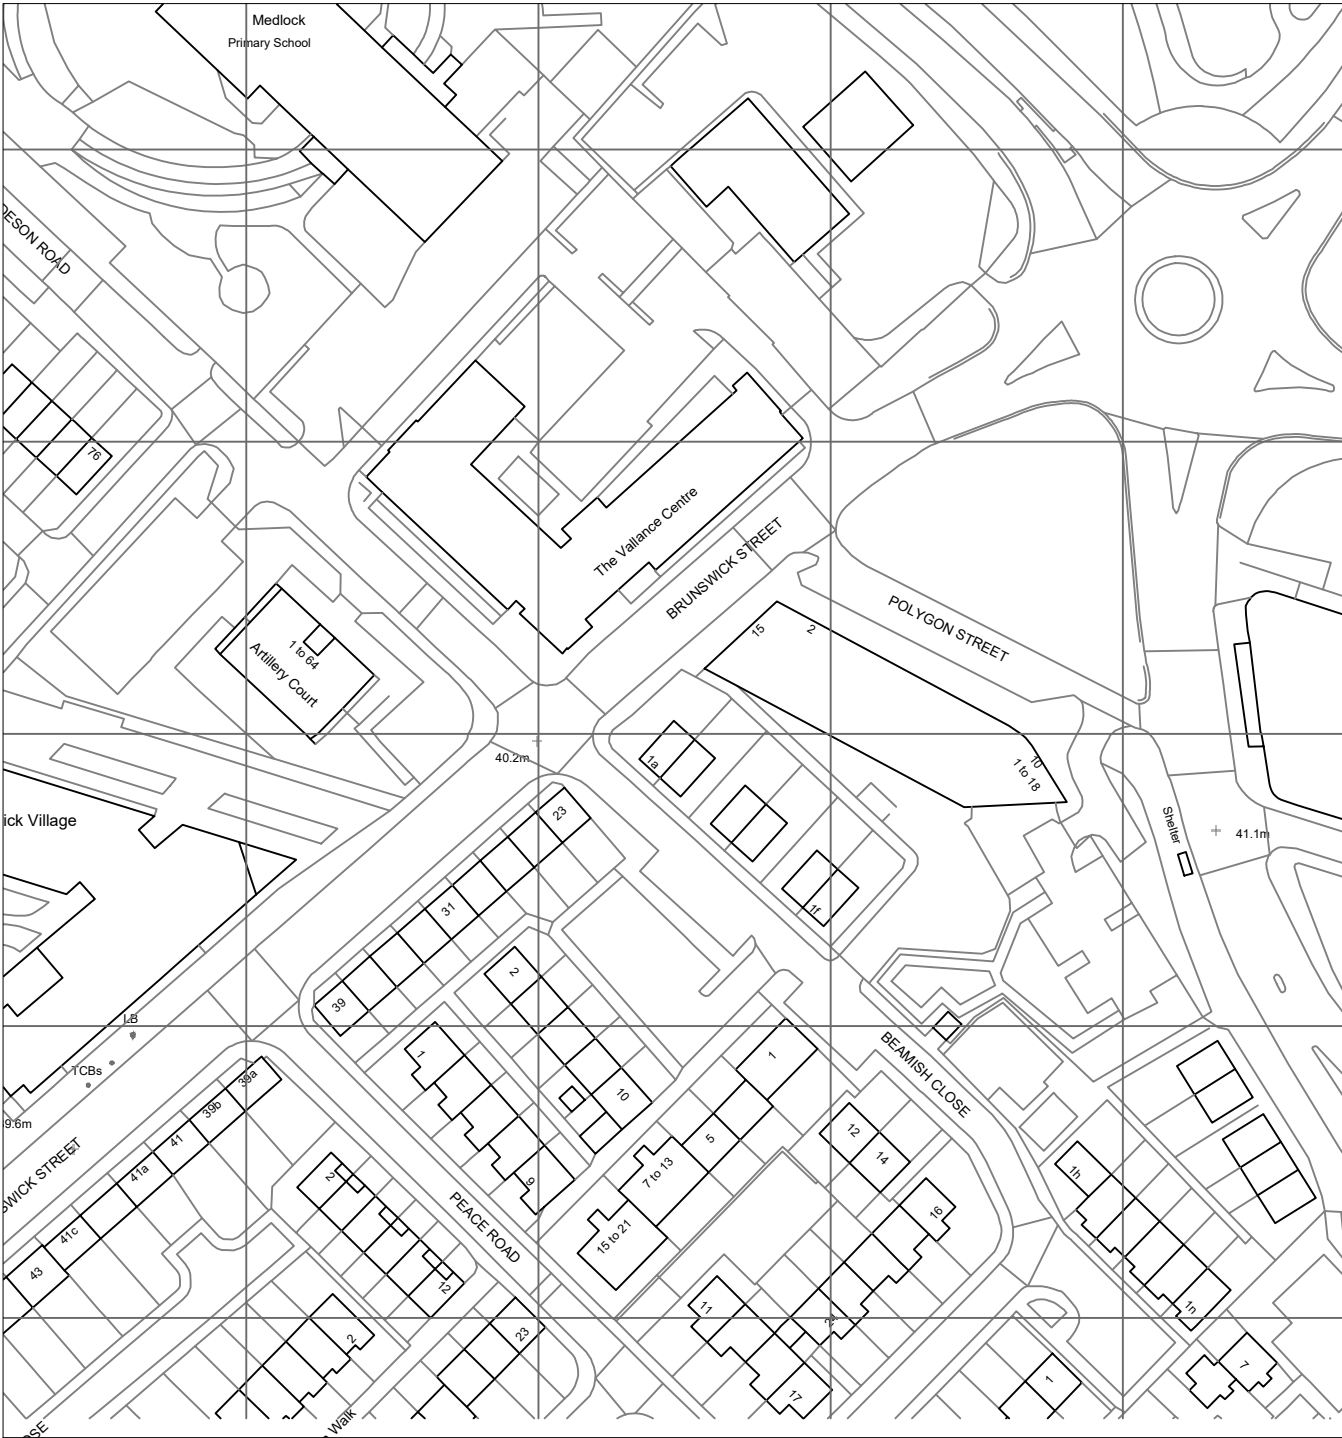


Images of proposed location of annex showing high level boundaries

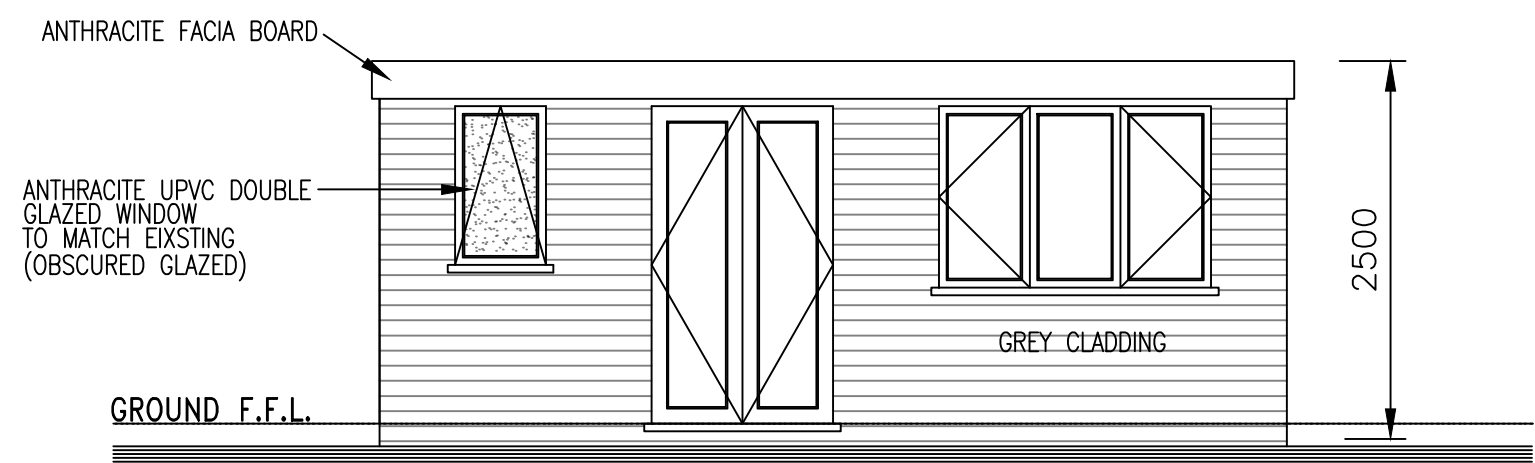


Location Plan Scale 1:1250

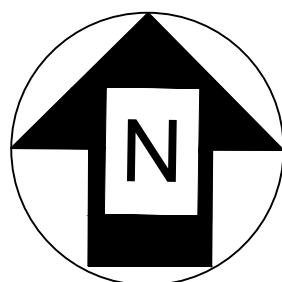


Proposed Front Elevation

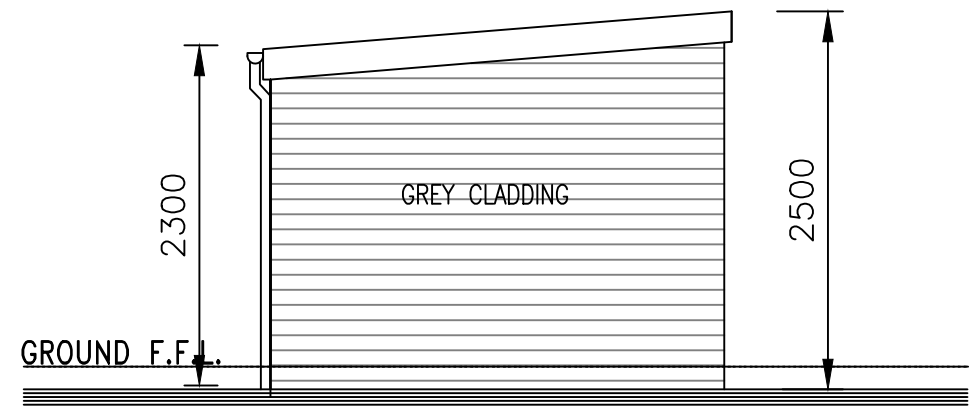

Proposed Side Elevation

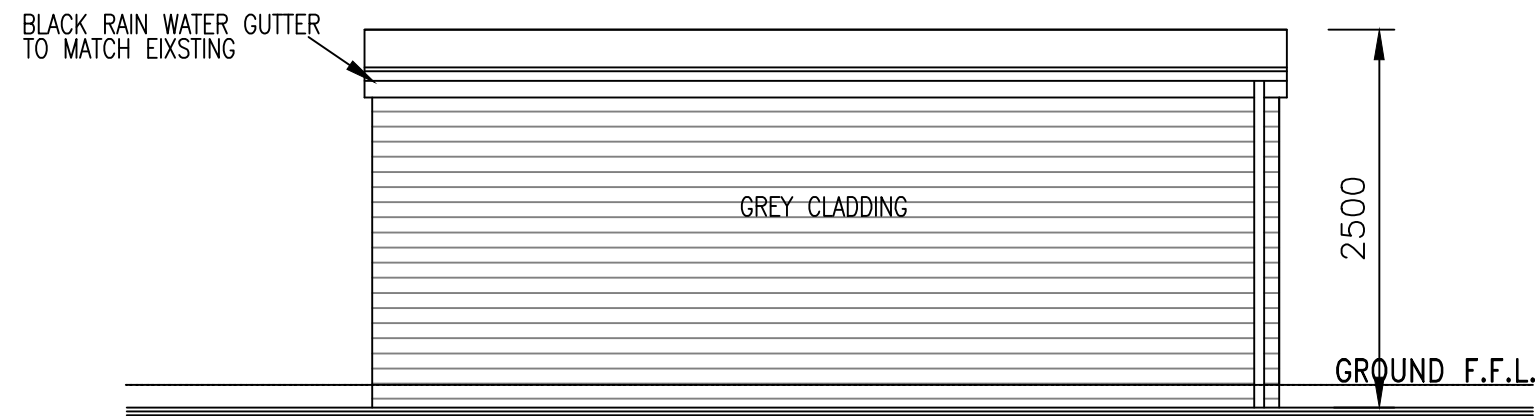


Proposed Rear Elevation

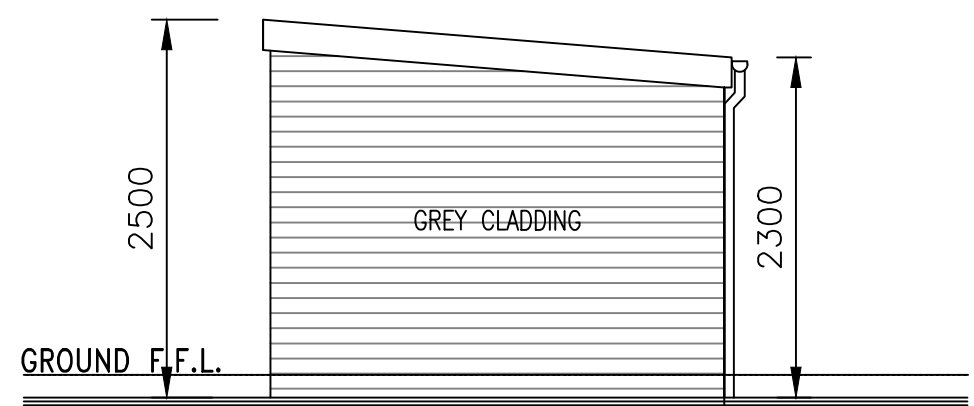

Proposed Side Elevation

Example image of Cladding

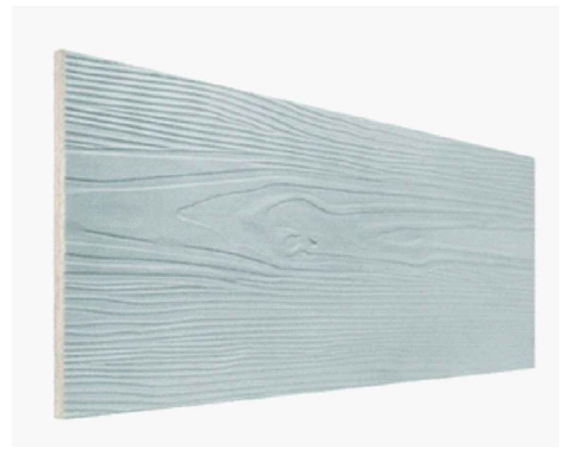

Rev.	Description	By	Date
Project		Drawing Title	
1a Beamish Close, Manchester, M13 9RP		Proposed Layouts	
Drawing No.		Rev.	
Wing/03			
Drawn by		Scale	Date
J.T.D.		1:50@A1	Jan' 24

1. Figure dimensions to be followed in preference to scale.
2. All dimensions to be checked on site prior to the commencement of any work. Any discrepancies to be reported immediately & resolved prior to work commencing.
3. This drawing is the copyright of AJ Architectural LTD and may not be copied or used without prior consent.