


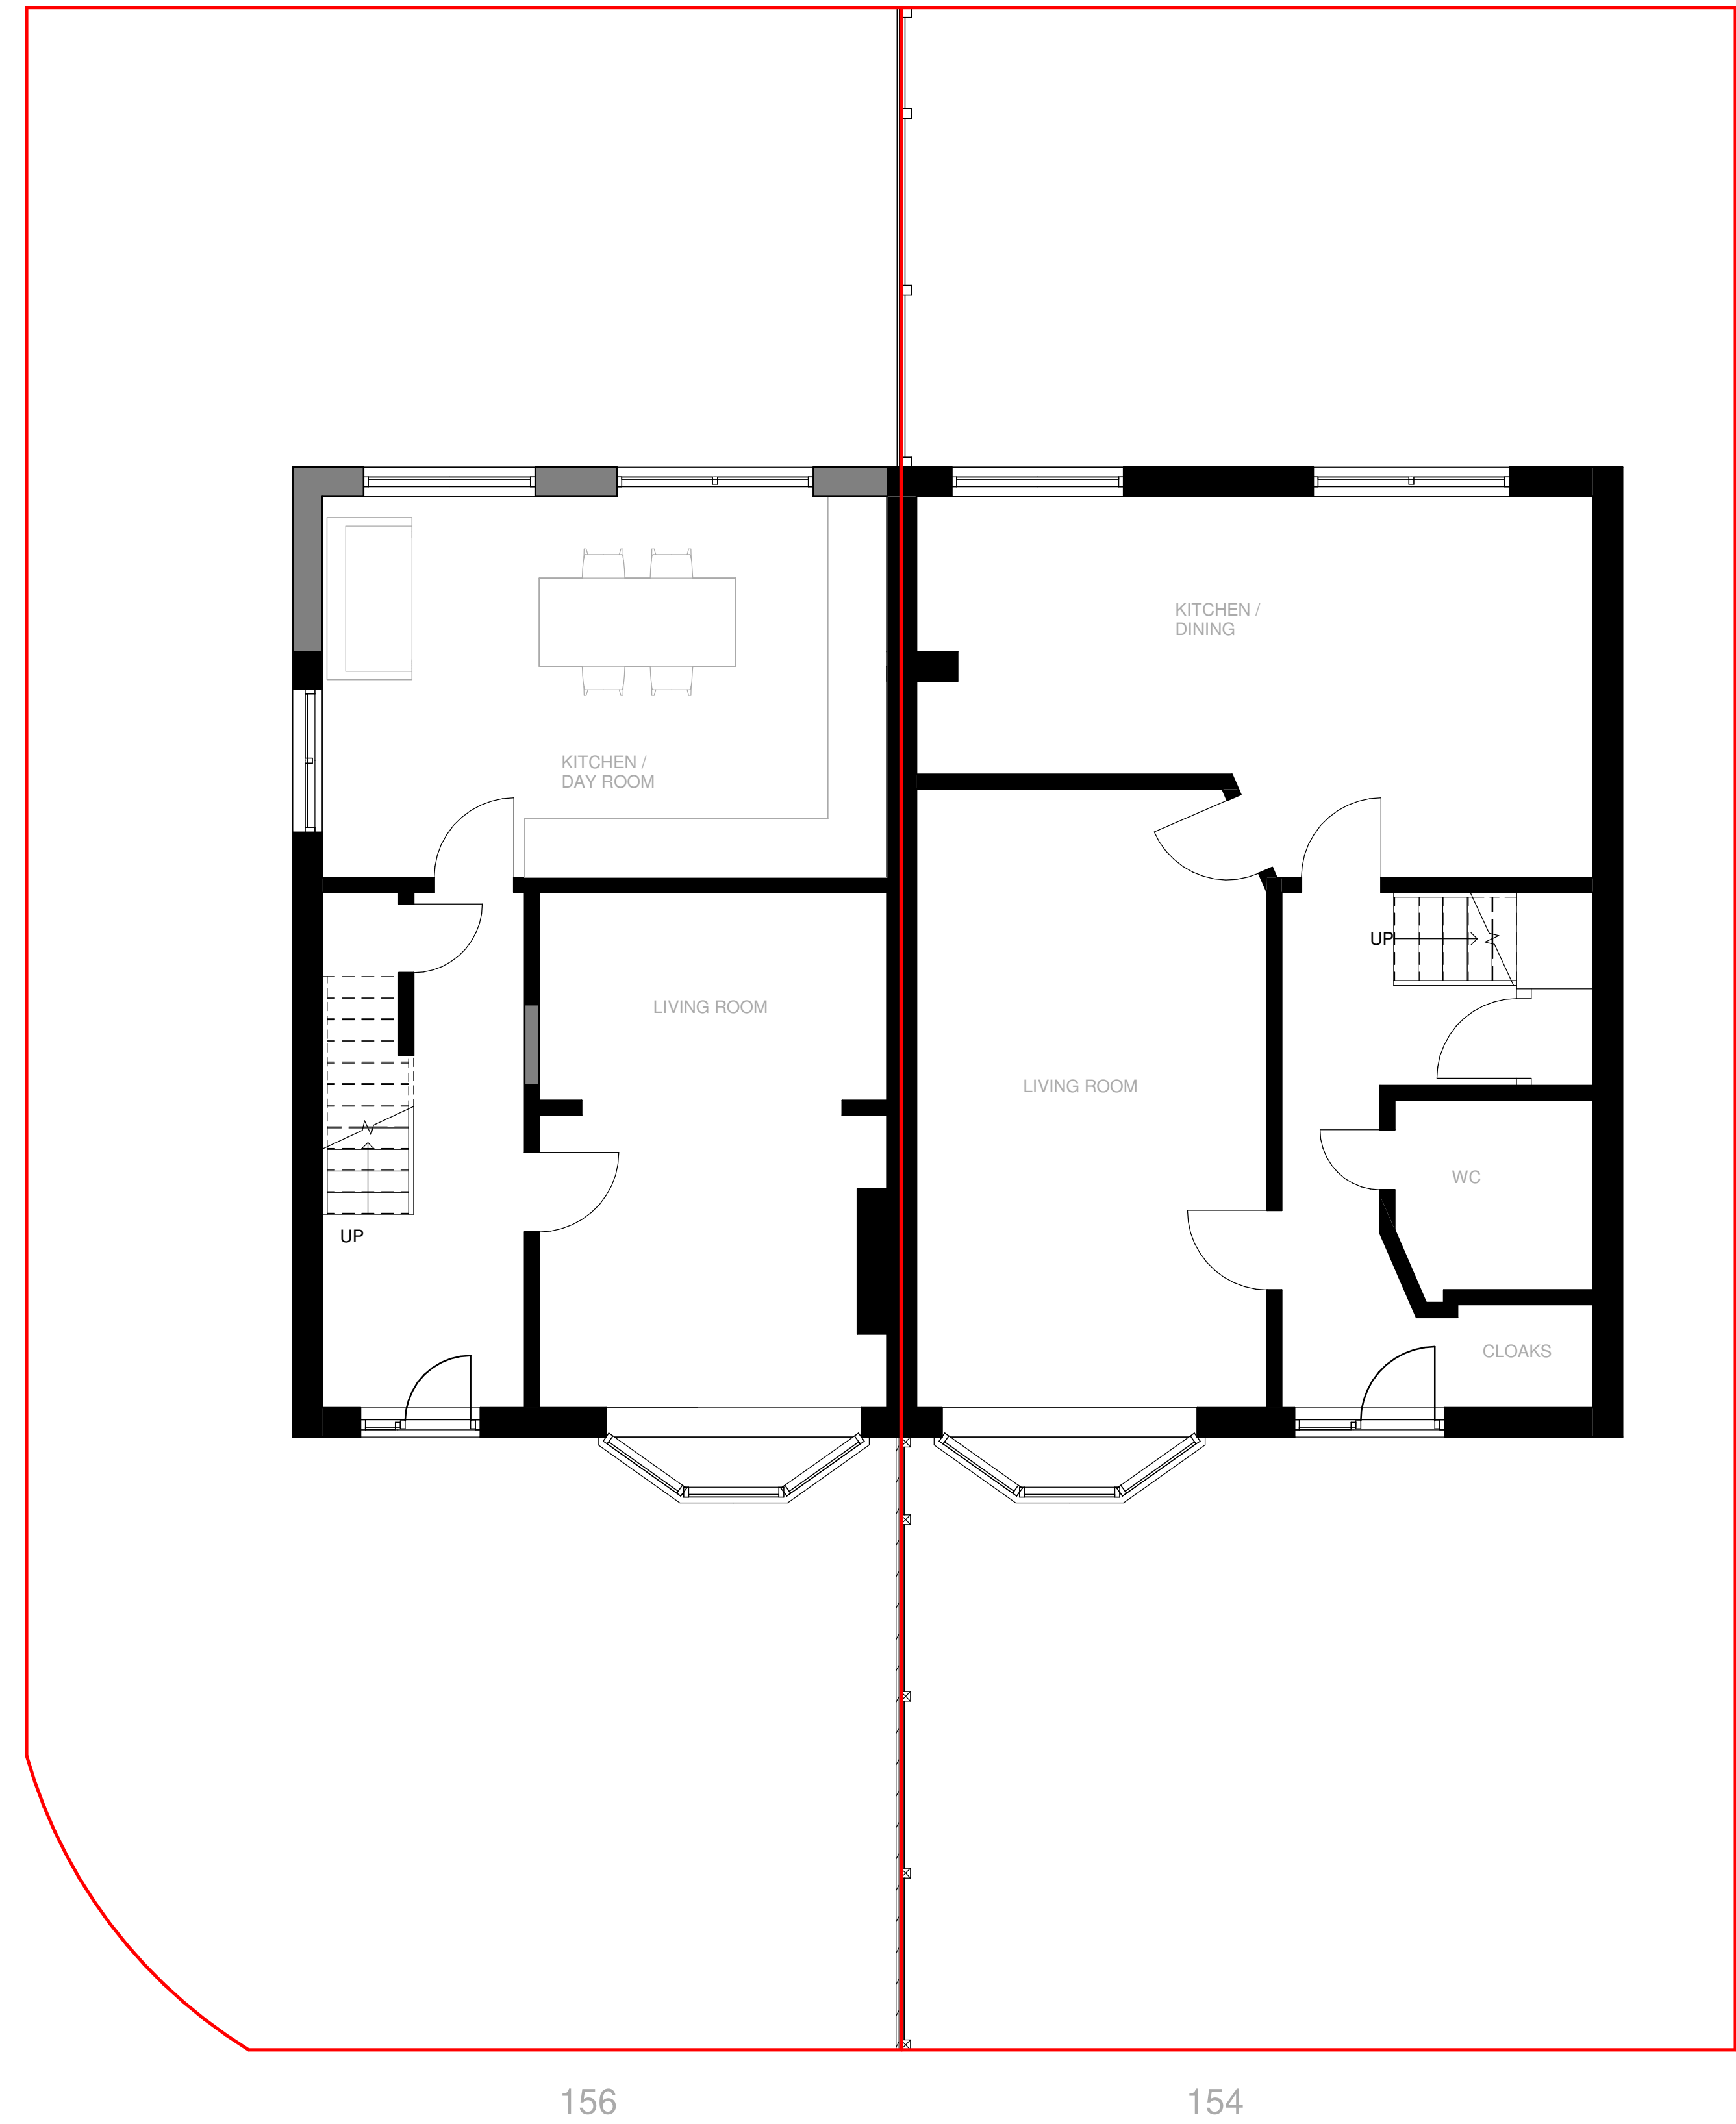


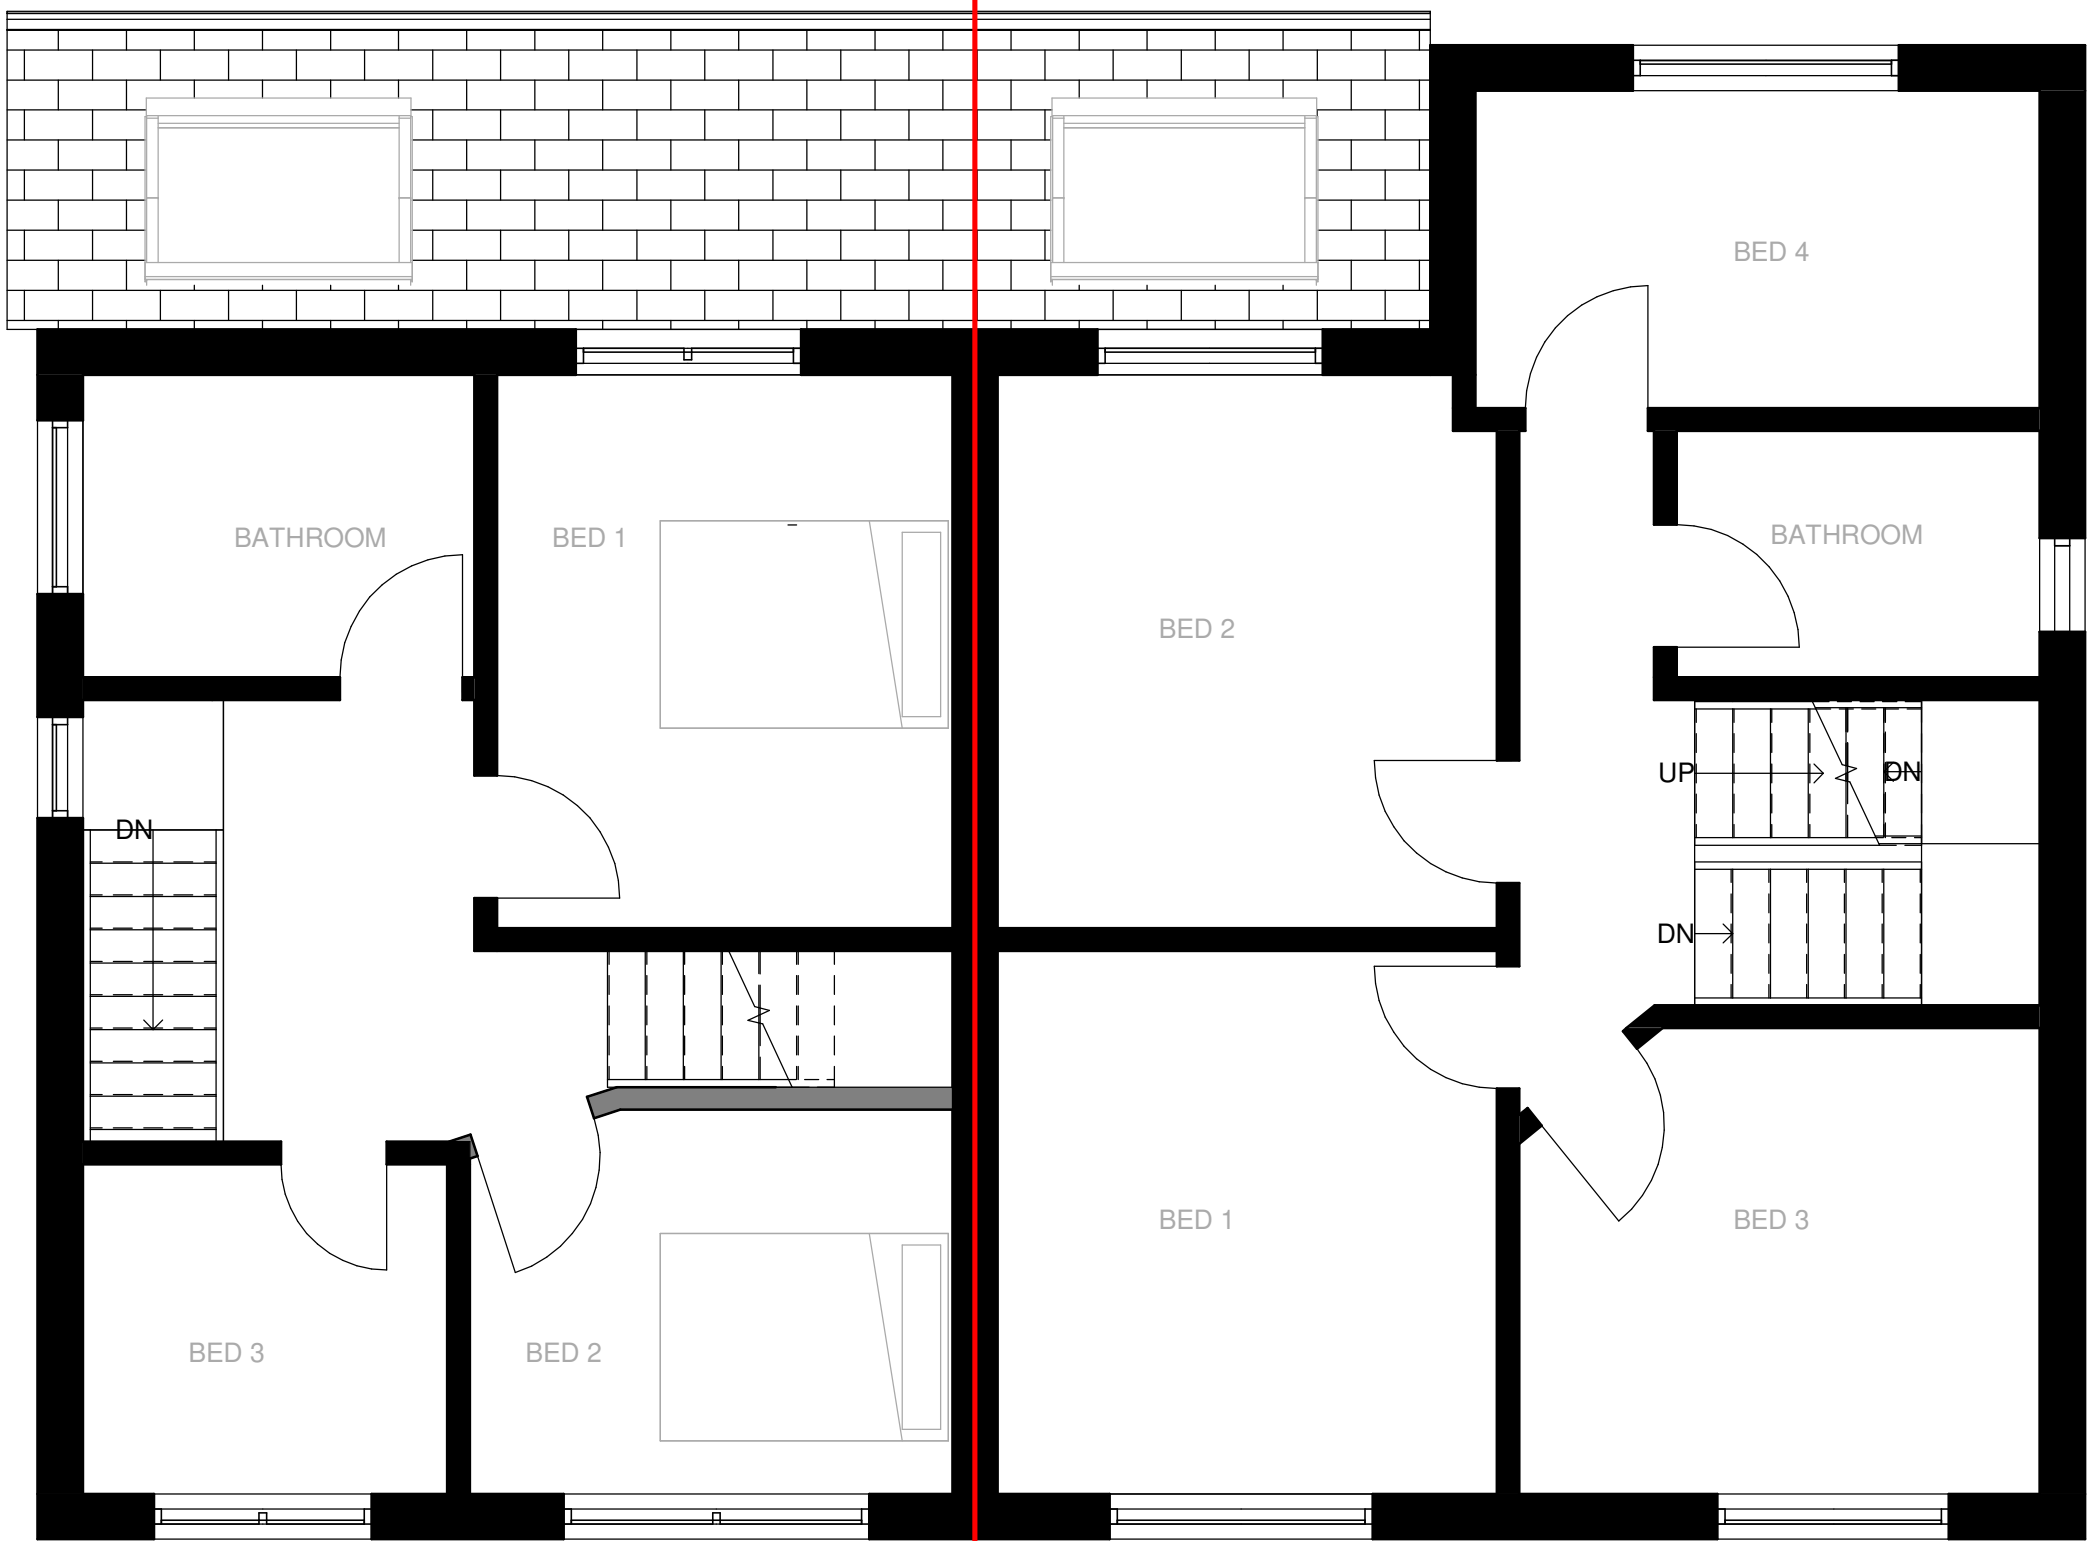

Ground
1 : 50

 

First Floor Plan
1 : 50

 


The contractor must verify all dimensions on site before commencing any work or fabrication drawings. If this drawing exceeds the quantities taken in any way GTA North are to be informed before the work is initiated. Only figured dimensions are to be taken from this drawing. Do not scale off this drawing. Drawings are based on Ordnance Survey and / or existing record drawings - design and drawing content is subject to detailed Site Survey, Structural Survey, Site Investigations, Planning and Statutory Requirements and Approvals. Authorised reproduction from Ordnance Survey Map with permission of the Controller of Her Majesty's Stationery Office. Crown Copyright reserved. GTA North Limited Copyright. Guy Taylor Associates is a trading name of GTA North Limited.

Drawing Notes:



Location Plan
1 : 1250

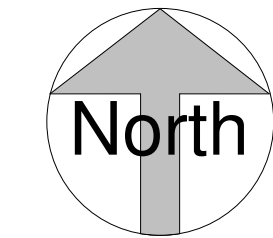

Rev:	Description:	Revised By:	Issue Date:
P01	PLANNING APPLICATION	CR	15.01.24

Project:
154 & 156 MANLEY
ROAD M16 8WD

Drawing Title:
Proposed Ground and First Floor Plans


Scale:	As indicated@A1	Original Issue Date:	12.12.23
Original Drawn By:	CR	Original Checked by:	CR

Drawing Number:	Revision:
23-0029-20-001	P01


Reason For Issue:
PLANNING APPLICATION

Trafalgar House
5-7 High Lane, Chorlton, Manchester M21 9DJ
T: 0161 826 1042 M: 07914 402 101
manchester@guytaylorassociates.co.uk
www.guytaylorassociates.co.uk

**GUY
TAYLOR**
ASSOCIATES

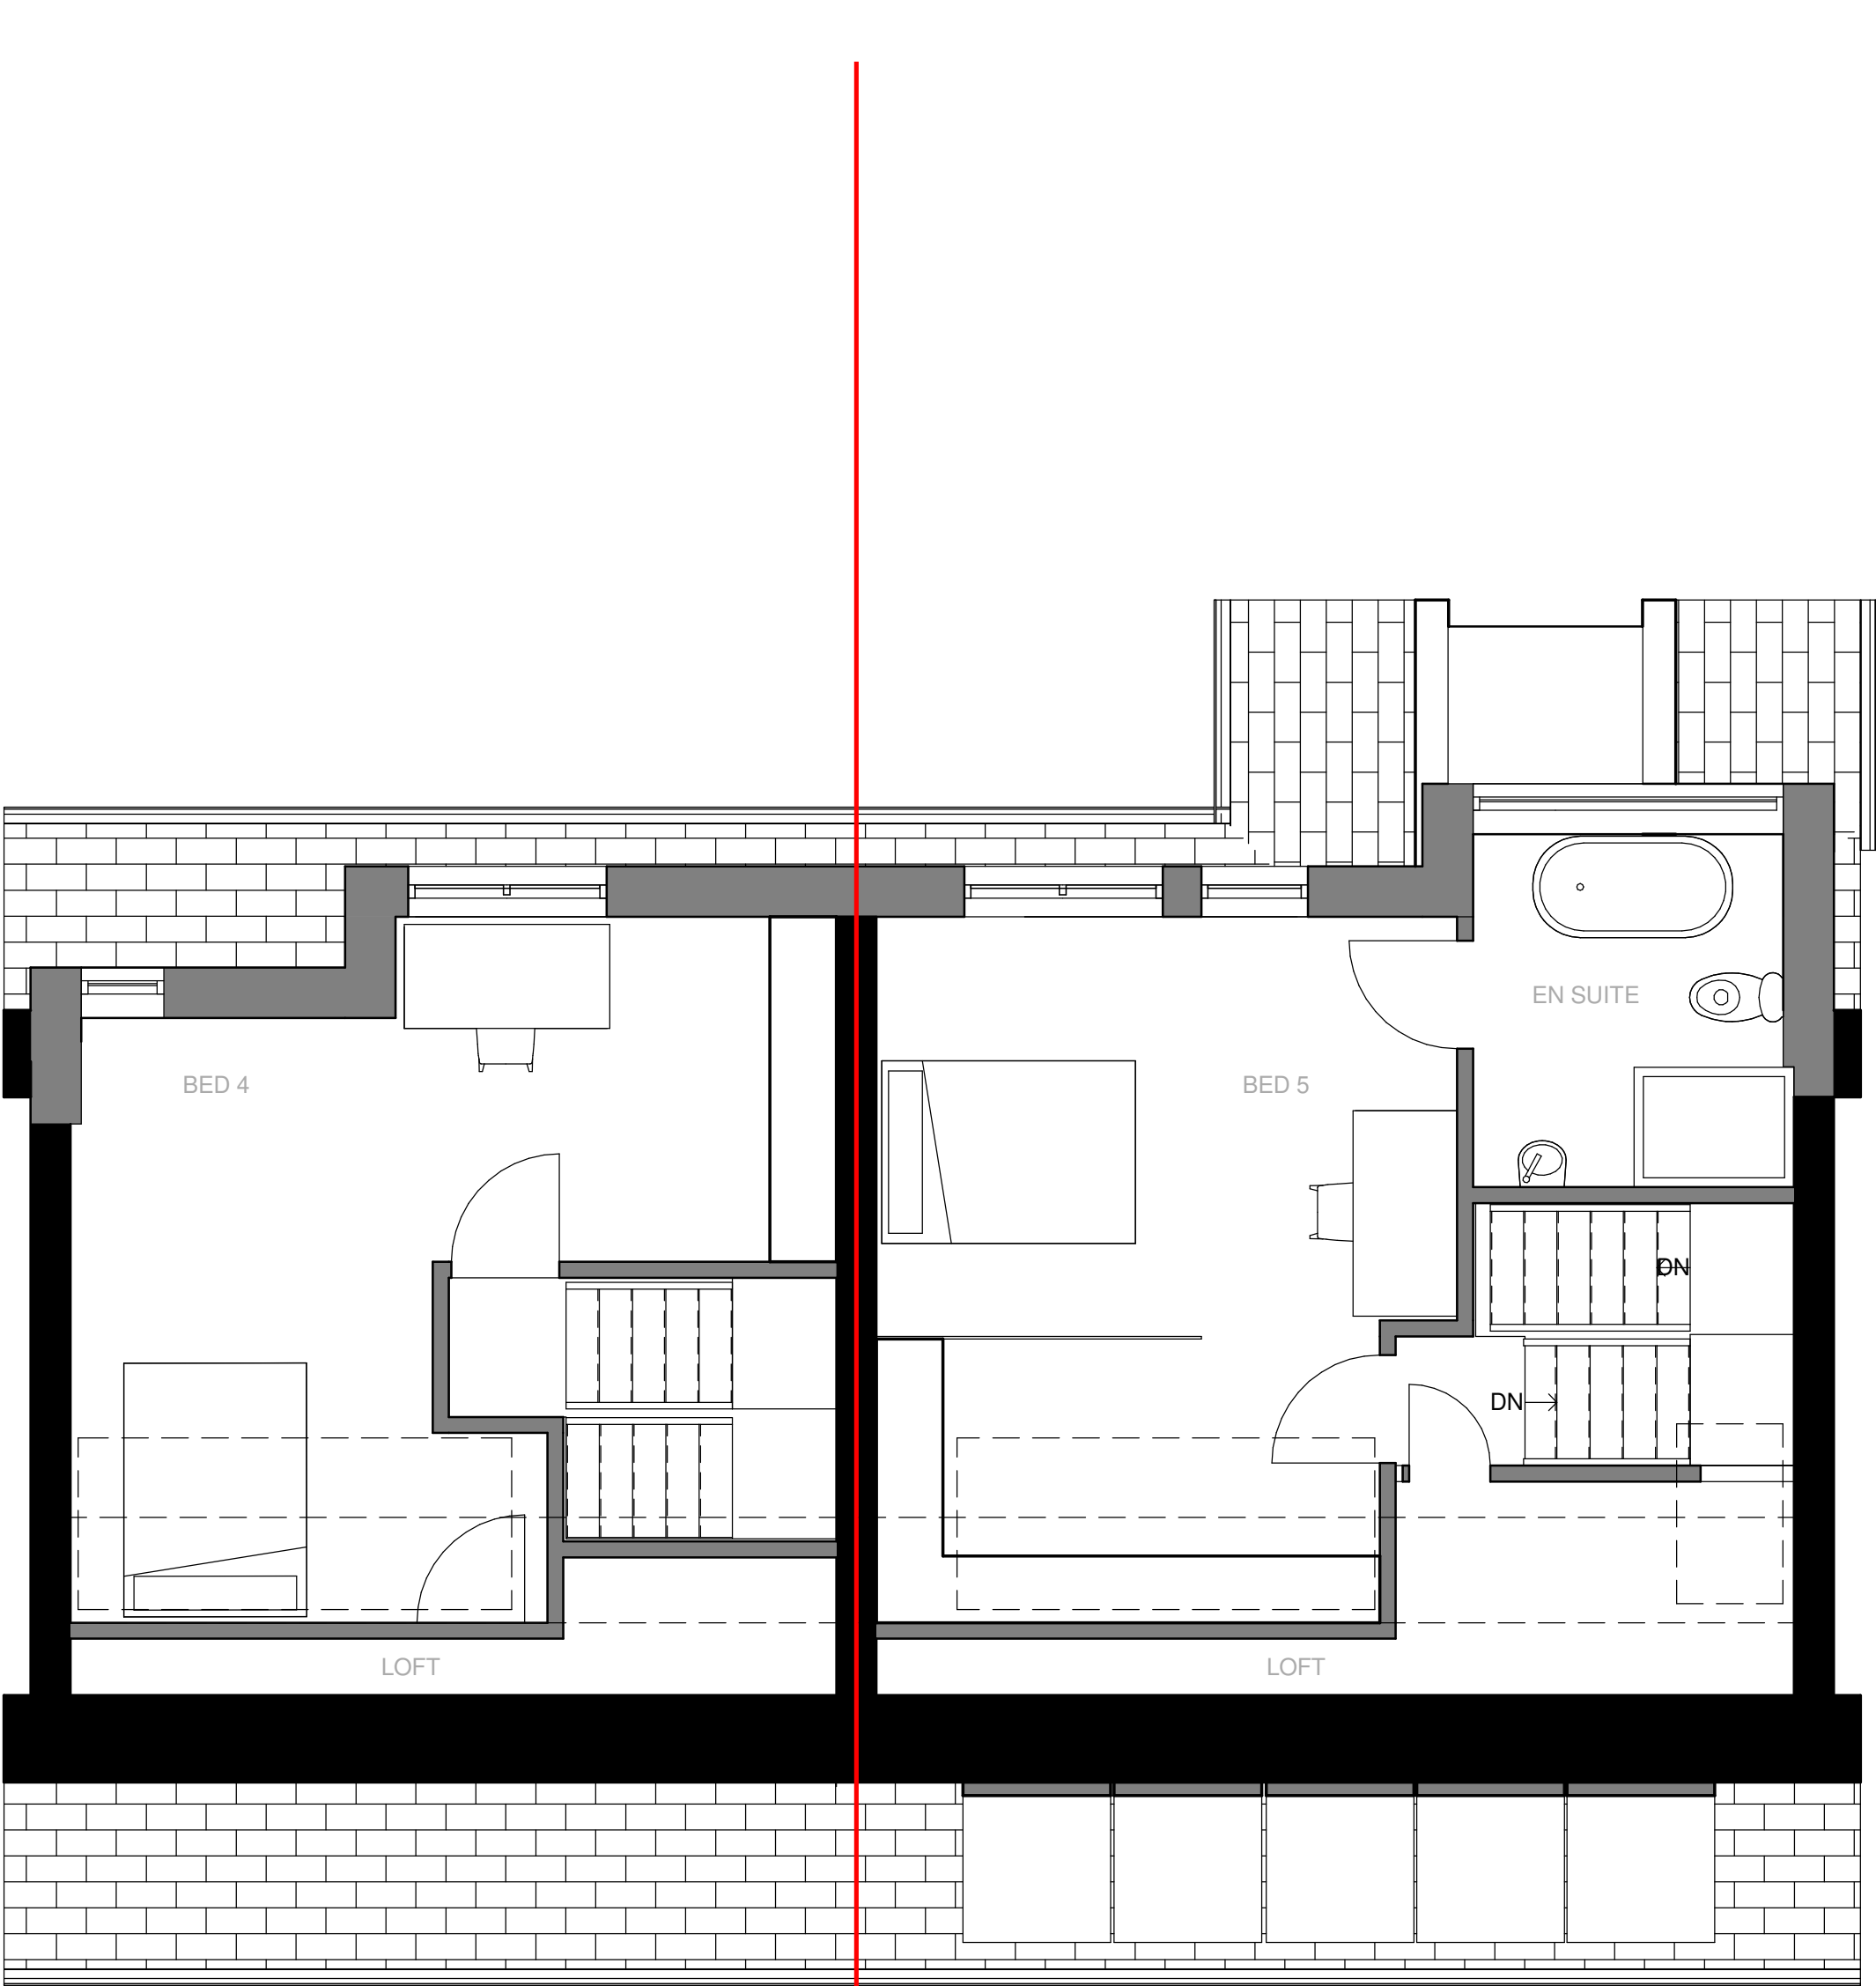

Attic Floor Plan
1 : 50

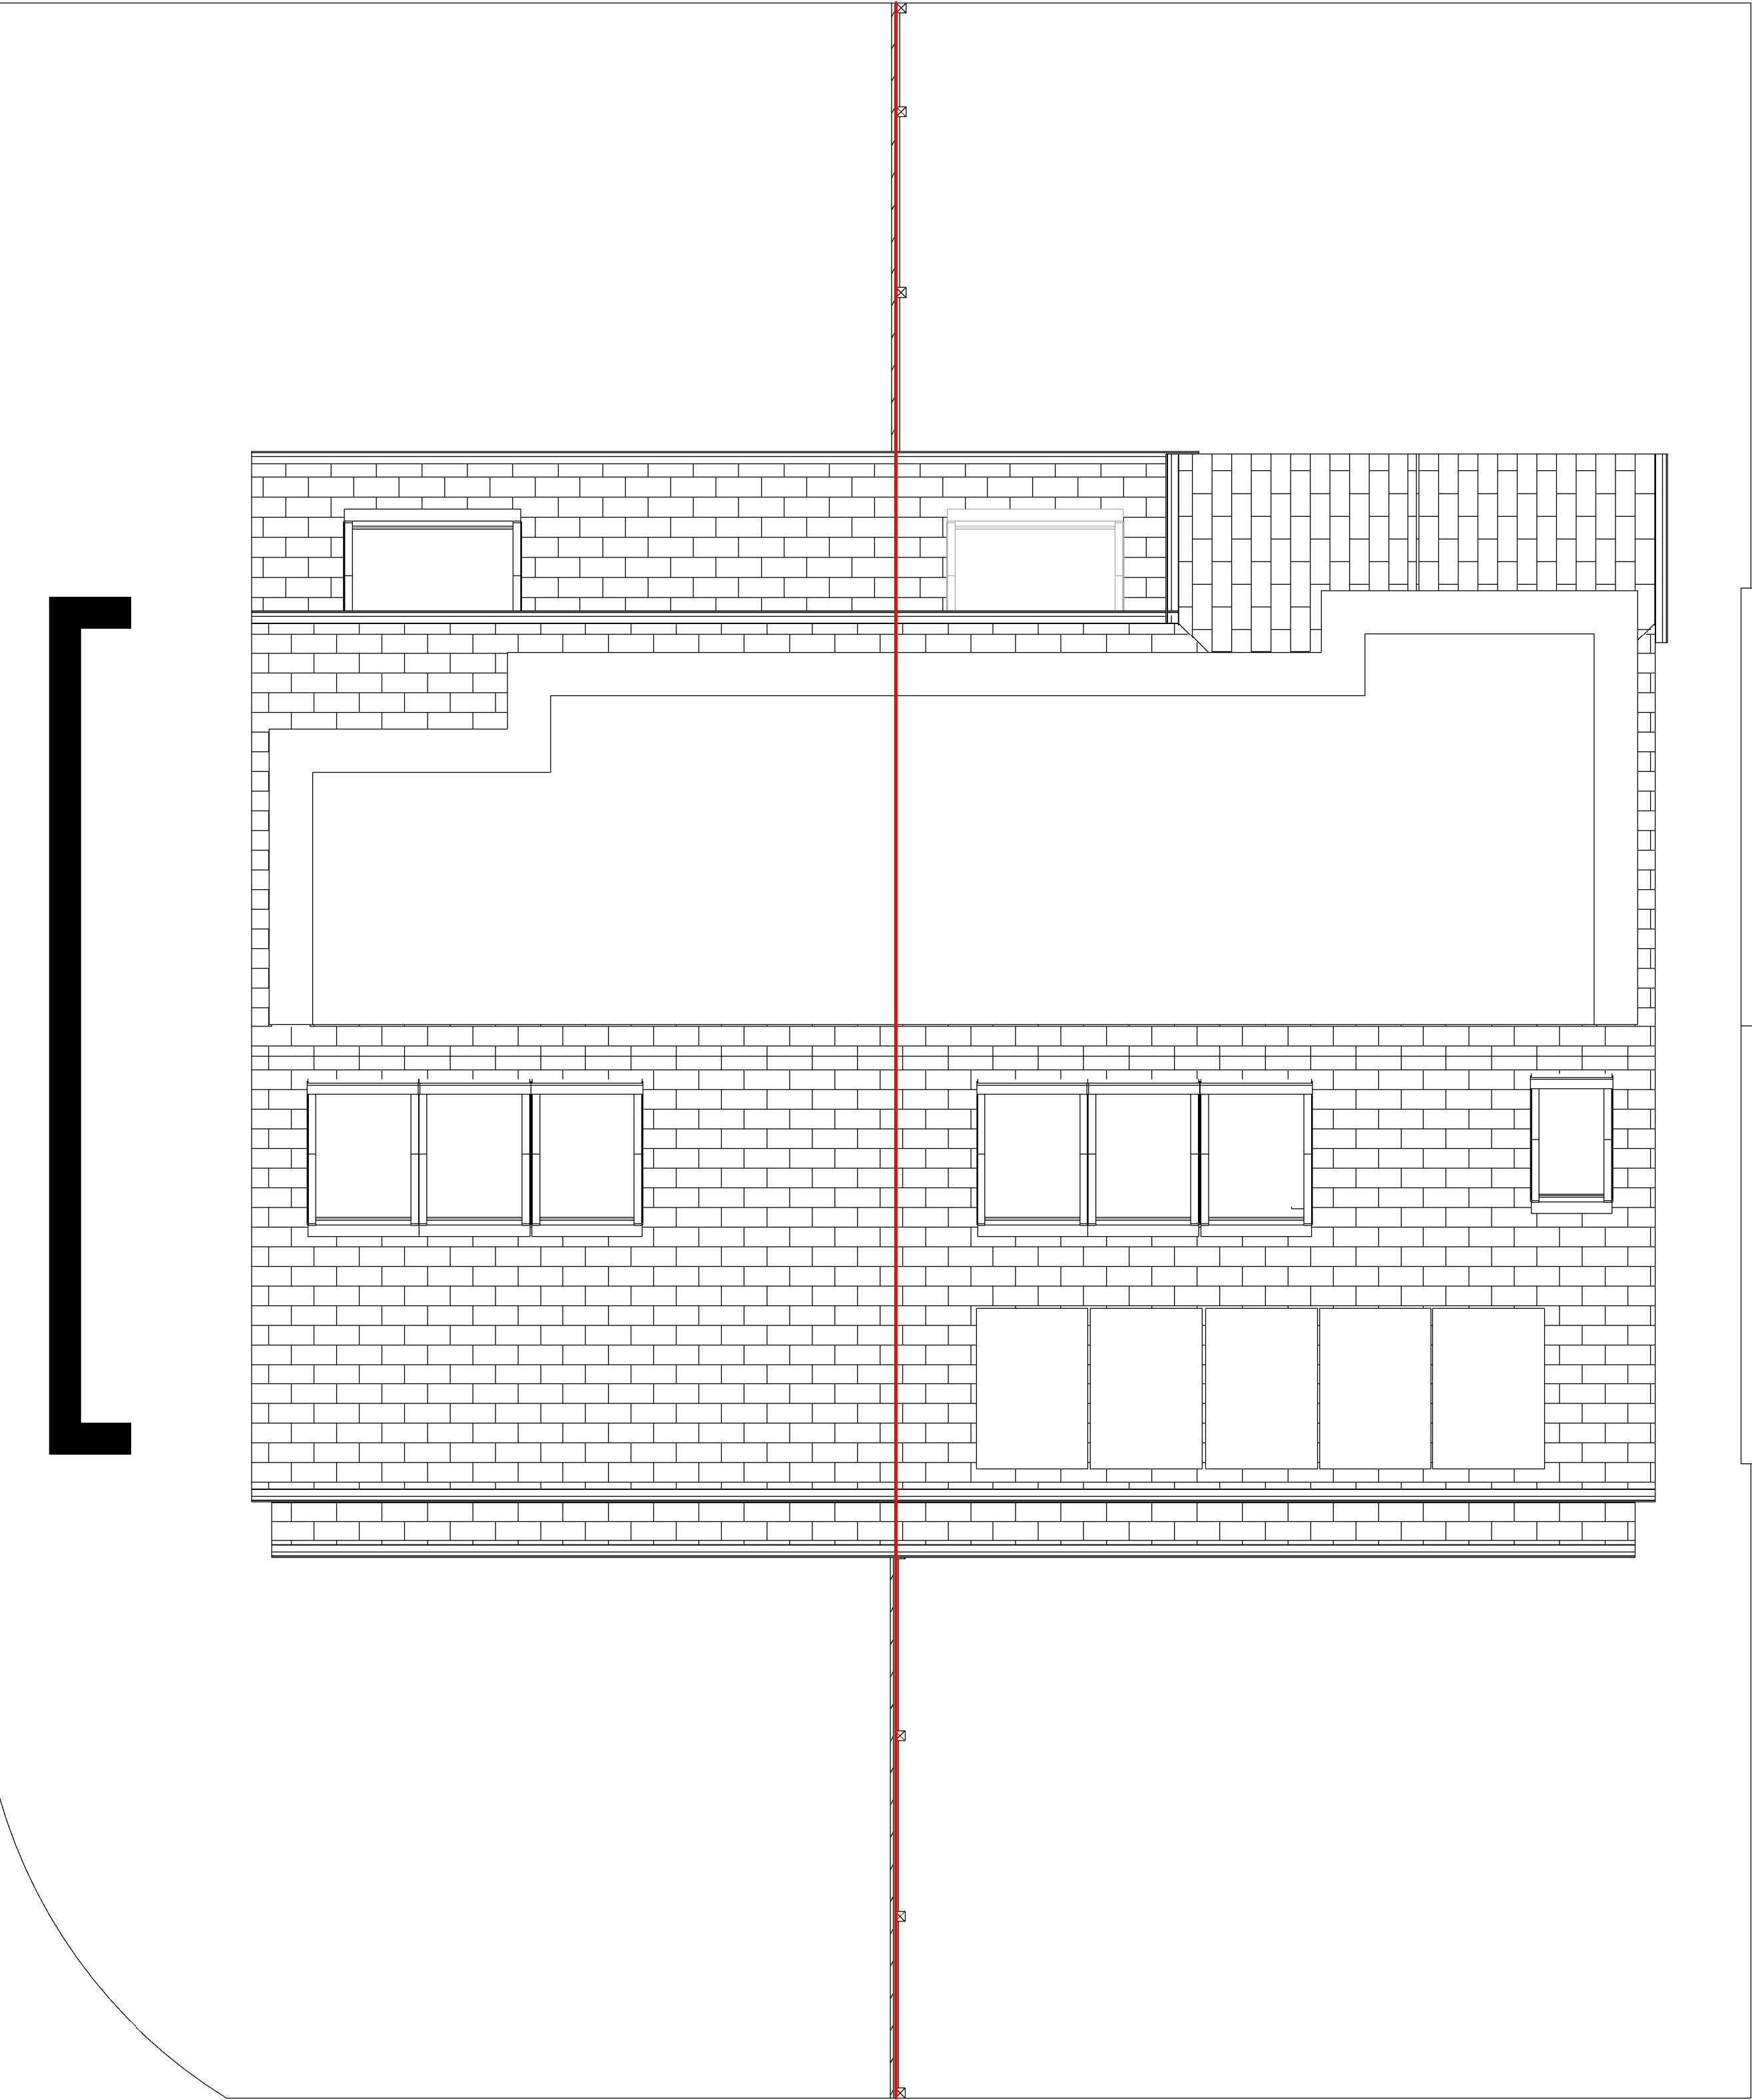

Roof Plan
1 : 50



The contractor must verify all dimensions on site before commencing any work or fabrication drawings. If this drawing exceeds the quantities taken in any way GTA North are to be informed before the work is initiated. Only figured dimensions are to be taken from this drawing. Do not scale off this drawing. Drawings are based on Ordnance Survey and / or existing record drawings - design and drawing content is subject to detailed Site Survey, Structural Survey, Site Investigations, Planning and Statutory Requirements and Approvals. Authorised reproduction from Ordnance Survey Map with permission of the Controller of Her Majesty's Stationery Office. Crown Copyright reserved. GTA North Limited Copyright. Guy Taylor Associates is a trading name of GTA North Limited.

Drawing Notes:

Rev:	Description:	Revised By:	Issue Date:
P01	PLANNING APPLICATION	CR	15.01.24

Project:
154 & 156 MANLEY ROAD M16 8WD

Drawing Title:
Proposed Attic and Roof Plan

Scale: 1 : 50@A1	Original Issue Date:
Original Drawn By: CR	Original Checked by: CR

Drawing Number: 23-0029-20-002	Revision: P01
--	-------------------------

Reason For Issue:
PLANNING APPLICATION

5-7 High Lane, Chorlton, Manchester M21 9DJ
T: 0161 826 1042 M: 07914 402 101
manchester@guytaylorassociates.co.uk
www.guytaylorassociates.co.uk

North Elevation
1 : 50



East Elevation
1 : 50



0 1 2 3
SCALE 1 : 50



The contractor must verify all dimensions on site before commencing any work or fabrication drawings. If this drawing exceeds the quantities taken in any way GTA North are to be informed before the work is initiated. Only figured dimensions are to be taken from this drawing. Do not scale off this drawing. Drawings are based on Ordnance Survey and / or existing record drawings - design and drawing content is subject to detailed Site Survey, Structural Survey, Site Investigations, Planning and Statutory Requirements and Approvals. Authorised reproduction from Ordnance Survey Map with permission of the Controller of Her Majesty's Stationery Office. Crown Copyright reserved. GTA North Limited Copyright. Guy Taylor Associates is a trading name of GTA North Limited.

Drawing Notes:

Rev:	Description:	Revised By:	Issue Date:
P01	PLANNING APPLICATION	CR	15.01.24

Project:
154 & 156 MANLEY
ROAD M16 8WD

Drawing Title:
Proposed Elevations Sheet 01

Scale: 1 : 50@A1	Original Issue Date: 24.02.17
Original Drawn By: CR	Original Checked by: CR

Drawing Number: 23-0029-20-003	Revision: P01
-----------------------------------	------------------


Reason For Issue:
PLANNING APPLICATION

Trafalgar House
5-7 High Lane, Chorlton, Manchester M21 9DJ
T: 0161 826 1042 M: 07914 402 101
manchester@guytaylorassociates.co.uk
www.guytaylorassociates.co.uk





South Elevation
1 : 50

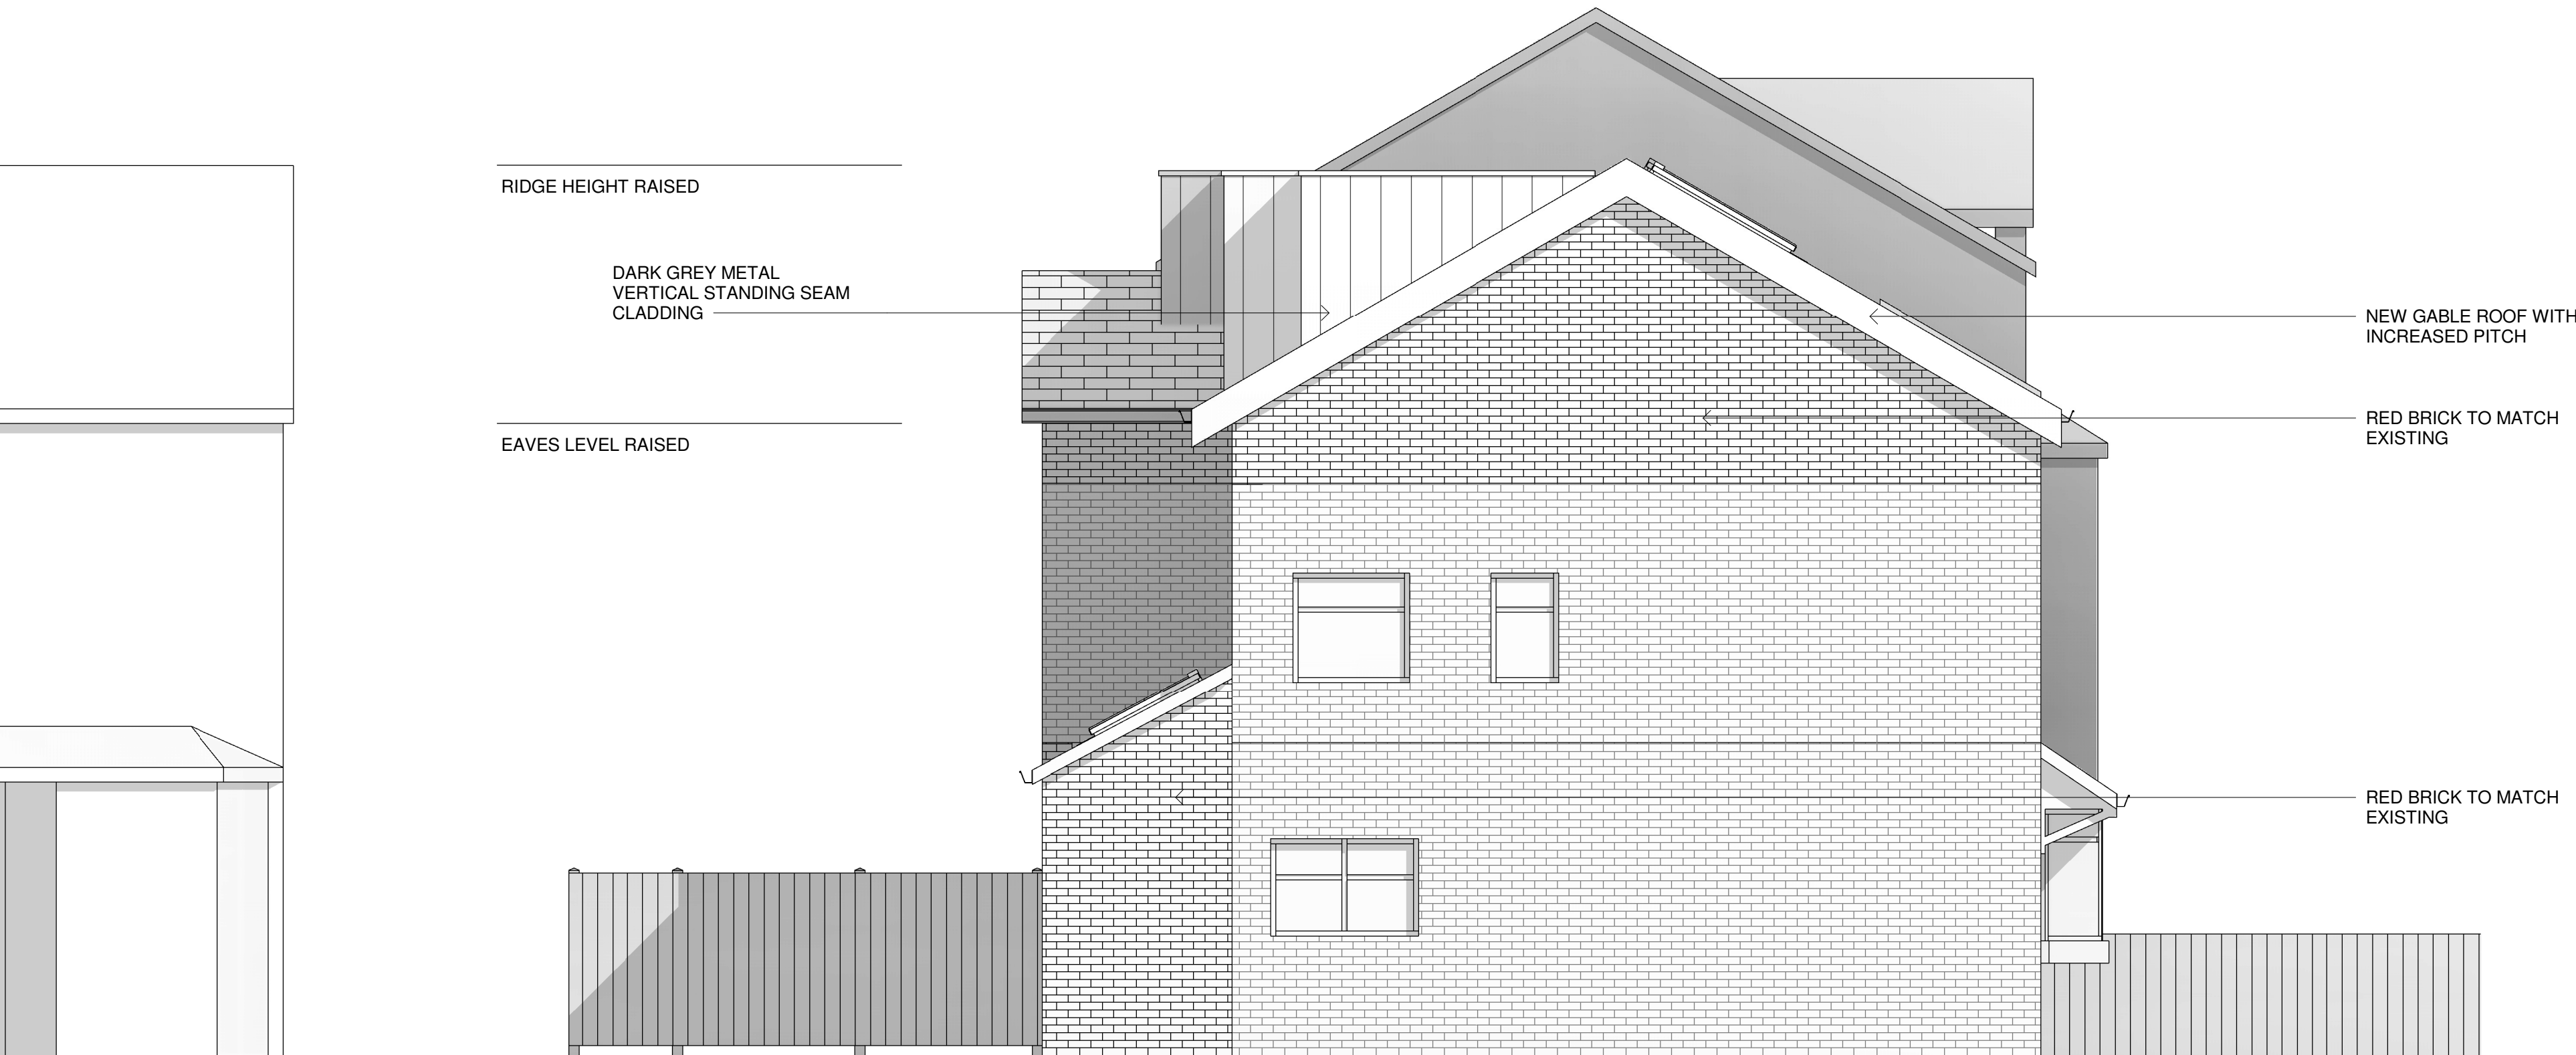

West Elevation
1 : 50



The contractor must verify all dimensions on site before commencing any work or fabrication drawings. If this drawing exceeds the quantities taken in any way GTA North are to be informed before the work is initiated. Only figured dimensions are to be taken from this drawing. Do not scale off this drawing. Drawings are based on Ordnance Survey and / or existing record drawings - design and drawing content is subject to detailed Site Survey, Structural Survey, Site Investigations, Planning and Statutory Requirements and Approvals. Authorised reproduction from Ordnance Survey Map with permission of the Controller of Her Majesty's Stationery Office. Crown Copyright reserved. GTA North Limited Copyright. Guy Taylor Associates is a trading name of GTA North Limited.

Drawing Notes:

Rev:	Description:	Revised By:	Issue Date:
P01	PLANNING APPLICATION	CR	15.01.24

Project:
154 & 156 MANLEY
ROAD M16 8WD

Drawing Title:
Proposed Elevations Sheet 02

Scale: 1 : 50@A1	Original Issue Date:
Original Drawn By: Author	Original Checked by: Checker

Drawing Number: 23-0029-20-004	Revision: P01
-----------------------------------	------------------

Reason For Issue:
PLANNING APPLICATION