

This drawing is copyright Bernard Taylor Partnership Ltd and must not be copied or disclosed by or to any unauthorised persons without the prior written consent of Bernard Taylor Partnership Ltd


Do not scale from this drawing. Do not take measurements from the CAD base. Any discrepancies are to be reported to the architect for clarification.

All dimensions are to be checked on site prior to construction, manufacture of any components and ordering of materials and equipment.

All materials and workmanship to be in accordance with the current British Standards and codes of practice.



Front Elevation
1 : 200

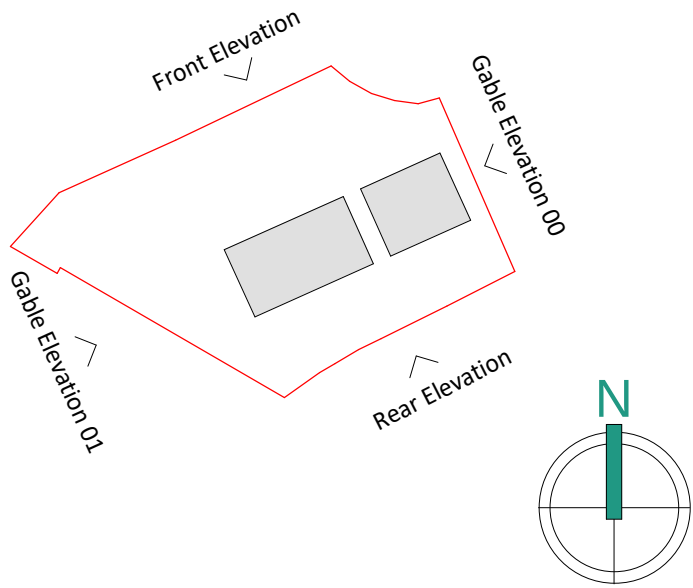

Rear Elevation
1 : 200

8	26.03.24	JW	Boundary seperation updated from brick piers to metal railings
7	26.03.24	JW	Drawings revised following planning officers comments on W/C 18th March 24
6	06.11.23	JW	House type bathroom window updated
5	17.10.23	JW	House types updated to show 2B3P only following clients comments.
4	15.09.23	HG	3-bed house type replaced with 4-bed house type in line with client comments. Package updated accordingly.
3	04.07.23	JW	Elevations, schedules and boundaries updated inline with proposed site plans approved by client
2	28.03.23	JW	Drawing package updated to show secure timber bike stores following client feedback
1	22.03.23	HG	Drawing package updated following DTM05
Rev	Date	Int	Description



CLIENT:

One Manchester

PROJECT:

P500 - Benton Street, Moston

DESCRIPTION:

Proposed Street Elevations

PURPOSE OF ISSUE:

Planning


DRAWN BY:	CHECKED	DATE:	SCALE @ A2:
JW	VS	17.02.23	As indicated

JOB NO:	STATUS CODE:	DRAWING NO:	REV
4243	S2	107	8


FILE IDENTIFIER:

BS-BTP-00-E-DR-A-4243_107.8

Elizabeth House 486 Didsbury Road Heaton Mersey Stockport SK4 3BS
0161 443 1221 info@bernardtaylor.co.uk www.btparchitects.co.uk

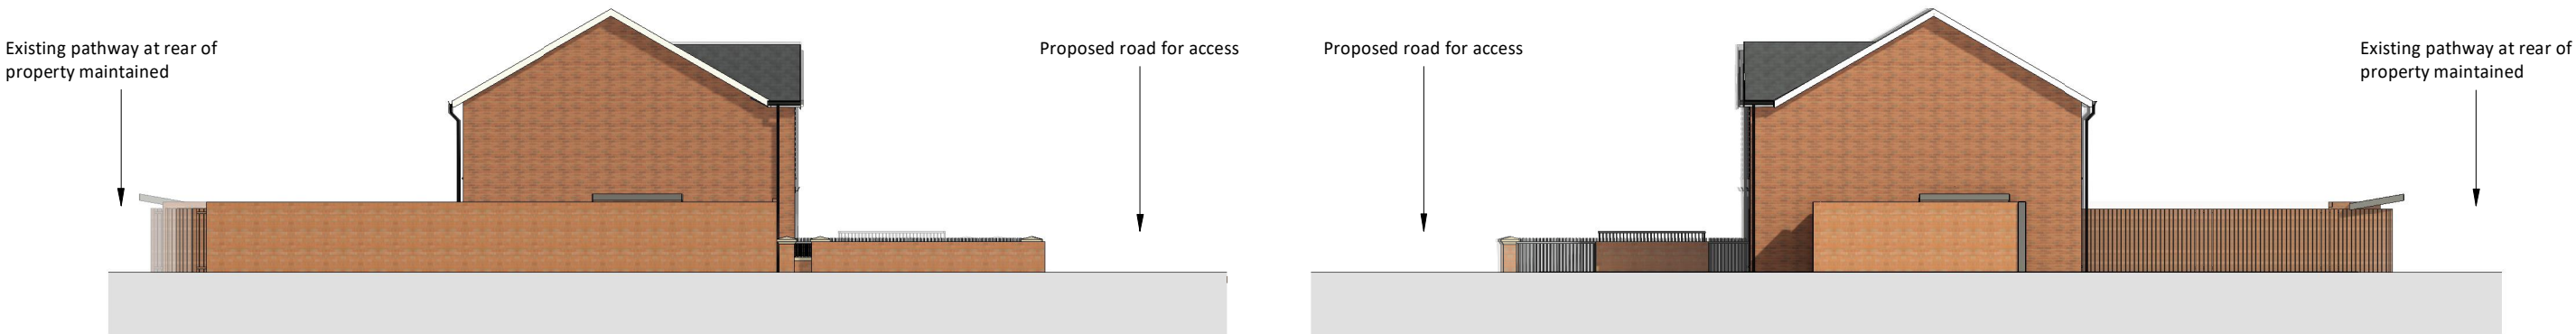

Gable Elevation 00
1 : 200

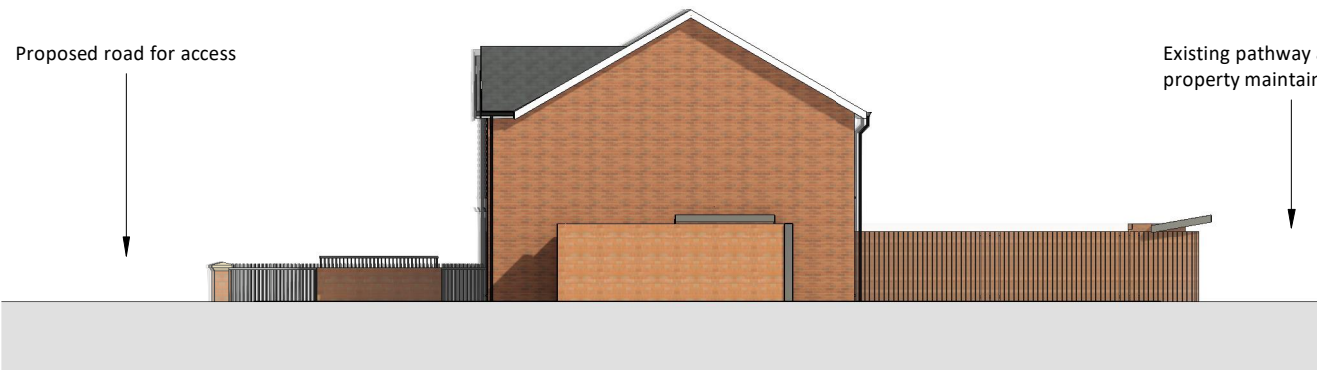

Gable Elevation 01
1 : 200