



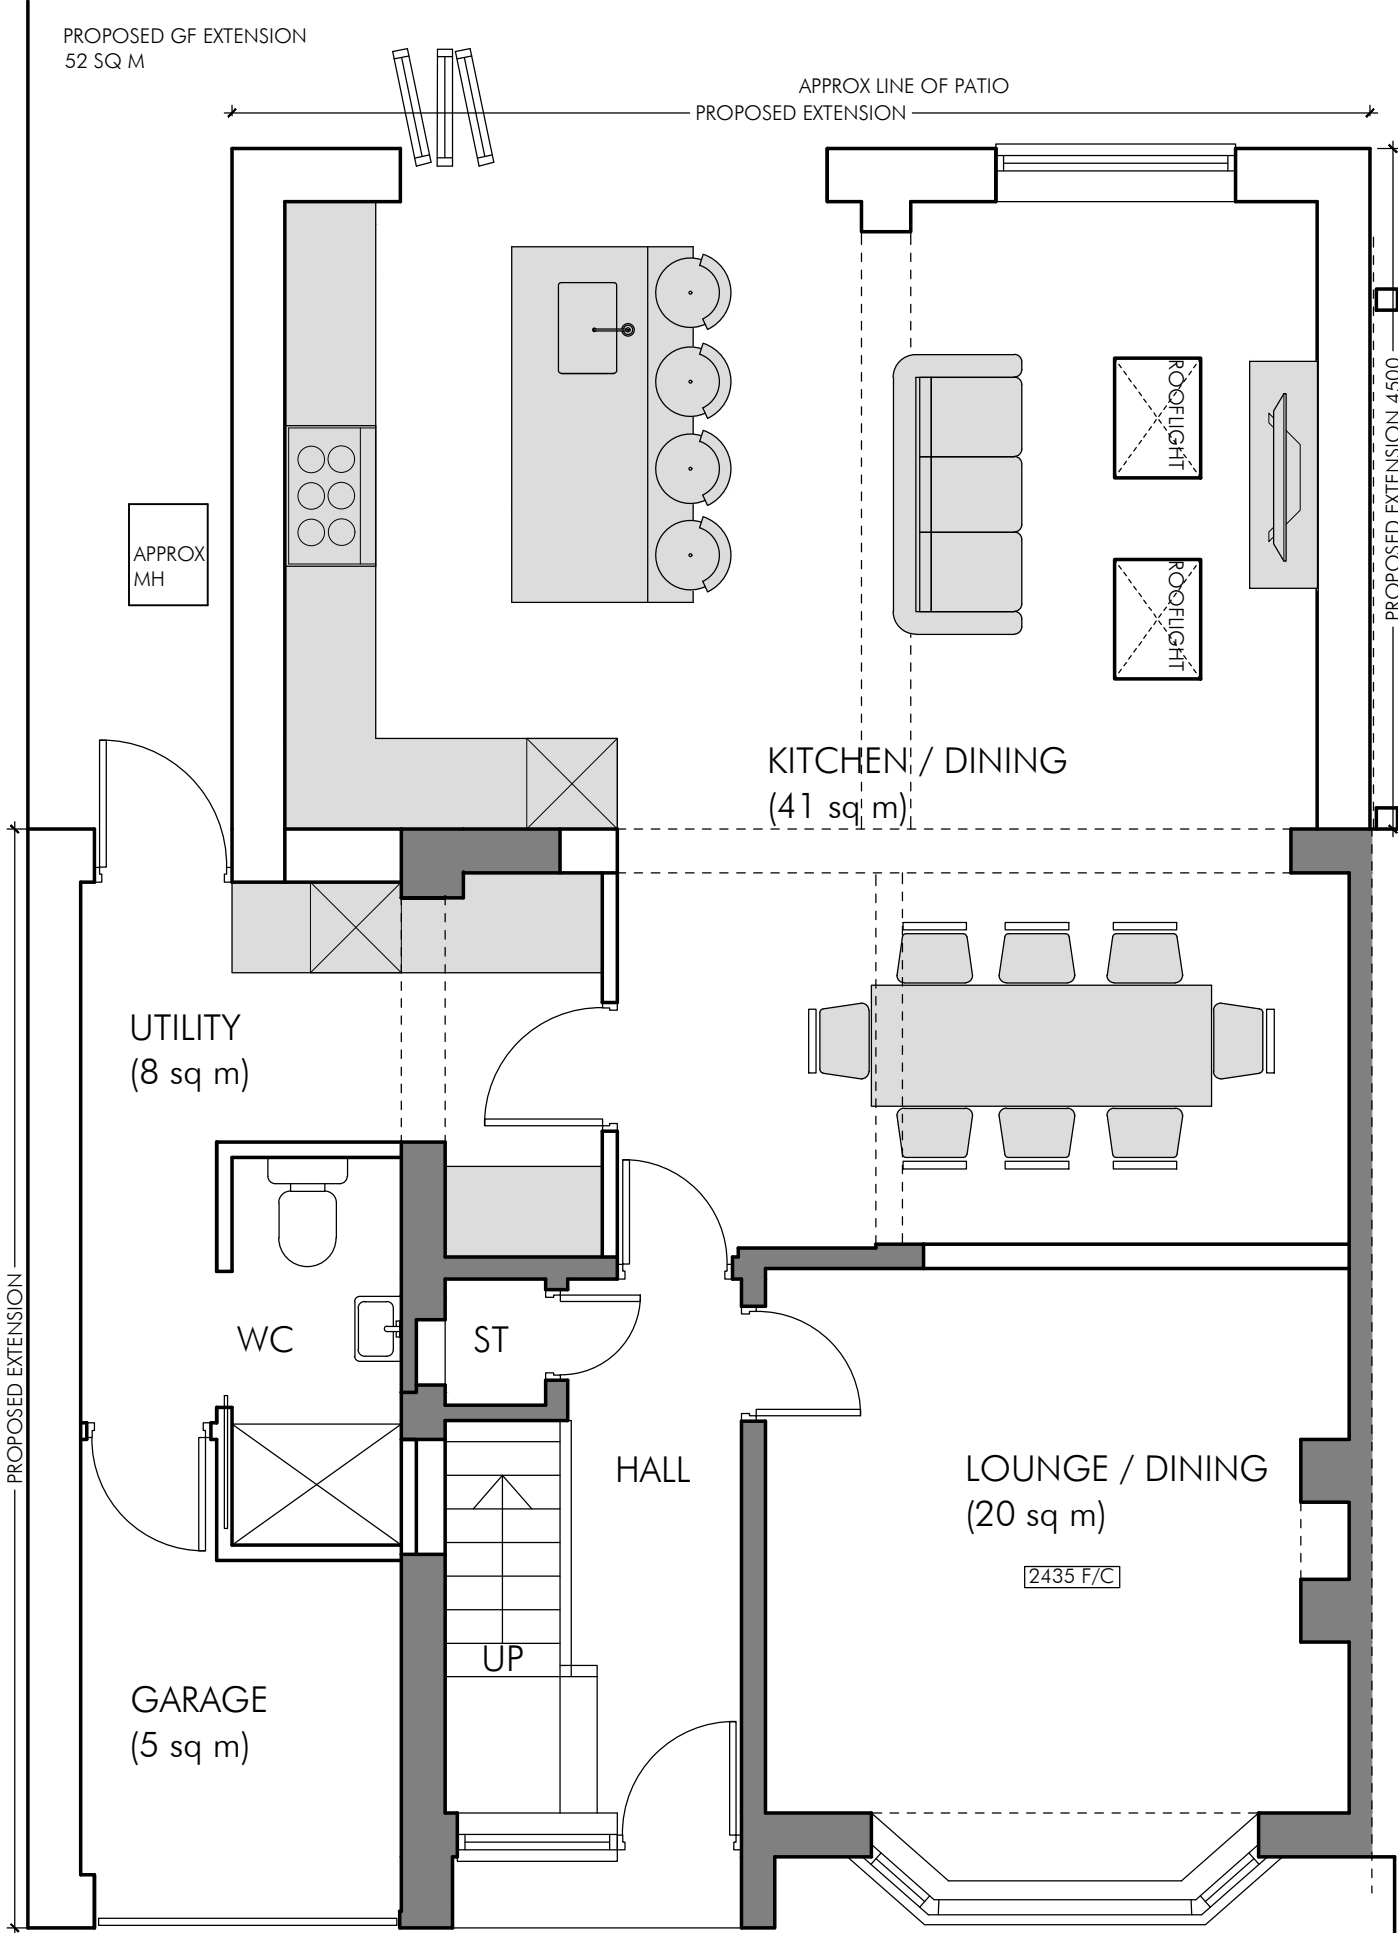

PROPOSED GF PLAN

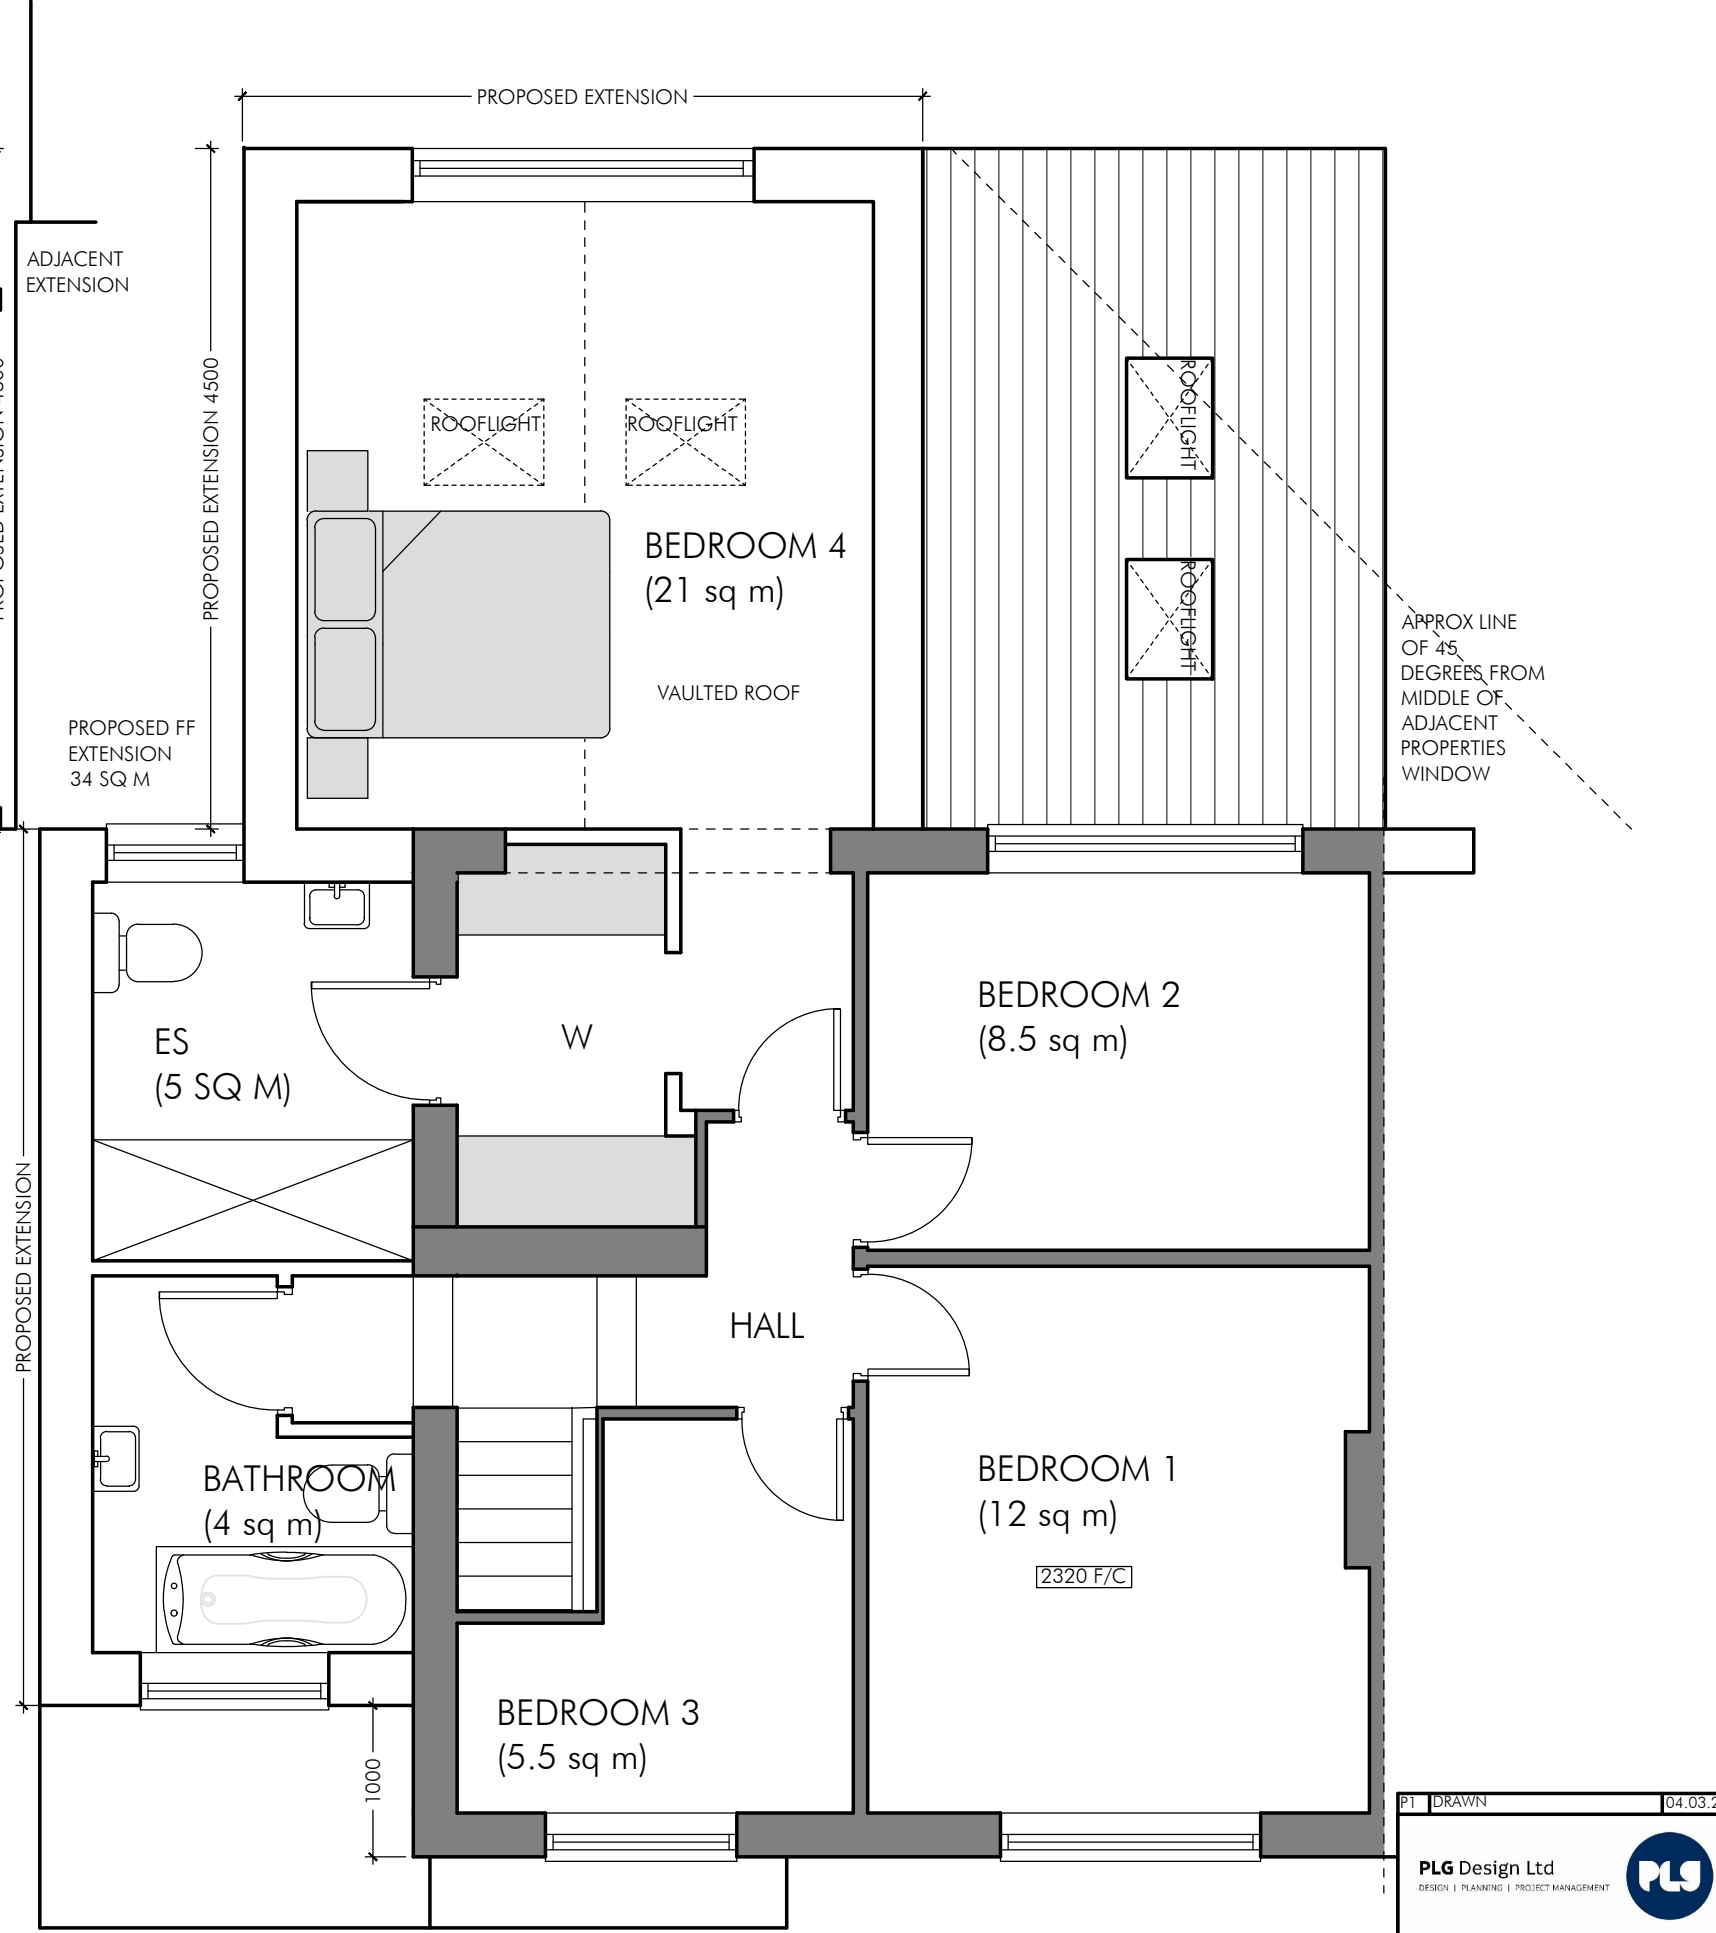

PROPOSED FIRST FLOOR PLAN

P1	DRAWN	04.03.24
PLG Design Ltd DESIGN PLANNING PROJECT MANAGEMENT		
T - 0161 464 6675 M - 07795 296644 E - paul.gill@plgdesign.co.uk		
Unit 11 National Trading Estate, Bramhall Moor Lane, Hazel Grove, Stockport, SK7 5AA		
Client Mr J Ogden		
Address 60 Bankside Road, Didsbury		
M20 5GD		
Title PROPOSED FLOOR PLANS		
Scale 1:50 @ A3		
Job Number 23213	Drawing Number PL02	Issue P1