



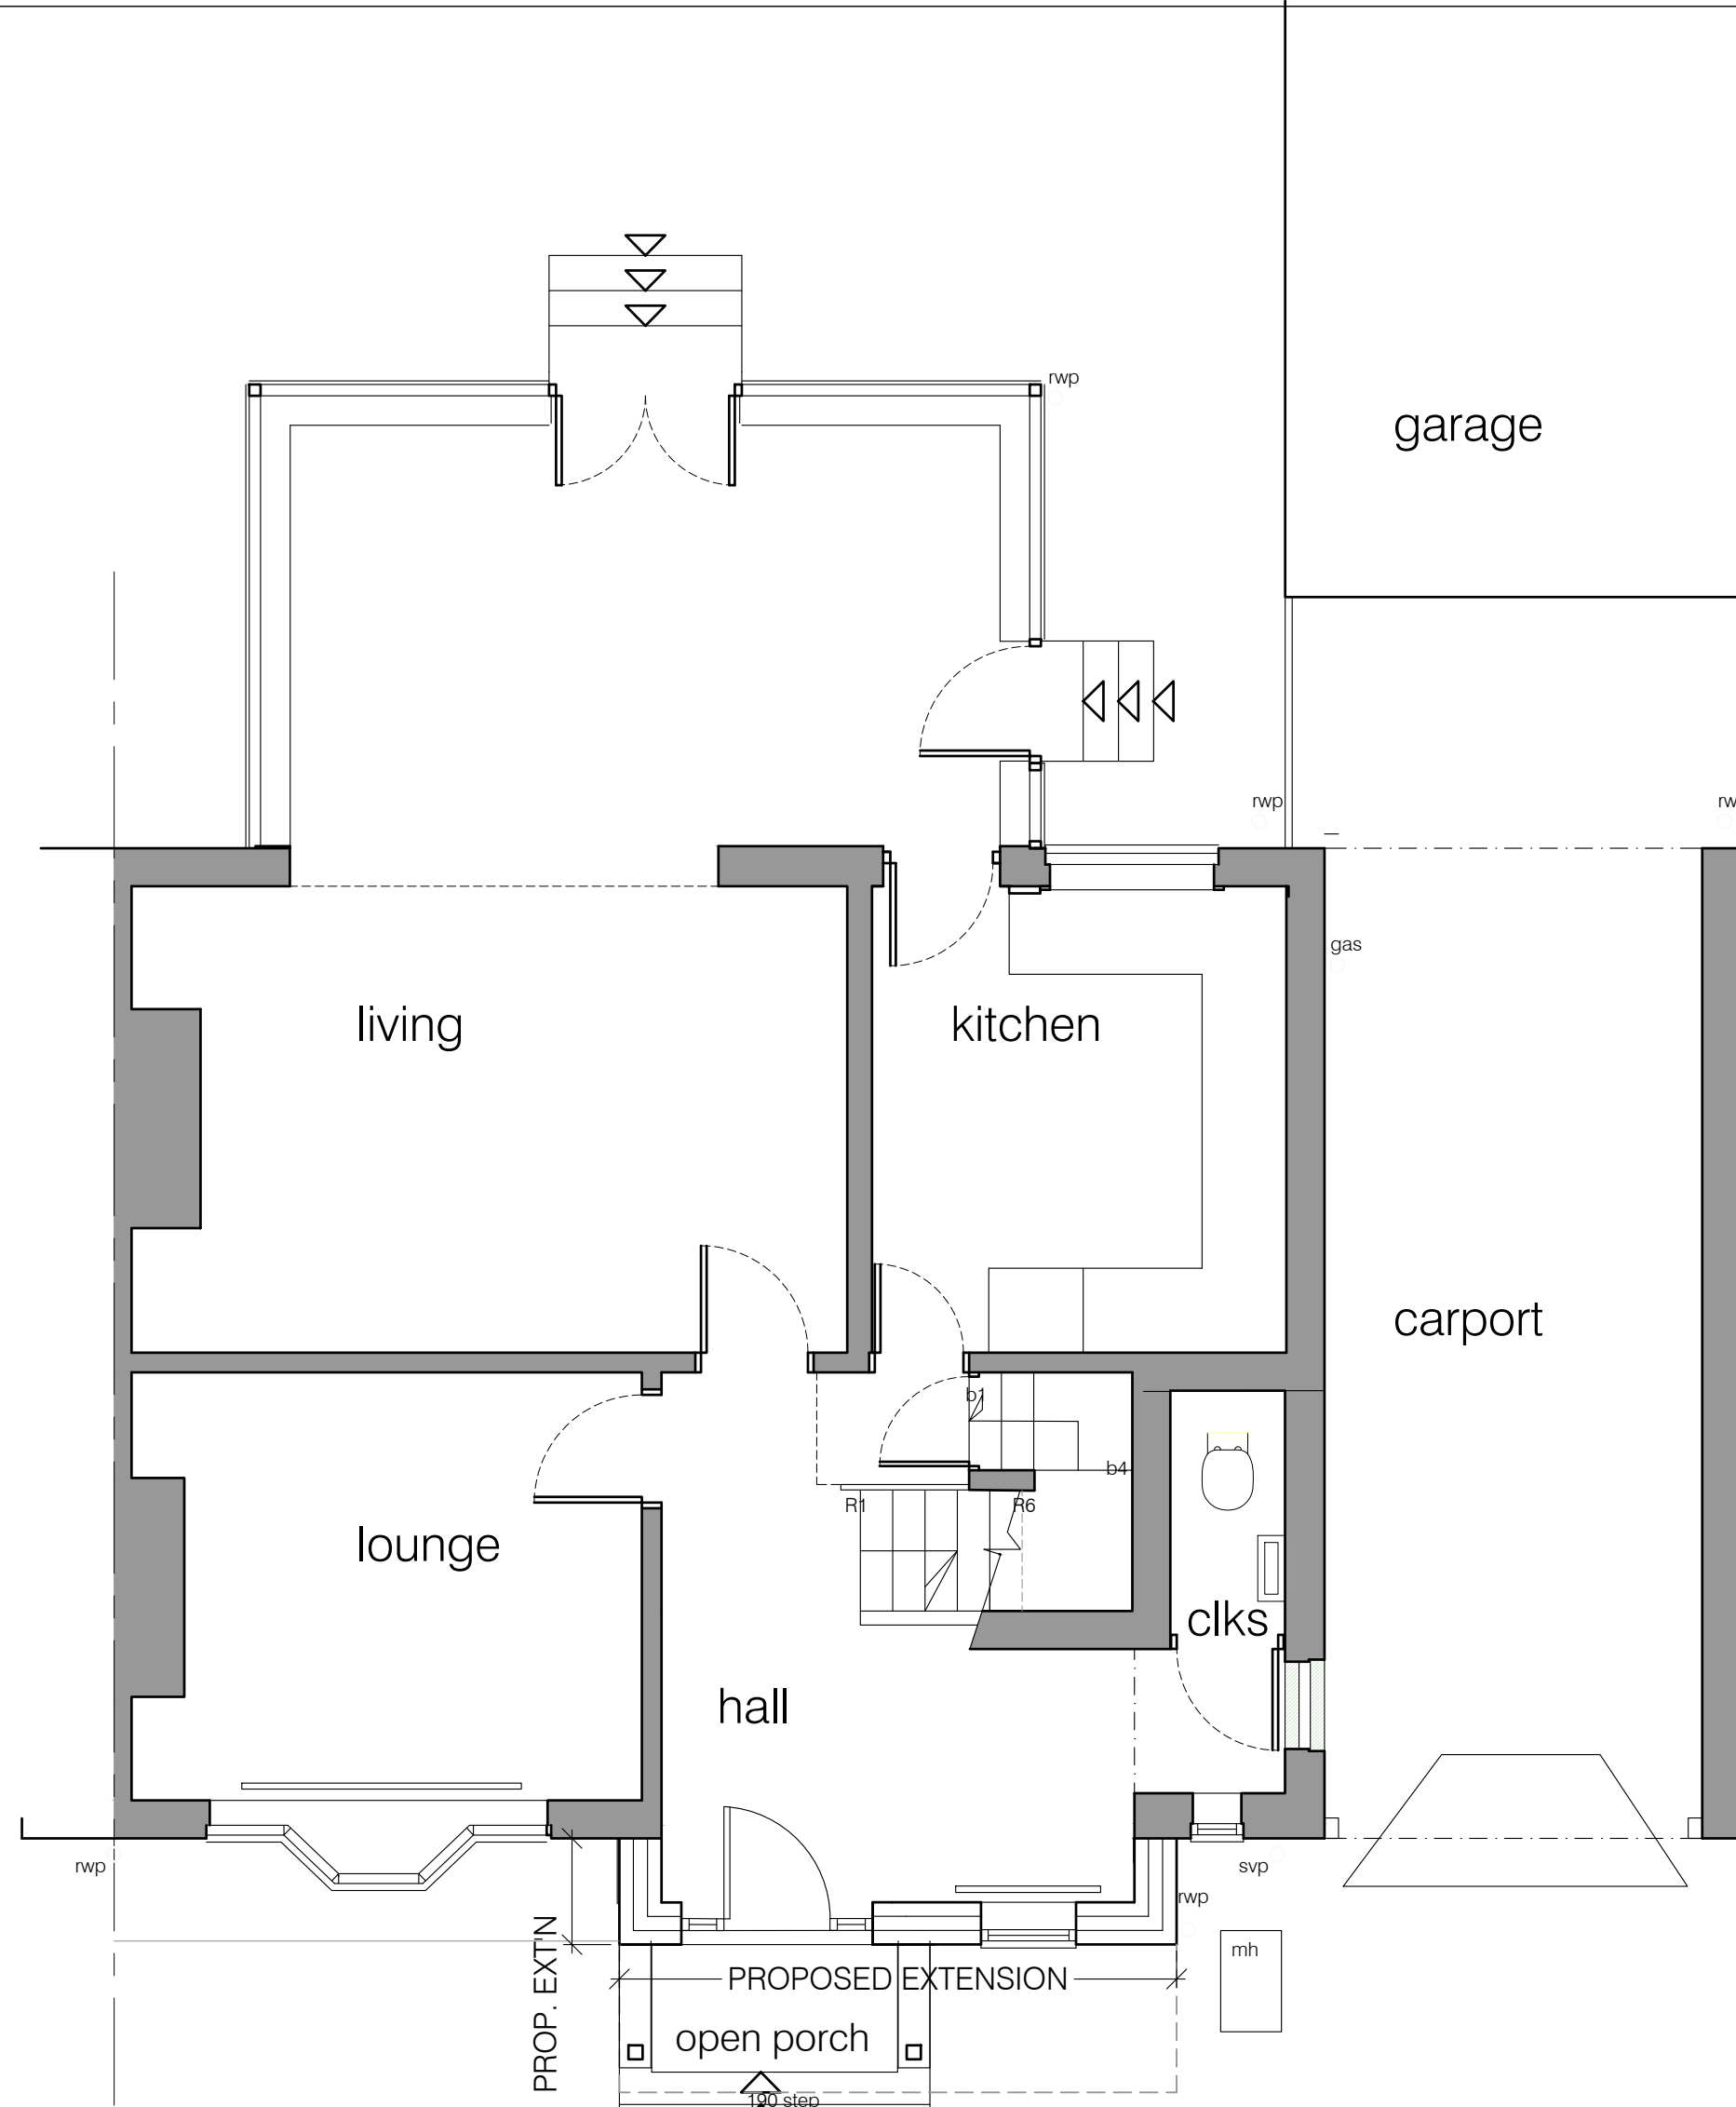

GROUND FLOOR PLAN

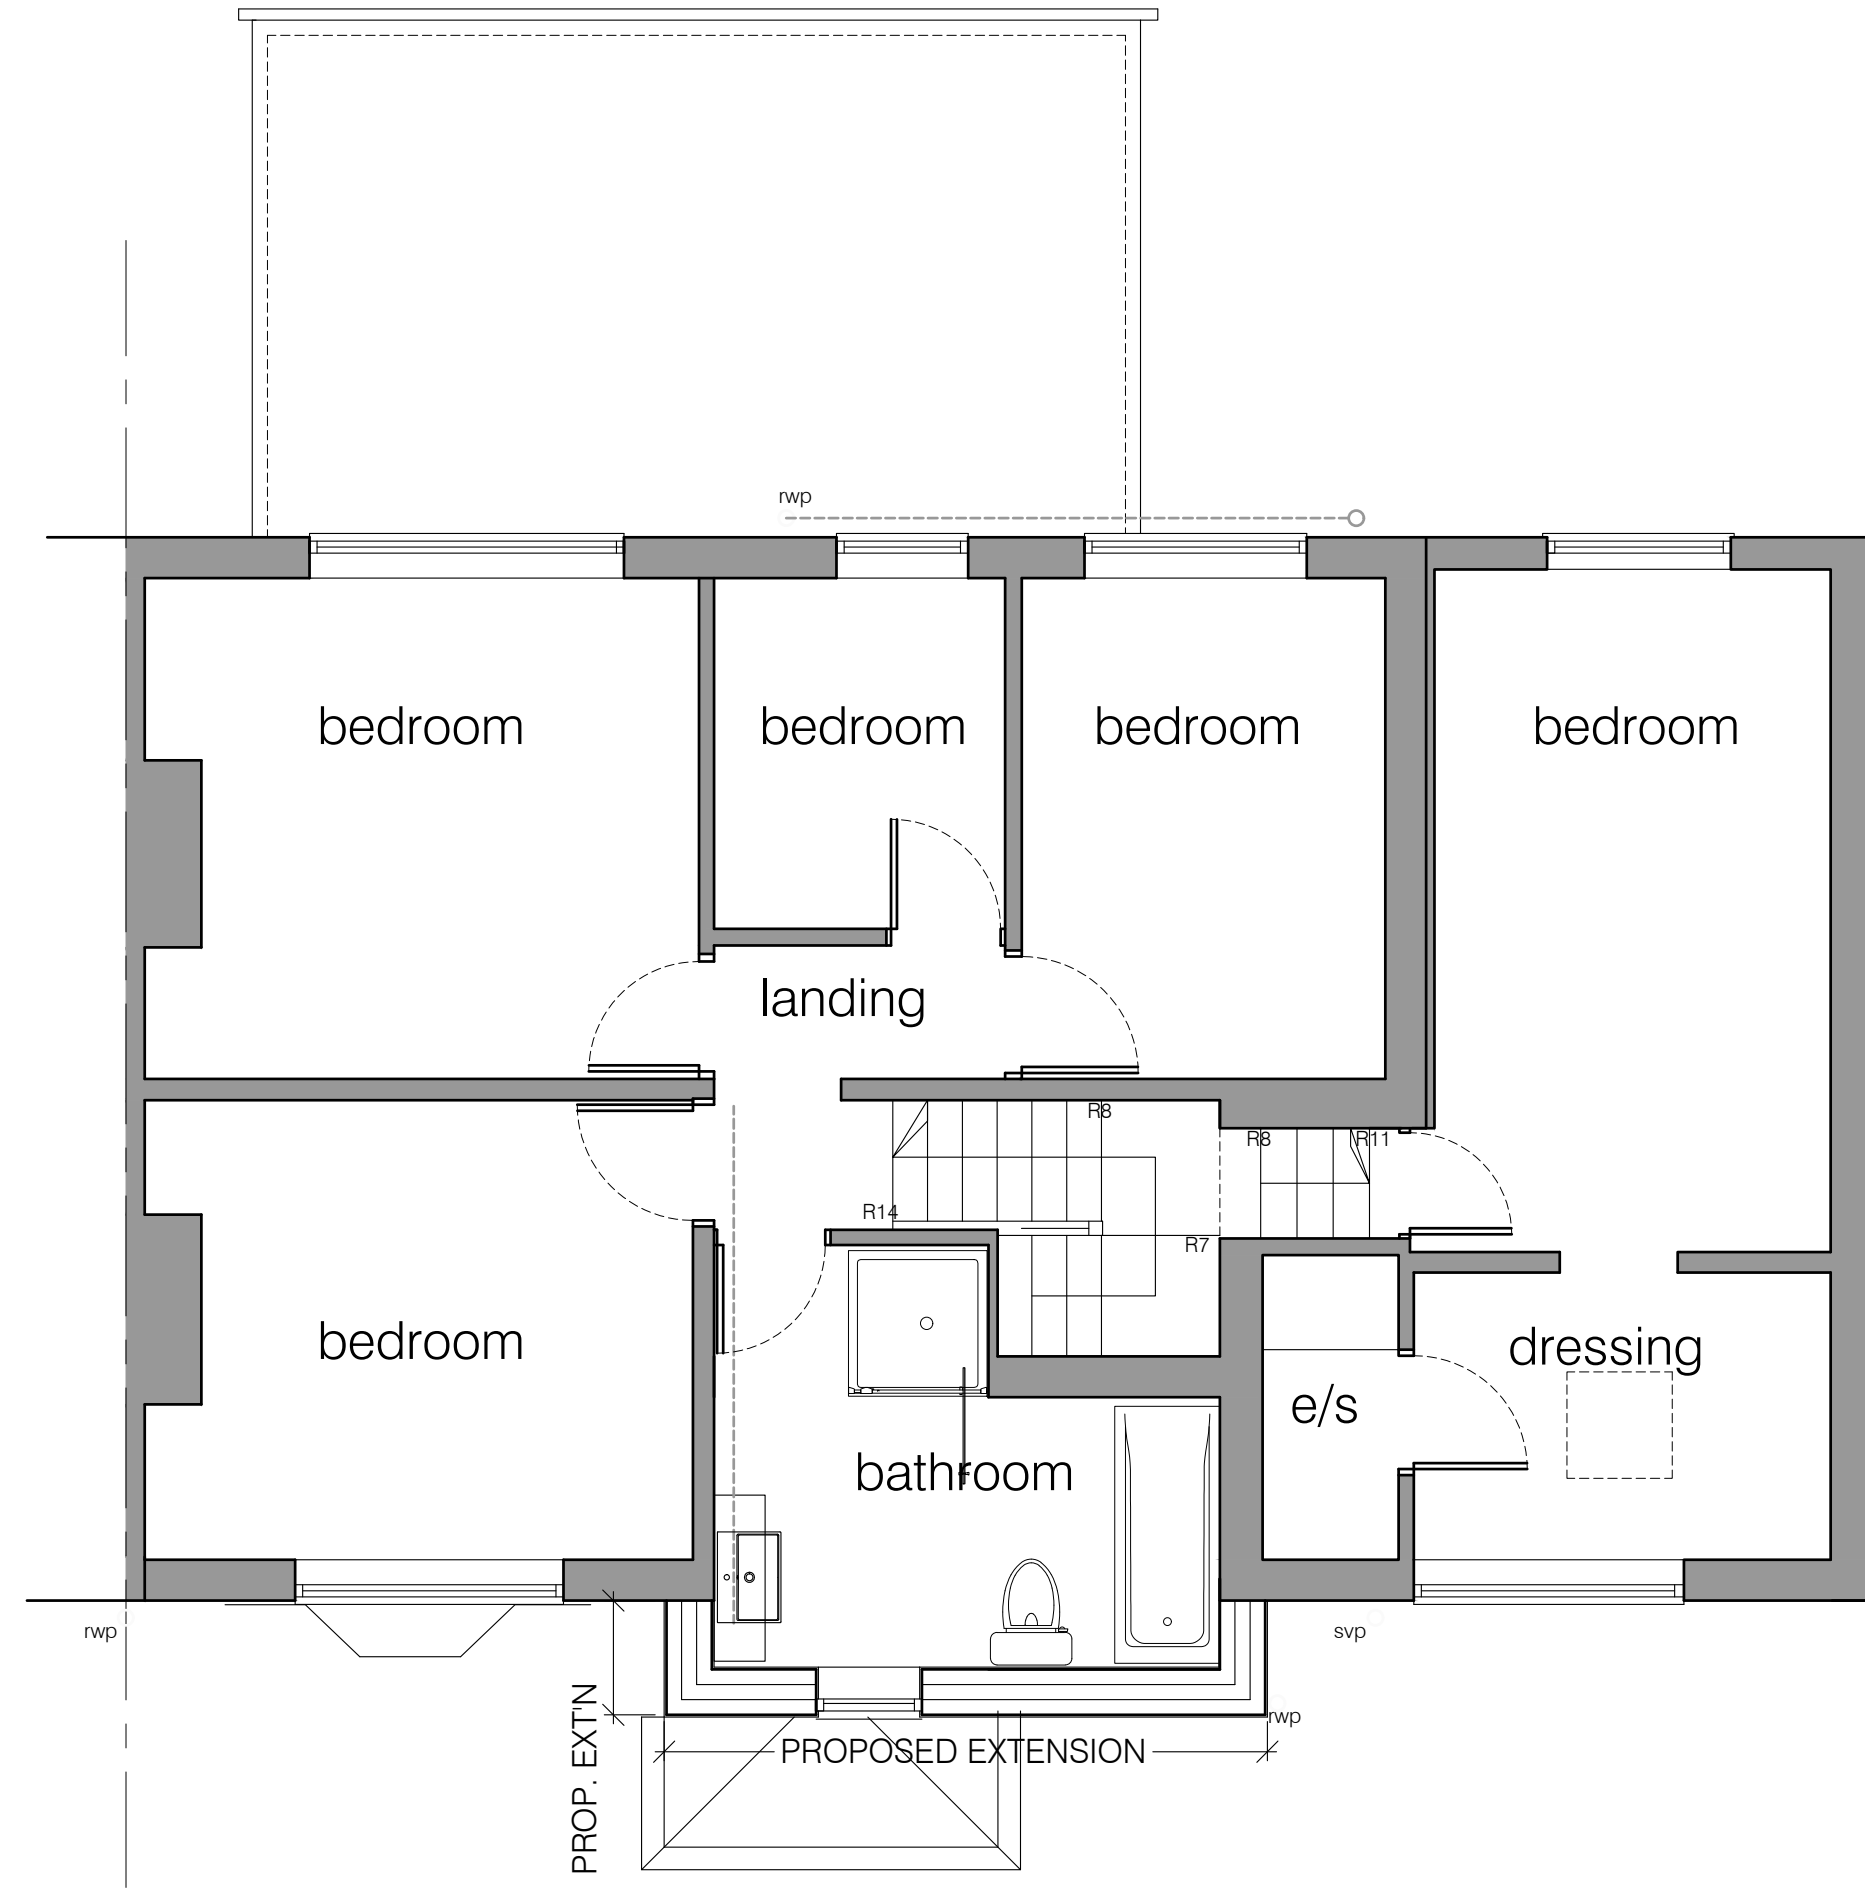

FIRST FLOOR PLAN




BLOCK PLAN 1:250

- Proposed extension - external materials:
1. Concrete pantiled roof with black upvc fascia/white soffit
 2. White textured render above low level brickwork
 3. White upvc framed double glazed windows
 4. Composite external front door
 5. Black upvc half round gutters/circular downpipes




FRONT ELEVATION

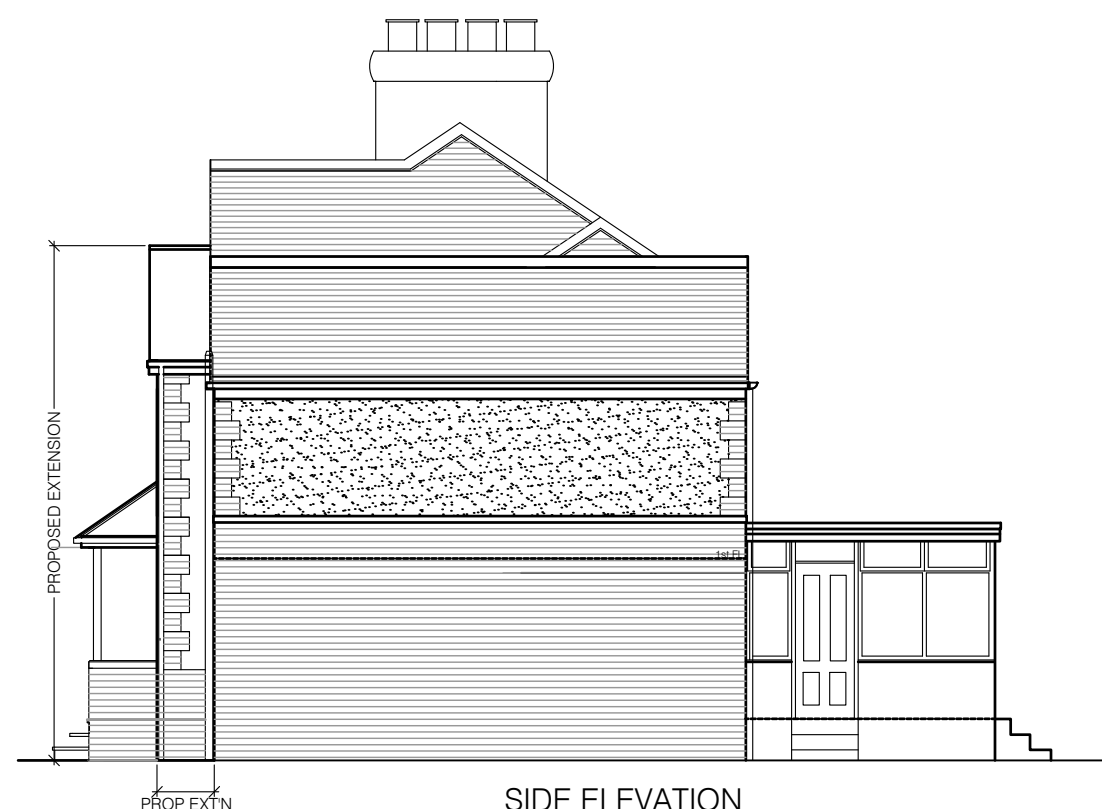


SIDE ELEVATION



REAR ELEVATION

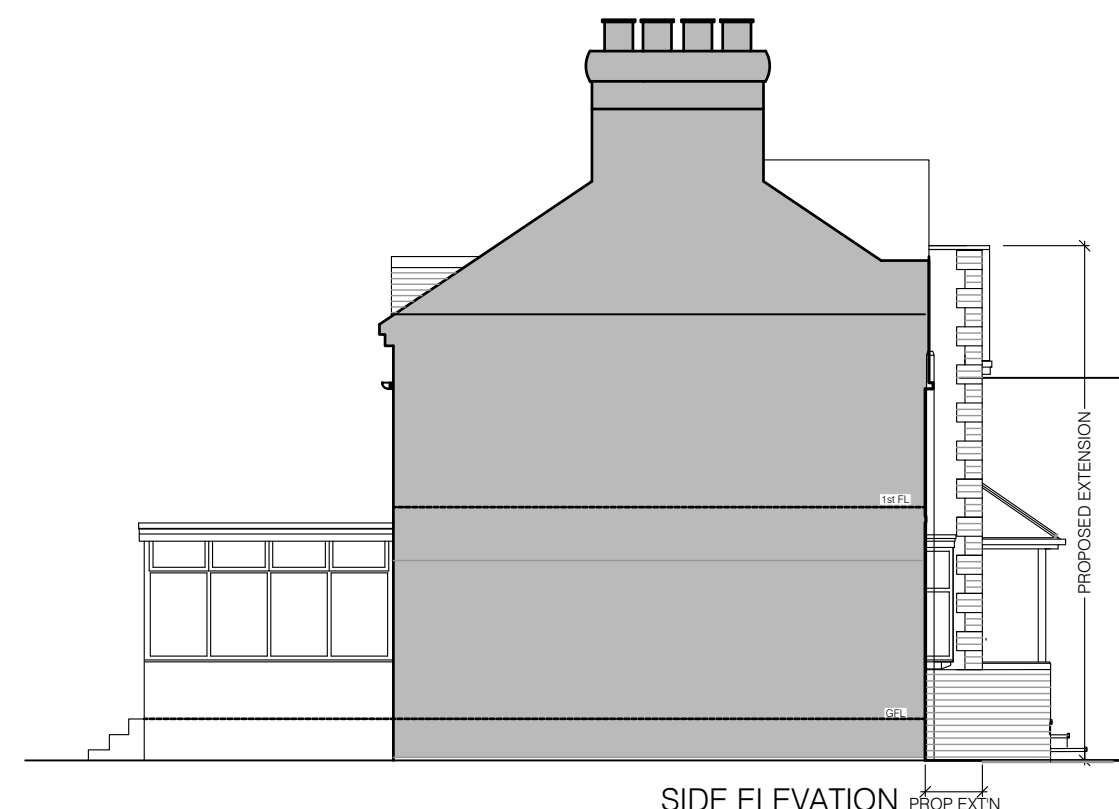

SIDE ELEVATION

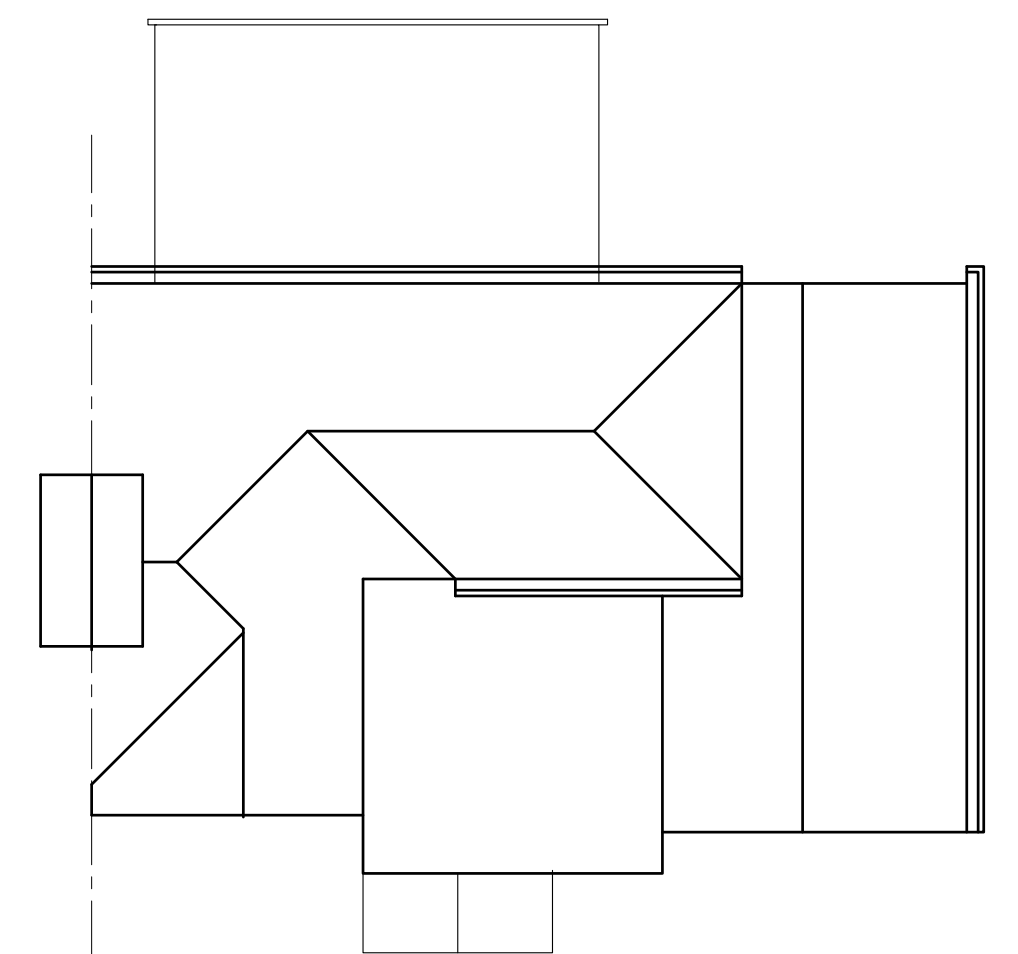

ROOF PLAN 1:100

Simon R Miles
Chartered Architect
Didsbury
Manchester
T: 07778 137830
E: srmilesarchitect@gmail.com

Revision Date Revision note

Notes

Project :
14 Parrs Wood Avenue Didsbury
Title :
Proposed Plans and Elevations
Drawing number :
24 413 PL300
Issue :
P1
Client :
Mr & Mrs Siddle

Scale :
50, 100 250@A1
Date :
20.03.2024
CAD Ref :
24 413
Drawn by :
SRM

SRM

Simon R Miles BA Hons Dip Arch RIBA
Chartered Architect

Do not scale. Contractors must check all dimensions on site before preparing production drawings or commencing any work. This drawing and its design is the copyright of S R Miles Ltd and may not be reproduced in any form whatsoever without their prior express written consent.