

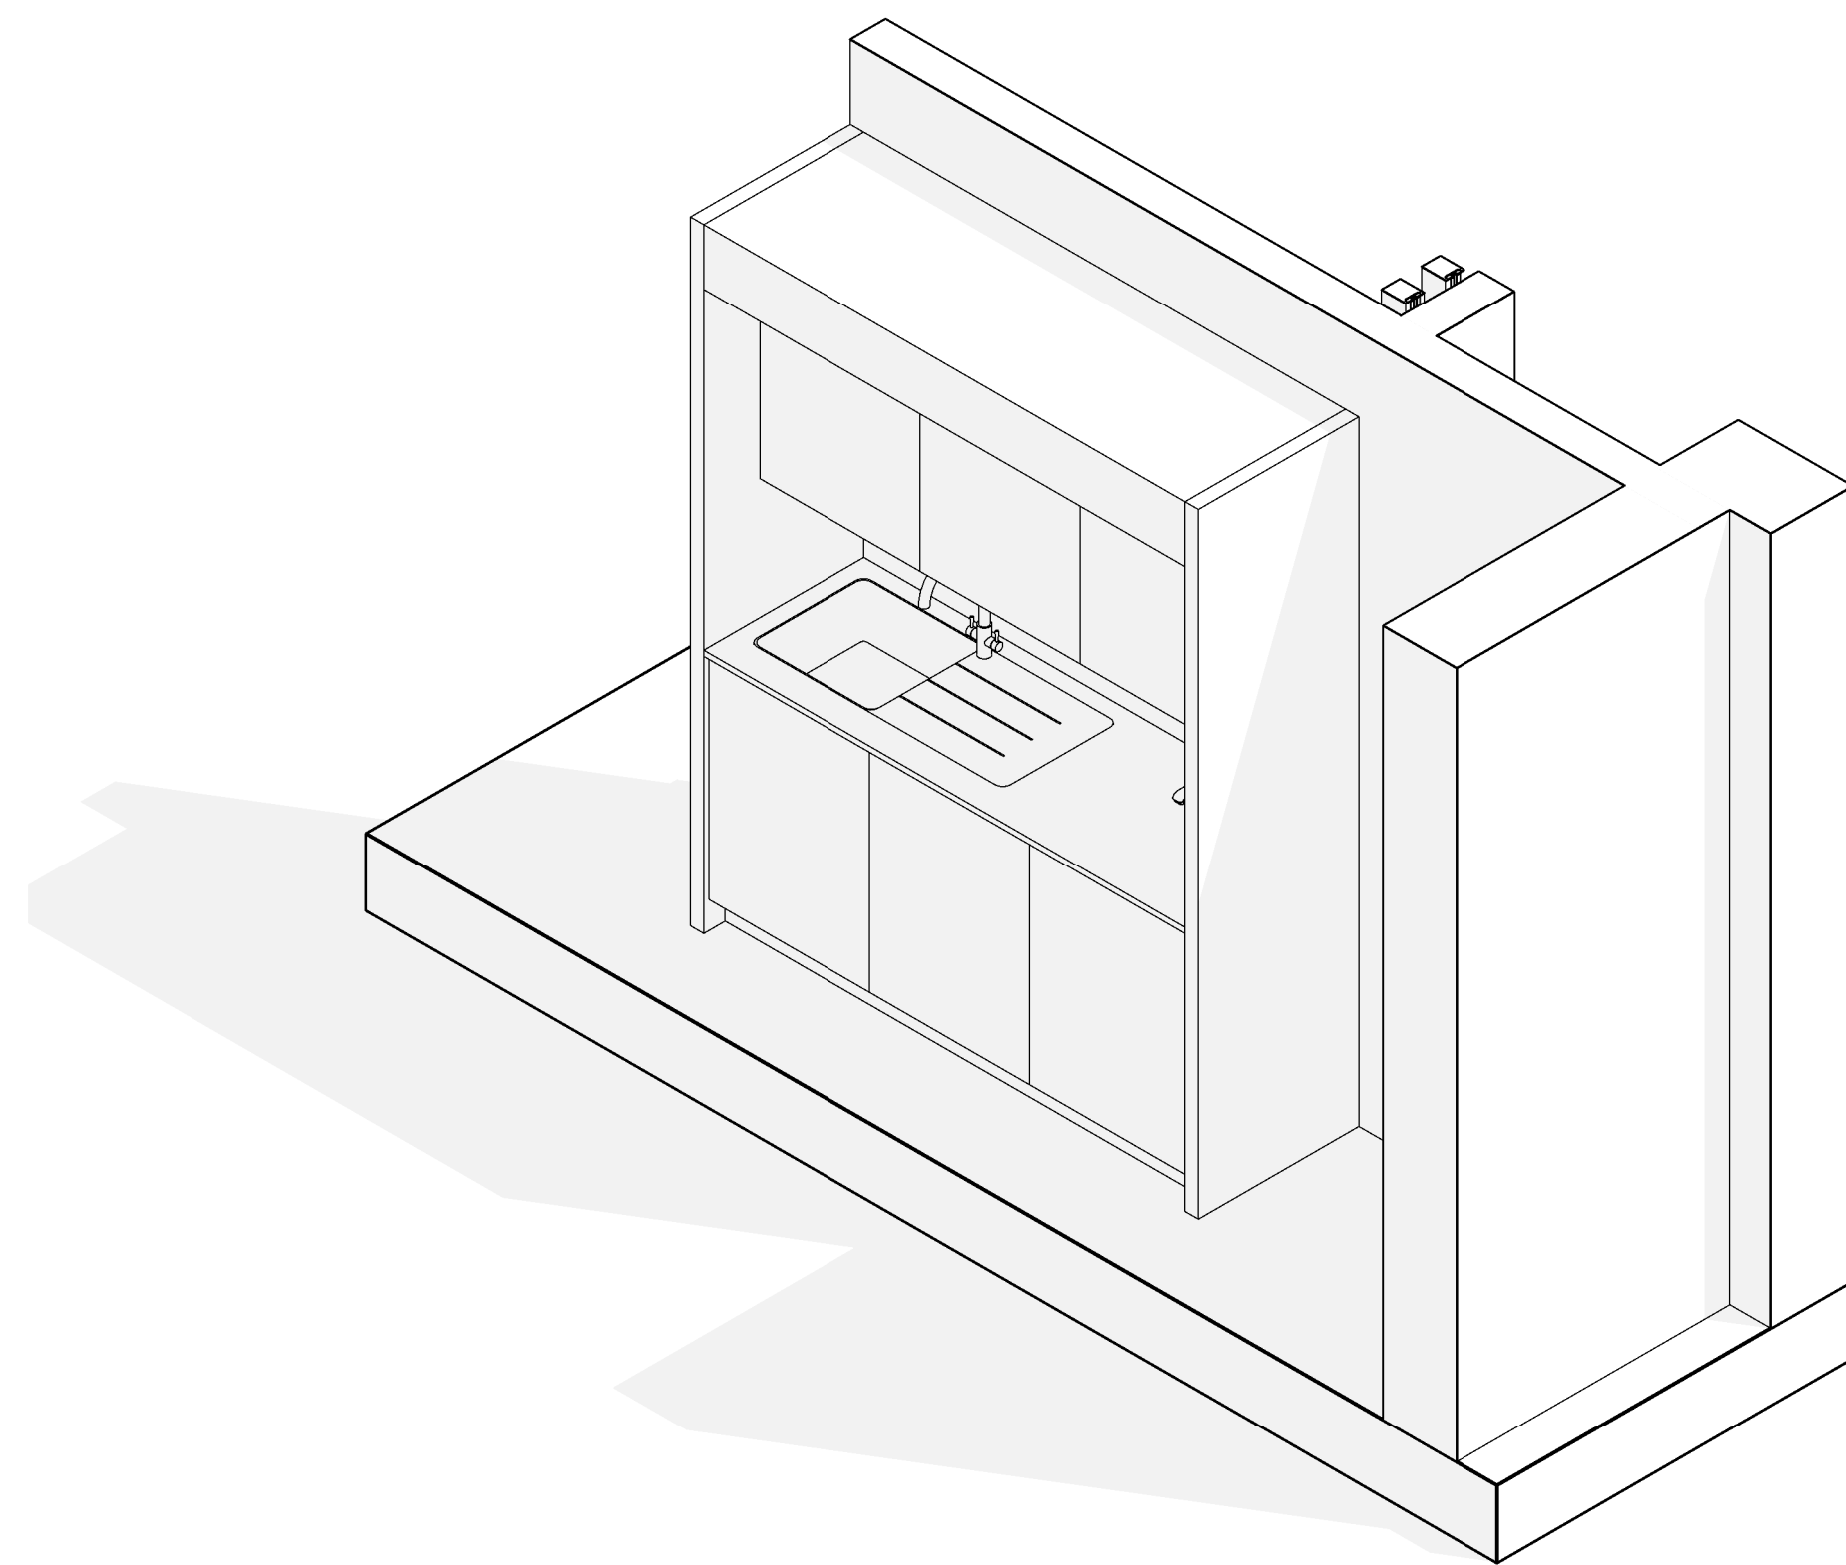
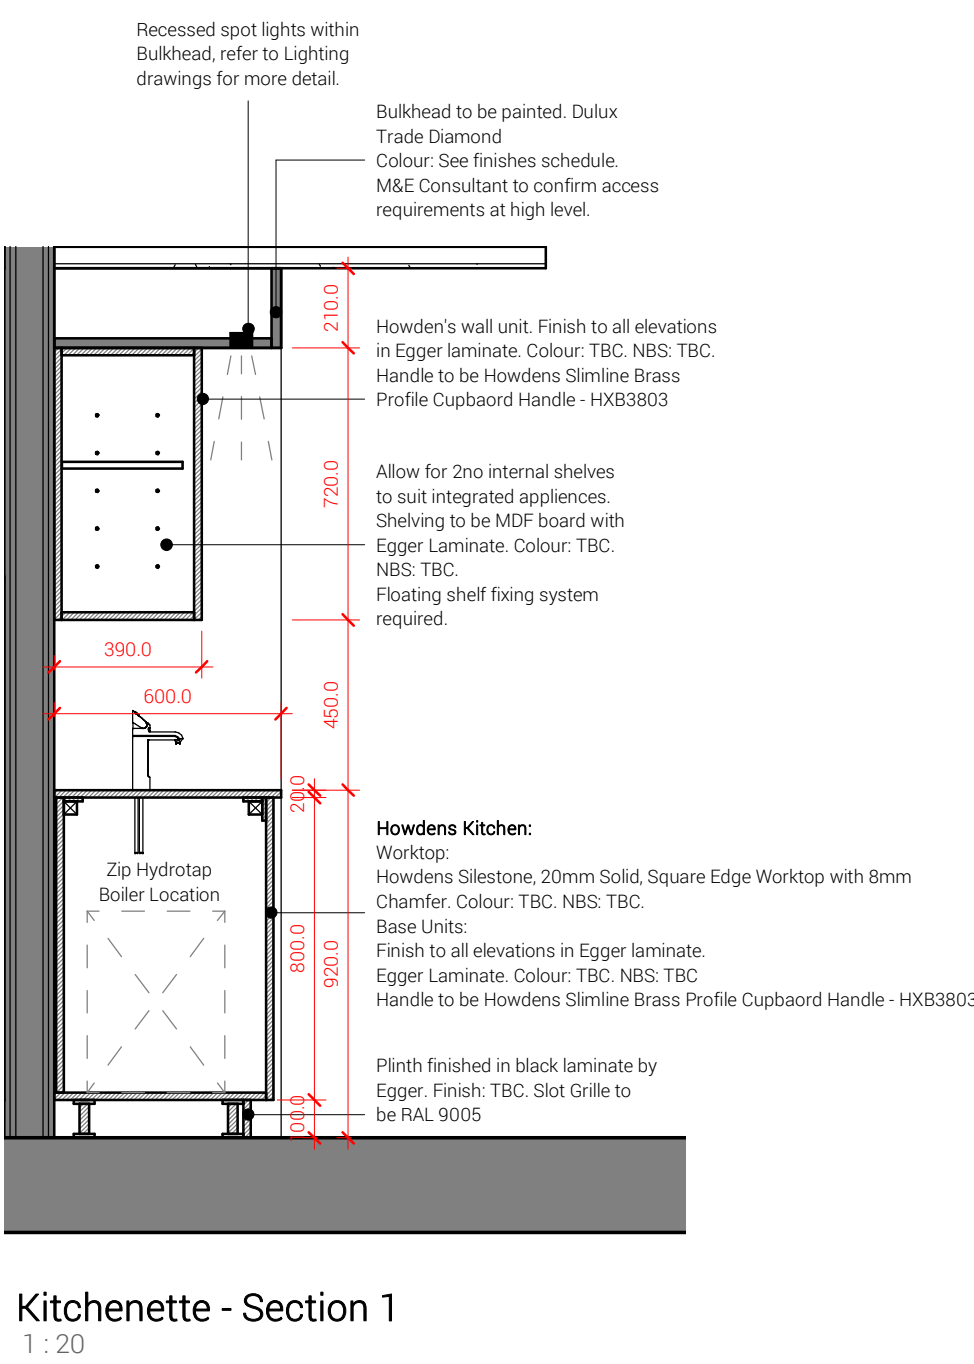
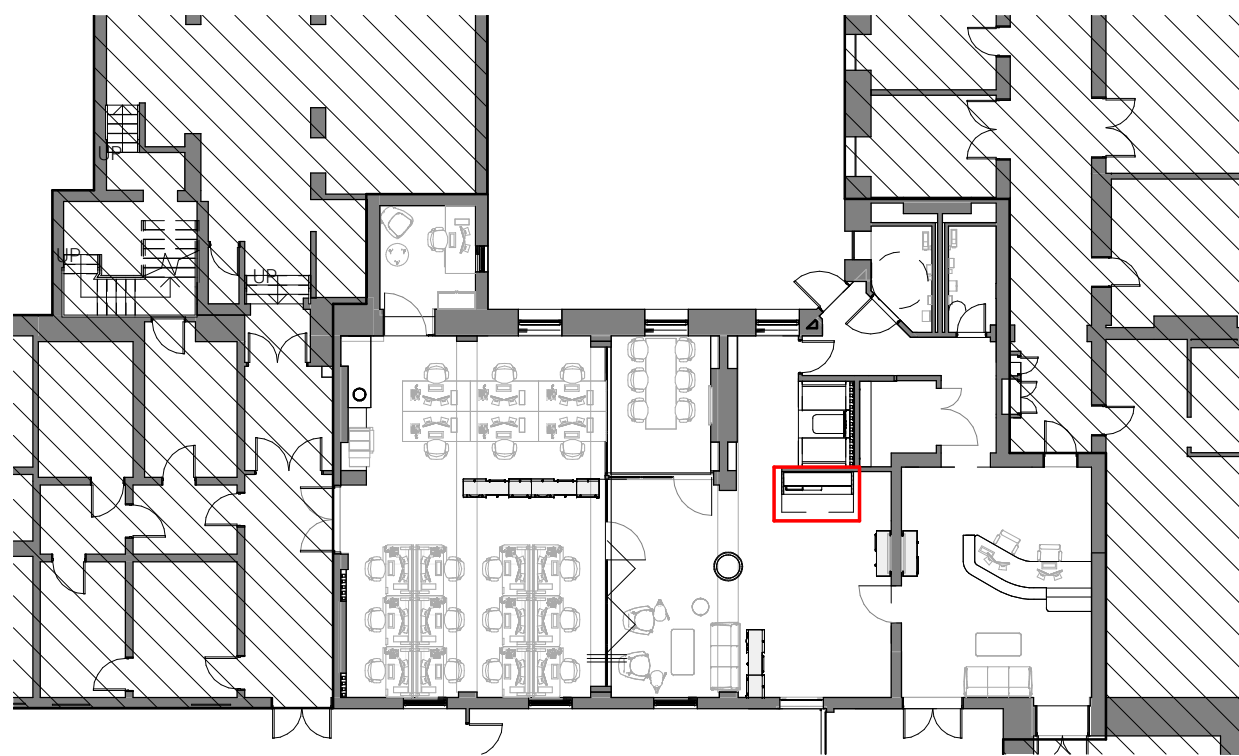


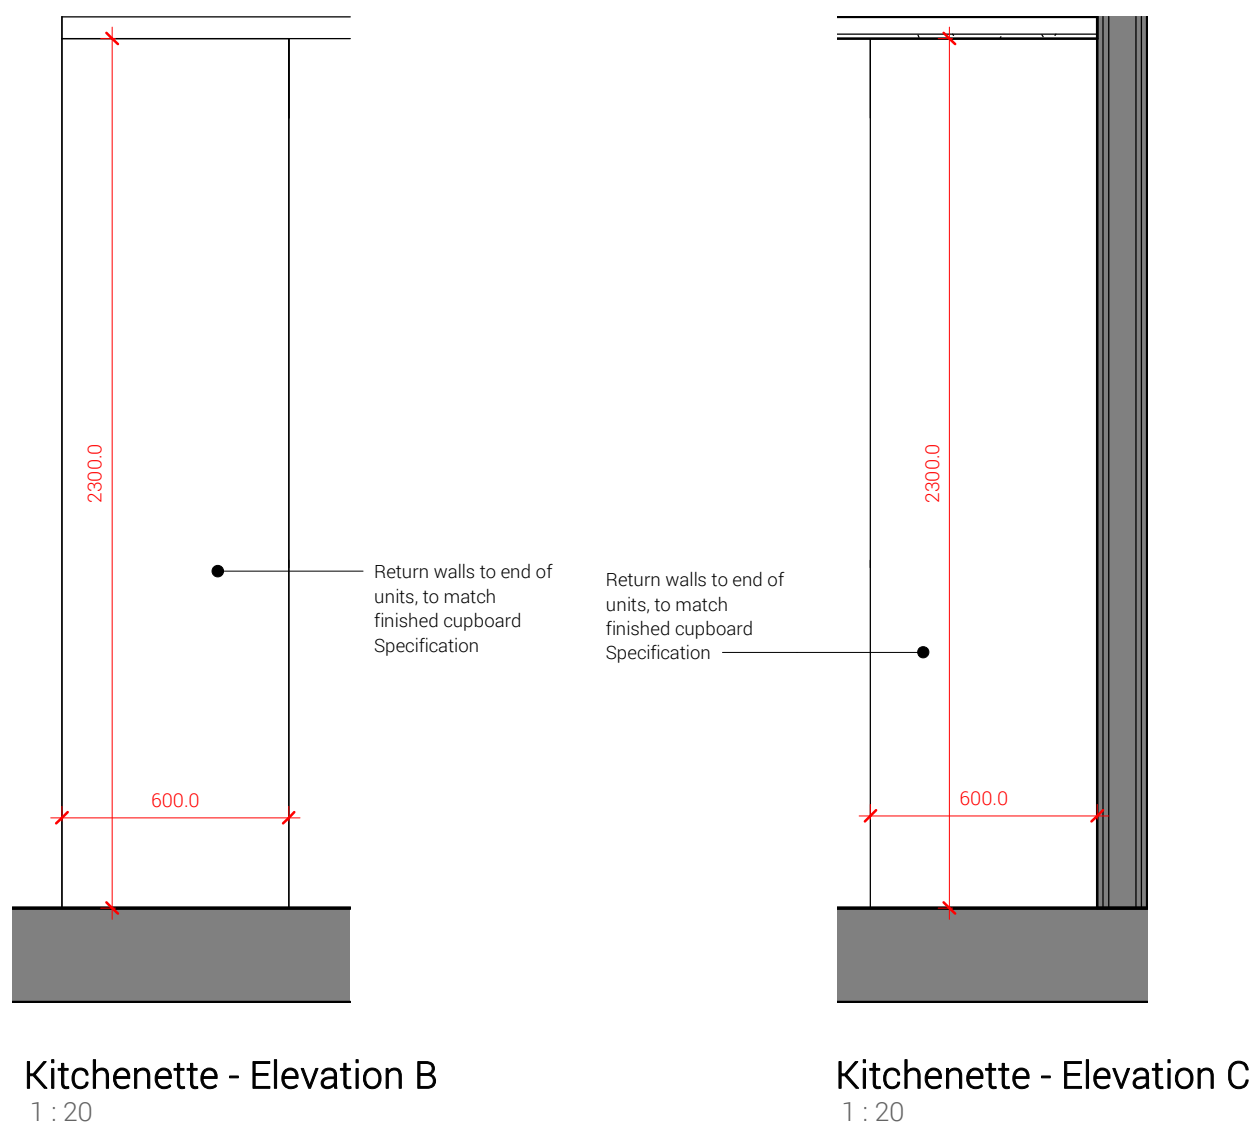

Kitchenette - 3D View

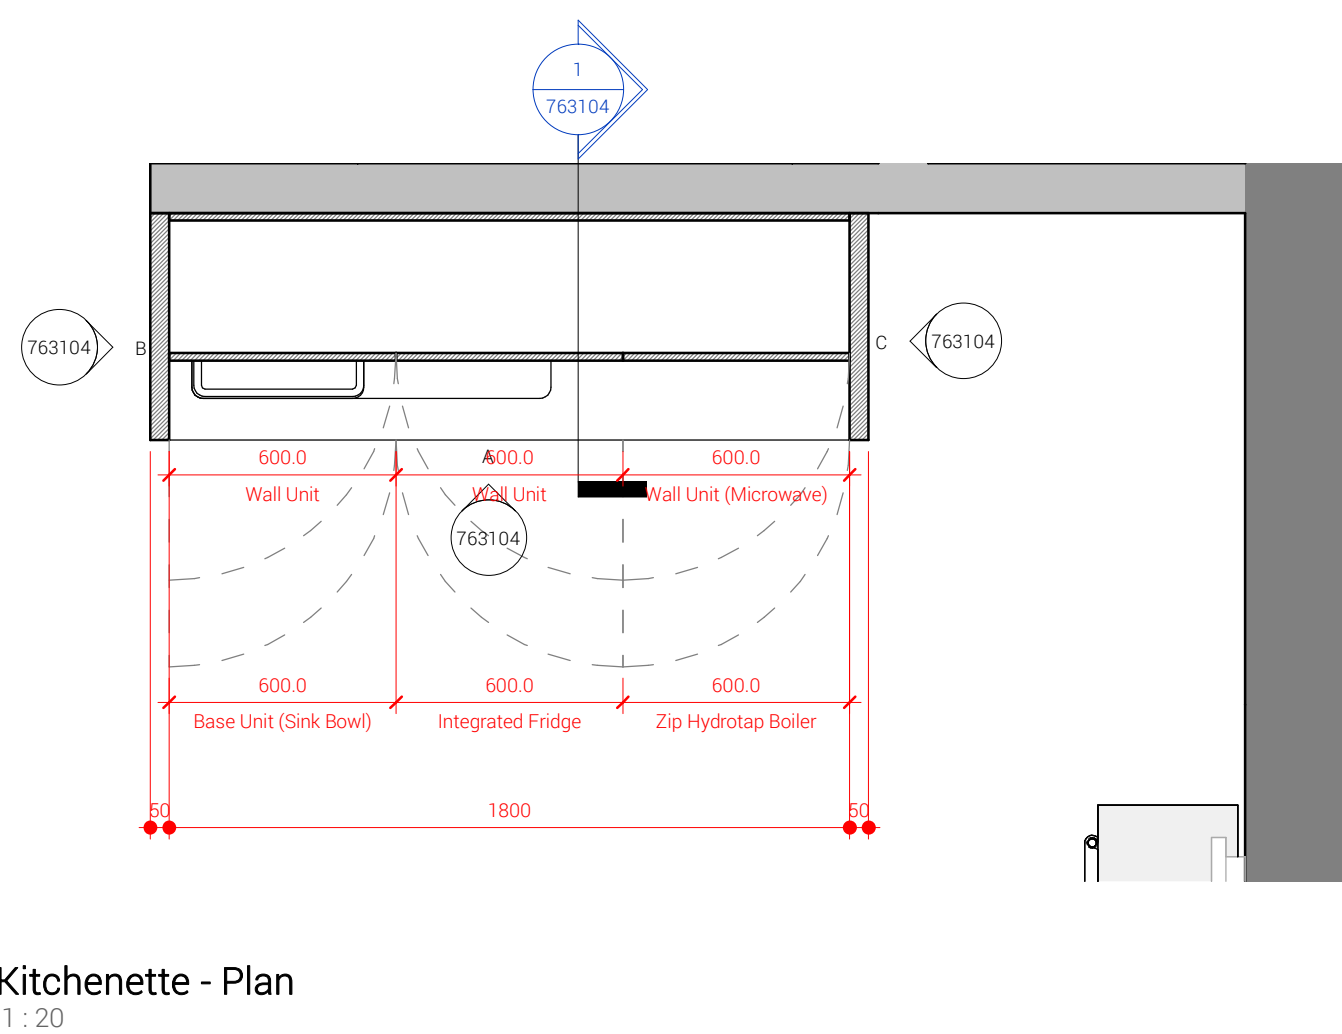

Kitchenette - Location Plan

GENERAL NOTES:

DAV Architectural Ltd accepts no responsibility for any costs, losses or claims whatsoever arising from these drawings, specifications and related documents unless there is full compliance with the Client or any unauthorised user of the following:

- 1 All boundaries, dimensions and levels are to be checked on site before construction and any discrepancies reported to the Architect / Designer.
- 2 Partial Service: Any discrepancies with site or other information is to be advised to the Architect / Designer and direction and / or approval is to be sought before the implementation of the detail.
- 3 Block and site plans are reproduced under license from the Ordnance Survey.
- 4 Do not scale this drawing.
- 5 For the purpose of coordination, all relevant parties must check this information prior to implementation and report any discrepancies to the Architect / Designer.

A	First Issue.	02.09.23	GAB
REV	DESCRIPTION	DATE	REV BY

CLIENT
Manchester University NHS FT

PROJECT
Cobbett House Office Refurbishment

DRAWING									
Kitchenette (J04)									
SCALE								FIRST ISSUED	
As indicated @ A1								08/16/23	
PROJECT			CLIENT REF		DRAWN BY		CHECKED BY		
1449-23			WUTH		MP		GB		
ORIGIN	VOLUME	LEVEL	TYPE	ROLE	NUMBER	REVISION			
DAY	XX	00	DR	ID	763104	A			
SUITABILITY									
S2 - FOR INFORMATION									

DAY

DAY Architectural Ltd.
Studio 1, Lancaster Buildings
77 Deansgate, Manchester, M3
2BW

T: 0161 834 9703
W: www.day-architectural.com