



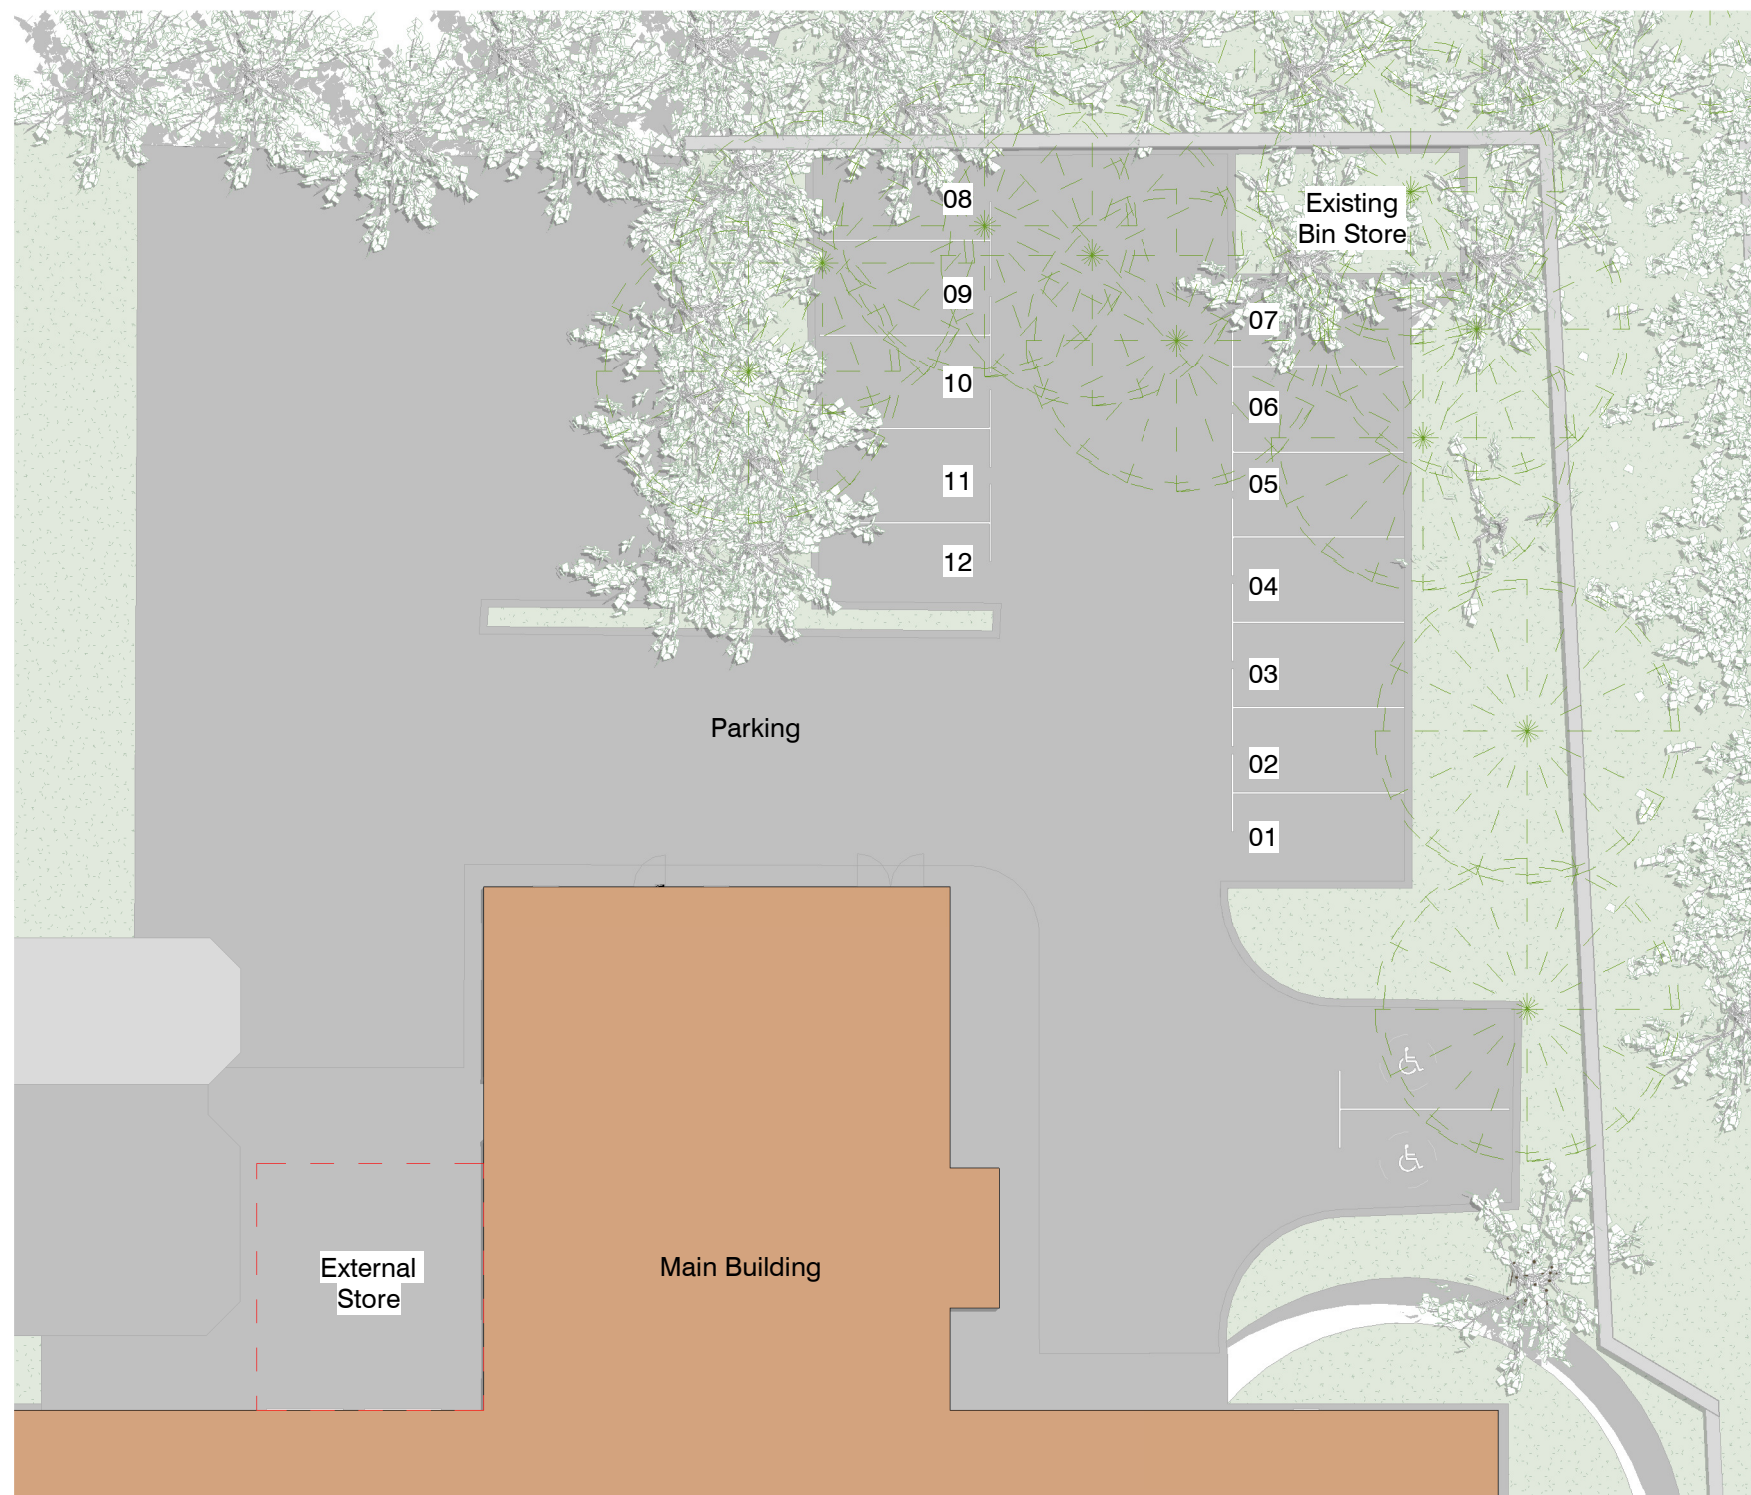

Existing_Site Plan_Parking
1 : 200

Note:
-Existing:
12 regular parking spaces
02 disabled parking spaces

 

VISUAL SCALE 1:200 @ A1

