




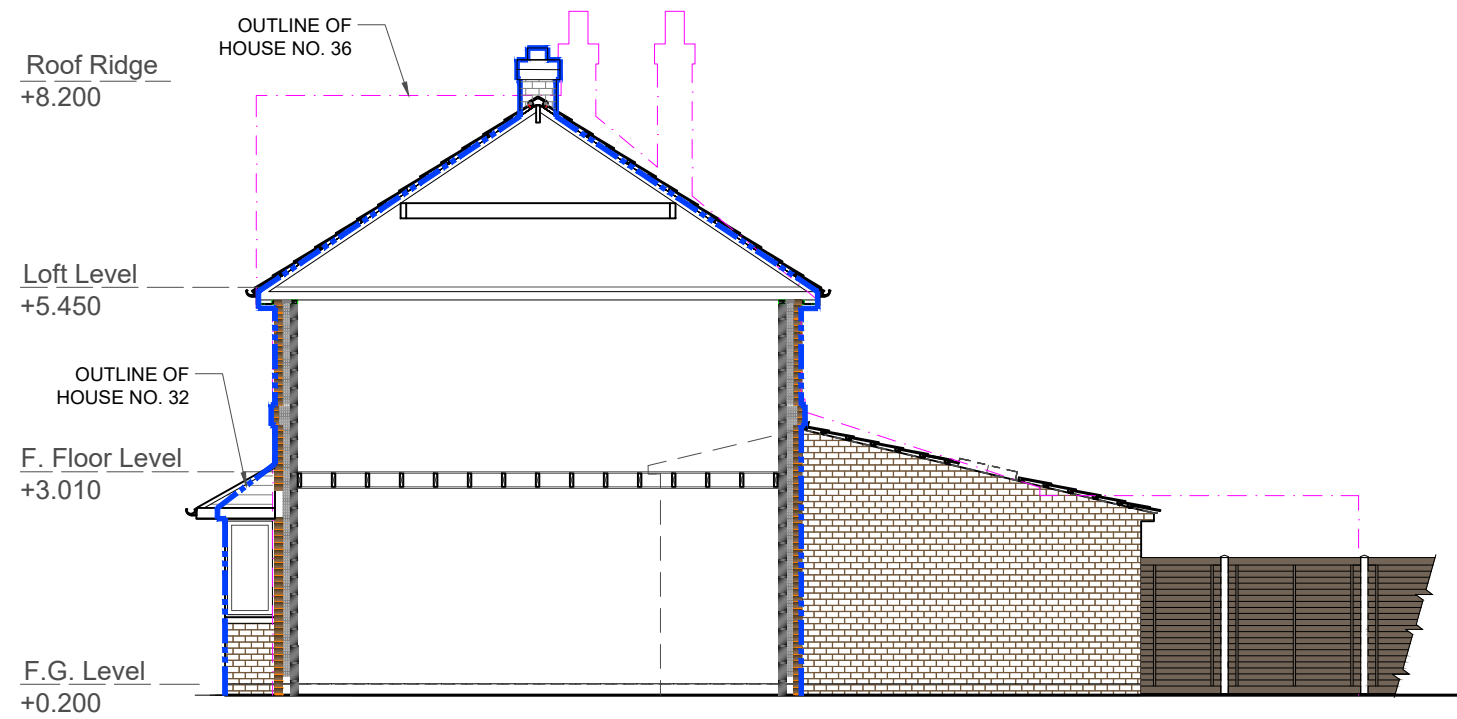


PROPOSED SIDE SECTIONAL ELEVATION (EAST FACE)
(SCALE 1:100)

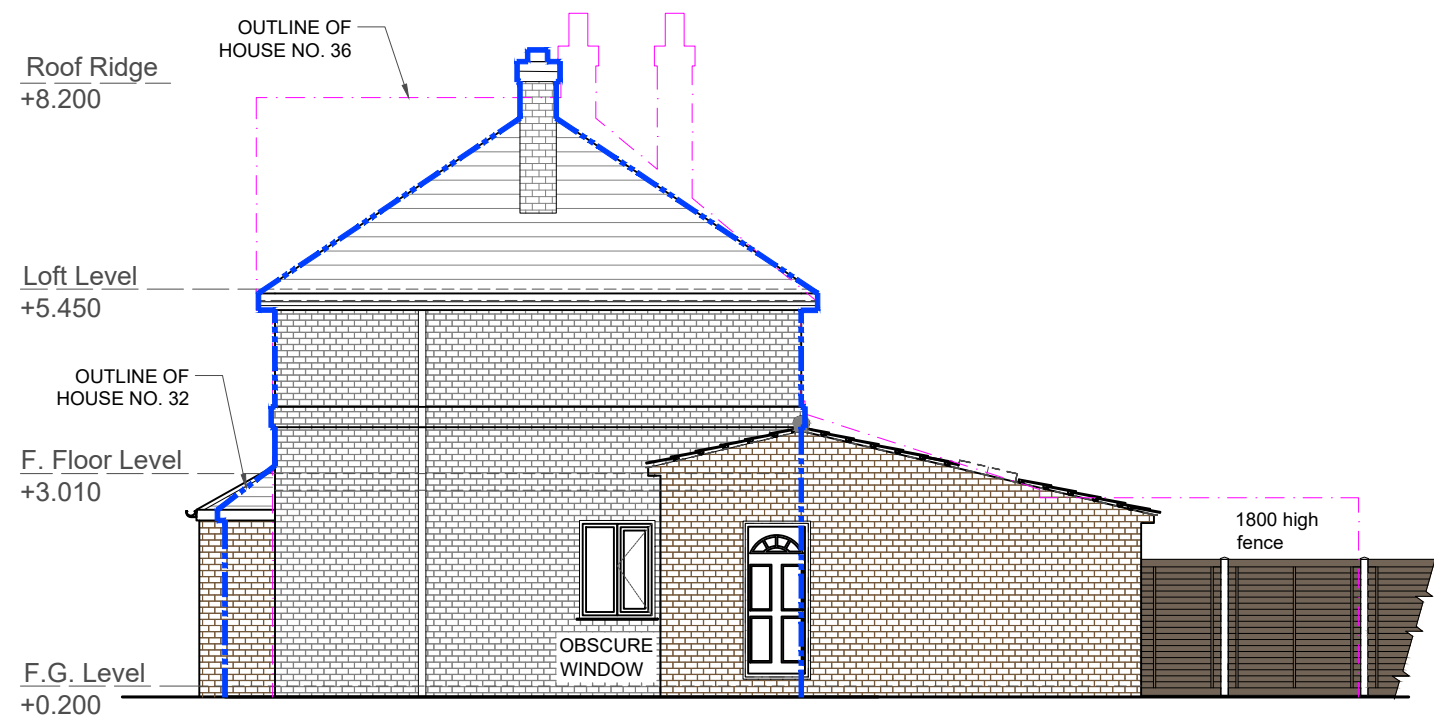


PROPOSED SIDE ELEVATION (WEST FACE)
(SCALE 1:100)

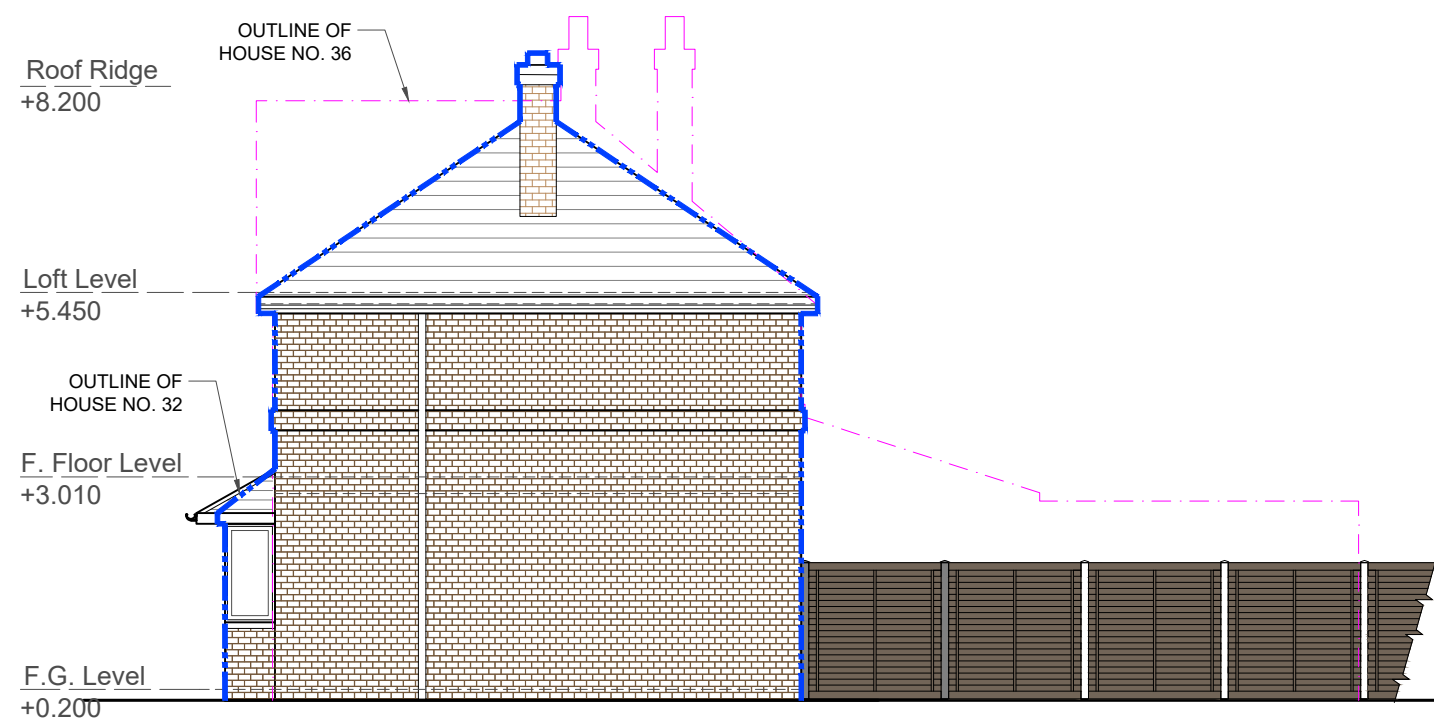

EXISTING SIDE ELEVATION (WEST FACE)
(SCALE 1:100)

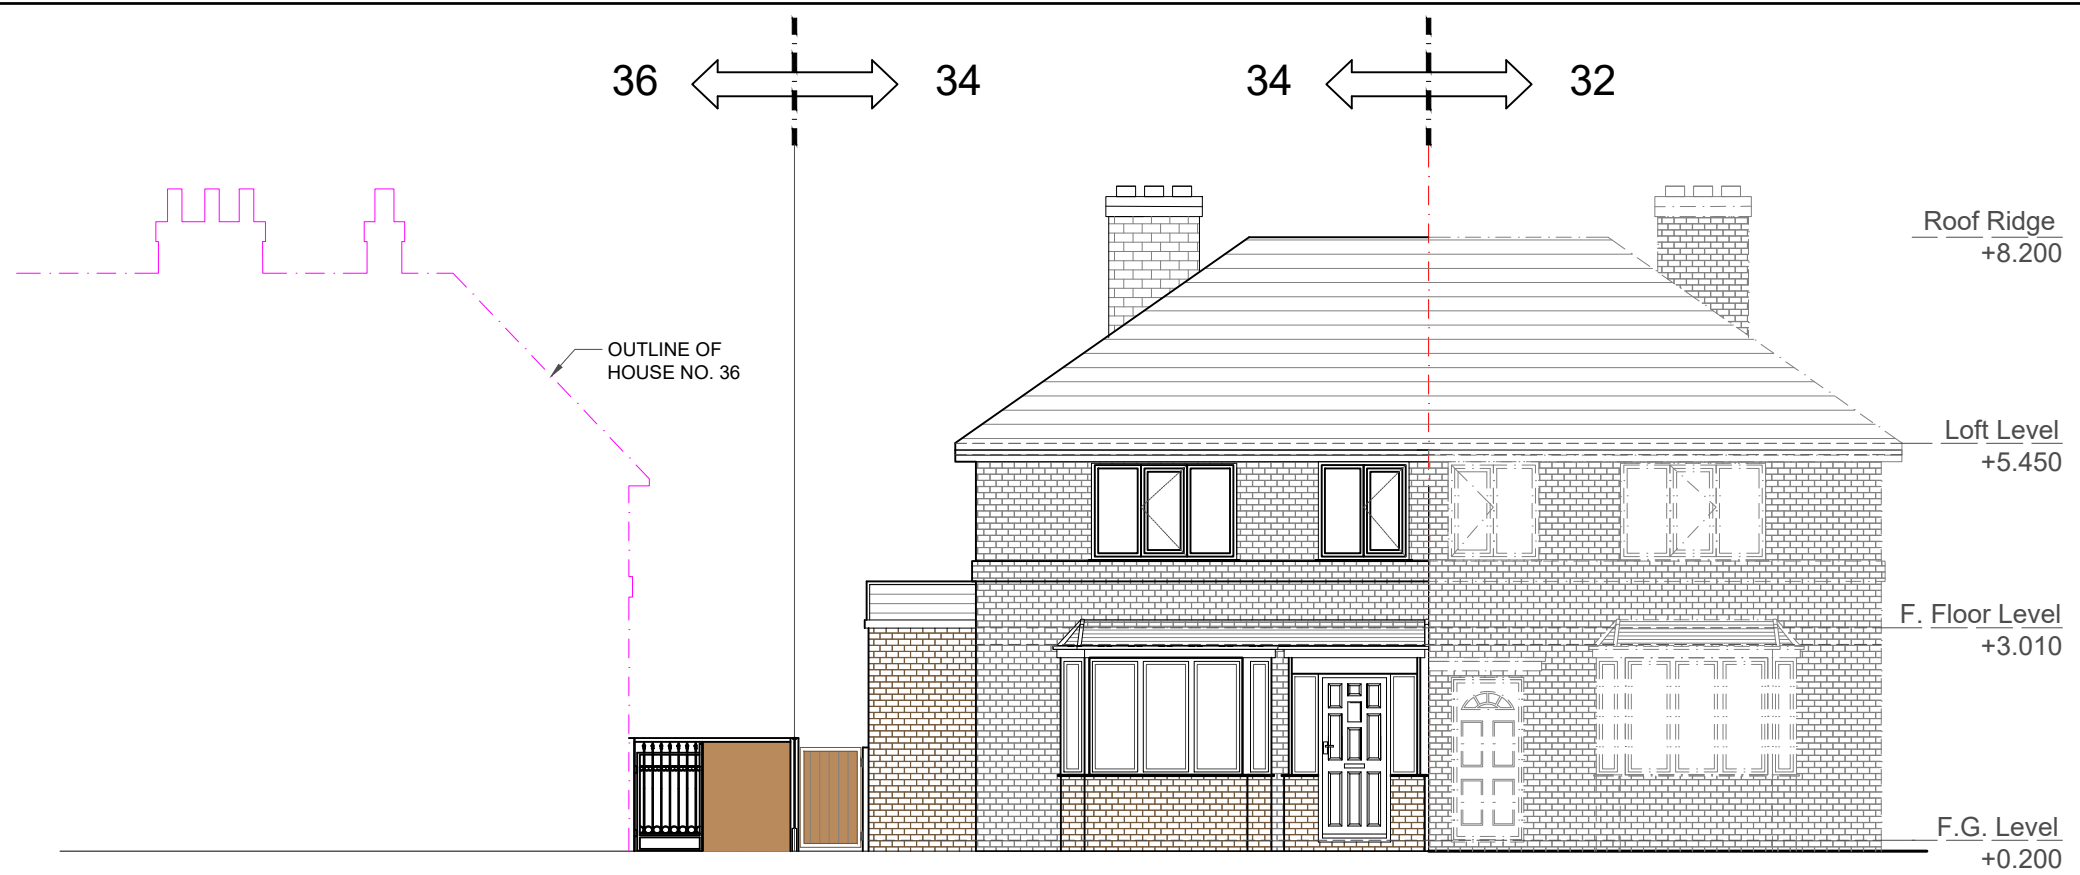

PROPOSED FRONT ELEVATION (NORTH FACE)
(SCALE 1:100)

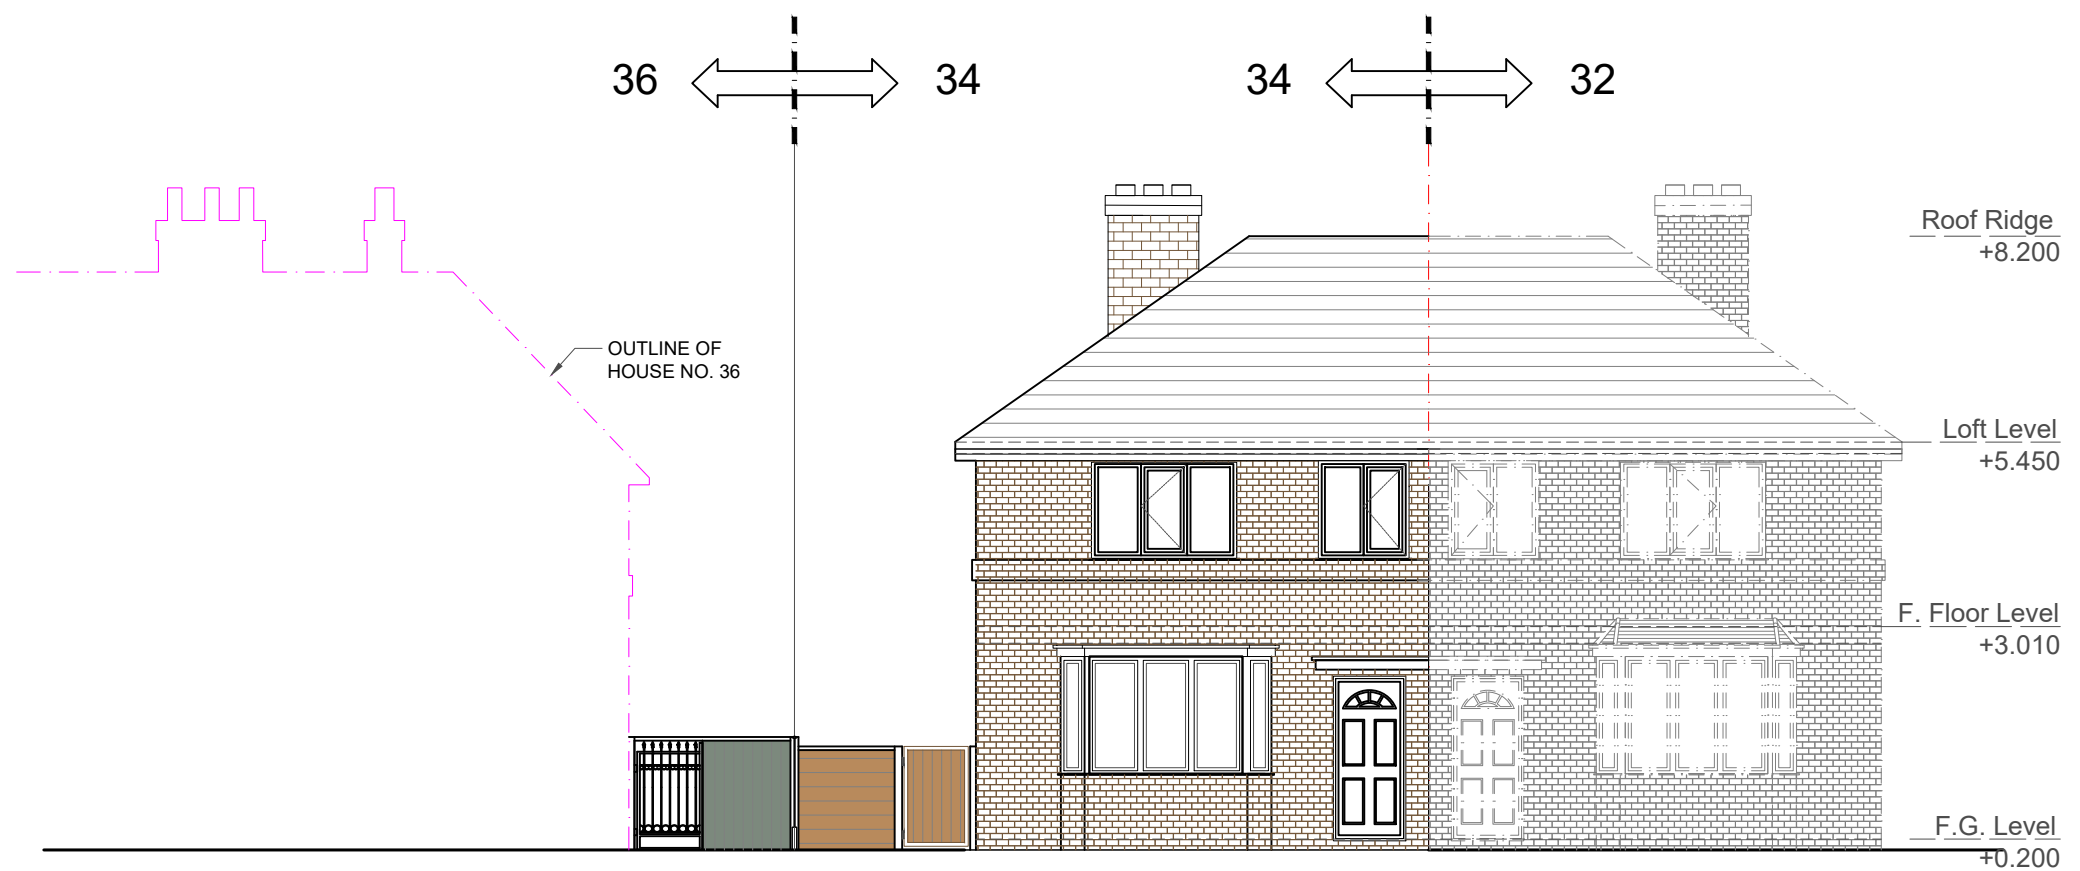

EXISTING FRONT ELEVATION (NORTH FACE)
(SCALE 1:100)

GENERAL NOTES:

- ALL DIMENSIONS ARE IN MILLIMETRES (mm) UNLESS NOTED OTHERWISE.
- ALL LEVELS ARE IN METRES (m) ABOVE ORDNANCE DATUM UNLESS NOTED OTHERWISE.
- ALL CO-ORDINATES ARE IN METRES (m) UNLESS NOTED OTHERWISE.
- THE CONTRACTOR IS TO GAIN ALL RELEVANT PERMISSIONS PRIOR TO COMMENCEMENT OF WORKS.
- THE CONTRACTOR SHALL CARRY OUT A FULL SITE SURVEY PRIOR TO COMMENCEMENT OF WORK. SURVEY DATA SHALL BE SUPPLIED TO THE ENGINEER FOR REVIEW.
- THE CONTRACTOR SHALL BE RESPONSIBLE FOR THE ACCURACY OF ALL DIMENSIONS AND FOR THE CORRECT SETTING OUT OF WORK ON SITE. ANY DISCREPANCIES TO BE BROUGHT TO THE ATTENTION OF THE CLIENT.
- ALL STANDARDS USED SHALL BE TO THE LATEST EDITION.

PROJECT NAME
SINGLE STOREY SIDE & REAR
EXTENSION AT 34 MOOR LANE
MANCHESTER M23 0LX

TITLE
ELEVATIONS AND SECTIONS
EXISTING AND PROPOSED

DRAWN BY
R. A. C.

CHECKED BY
D.N.D

APPROVED BY:
N.D

DATE
14/04/2024

CLIENT
Mr. N. S. DADLANI

34 MOOR LANE
MANCHESTER
M23 0LX
EMAIL: NA

AGENT/ CONSULTANT
NEEL

CIVIL ENGINEERING SERVICES LIMITED

77 HOPE ROAD
MANCHESTER
M33 3DU
EMAIL: ncesltd@hotmail.com

PROJECT
00234

SCALE
1: 100

SHEET SIZE
A2

DRAWING NO:
00234/23/PP/A-0003

SHEET NO: 1 OF 2

REVISION
P0

UNIT
m

N
W E
S

REV. No.	DESCRIPTION	DRN BY	CKD BY	AP'D	DATE
P0	ISSUED FOR PLANNING PERMISSION	RAC	NSD	DND	14.04.24