

Notes

This drawing is the property of Mike Macpherson Architects and copyright is reserved by them. This drawing is not to be copied or disclosed by or to any unauthorised persons without the prior written consent of Mike Macpherson Architects.


Do not scale for construction purposes.
All dimensions are to be checked on site prior to construction, manufacture of any components and ordering of materials and equipment.

Any discrepancies are to be reported to the architect for clarification.


All materials and workmanship to be in accordance with the current British Standards and codes of practice.

Existing Finishes Key

1. Plasterboard & wallpaper
2. Plaster & paint finish
3. Ornate/decorative plasterwork
4. White Marble
5. Red Marble
6. Polished red granite
7. Timber panels painted
8. Ornate/decorative plasterwork
9. Mirror


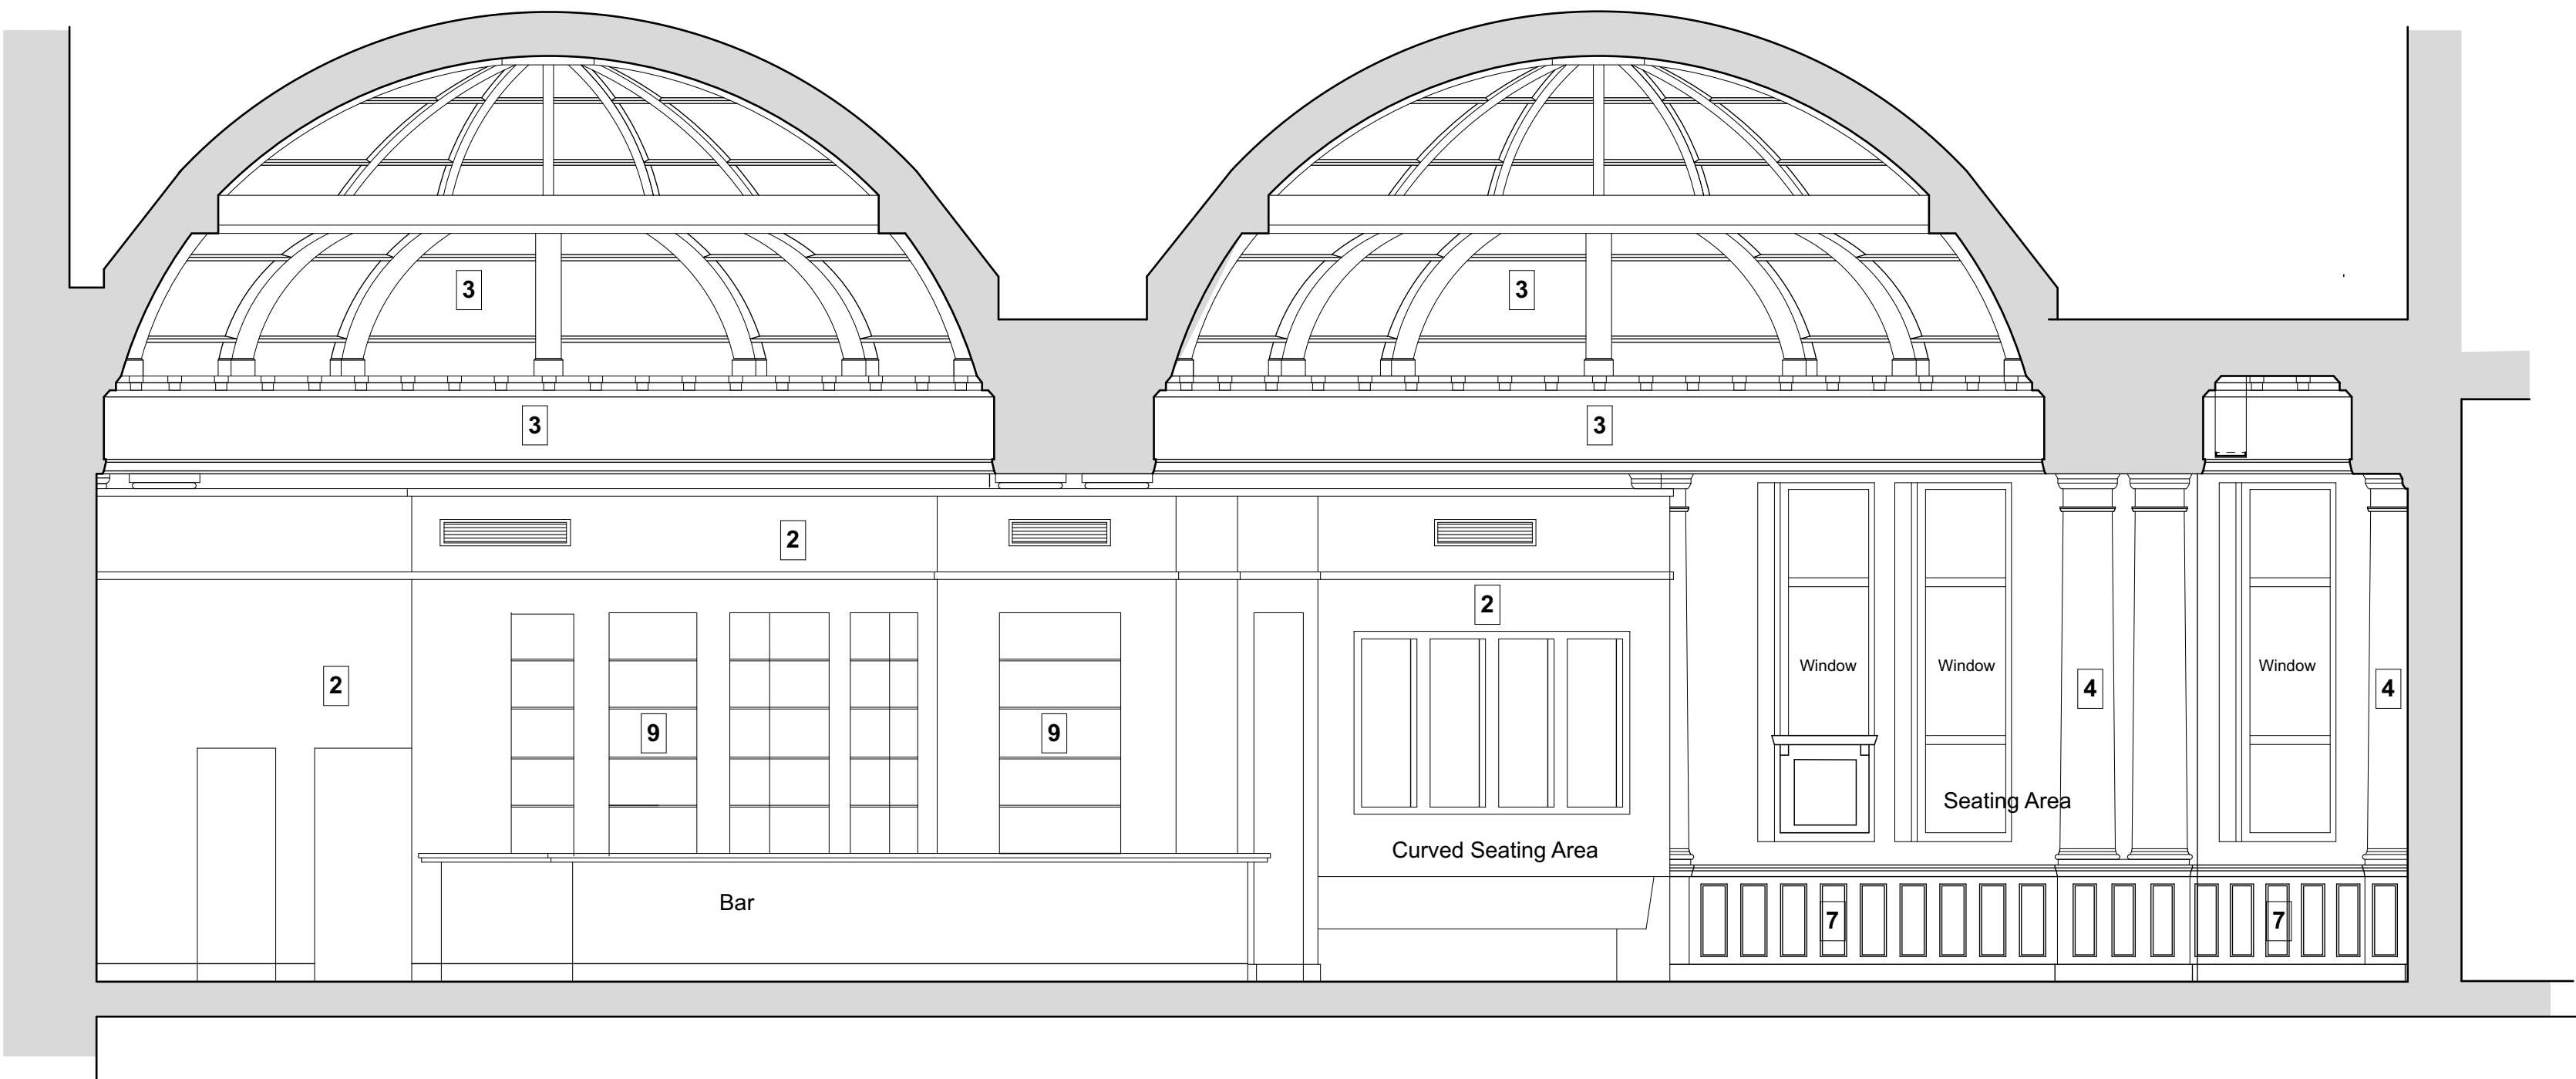


INTERNAL EAST ELEVATION E1
Existing

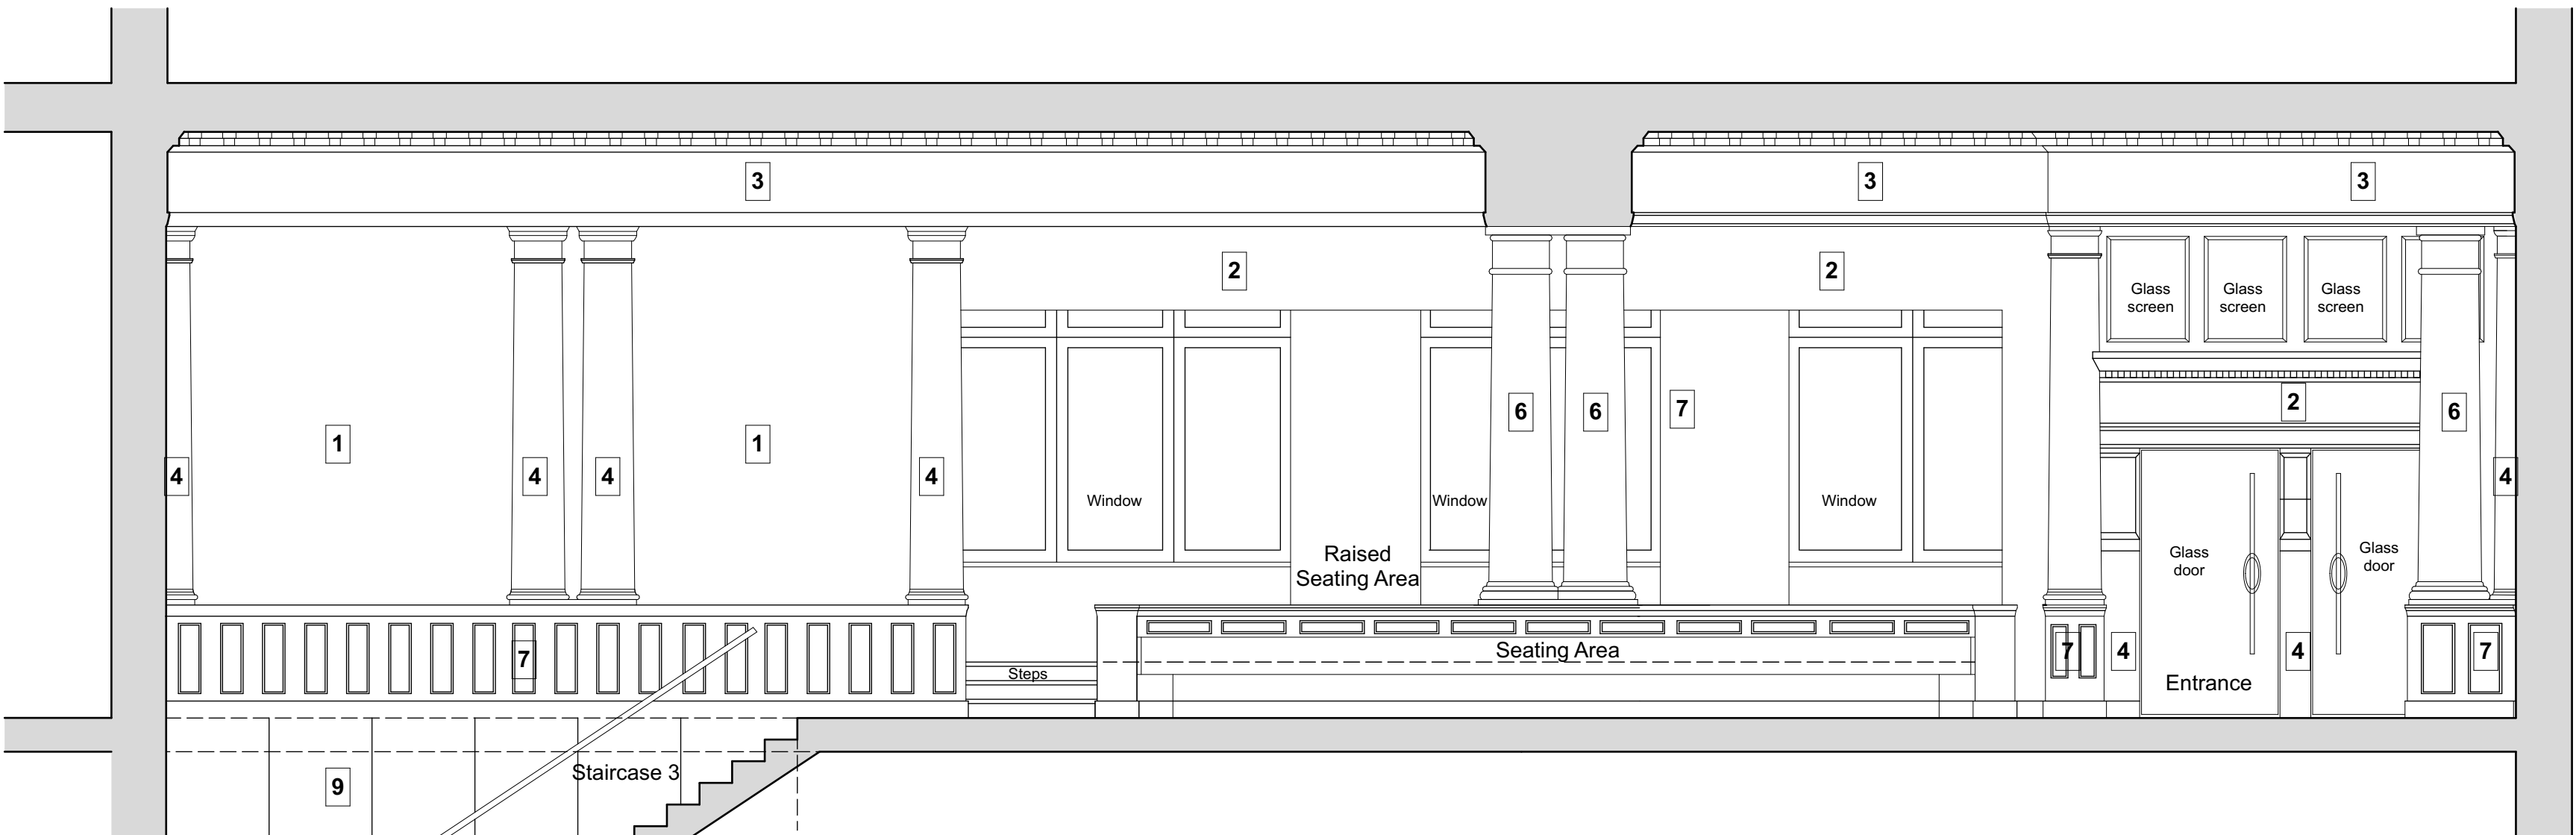


INTERNAL WEST ELEVATION E2
Existing

KEY PLAN

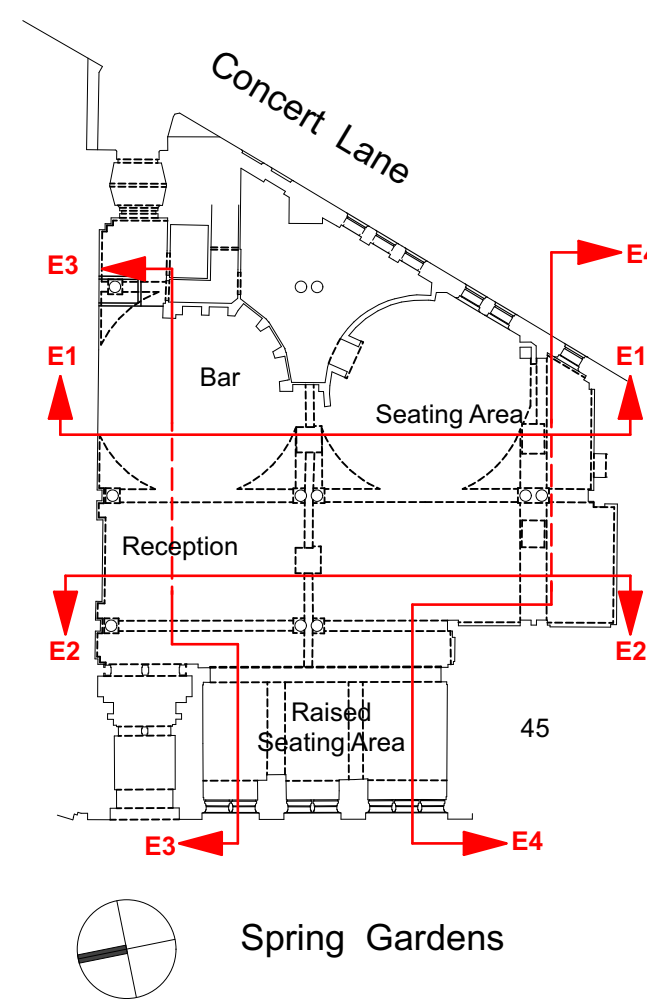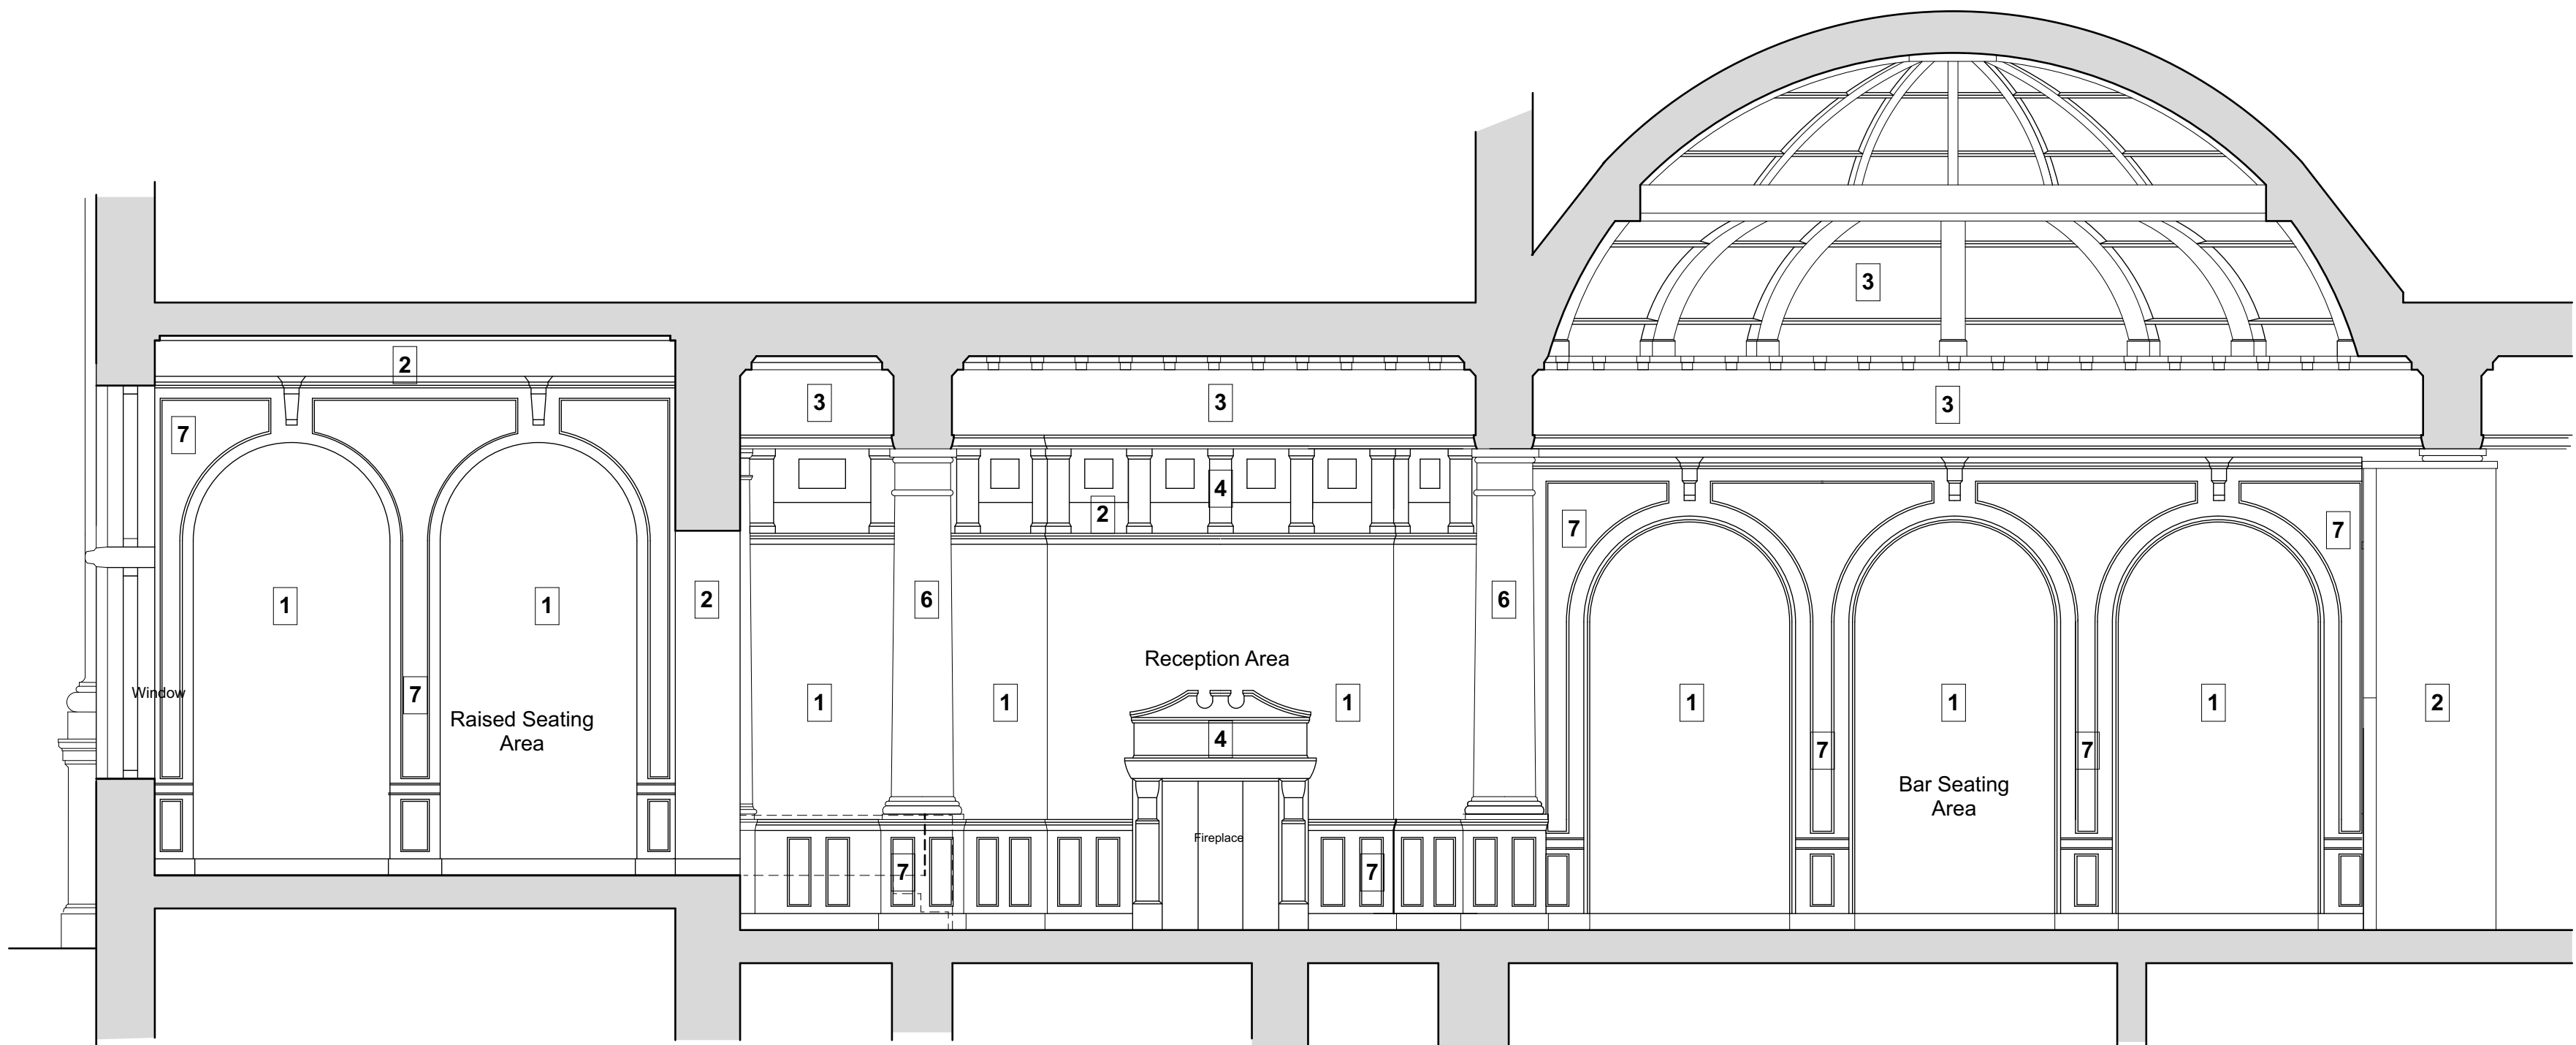

INTERNAL NORTH ELEVATION E3
Existing

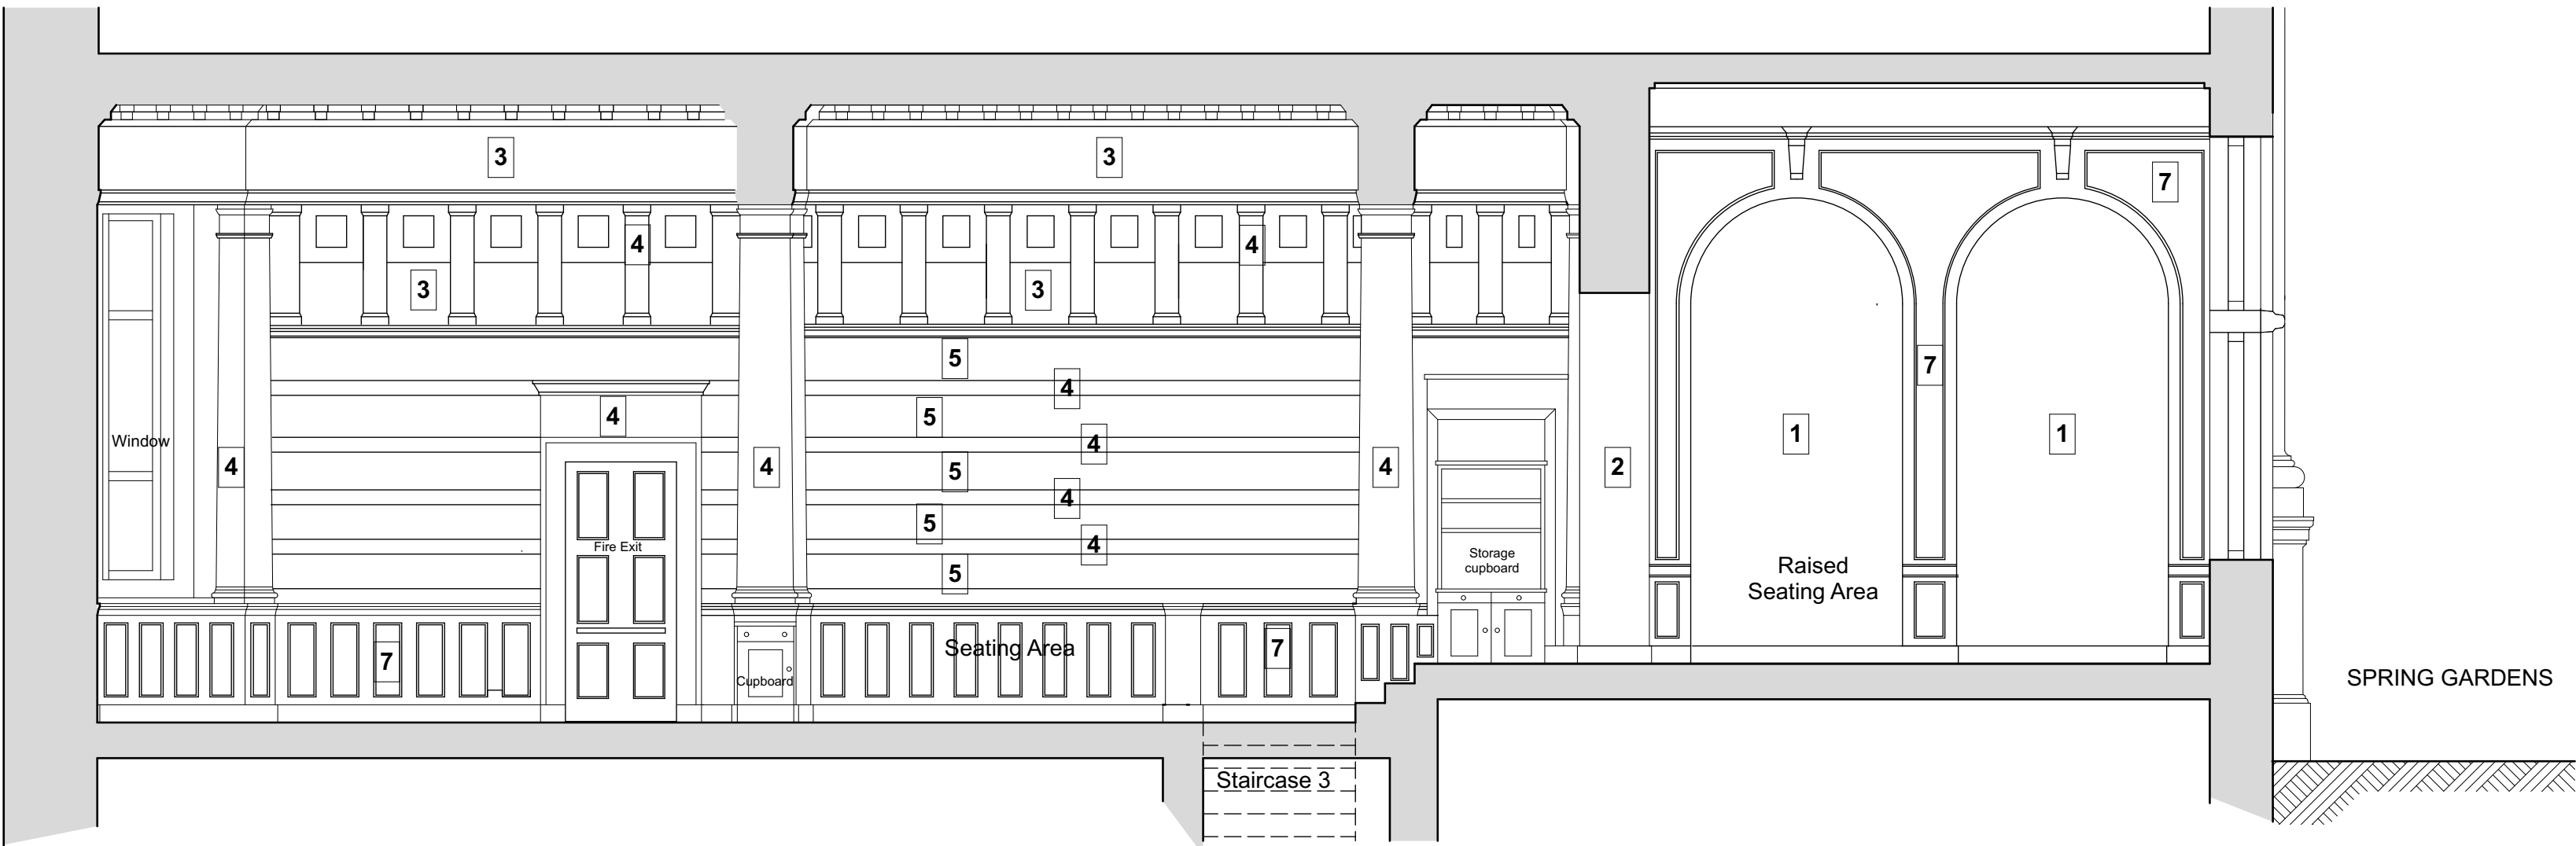

INTERNAL SOUTH ELEVATION E4
Existing

Scheme

Fit Out & Alteration Works
Cibo Restaurant
Basement & Ground Floors
43 Spring Gardens
Manchester M2 2BG

Client

MRV Restaurant Group Ltd

Title

Existing Ground Floor
Internal Elevations E1 - E4

Scale	Date	Drawn
1:50	16.2.24	MM
Job No	Dwg No	Rev
P390	24	

Mike Macpherson **Architects**
38 Reynard Road, Chorlton, Manchester M21 8DD

T: 0161 870 8129
E: mail@mikemacpherson-architects.co.uk
www.mikemacpherson-architects.co.uk