



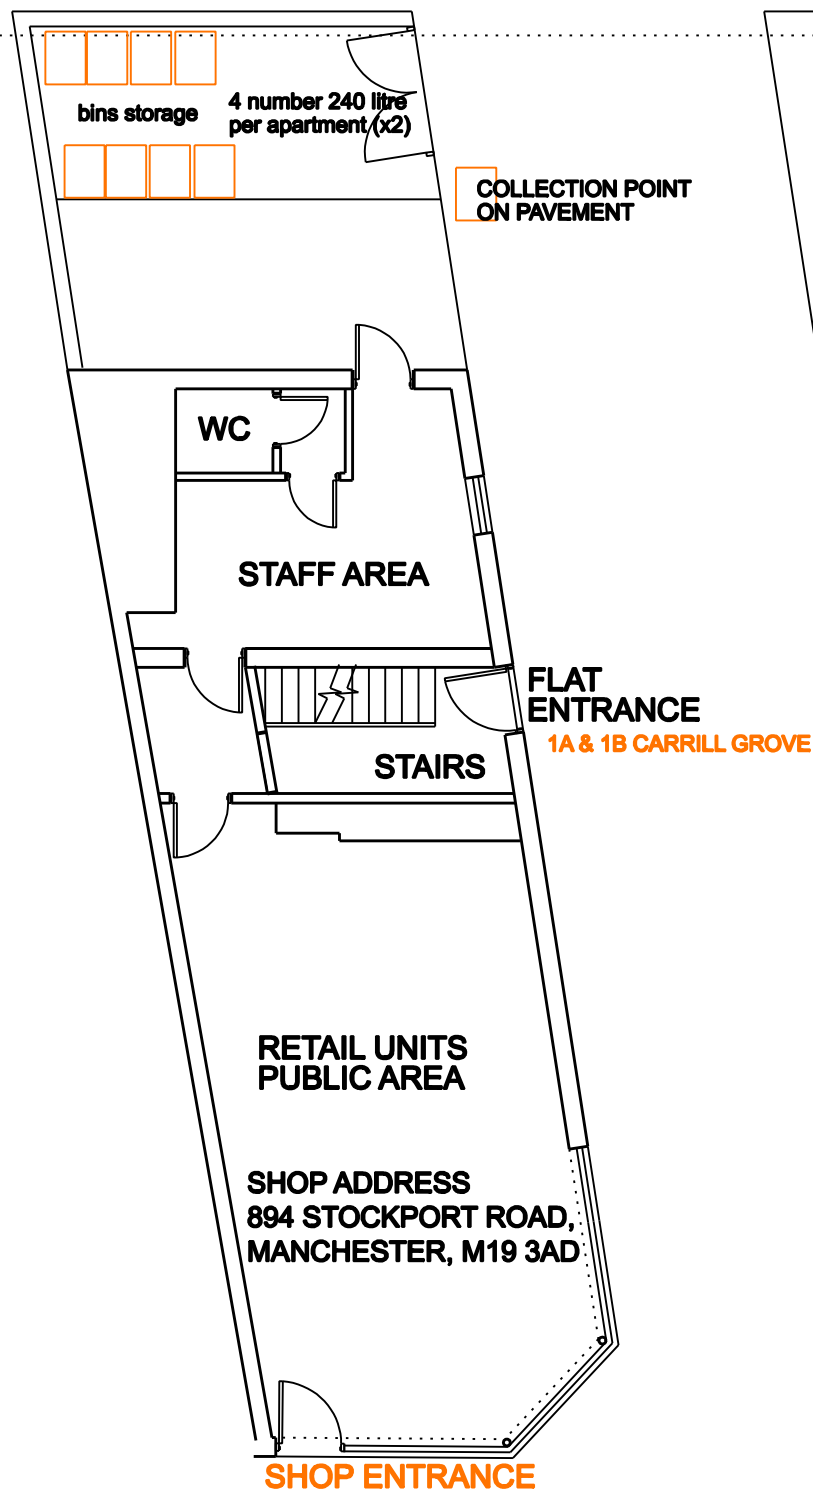


PROPOSED GROUND FLOOR PLAN

RETAIL GROSS 62 SQM

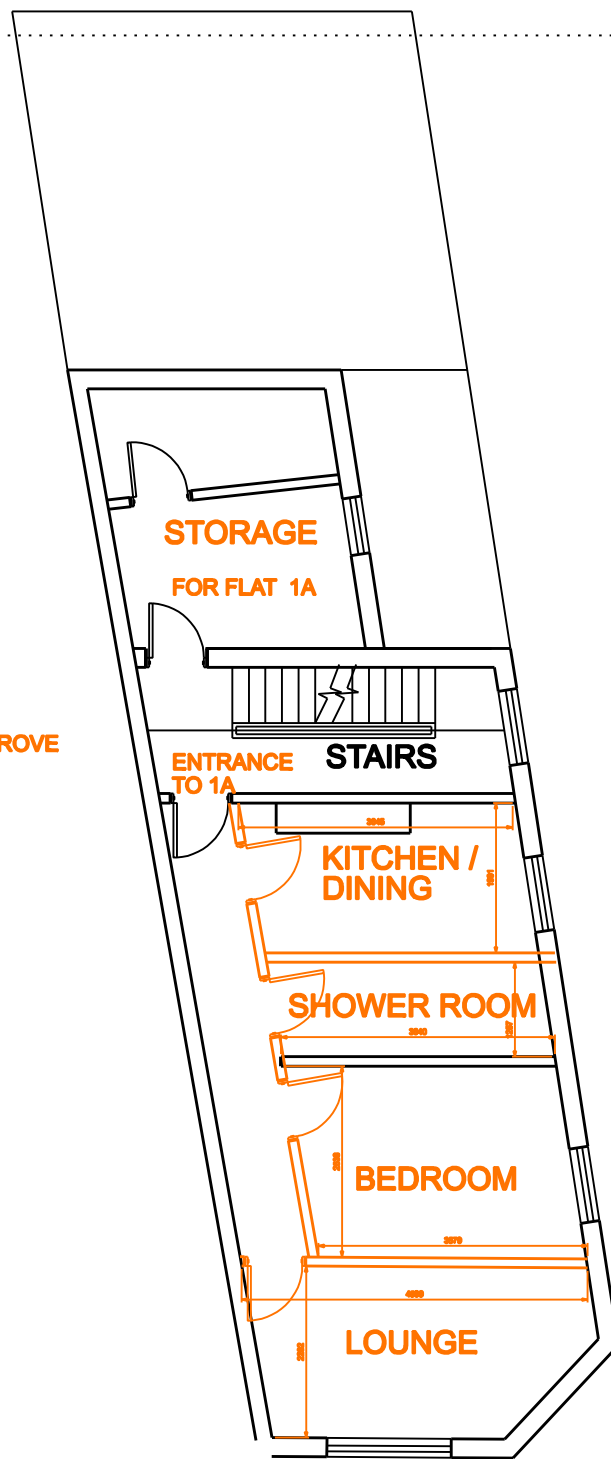

PROPOSED FIRST FLOOR PLAN

FLAT 47 SQM
1 PERSON 1 BED

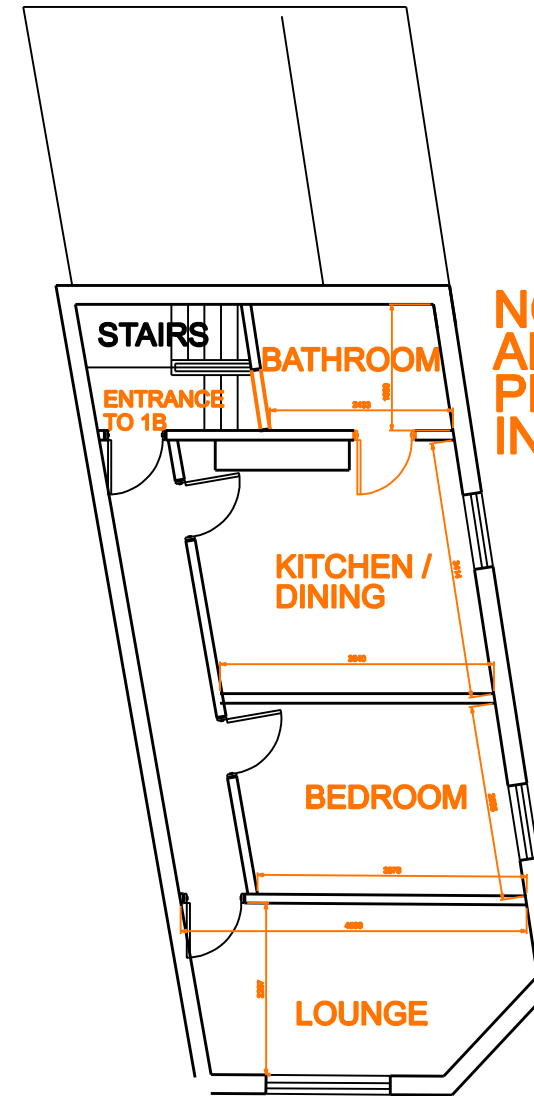

PROPOSED SECOND FLOOR PLAN

FLAT 43 SQM
1 PERSON 1 BED

NO EXTERNAL WORKS PROPOSED, ALL EXISTING EXTERIOR. PROPOSED WORKS JUST INTERNAL PLAN CHANGES

REV A BIN STORE SHOWN. DEC 14TH 2023

PROPOSED PLANS FOR 2 APARTMENTS AT 1A & 1B CARRILL GROVE OVER SHOP AT 894 STOCKPORT ROAD, MANCHESTER, M19 3AD

Drwg. No: 2023 / 07 / 03 PROPOSED Rev A

Date : NOVEMBER 2023 Scale 1:100 @ A3

Mark Thorley design limited



Mark Thorley MCIAT, MSAI, MFPWS

Chartered Architectural Technologist, Party wall surveyor & Architectural Illustrator

Mobile : 07986 453541
email : mark@mark-thorley.com
website : www.markthorleydesign.com

PROPOSED PLANS