

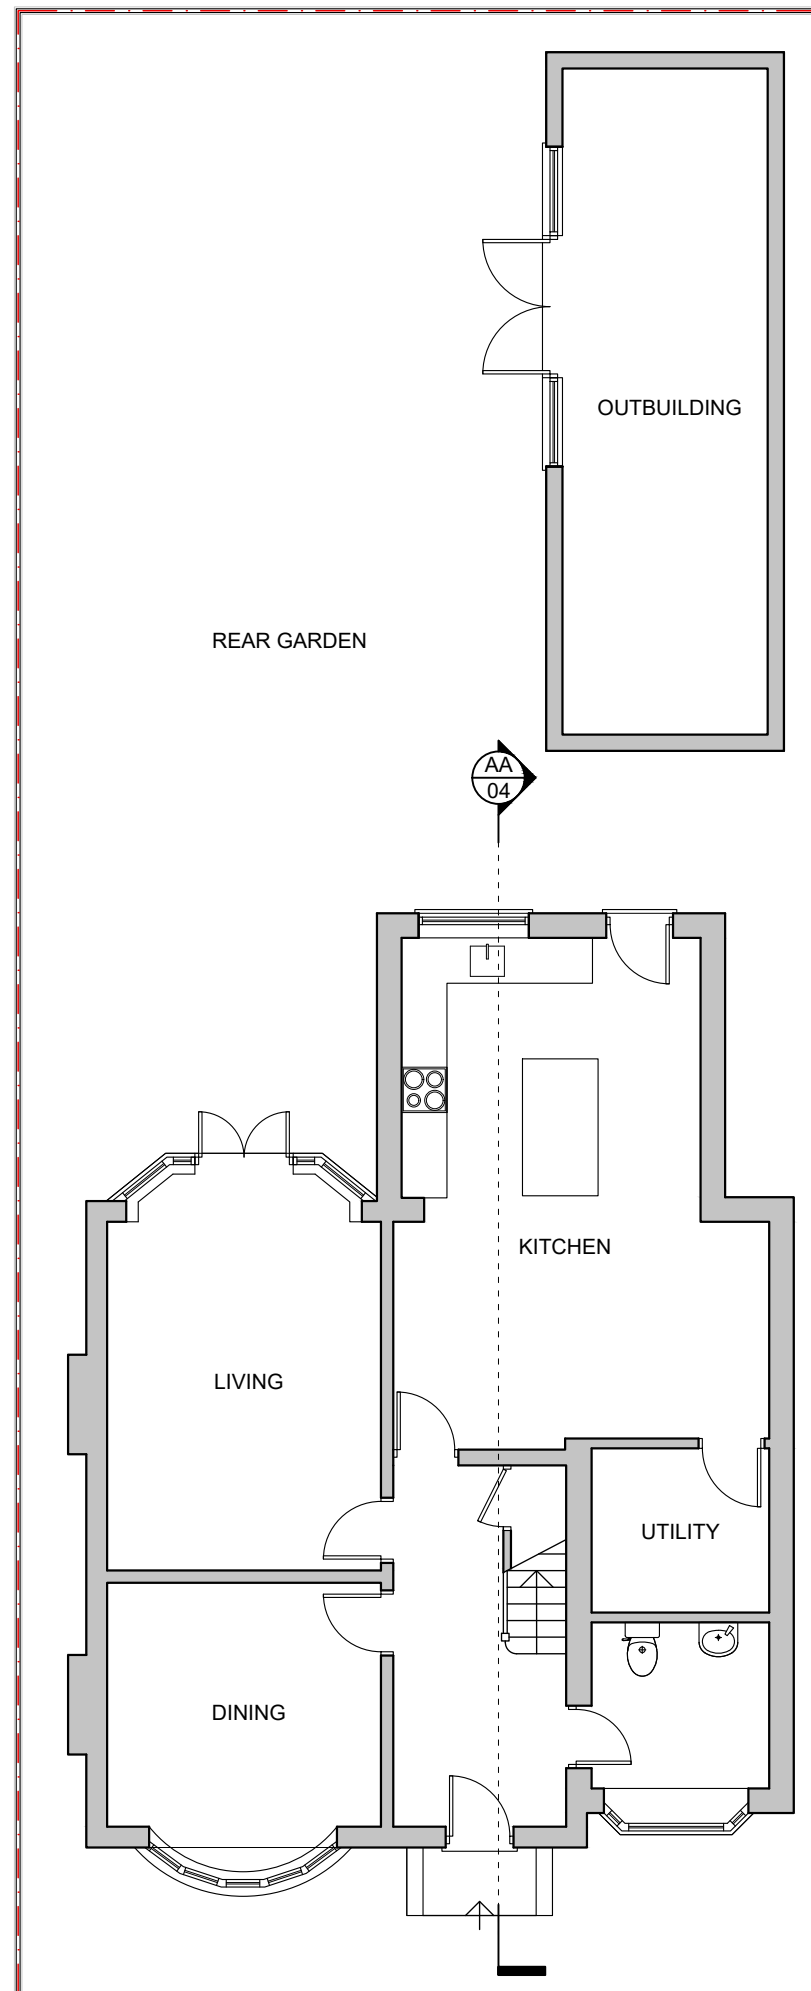


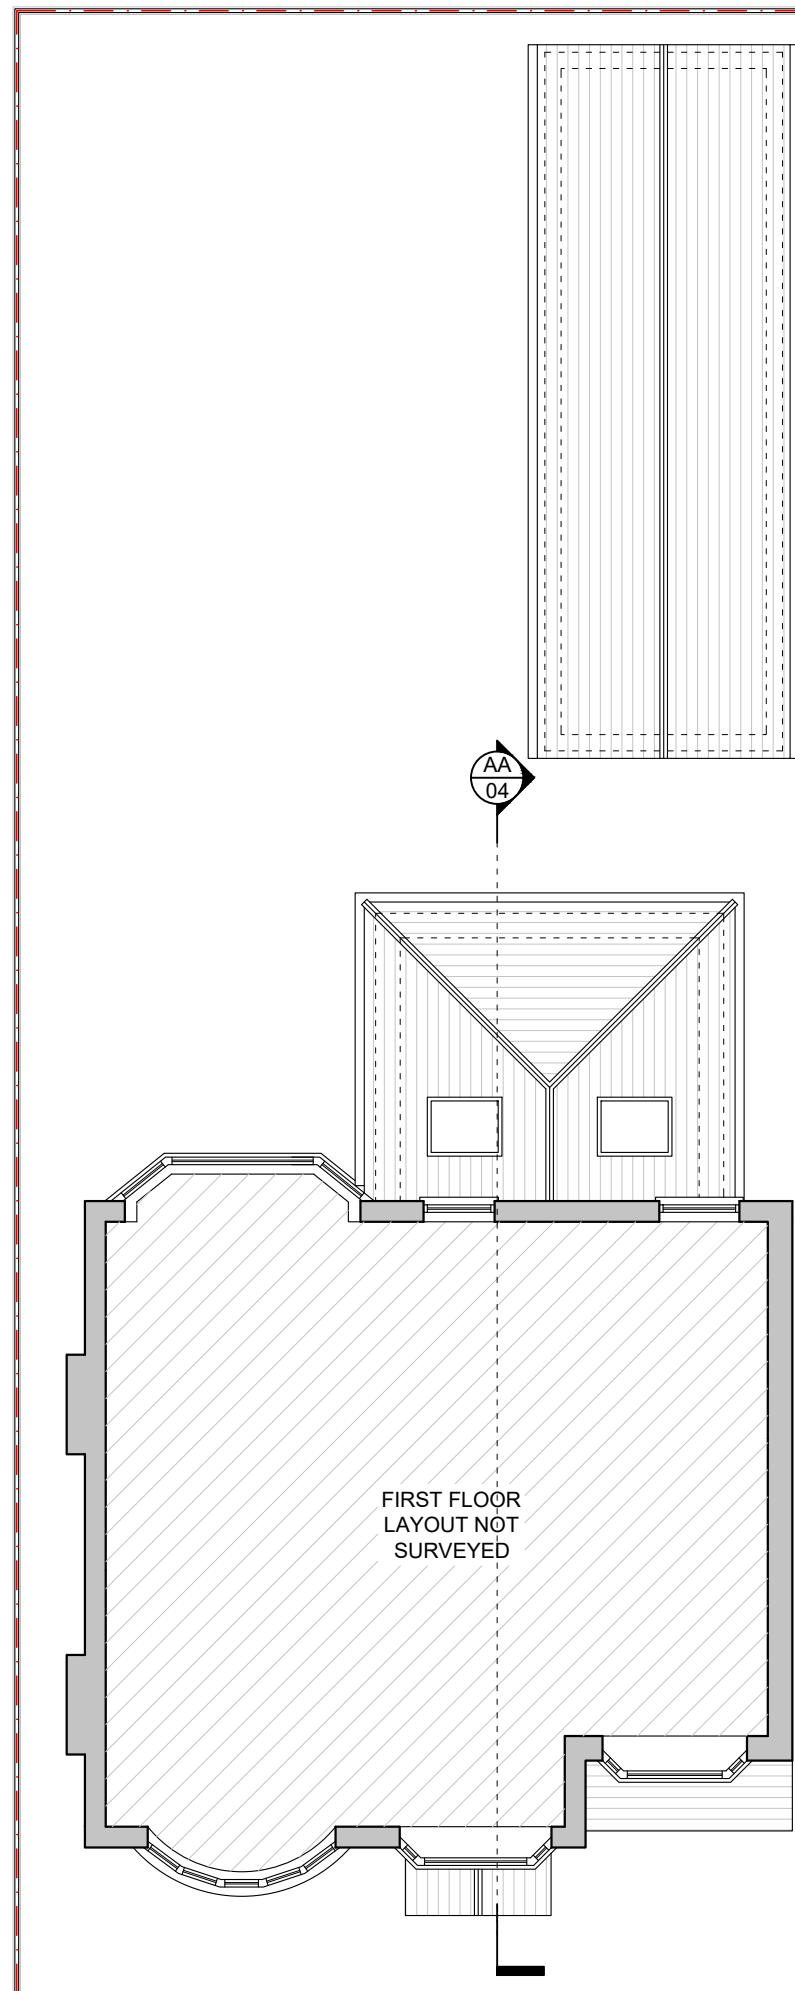

Issue:

PLANNING

Revision:

 

DSQUARE ARCHITECTS

61 Mosley Street, Manchester, M2 3HZ
0161 222 3734 | info@dsquare-architects.co.uk
www.dsquare-architects.co.uk

Client:
Messrs. Leek and Paterson

Site:

470 Parrs Wood Road
Manchester, M20 5QQ

Title:

Existing Floor Plans

Scale: 1:100 @ A3	Drawn: DD
Date: Sept. 2023	
Dr. No. 2318-02	Rev. P1