

This drawing (or any part thereof) is not to be copied, transmitted or disclosed to any third party or unauthorised person without the prior written consent of SP Architectural.

This Drawing is to be read in coincidence with all other relevant drawings prepared by consultants and sub-contractors.

Do not scale from this document. Work only in accordance to printed dimensions.

Report any discrepancies to the drawing author or representatives thereof.

© ALL RIGHTS RESERVED. no part of this drawing may be reproduced or transmitted in any form or by any means without the written consent of the copyright holder.

Once printed & distributed this document is assumed 'Uncontrolled'.

- Path of travel for bins
- Sweep for bin truck
- Walking path

There will be around 7-10 people working in office as a part of the Icecream factory team.

Most of the team will be using public transport the closest train station 300m away, and bus stop 50m away.

There will be some transport by car which will be on a priority basis, with the public car park next to the property there is ample parking for any persons commuting in a car.

parking spaces 16 will be for the parking of a small van for local delivery use, which will be used less and can be reversed into. Parking17 will also be used for loading and unloading as well as parking for a larger van.

PL2	20/11/23	Additional information for High ways added
PL1	05/09/23	First Planning Issue

Rev #:	Issue Date:	Description:	Issued By:
--------	-------------	--------------	------------

CLIENT:
Haider Salem

PROJECT:
Change of use
42 Higher Ardwick
M126DA

DRAWING TITLE:
Existing and Proposed Site Plan
004


THIS DRAWING HAS BEEN PRODUCED UNSING AUTODESK™ REVIT

DRAWN:	CHECKED:	APPROVED:
SP	SP	SP

SCALE:	DATE:	SHEET SIZE:
PER VIEW	20/11/23	A2


PROJECT NUMBER:	SUITABILITY CODE:
PR34	Planning

DRAWING CLASSIFICATION:

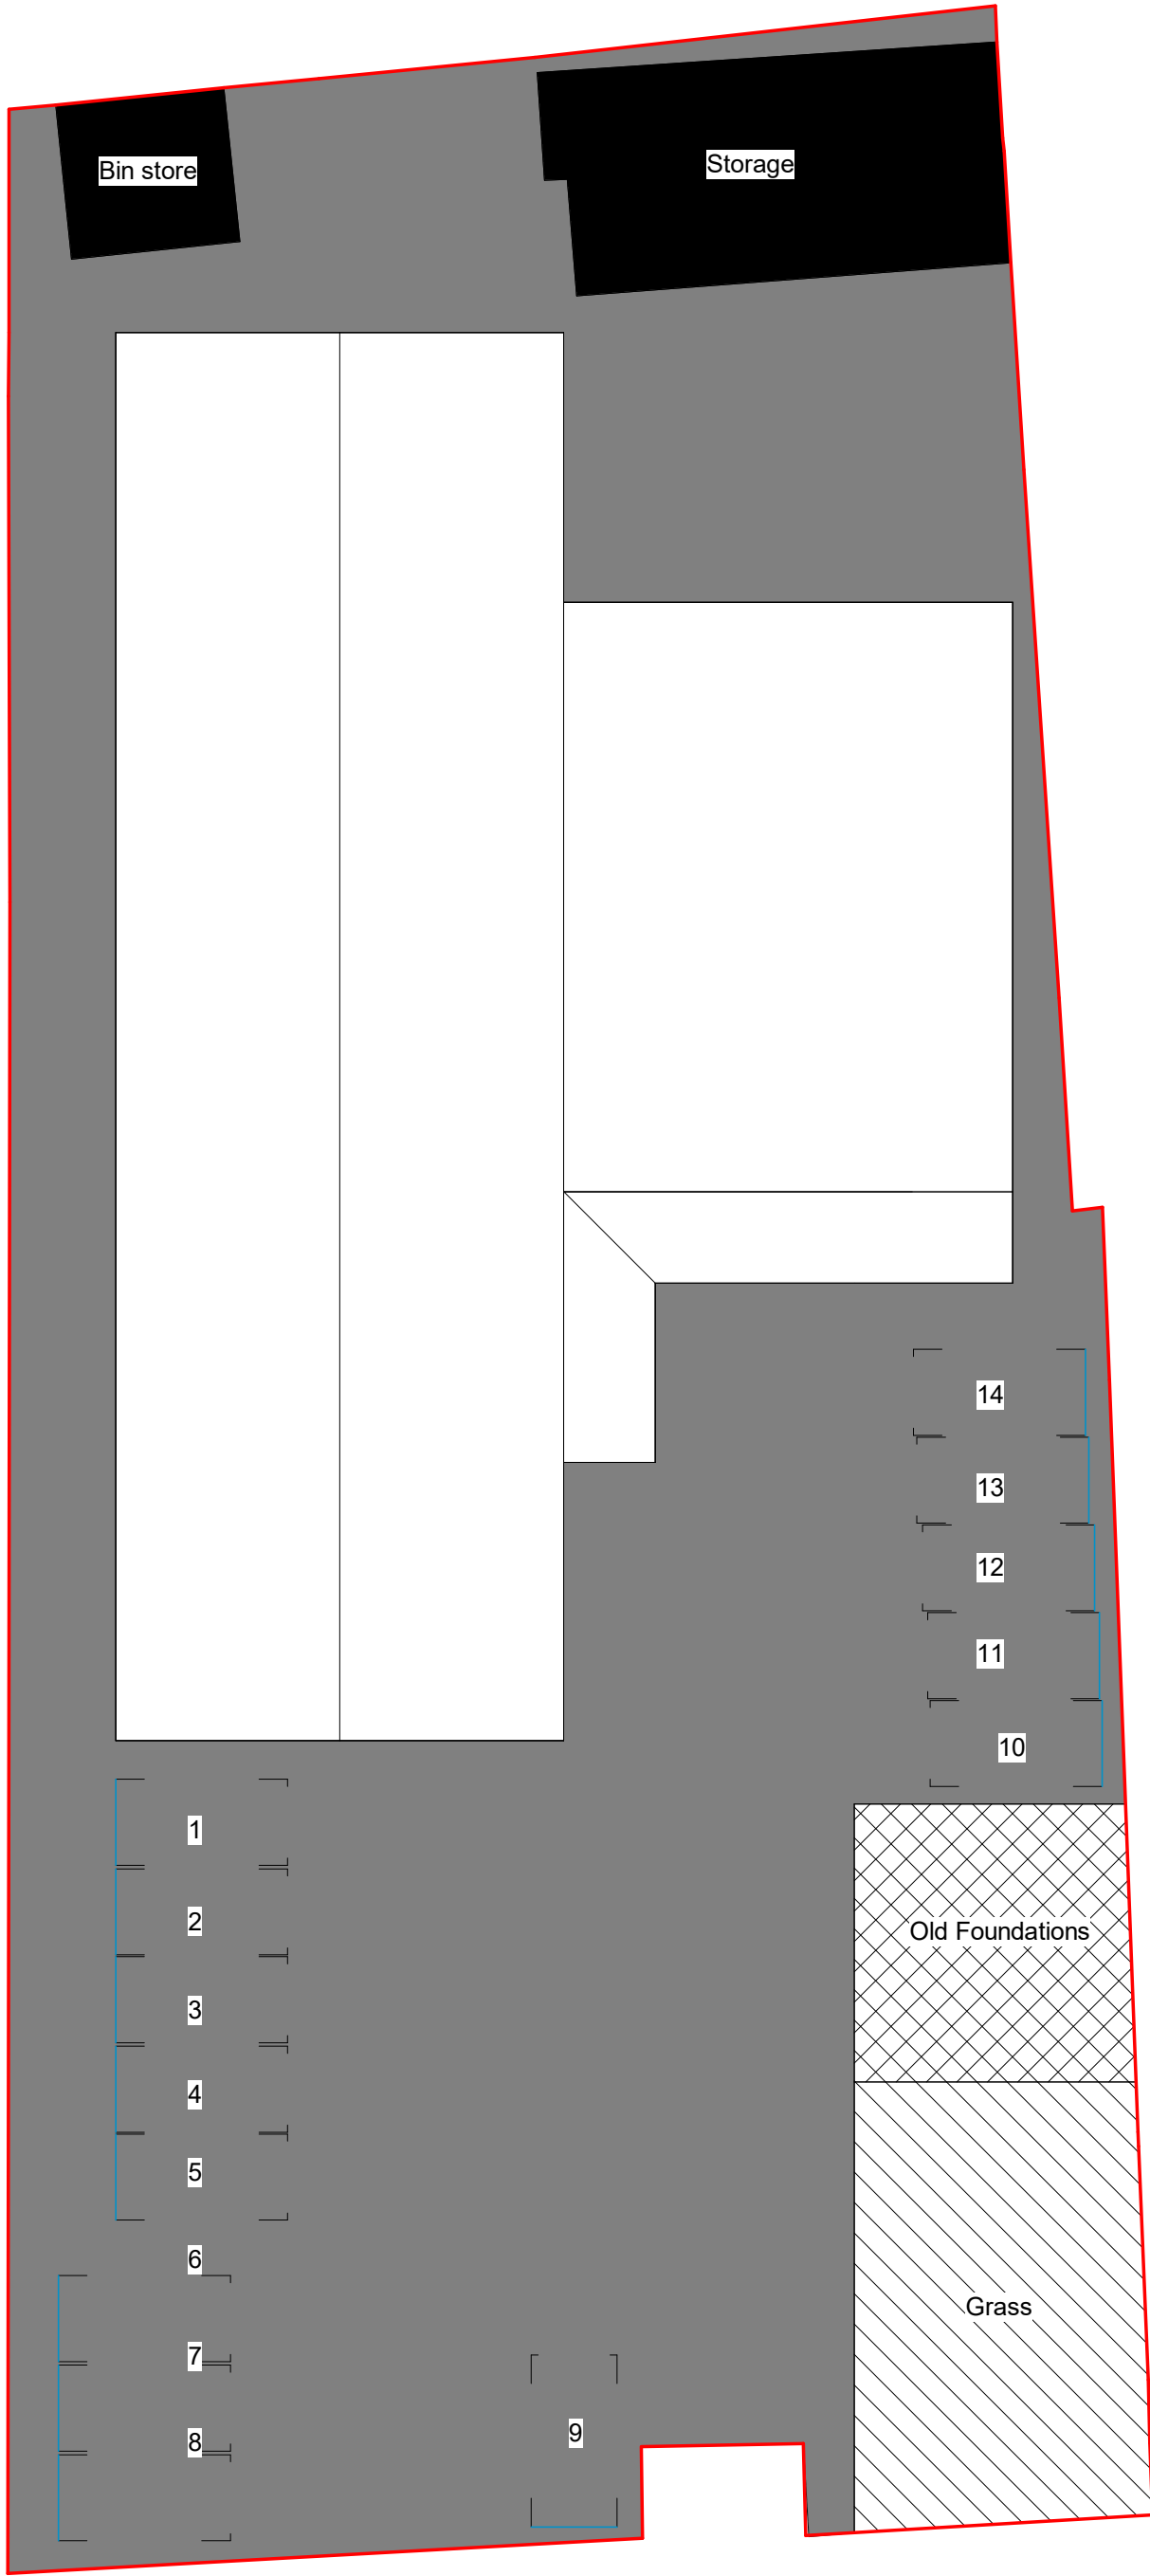

1 Site Plan Existing

1 : 200

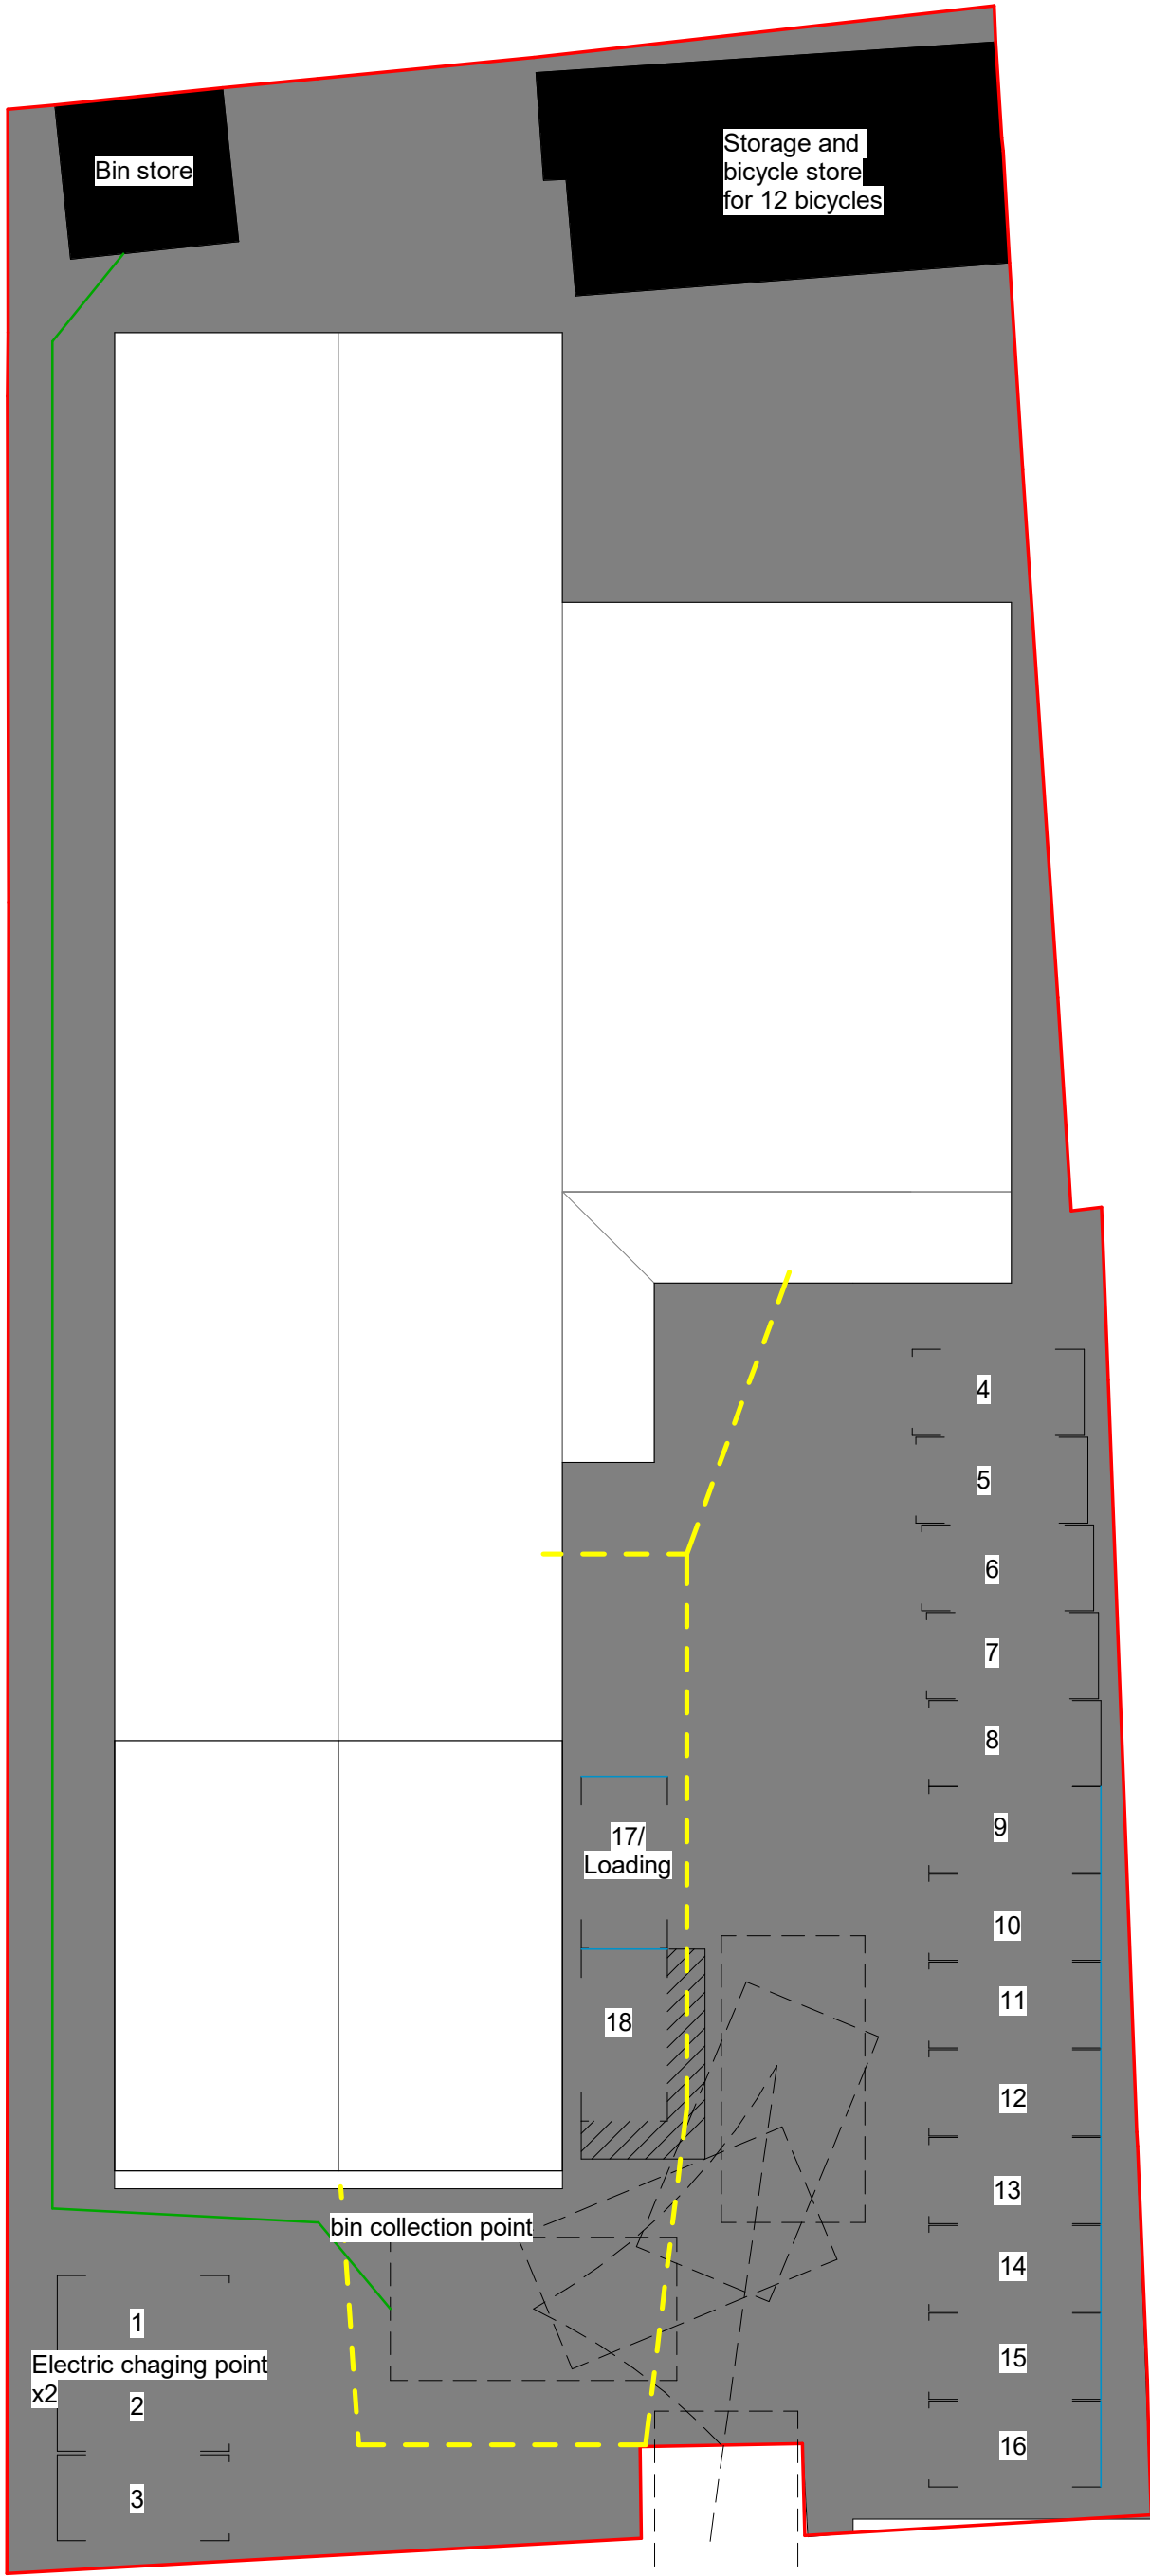

2 Site Plan Proposed

1 : 200