



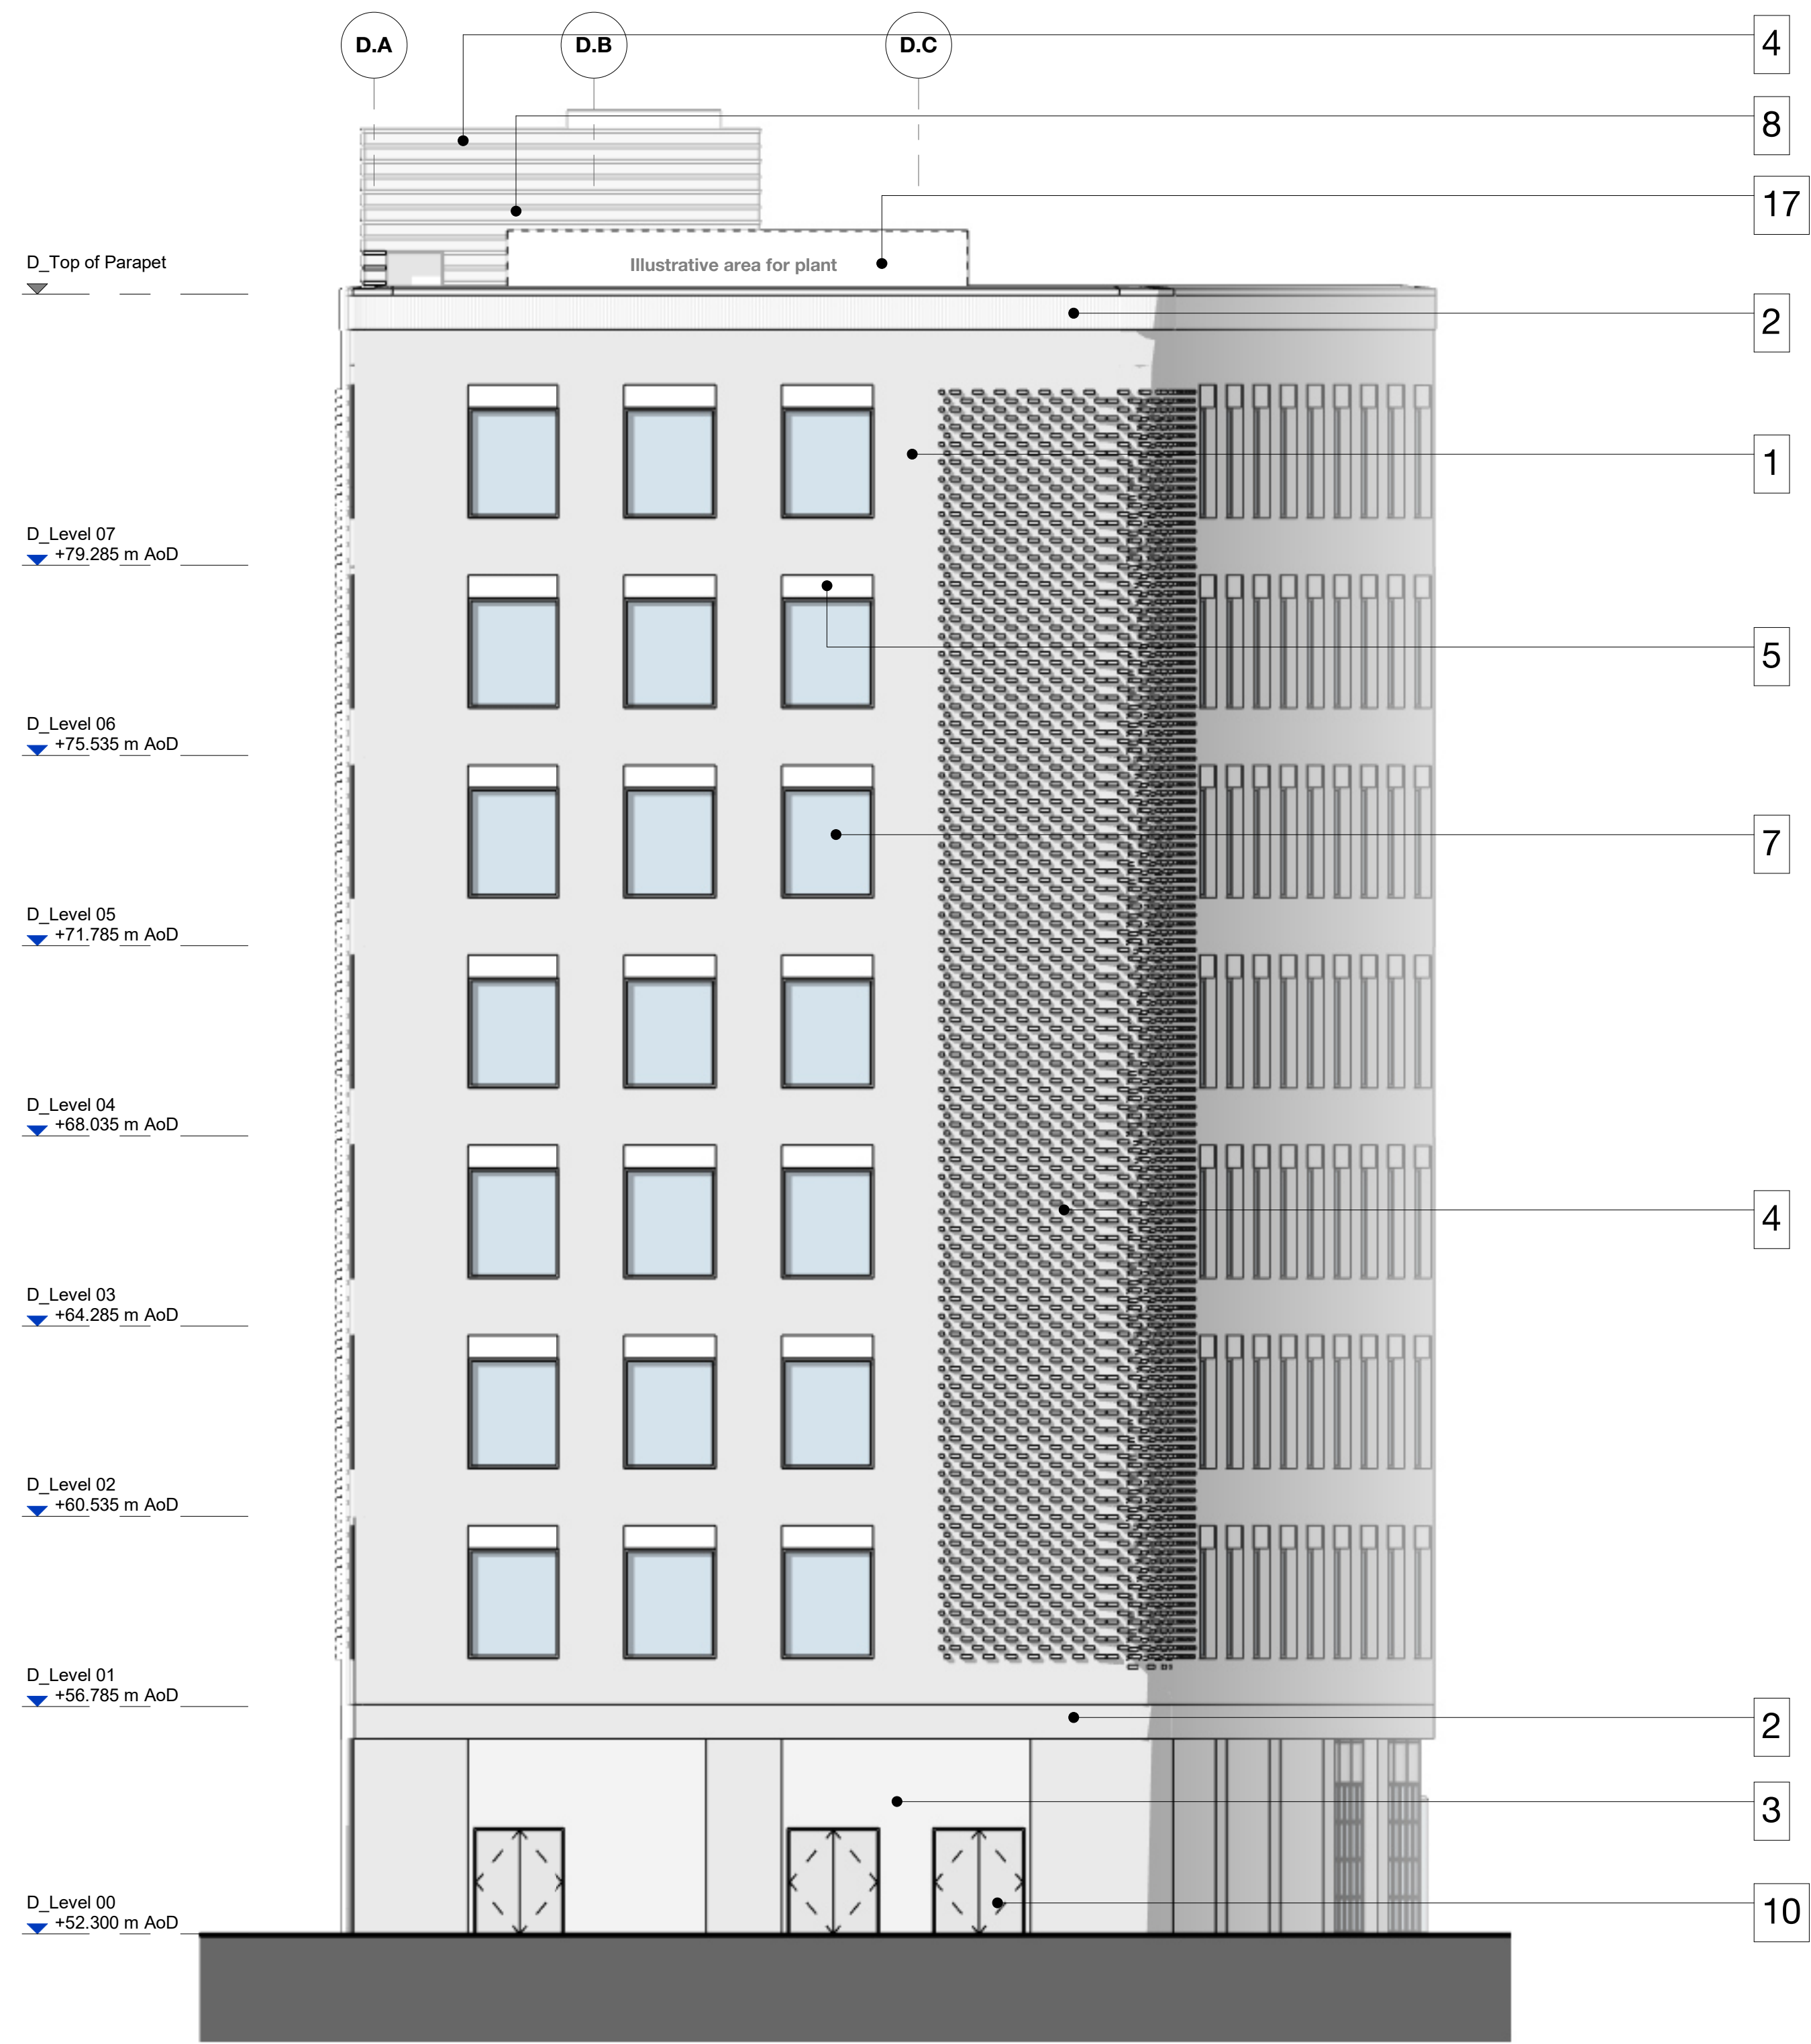


Building D - East Elevation
1 : 100

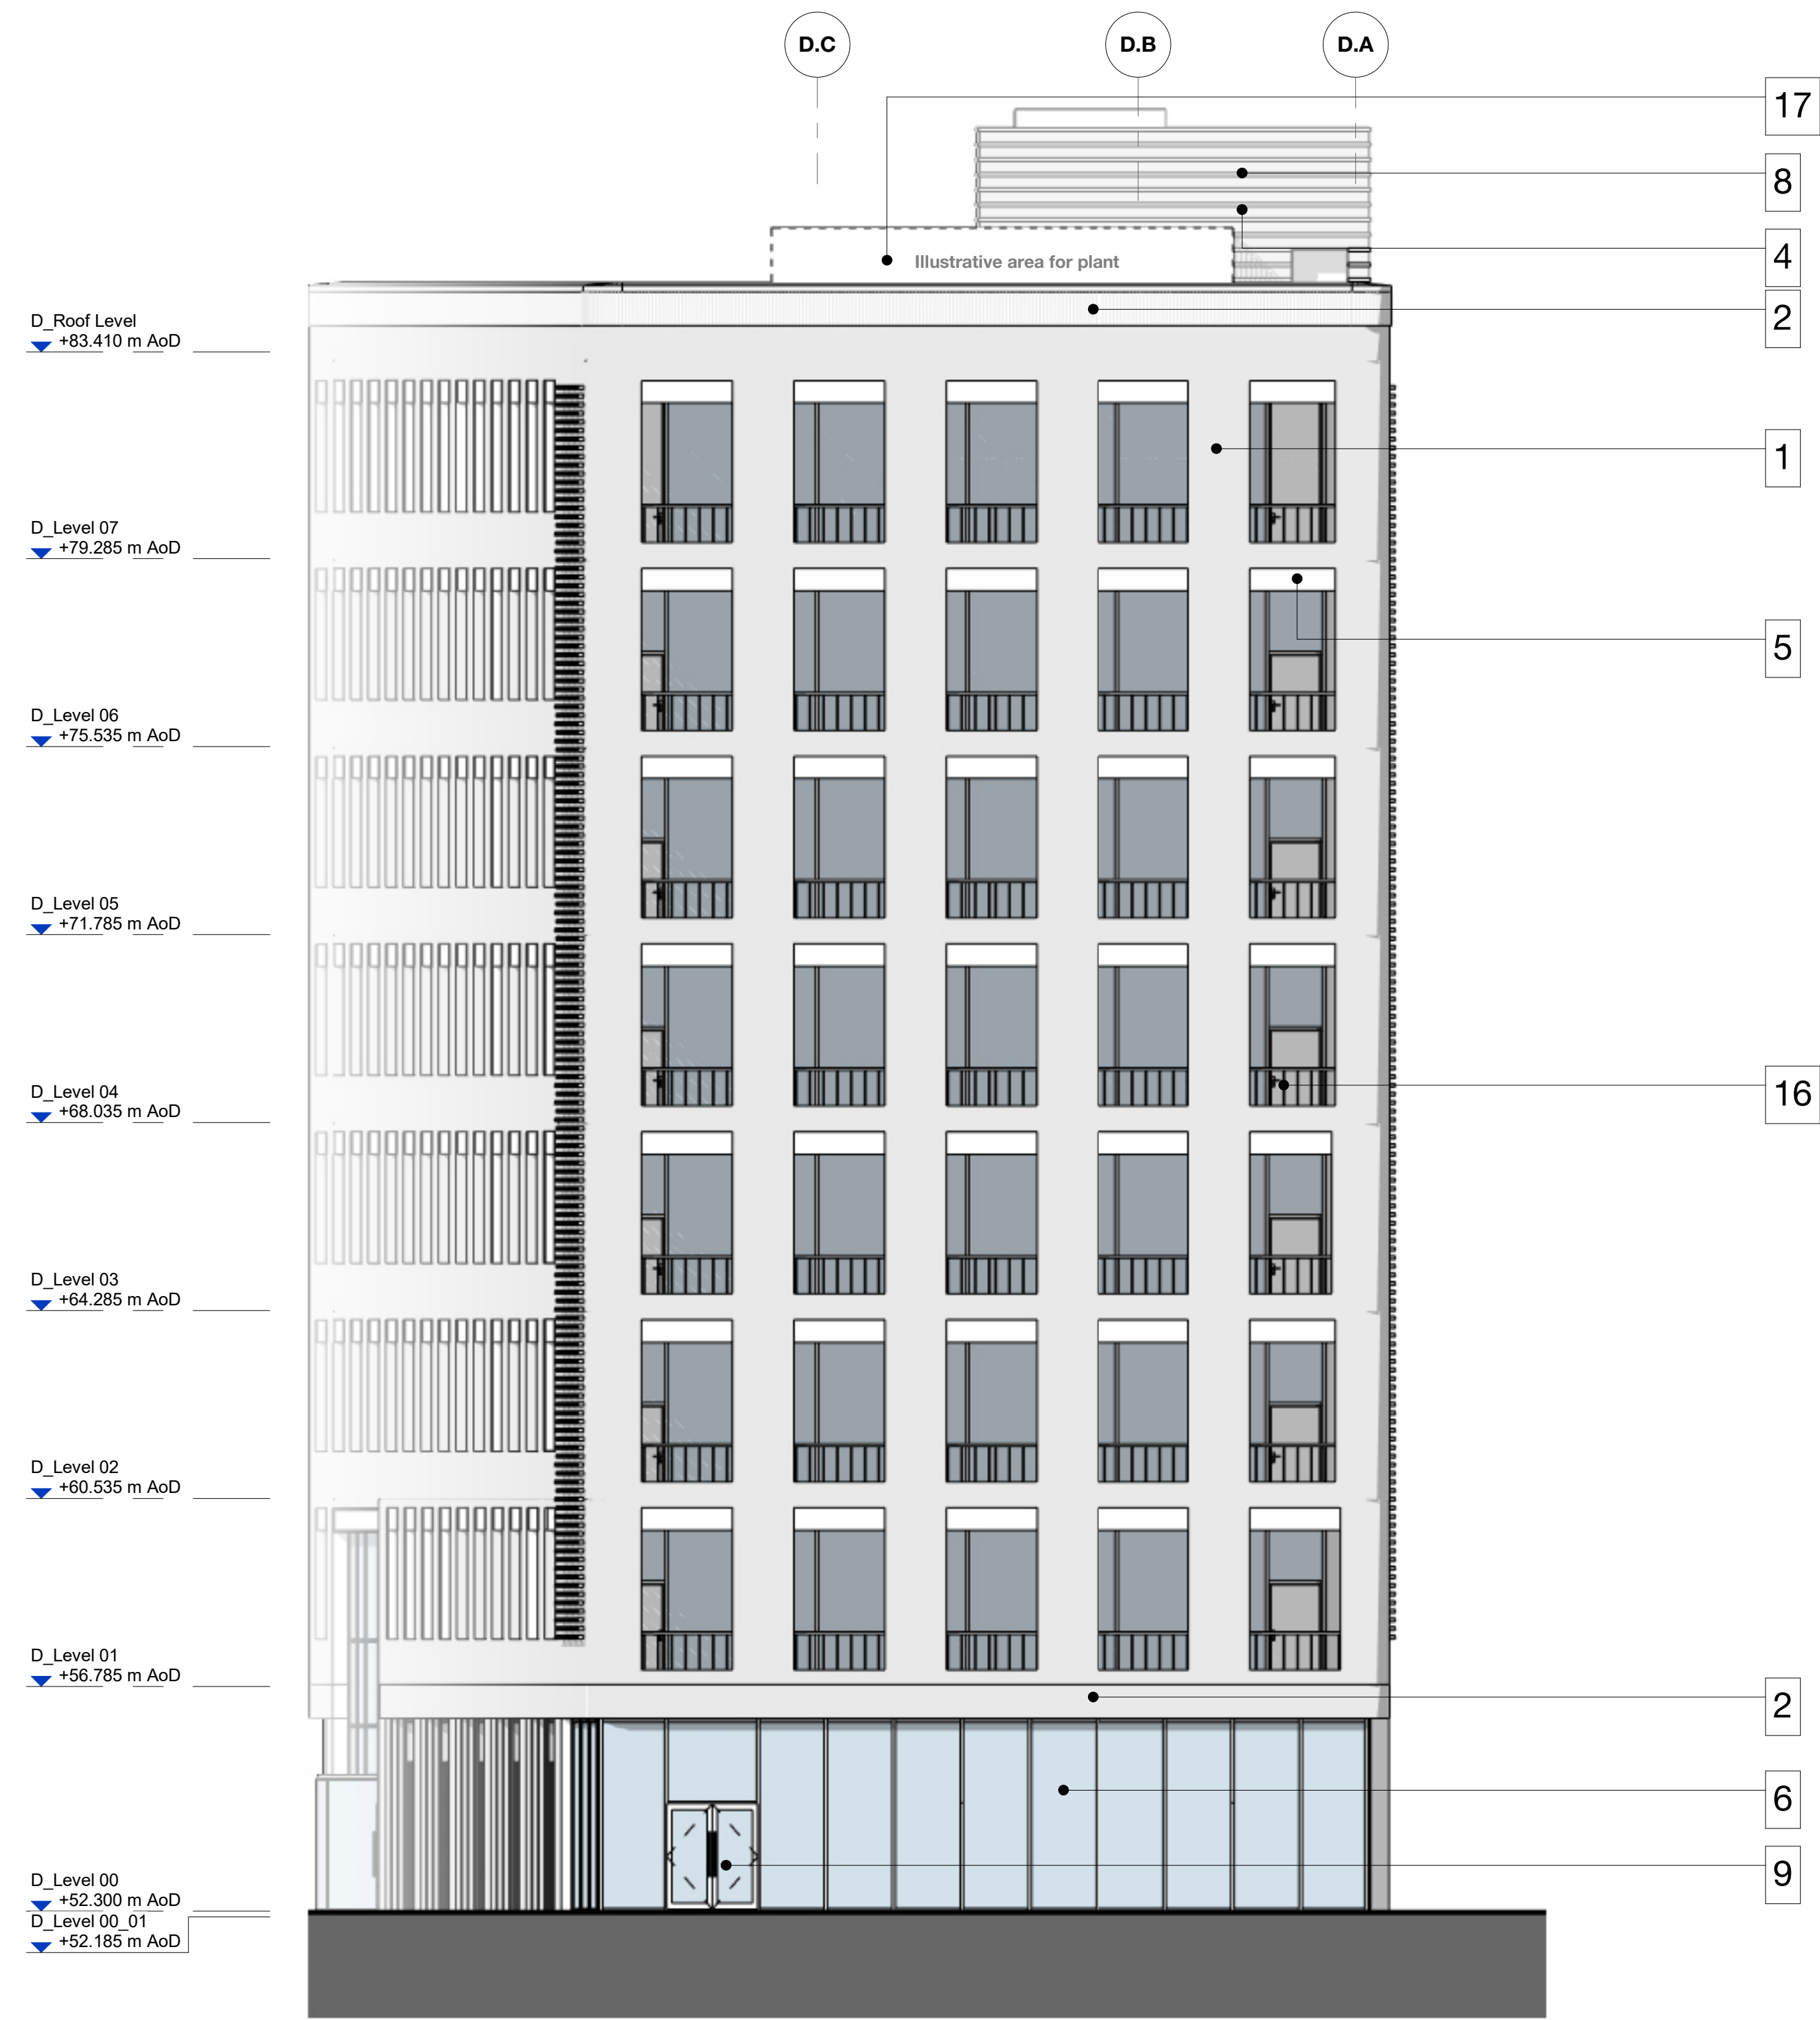

Building D - West Elevation
1 : 100


Materials Key

- | | |
|--|--|
| 1. Red Brick. | 11. Glazed sliding entrance door. Colour TBC. |
| 2. Soldier course brick band detailing. | 12. Glazed revolving entrance door. Colour TBC. |
| 3. Stack bond recessed brick panels. | 13. PPC, Special, or Anodic-finish metal louvred single/double door. Colour TBC. |
| 4. Projecting brick detailing. | 14. PPC, Special, or Anodic-finish metal entrance canopy. Colour TBC. |
| 5. Precast concrete lintel. Colour TBC. | 15. PPC, Special, or Anodic-finishMetal framed glazed canopy. Colour TBC. |
| 6. PPC, Special, or Anodic-finish metal framed glazing system, including spandrel panels and integrated louvres. Colour TBC. | 16. PPC, Special, or Anodic-finish metal railing. Colour TBC. |
| 7. PPC, Special, or Anodic-finish metal framed window. Colour TBC. | 17. Illustrative area for plant. |
| 8. Brick clad roof pop-up. | 18. Louvred Vent Panel. Colour TBC. |
| 9. Glazed doors. Colour TBC. | 19. Stepped Brick Piers. |
| 10. PPC, Special, or Anodic-finish metal single/double door. Colour TBC. | |

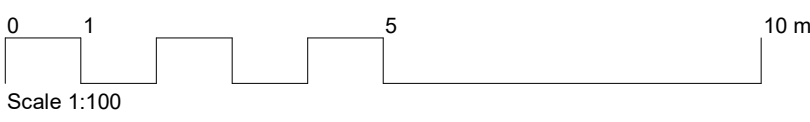

Rev	Description	Date
P1	Issued for Planning	30.09.20
P2	Issued for SFS Application	18.12.23

Copyright Hawkins\Brown Architects
No implied licence exists. This drawing should not be used to calculate areas for the purposes of valuation. Do not scale this drawing. All dimensions to be checked on the site by the contractor and such dimensions to be their responsibility. All work must comply with relevant British Standards and Building Regulations requirements. Drawing errors and omissions to be reported to the architect. To be read in conjunction with Architect's specification and other consultant information.

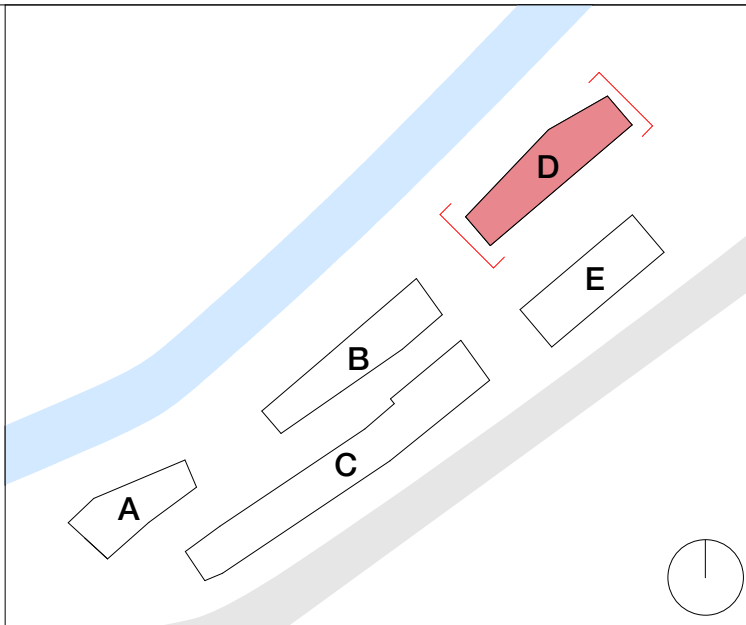

Scale @ A0 1 : 100	Scale @ A3 1000	Date September 2020	Job Number 18013	Project Pollard Street New Islington
Drawn By CP	Checked By TD	Status S2	Purpose of Issue Planning	Drawing Building D - GA East and West Elevation
Drawing No. PLS-HBA-D-ZZ-DR-A-08-0232	Rev P2			

28-28 Hilton Street
Manchester M1 2EH
mail@hawkinsbrown.com
hawkinsbrown.com

Hawkins\Brown