


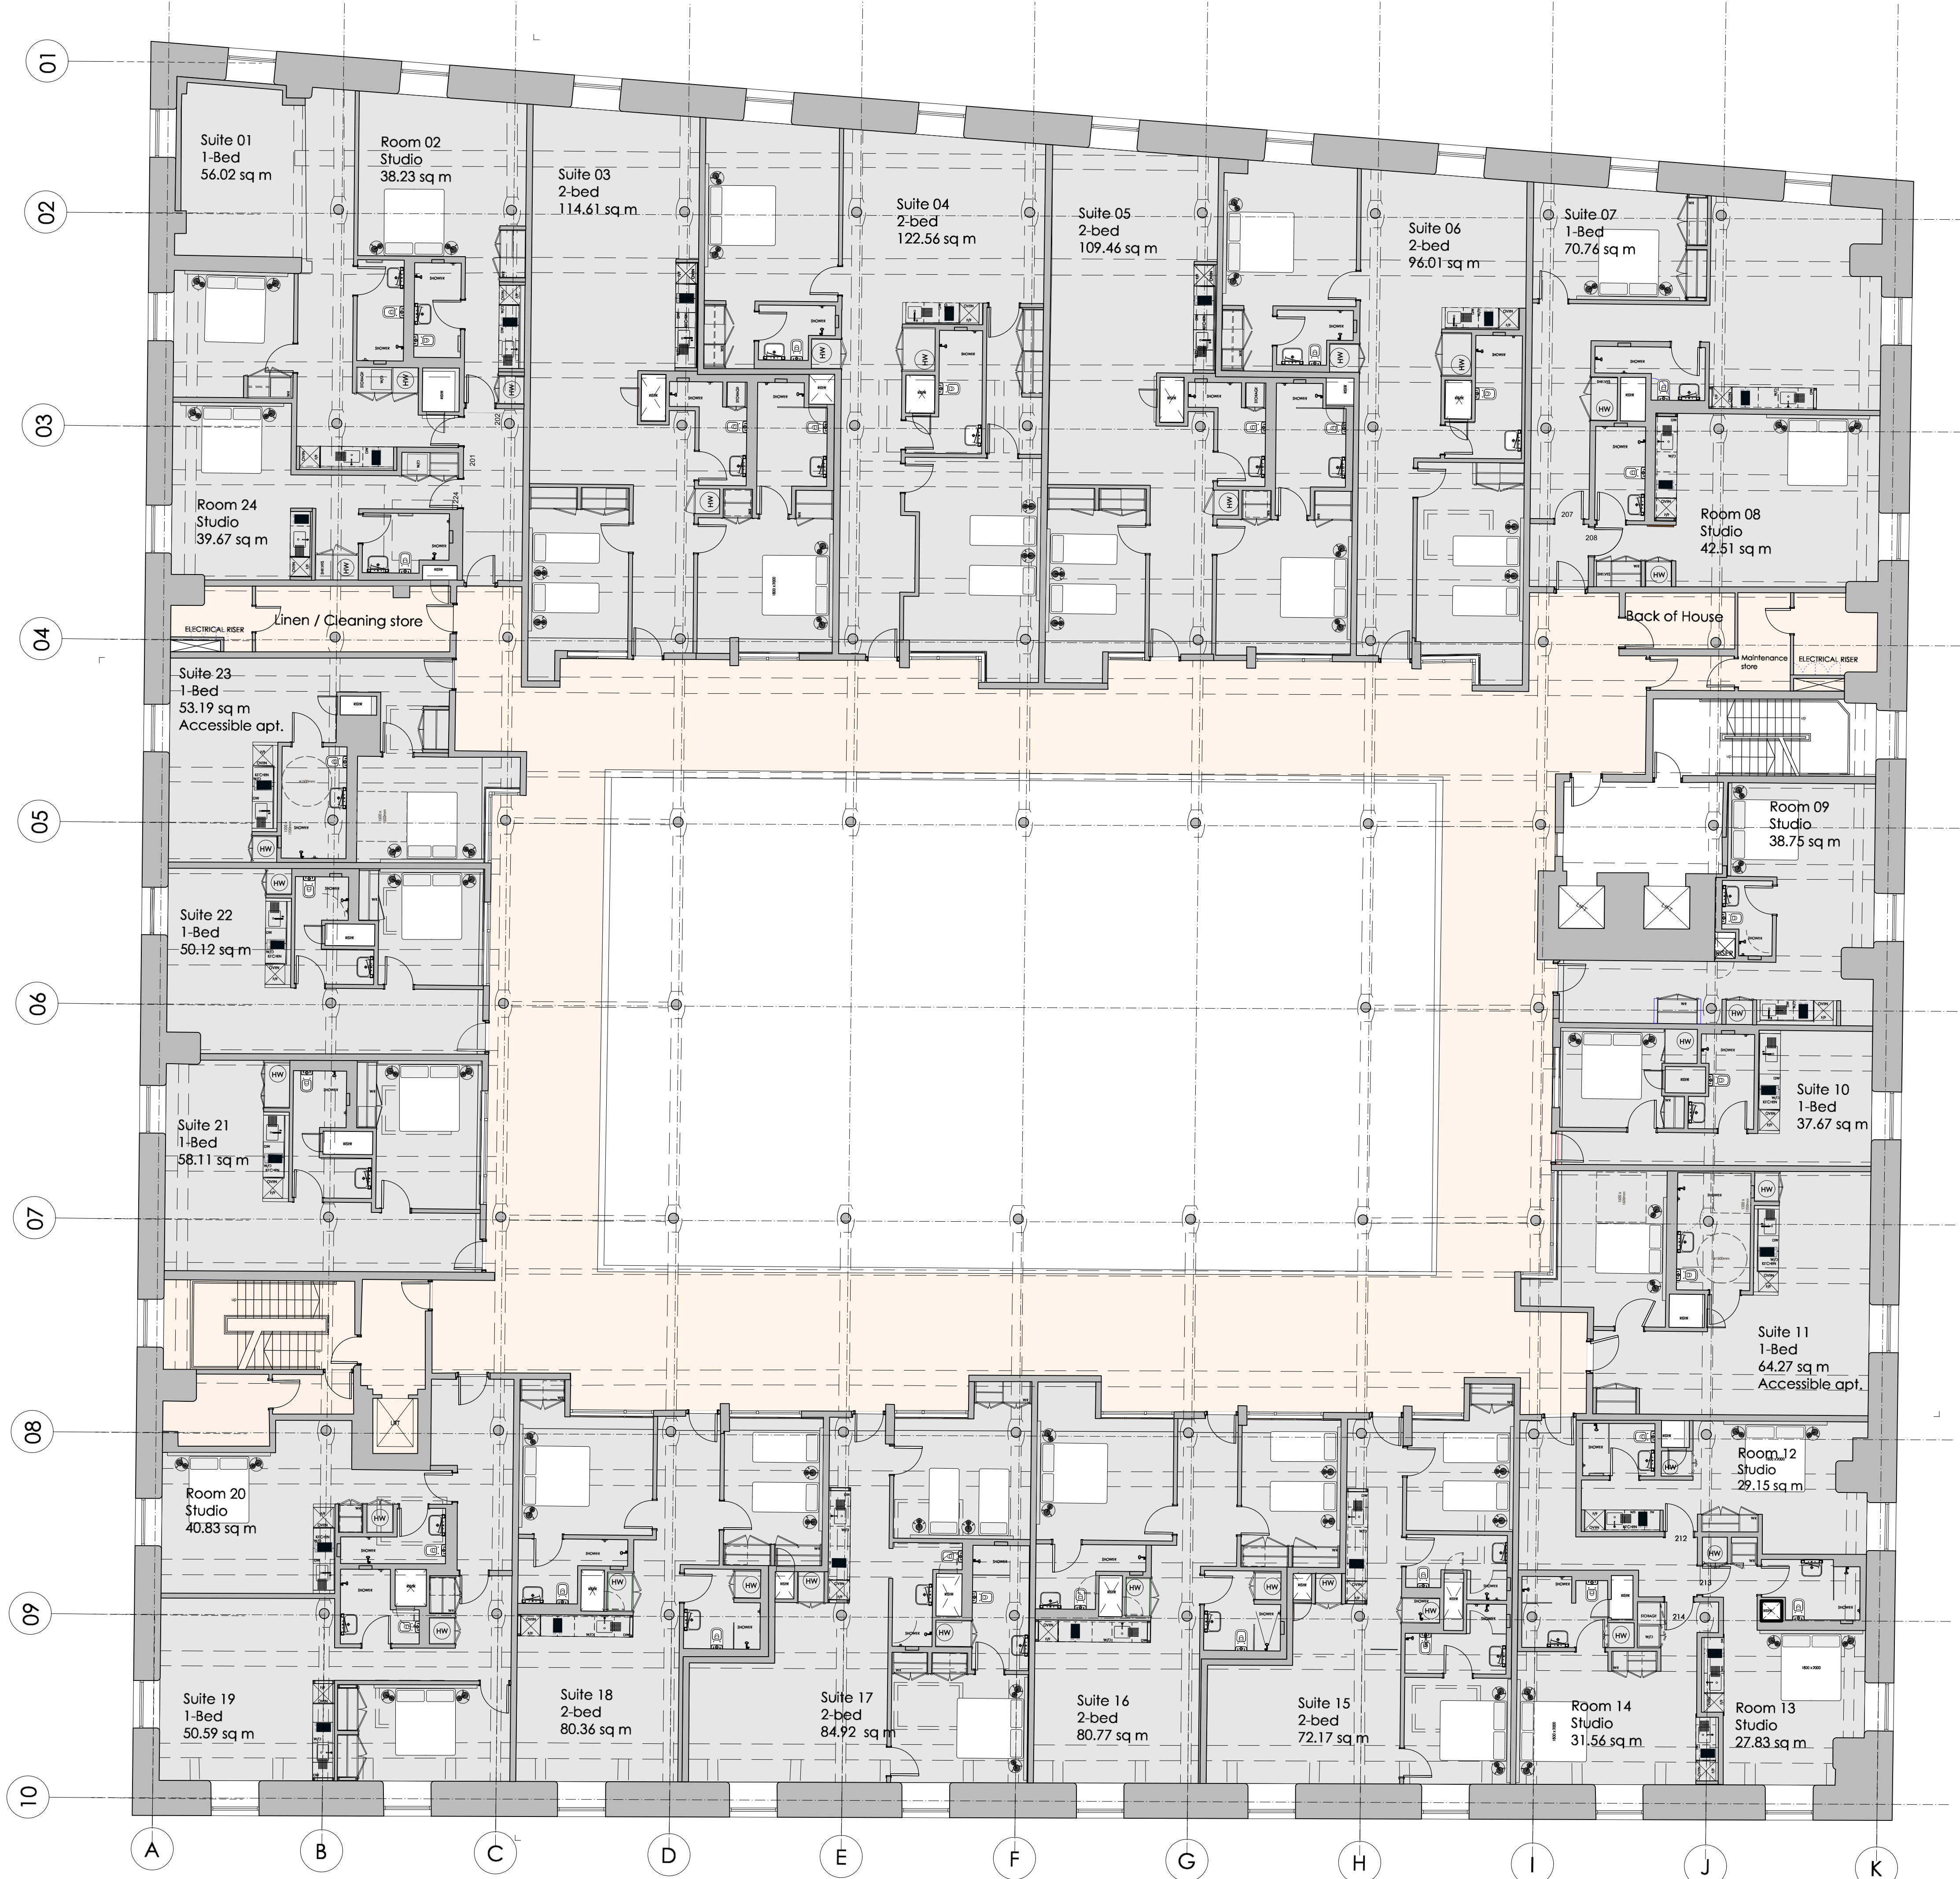

Copyright: All rights reserved. This drawing must not be reproduced without permission.

Only the original drawing should be relied upon. Contractors, subcontractors and suppliers must verify all dimensions on site before commencing any work or making any shop drawings.


All shop drawings to be submitted to the architect for comment prior to fabrication.


This drawing is to be read in conjunction with the Architect's specification, bills of quantities / schedules, structural, mechanical & electrical drawings and all discrepancies are to be reported to the architect.

Do not scale from this drawing. Dimensions are in millimetres unless otherwise stated.


revision / date / amendments
A / 20.09.23 / Issue Planning
B / 21.09.23 / Key note amended
C / 01.12.23 / Planning

KEY:

  Proposed

  Proposed Demolition
(of non-historic modern fabric only)

 Existing Walls

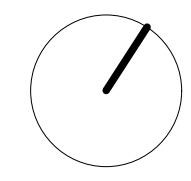

For Information

Archer Humphryes Architects

Basement Central House 142 Central Street London, United Kingdom EC1V 8AR T : +44 (0) 20 7251 8555			
project title Ducie Street Warehouse Manchester, M1 2TP			
drawing title Existing 1st, 2nd, 3rd & 4th Floor Plan	scale 1:100 @ A1	date 20.09.23	checked HJ
drawing number AHA/PLC/ EX /105	drawn SL	revision C	