



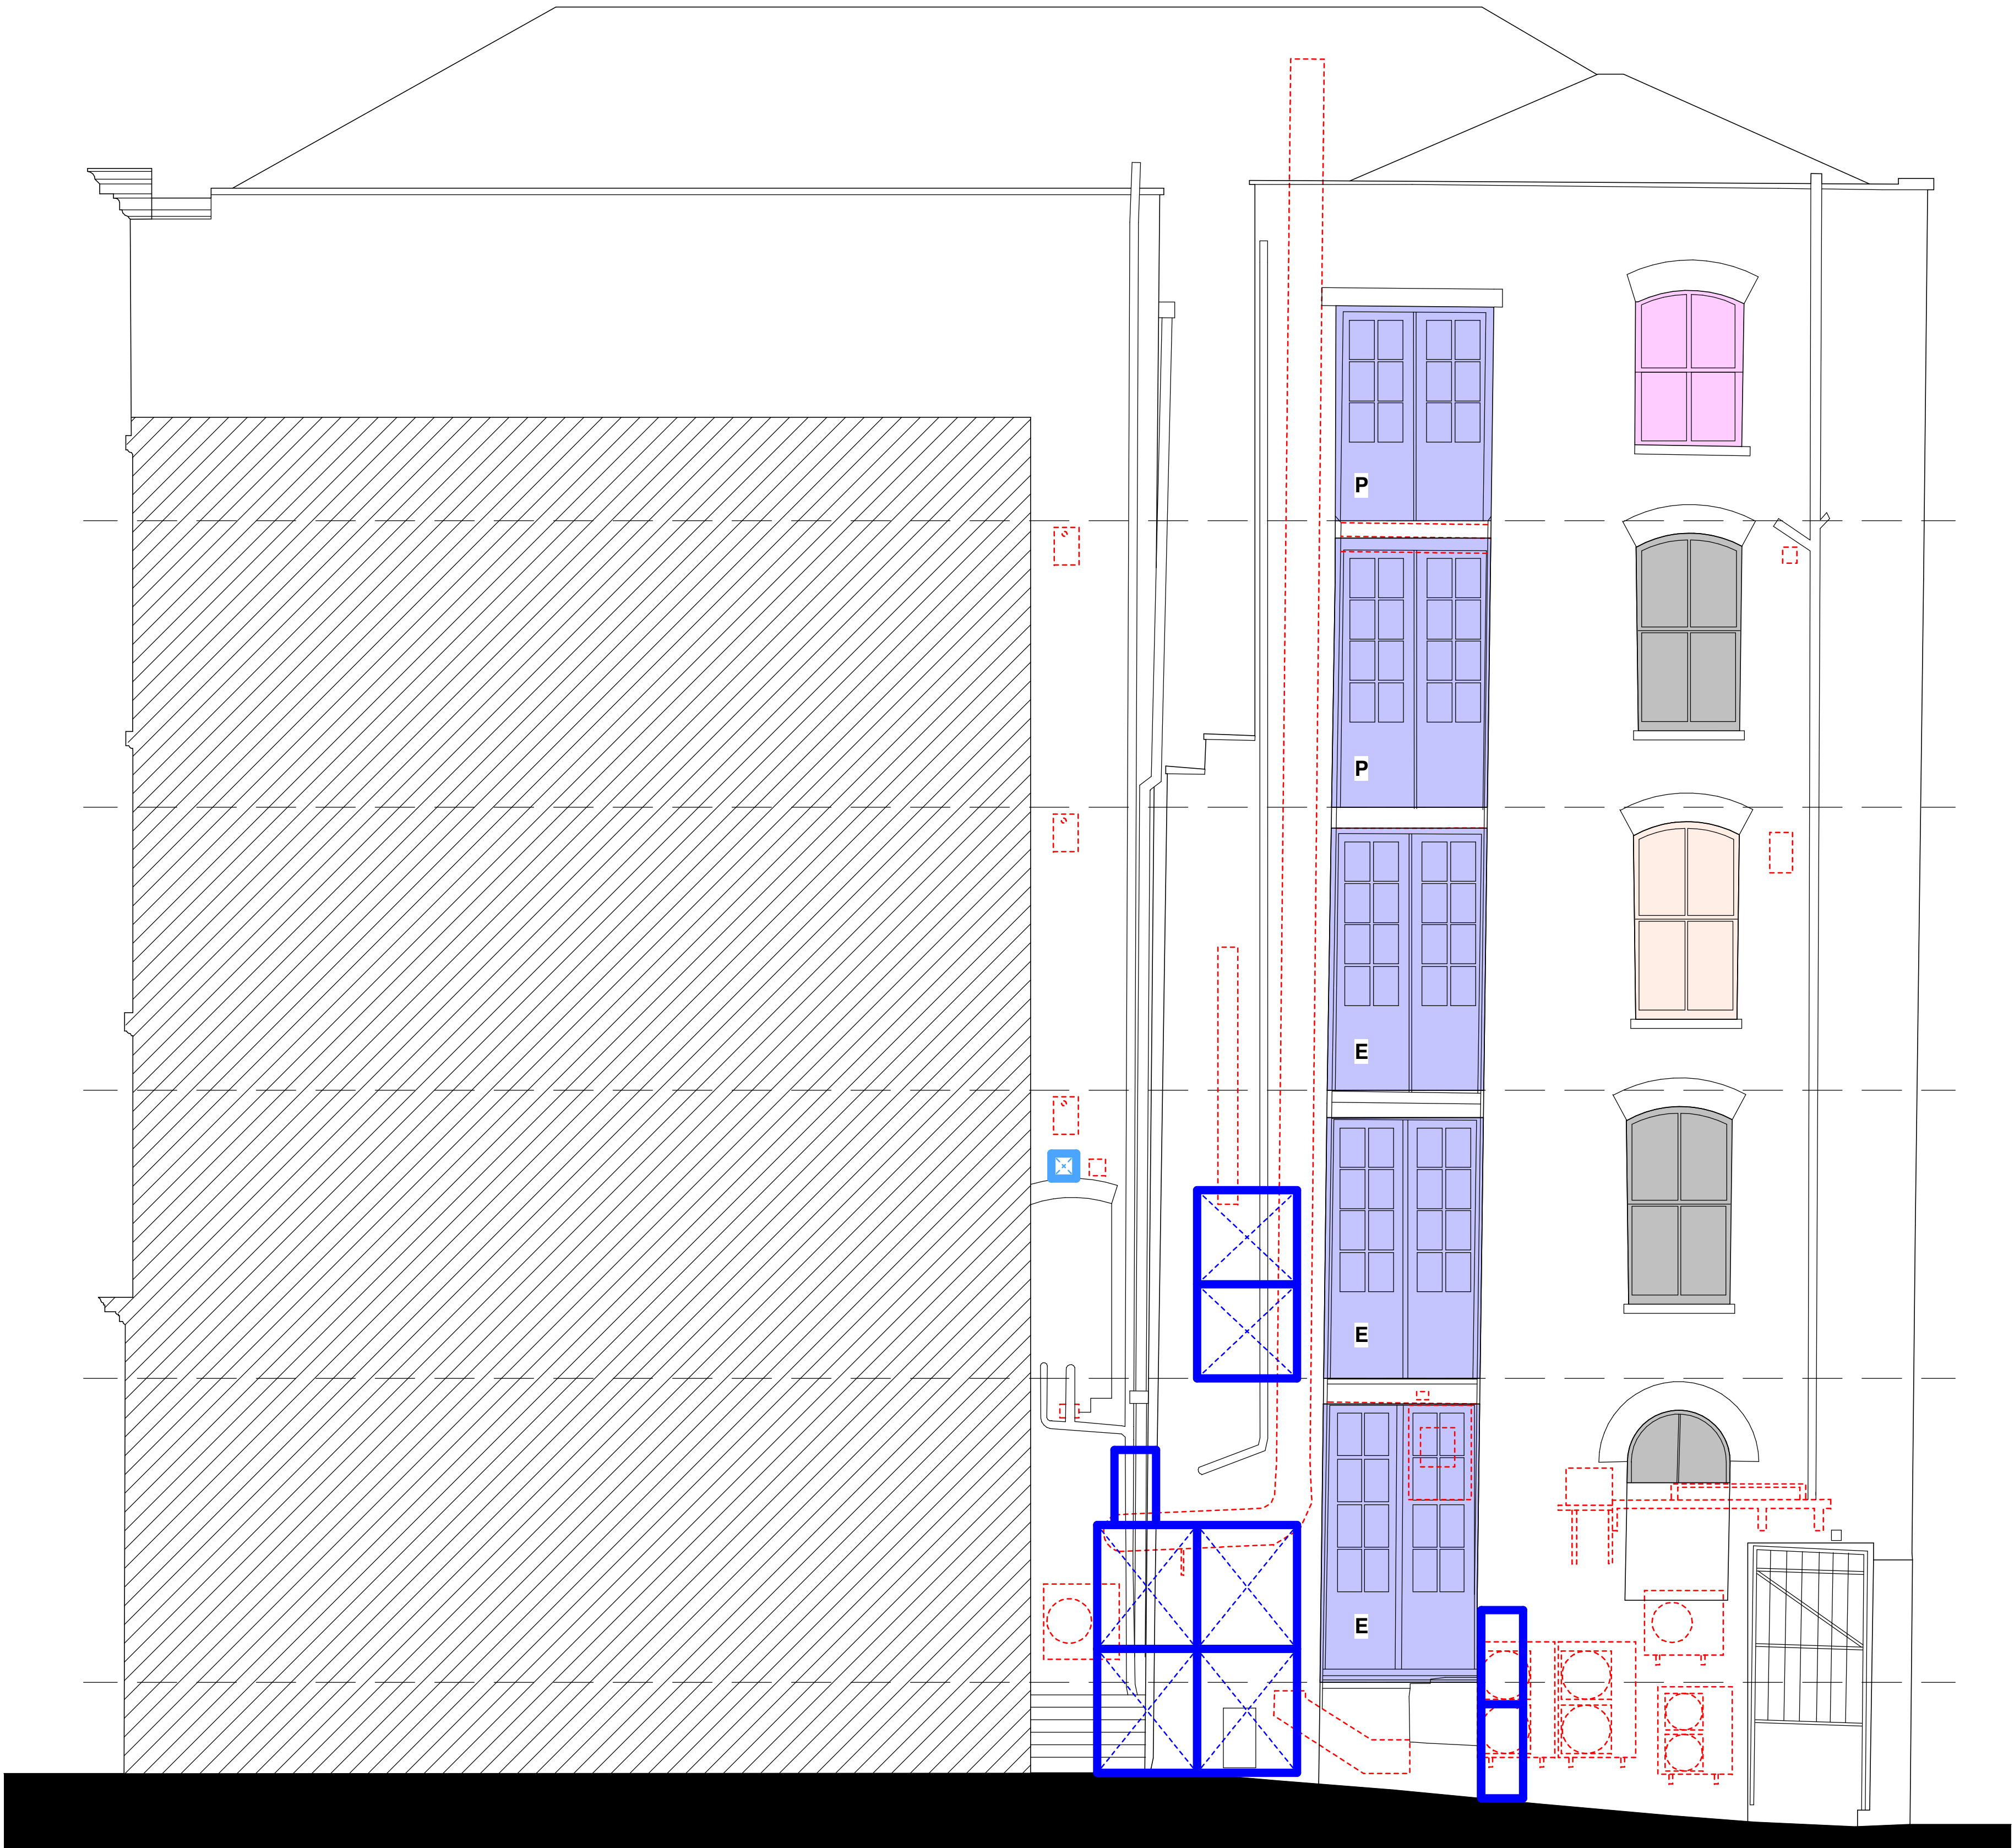

Proposed Rear Elevation (1:100)
Rear Elevation A

Elevation Reference

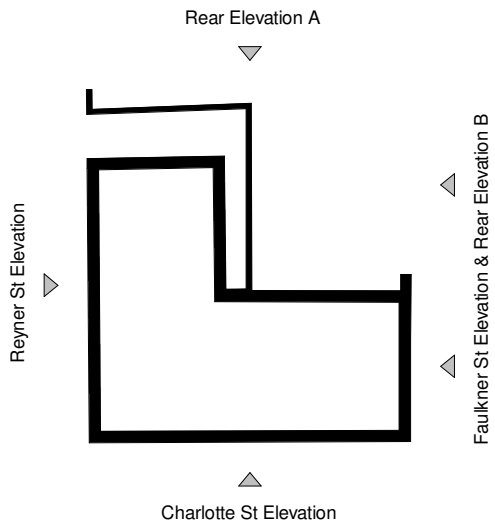

Elevation Key:

- Dotted red line indicates existing redundant paraphernalia, M&E fittings etc to be carefully removed and all disturbed surfaces made good.
- Existing paint to be carefully removed including all graffiti.
- Proposed new windows to match existing.
- Proposed new windows with traditional sliding sashes to match original windows.
- Existing windows to be carefully removed, refurbished and fixed back in their original positions.
- Existing full height hoist doors to be carefully removed, refurbished and fixed back in their original positions.
- Proposed full height hoist door to match existing.
- External AC units to the M&E Consultants design and details - sizes and exact locations TBC.
- External WC extract vent louvres to the M&E Consultants design and details - size and exact locations TBC.

PARKdesigned
architects

Leeds: The Loft, 13 Carlton Mills, Armley, LS12 2QG		Tel: 0113 819 8057	
London: Hamilton House, Mabledon Place, Bloomsbury, WC1H 9BB		E-mail: info@parkdesigned.com	
Client:		Date:	Scale:
T&M Investment		As indicated	@A1
Project Name:	Drawn:	Reviewed:	
34 Charlotte Street	Author	Approver	
Drawing Title:	Drawing No:	Revision:	
Proposed Rear Elevation A	303	B	
Drawing Status:	Project No:		
Building Regulations	2022.04		