


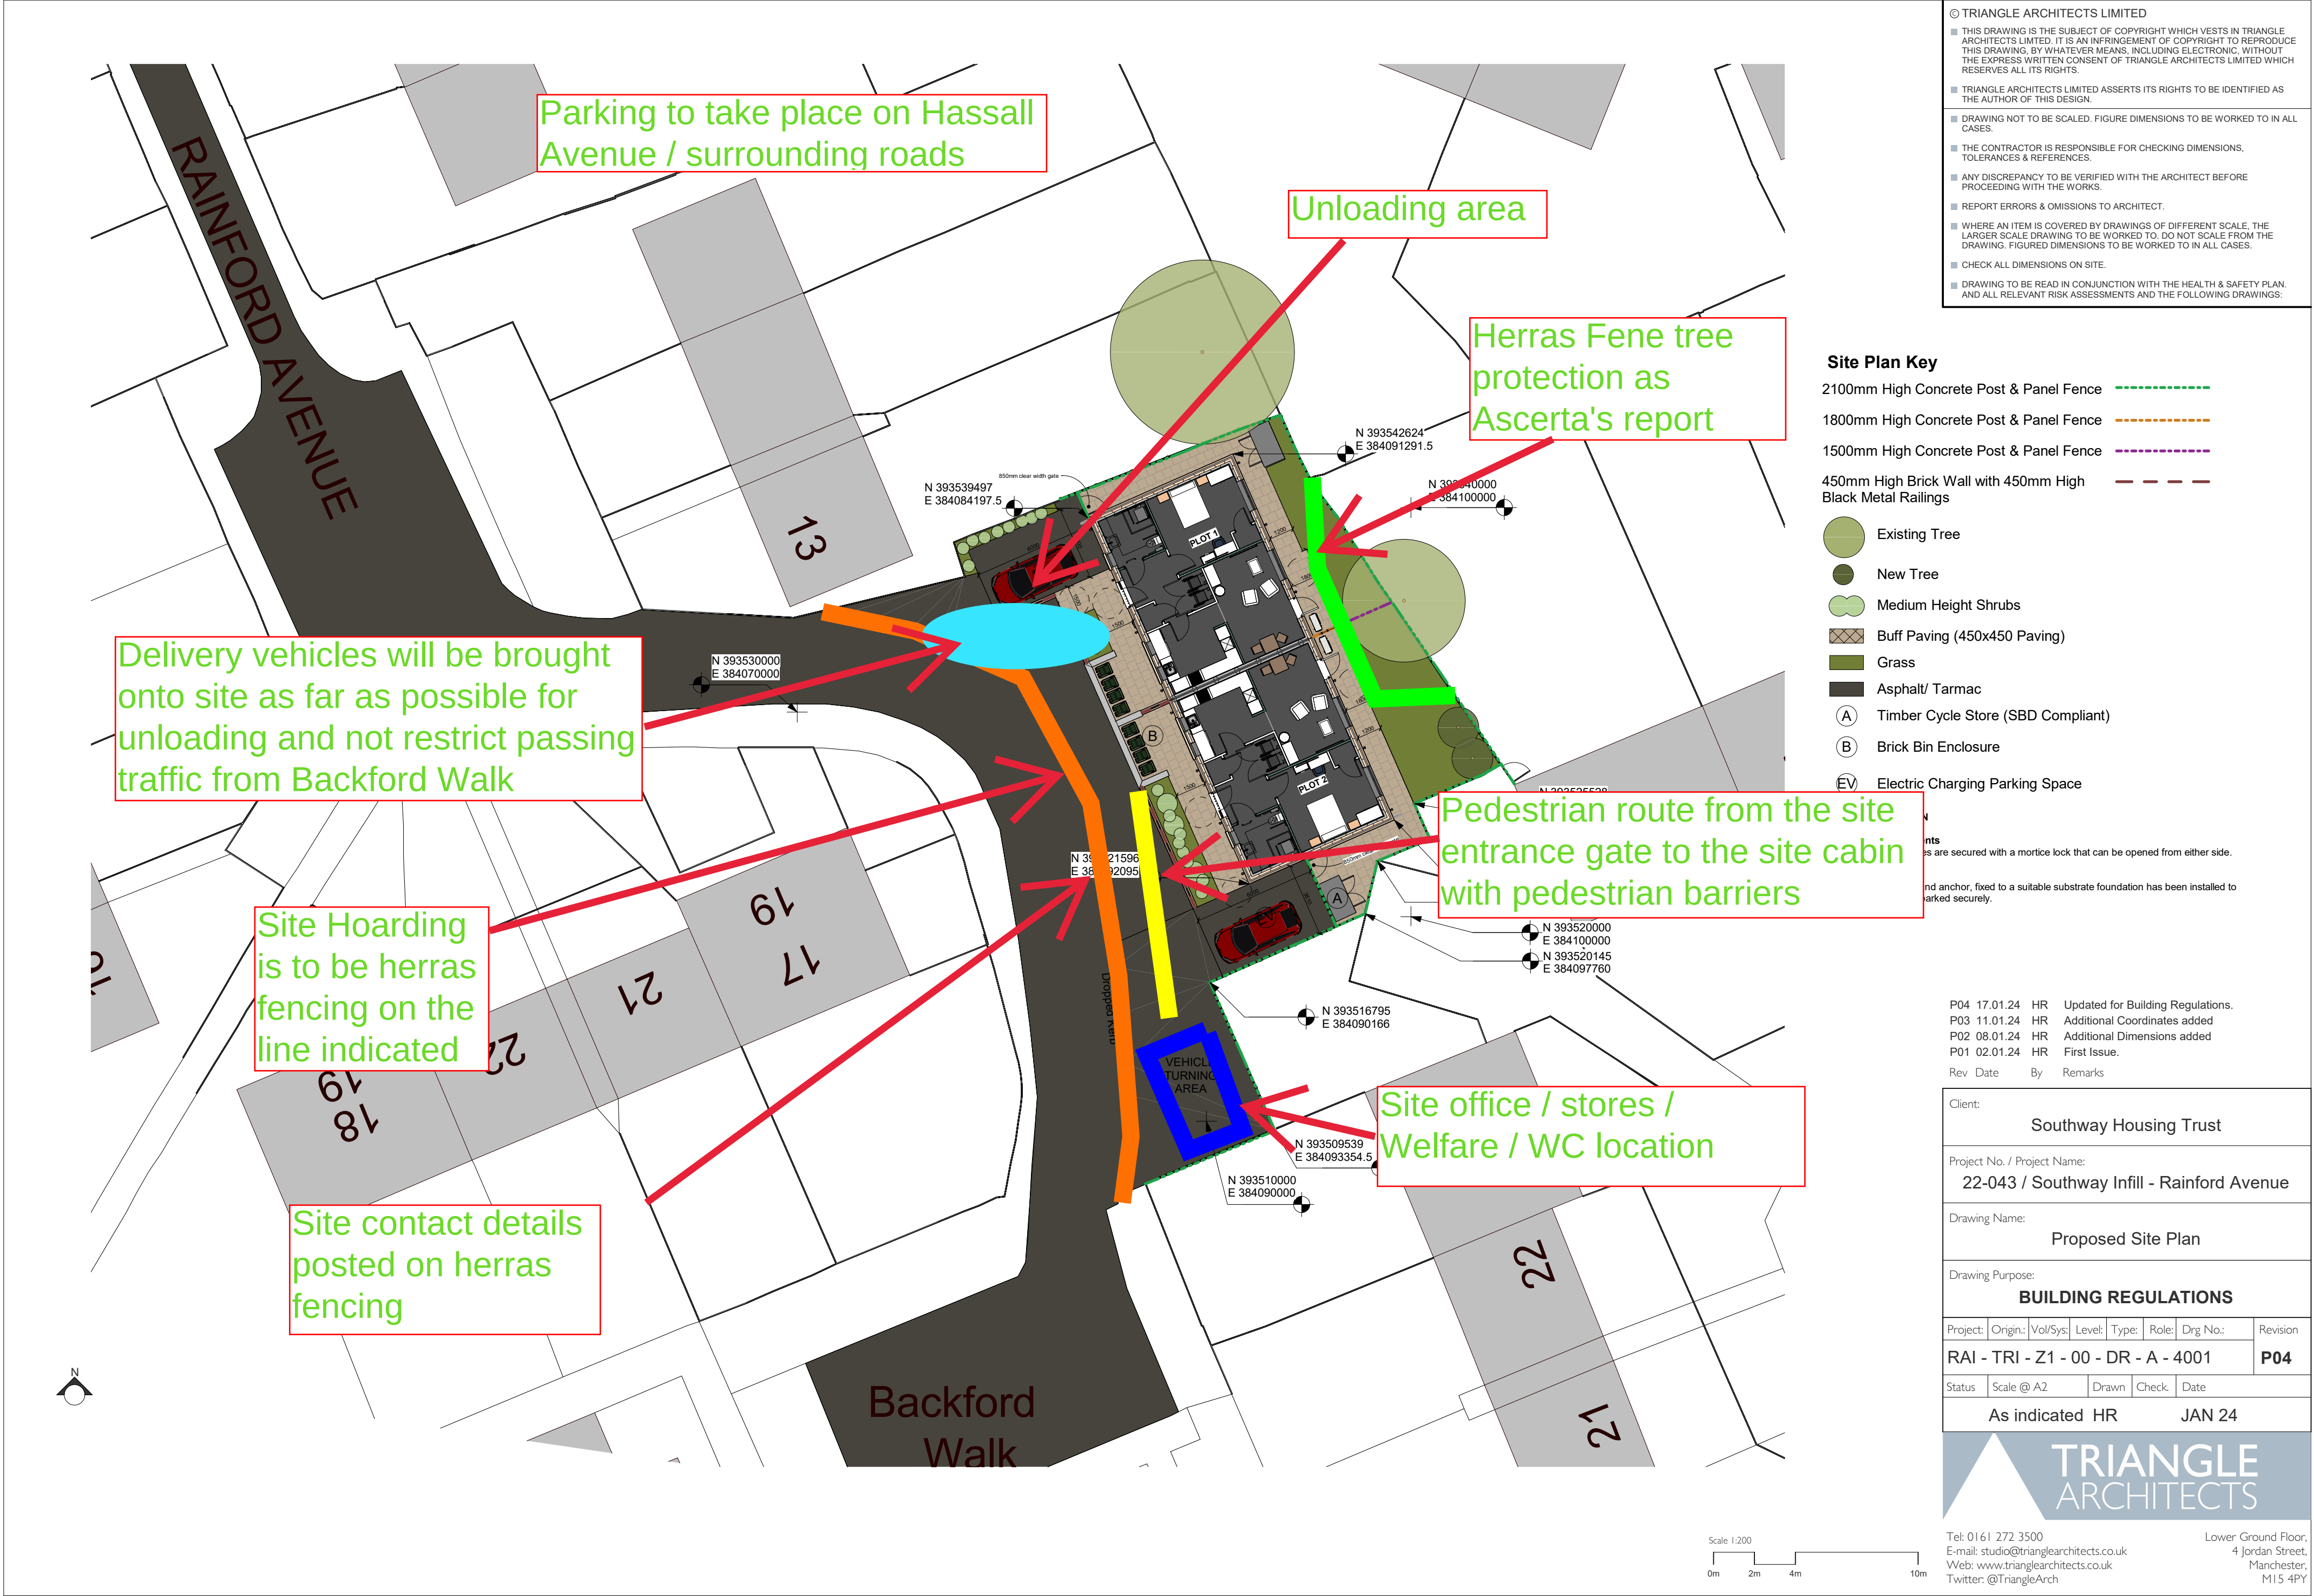

© TRIANGLE ARCHITECTS LIMITED

THIS DRAWING IS THE SUBJECT OF COPYRIGHT WHICH VESTS IN TRIANGLE ARCHITECTS LIMITED. IT IS AN INFRINGEMENT OF COPYRIGHT TO REPRODUCE THIS DRAWING, BY WHATEVER MEANS, INCLUDING ELECTRONIC, WITHOUT THE EXPRESS WRITTEN CONSENT OF TRIANGLE ARCHITECTS LIMITED WHICH RESERVES ALL ITS RIGHTS.

TRIANGLE ARCHITECTS LIMITED ASSERTS ITS RIGHTS TO BE IDENTIFIED AS THE AUTHOR OF THIS DESIGN.

DRAWING NOT TO BE SCALED. FIGURE DIMENSIONS TO BE WORKED TO IN ALL CASES.

THE CONTRACTOR IS RESPONSIBLE FOR CHECKING DIMENSIONS, TOLERANCES & REFERENCES.

ANY DISCREPANCY TO BE VERIFIED WITH THE ARCHITECT BEFORE PROCEEDING WITH THE WORKS.

REPORT ERRORS & OMISSIONS TO ARCHITECT.

WHERE AN ITEM IS COVERED BY DRAWINGS OF DIFFERENT SCALE, THE LARGER SCALE DRAWING TO BE WORKED TO. DO NOT SCALE FROM THE DRAWING. FIGURED DIMENSIONS TO BE WORKED TO IN ALL CASES.

CHECK ALL DIMENSIONS ON SITE.

DRAWING TO BE READ IN CONJUNCTION WITH THE HEALTH & SAFETY PLAN, AND ALL RELEVANT RISK ASSESSMENTS AND THE FOLLOWING DRAWINGS:

- Site Plan Key**
- 2100mm High Concrete Post & Panel Fence
 - 1800mm High Concrete Post & Panel Fence
 - 1500mm High Concrete Post & Panel Fence
 - 450mm High Brick Wall with 450mm High Black Metal Railings
 - Existing Tree
 - New Tree
 - Medium Height Shrubs
 - Buff Paving (450x450 Paving)
 - Grass
 - Asphalt/ Tarmac
 - (A) Timber Cycle Store (SBD Compliant)
 - (B) Brick Bin Enclosure
 - (EV) Electric Charging Parking Space

P04	17.01.24	HR	Updated for Building Regulations.
P03	11.01.24	HR	Additional Coordinates added
P02	08.01.24	HR	Additional Dimensions added
P01	02.01.24	HR	First Issue.
Rev	Date	By	Remarks

Client:	Southway Housing Trust						
Project No. / Project Name: 22-043 / Southway Infill - Rainford Avenue							
Drawing Name: Proposed Site Plan							
Drawing Purpose: BUILDING REGULATIONS							
Project:	Origin:	Vol/Sys:	Level:	Type:	Role:	Drg No.:	Revision
RAI - TRI - Z1 - 00 - DR - A - 4001							P04
Status	Scale @ A2		Drawn	Check	Date		
As indicated HR				JAN 24			



Tel: 0161 272 3500
E-mail: studio@trianglearchitects.co.uk
Web: www.trianglearchitects.co.uk
Twitter: @TriangleArch

Lower Ground Floor,
4 Jordan Street,
Manchester,
M15 4PY