




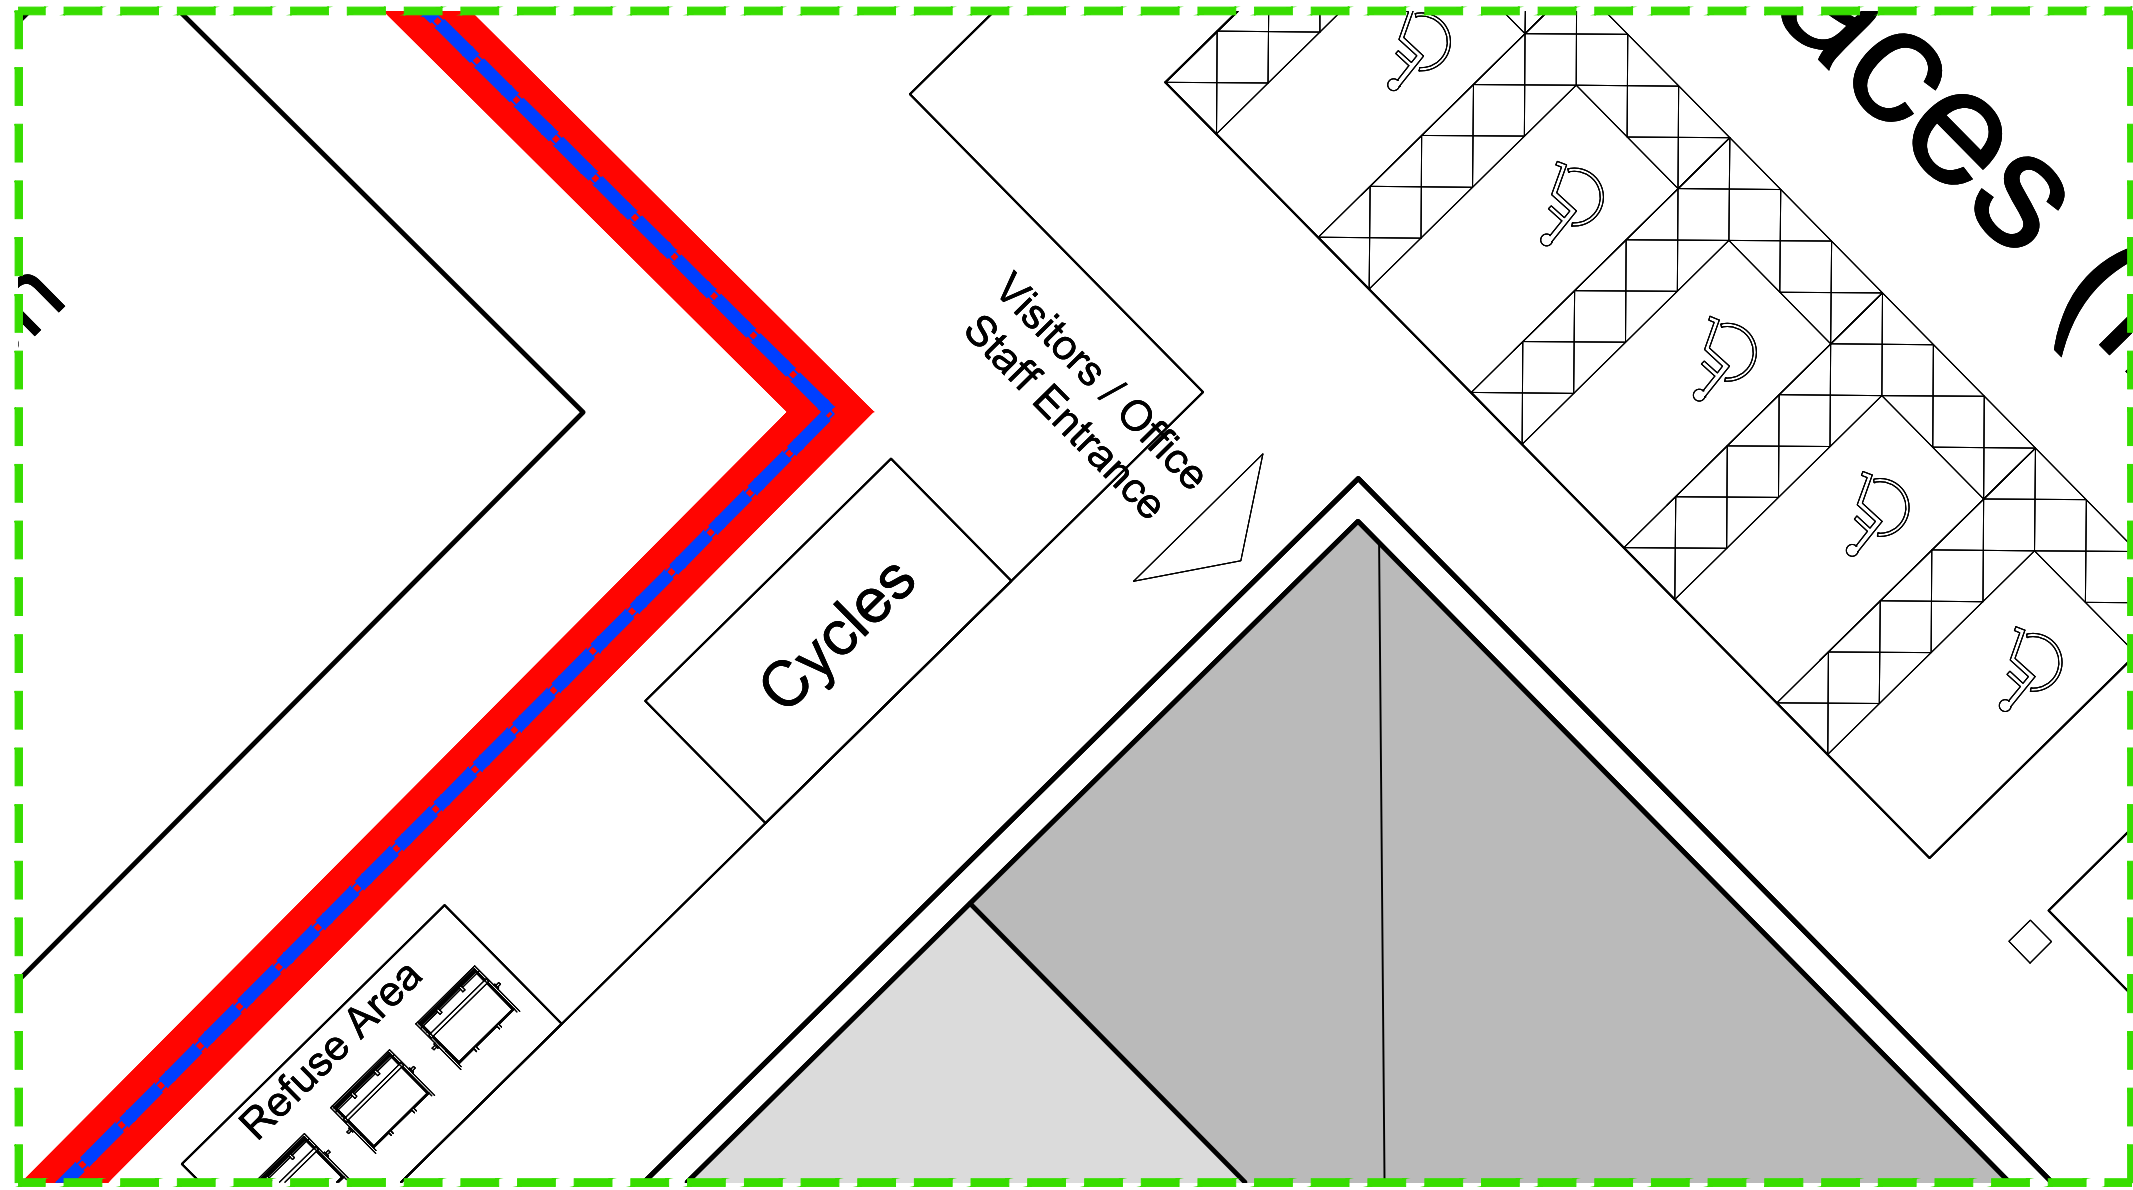


Cycle Area
1:125

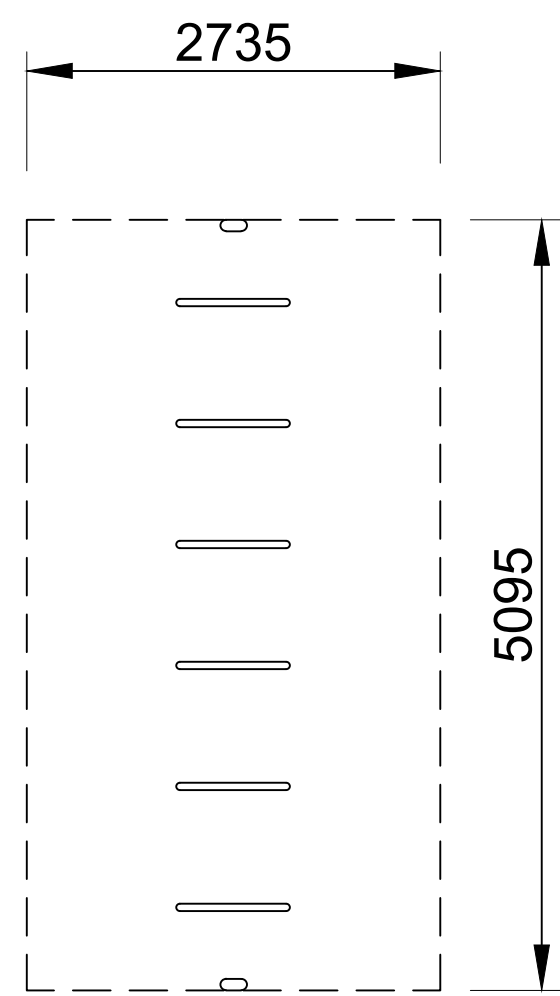


Cycle Shelter Roof Plan
1:50

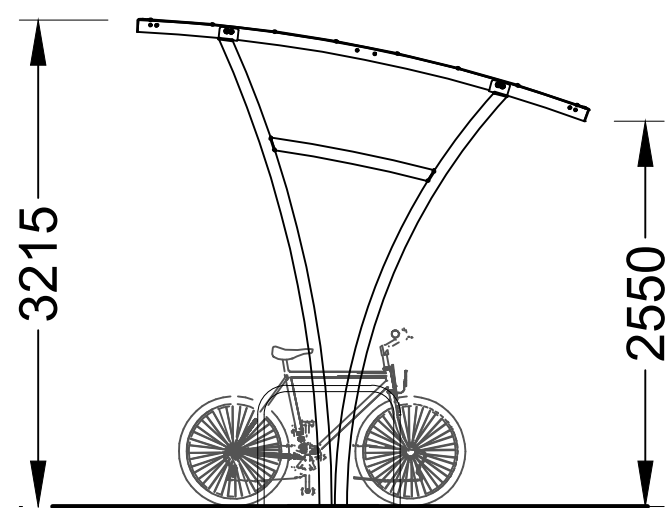


Side Elevation
1:50

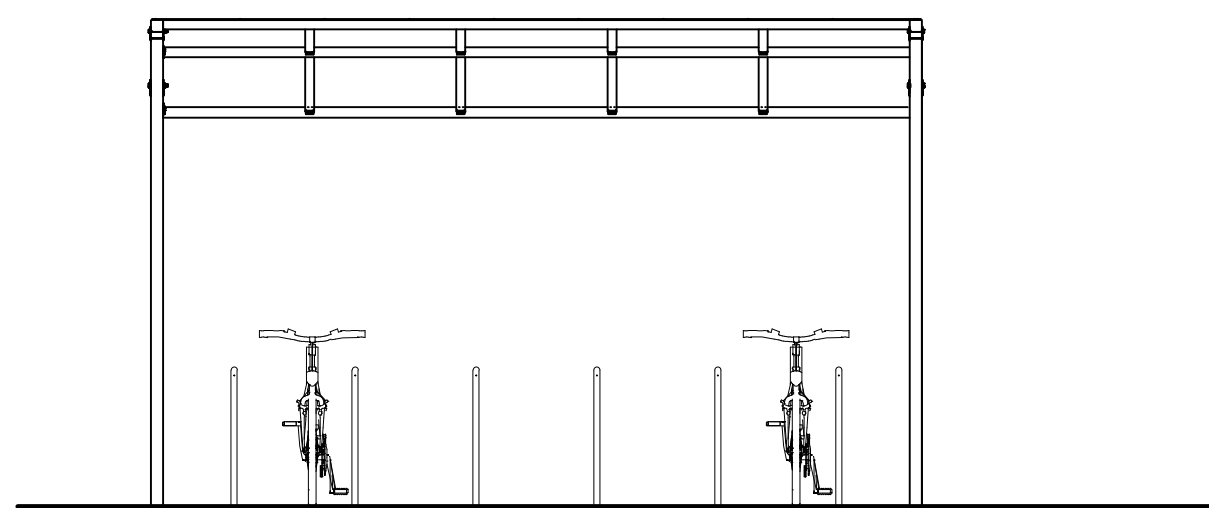

Front Elevation
1:50

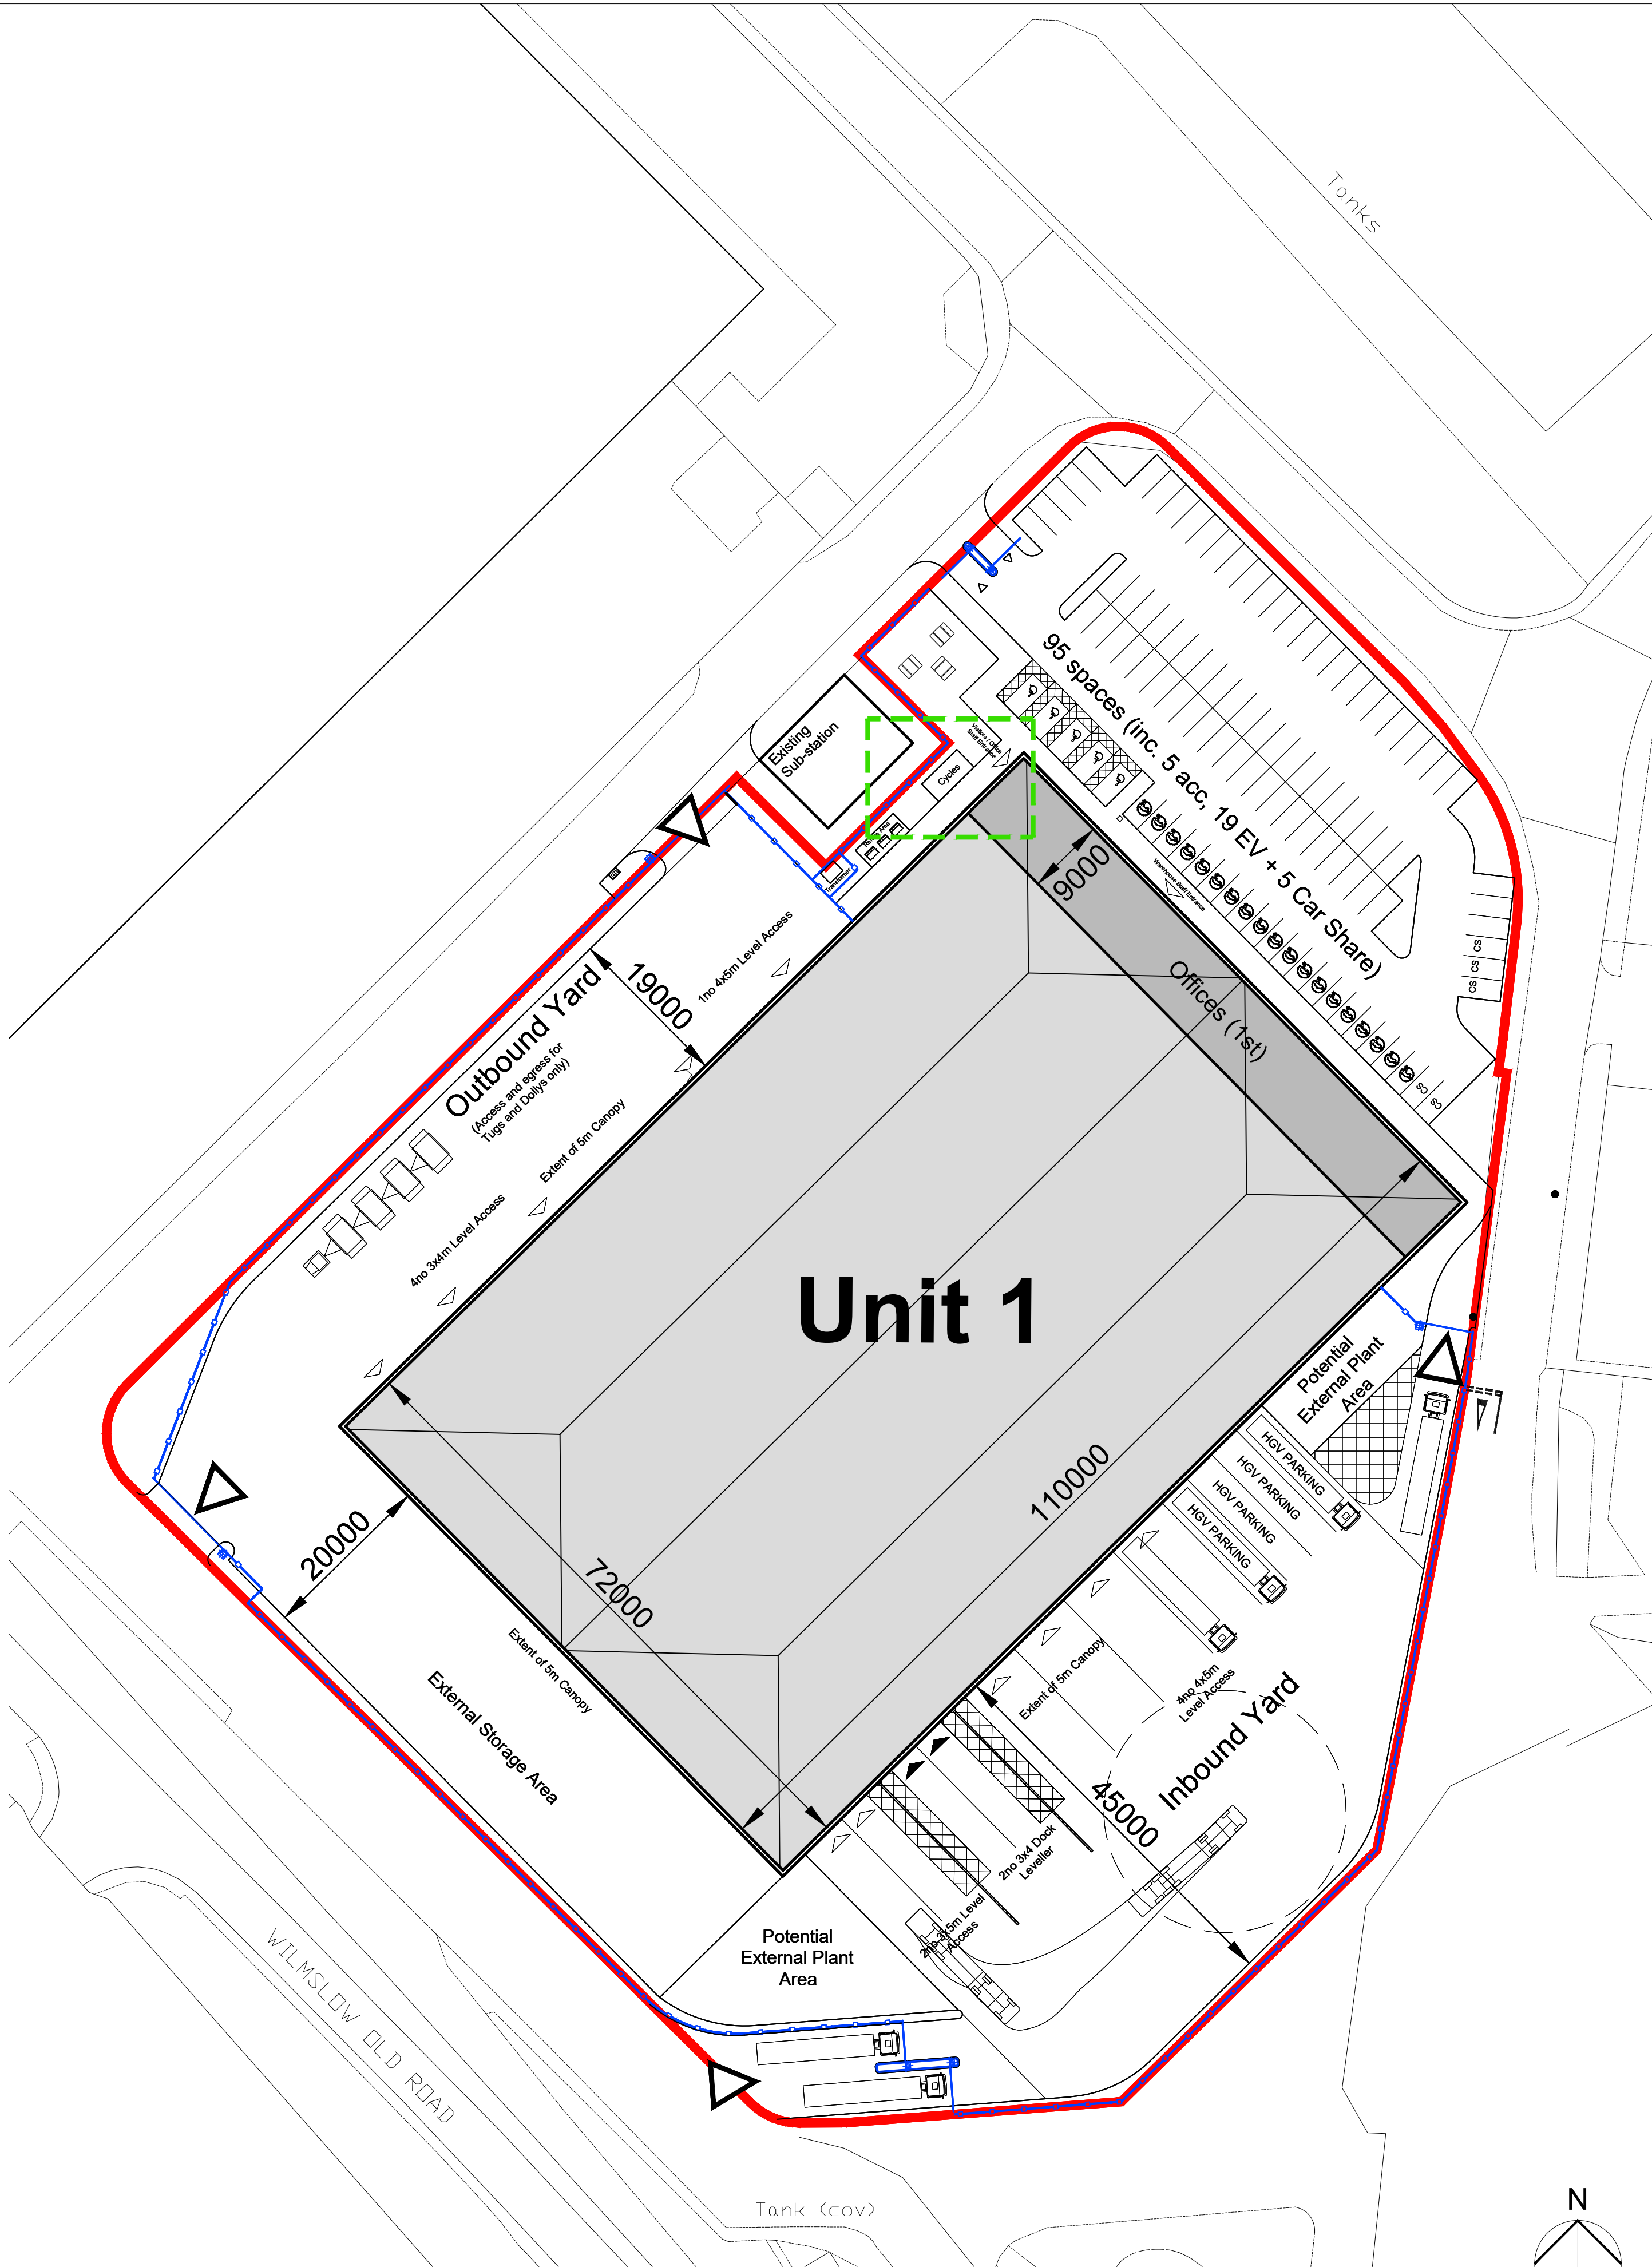

Key Plan
1:500

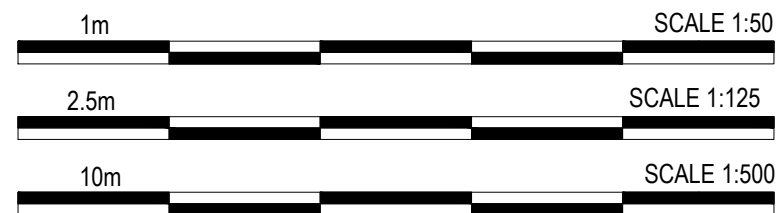

- © 2023 RPS Group
- Notes
1. This drawing has been prepared in accordance with the scope of RPS's appointment with its client and is subject to the terms and conditions of that appointment. RPS accepts no liability for any use of this document other than by its client and only for the purposes for which it was prepared and provided.
 2. If received electronically it is the recipient's responsibility to print to correct scale. Only written dimensions should be used.
 3. This drawing should be read in conjunction with all other relevant drawings and specifications.

P03	Altered to suit MCC Highway recommendations	SC	AM	08/11/23
P02	Issued for Approval	VO	TP	16/06/23
P01	First Issue	LL	MJH	10/03/23
Rev	Description	By	Apr	Date

rps MAKING COMPLEX EASY
A TETRA TECH COMPANY
Sherwood House, Sherwood Avenue,
Newark, Nottinghamshire, NG24 1QQ
T:01636 605 700 E: rpsnewark@rpsgroup.com

Client
**COLUMBIA
THREADNEEDLE**
INVESTMENTS

Project
Hangar 4, Manchester Airport

Title
Cycle Shelter Details

RPS Project Number NK020993	Scale @ A1 1:500	Date Created 08/03/23
Task Team Manager KRP	Information Author LL	Task Information Manager MJH

Status
S2 (Suitable for Information)
Document Number
020993-RPS-SI-XX-DR-A-0117
Project Code - Originator - Vol/Sys - Level/Loc - Type - Role - Drawing Number
rpsgroup.com

Revision
P03