


Notes_

PLANNING

0 500 1000 1500 2000 2500 mm
SCALE 1:50

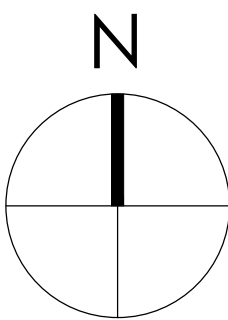

Note:
Surrounding contextual buildings and information are based on received ordinance survey drawings and are shown for illustrative purposes only. assumed site boundary is subject to confirmation to legal confirmation

Note:
Information is based on OS map and received information and is subject to full topographical survey. Assumed site boundary and site constraints subject to legal confirmation. All Legal easements and extent of existing underground services locations are subject to confirmation.

Rev_ Date_ Amendments_ Sv_ Apr'd_

Eight_ OneTwo Architects

Tel_ +44 [0]7761 570735
Email_ mail@eightonetwo.co.uk
www.eightonetwo.co.uk
Studio A5 Brooke's Mill, Armitage Bridge, Huddersfield, HD4 7NR

Drawing Status_
PLANNING

Client_
FIRESTORM GROUP Ltd


Project_
43-45 LONGLEY LANE, WYTHENSHAW, MANCHESTER, M22 4JD.

Drawing Title_
AS EXISTING_ LOWER GROUND + GROUND FLOOR PLAN


Drawing Scale_ 1:50
Drawn By_ RH
Checked By_ JAL

Paper Size_ A1
Drawn Date_ 22.05.23
Checked Date_

Drawing Number_
23_809 160

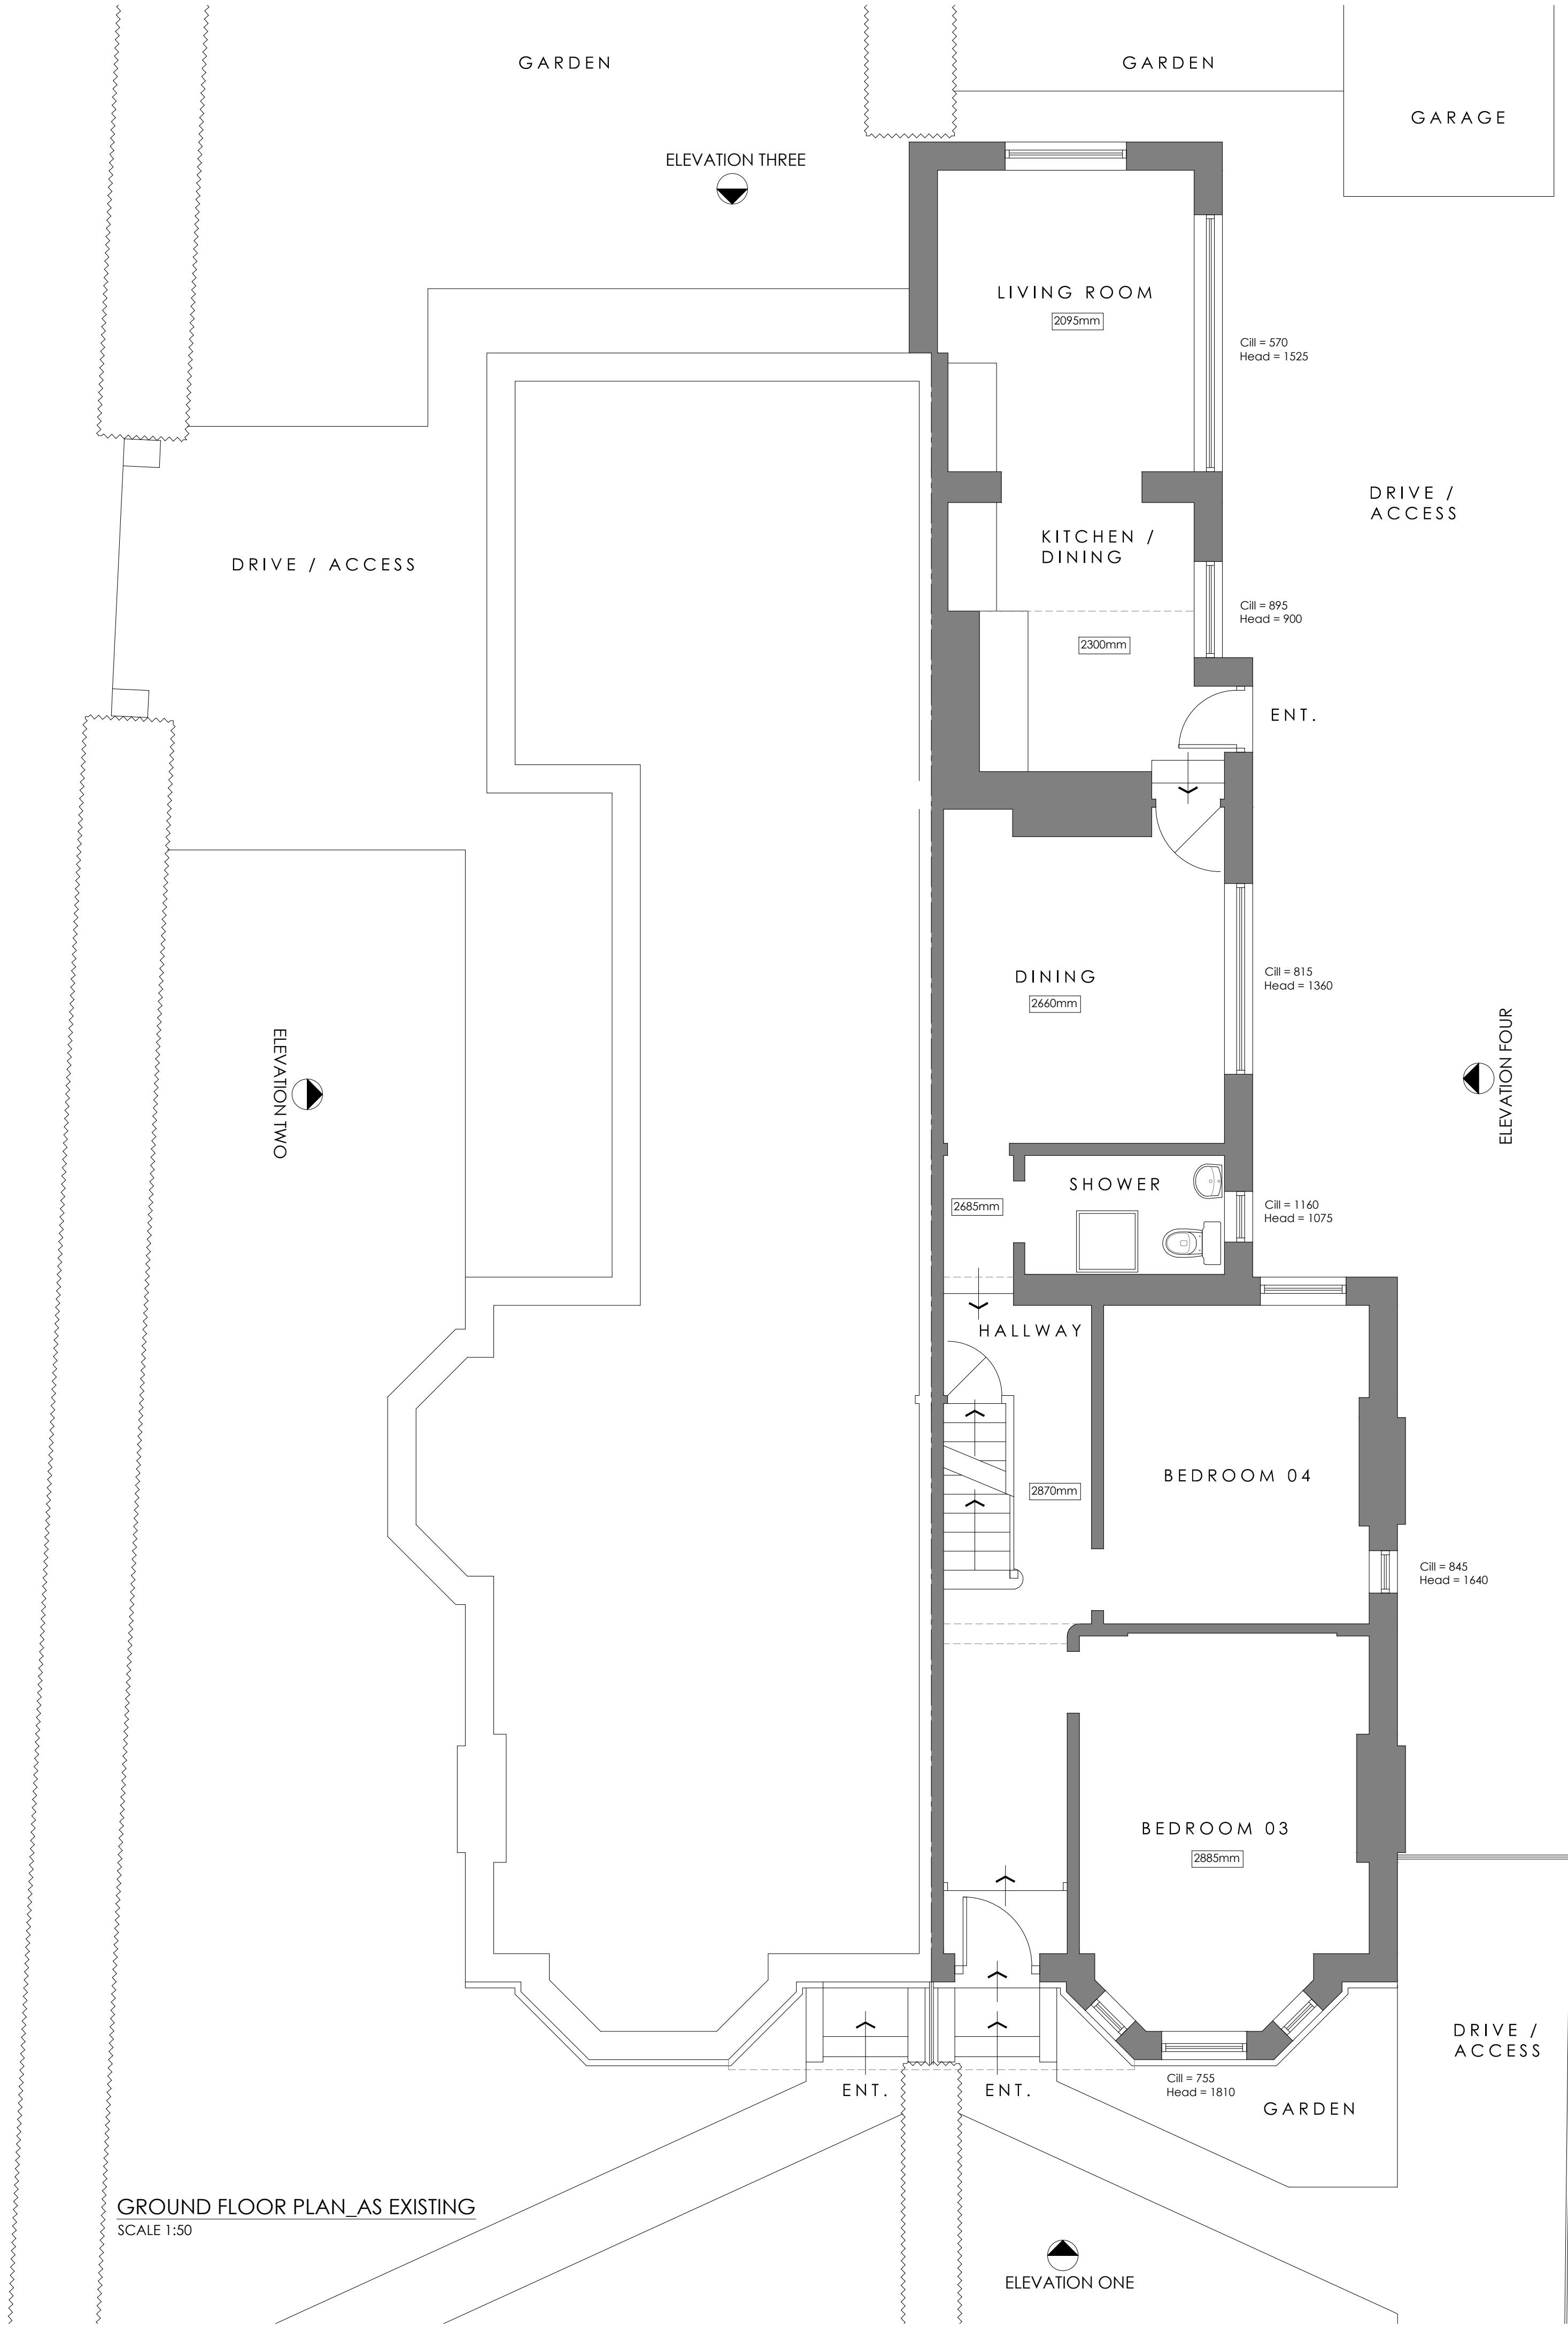

GROUND FLOOR PLAN_AS EXISTING
SCALE 1:50

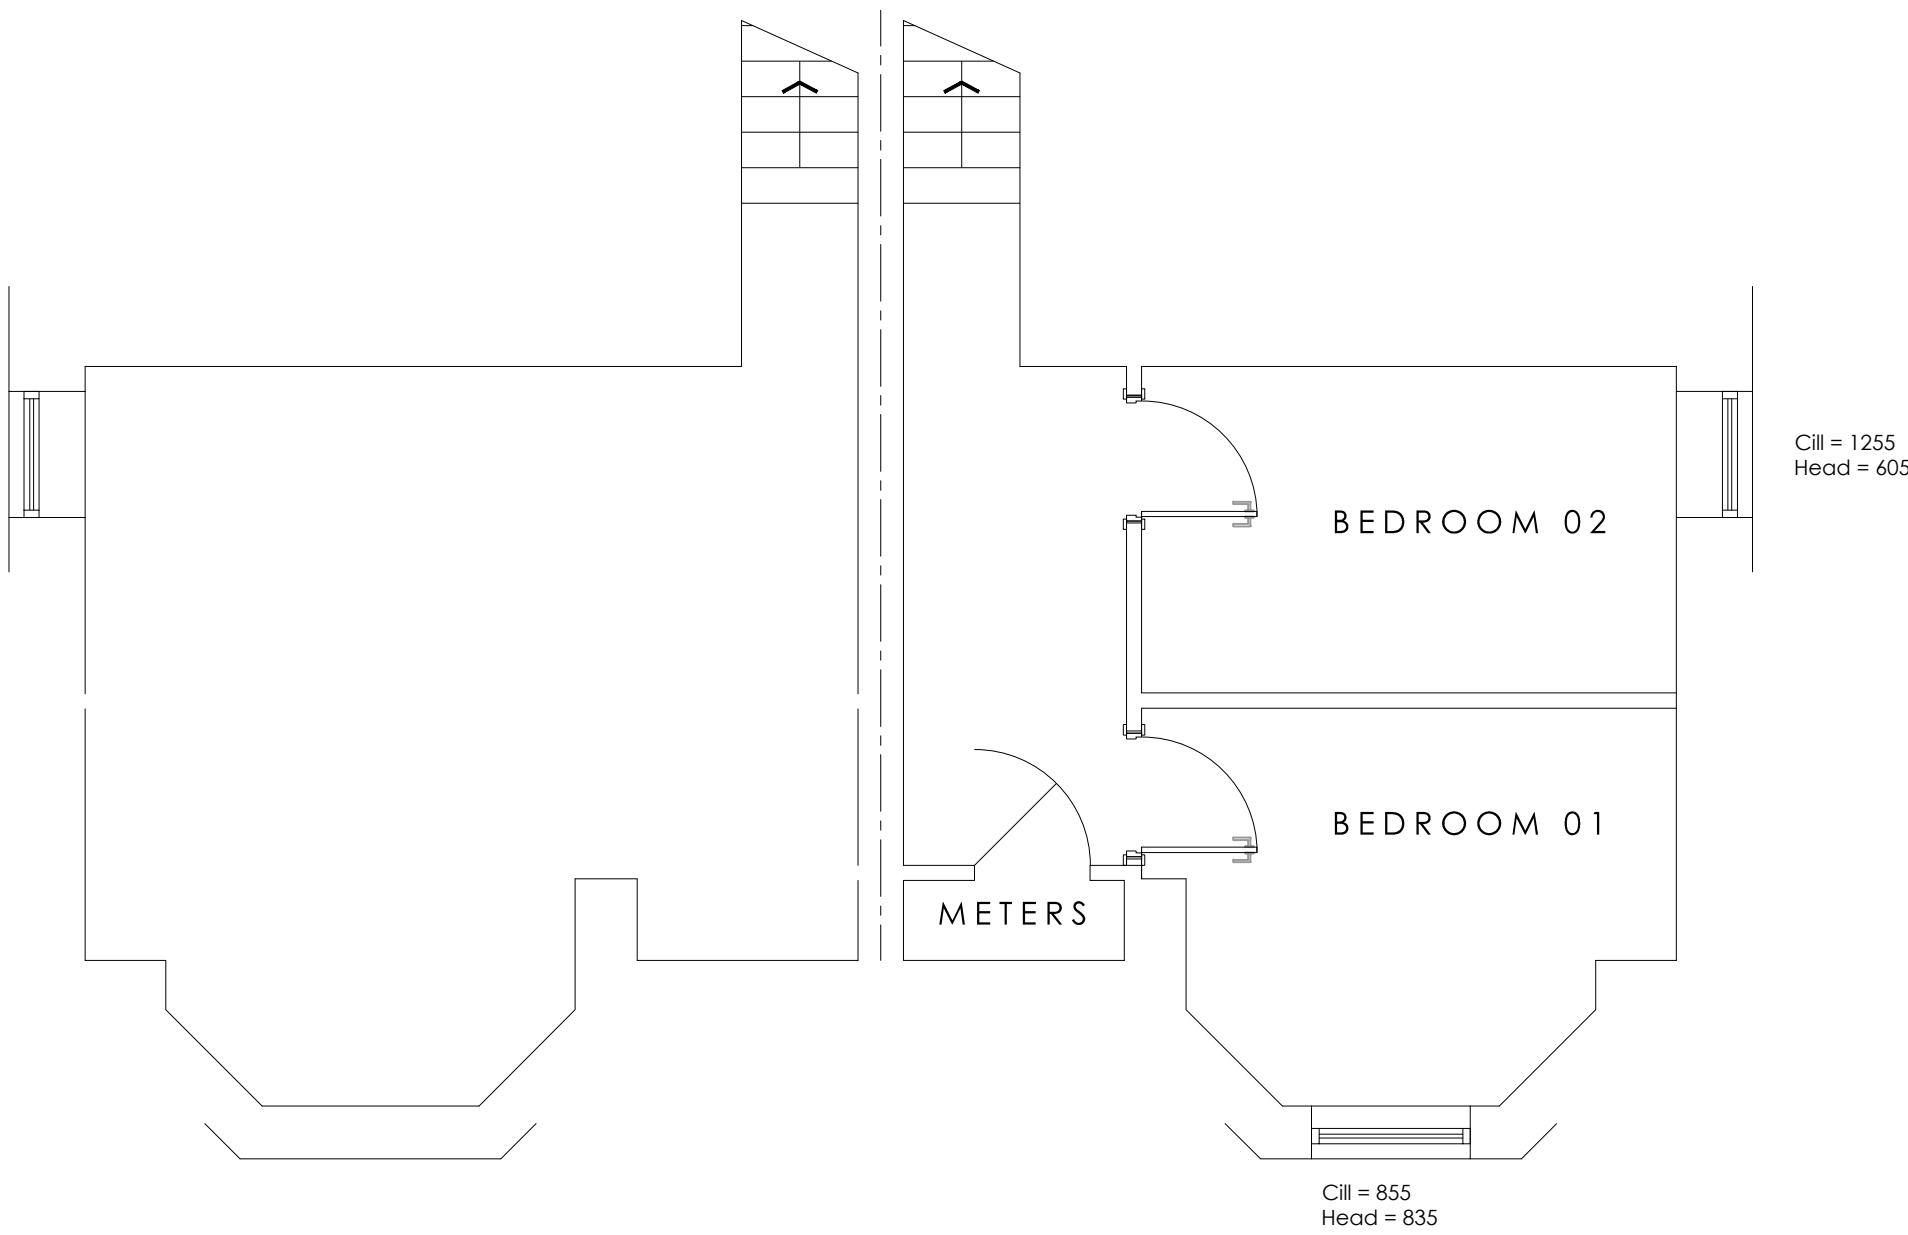

LOWER GROUND FLOOR PLAN_AS EXISTING
SCALE 1:50