






North East Elevation

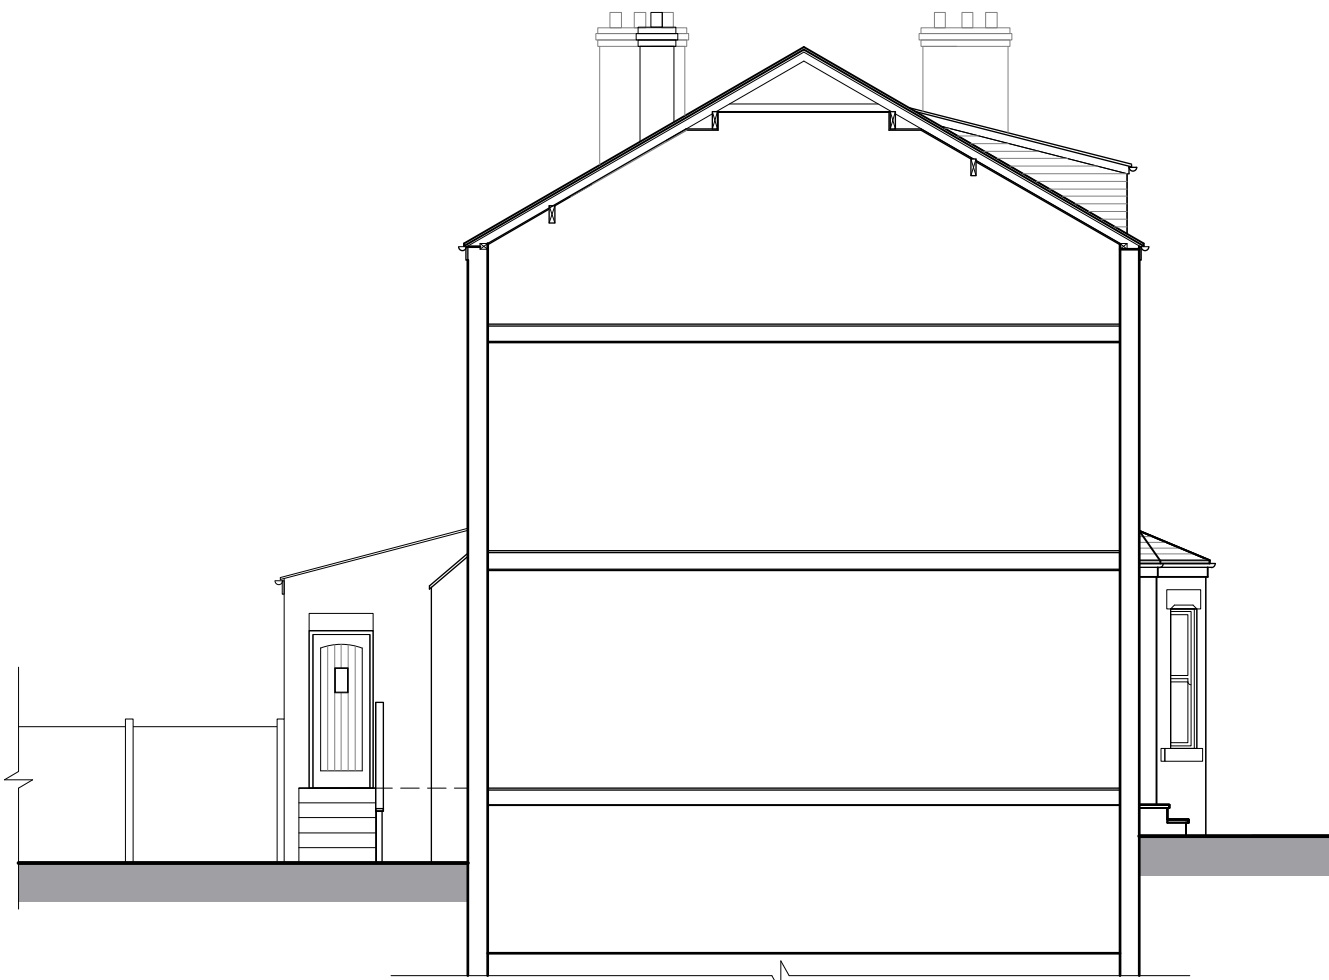


South East Sectional Elevation

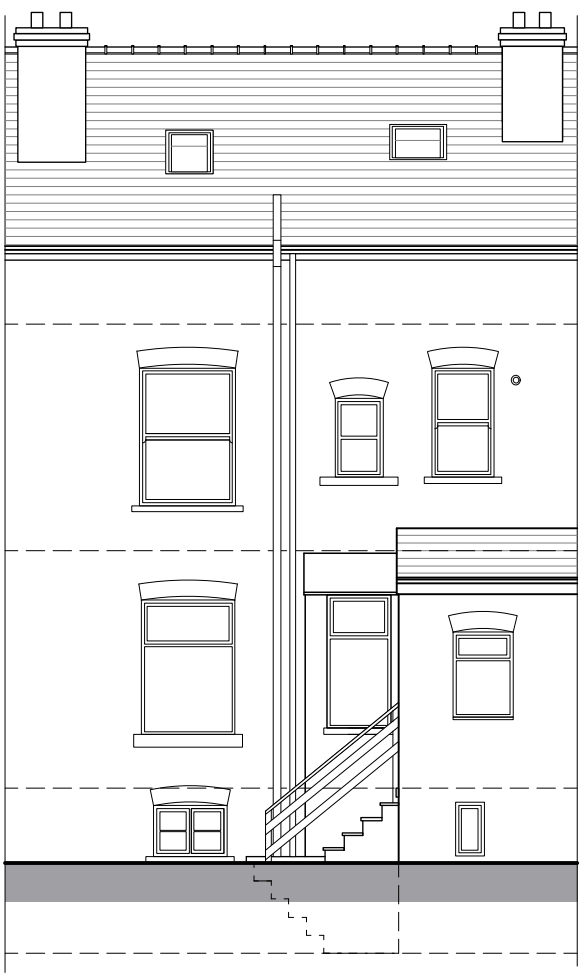


South West Elevation

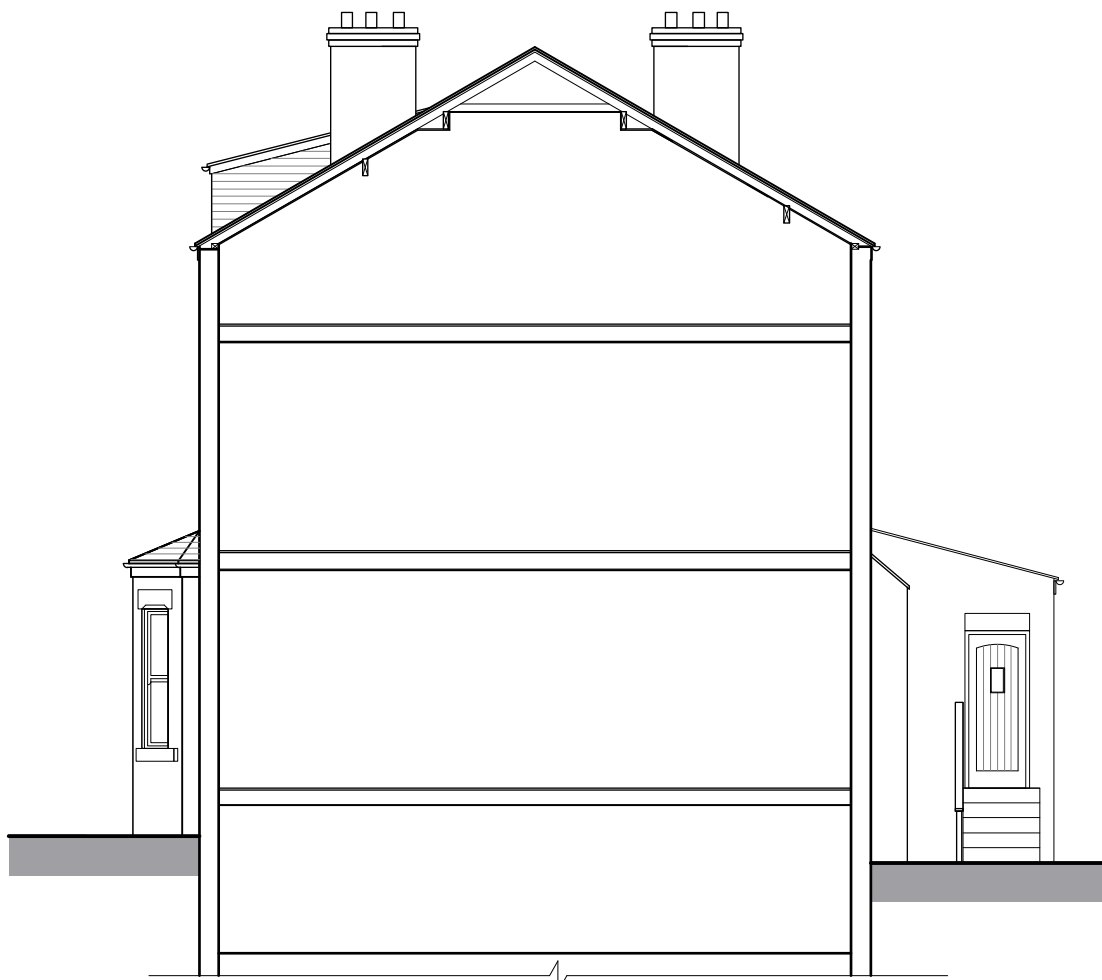


North West Sectional Elevation

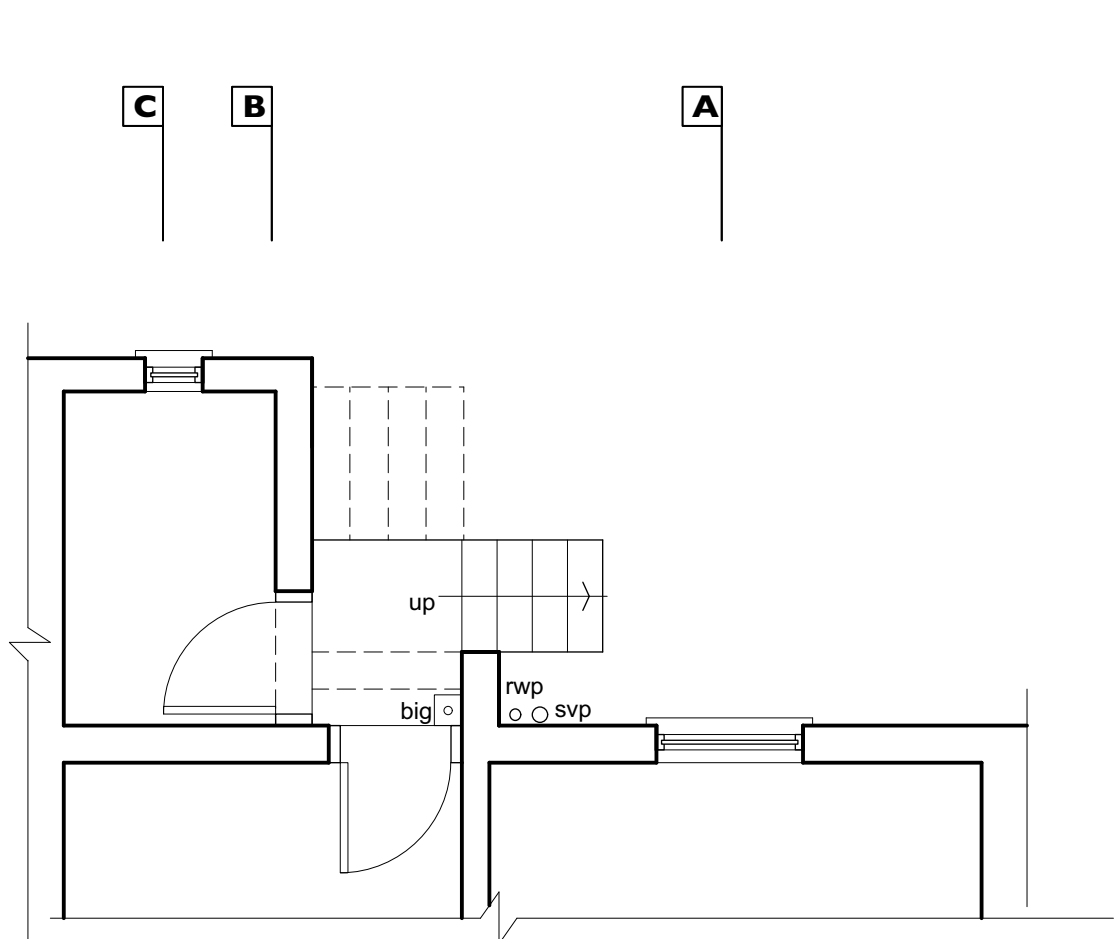


Part Rear Basement Plan

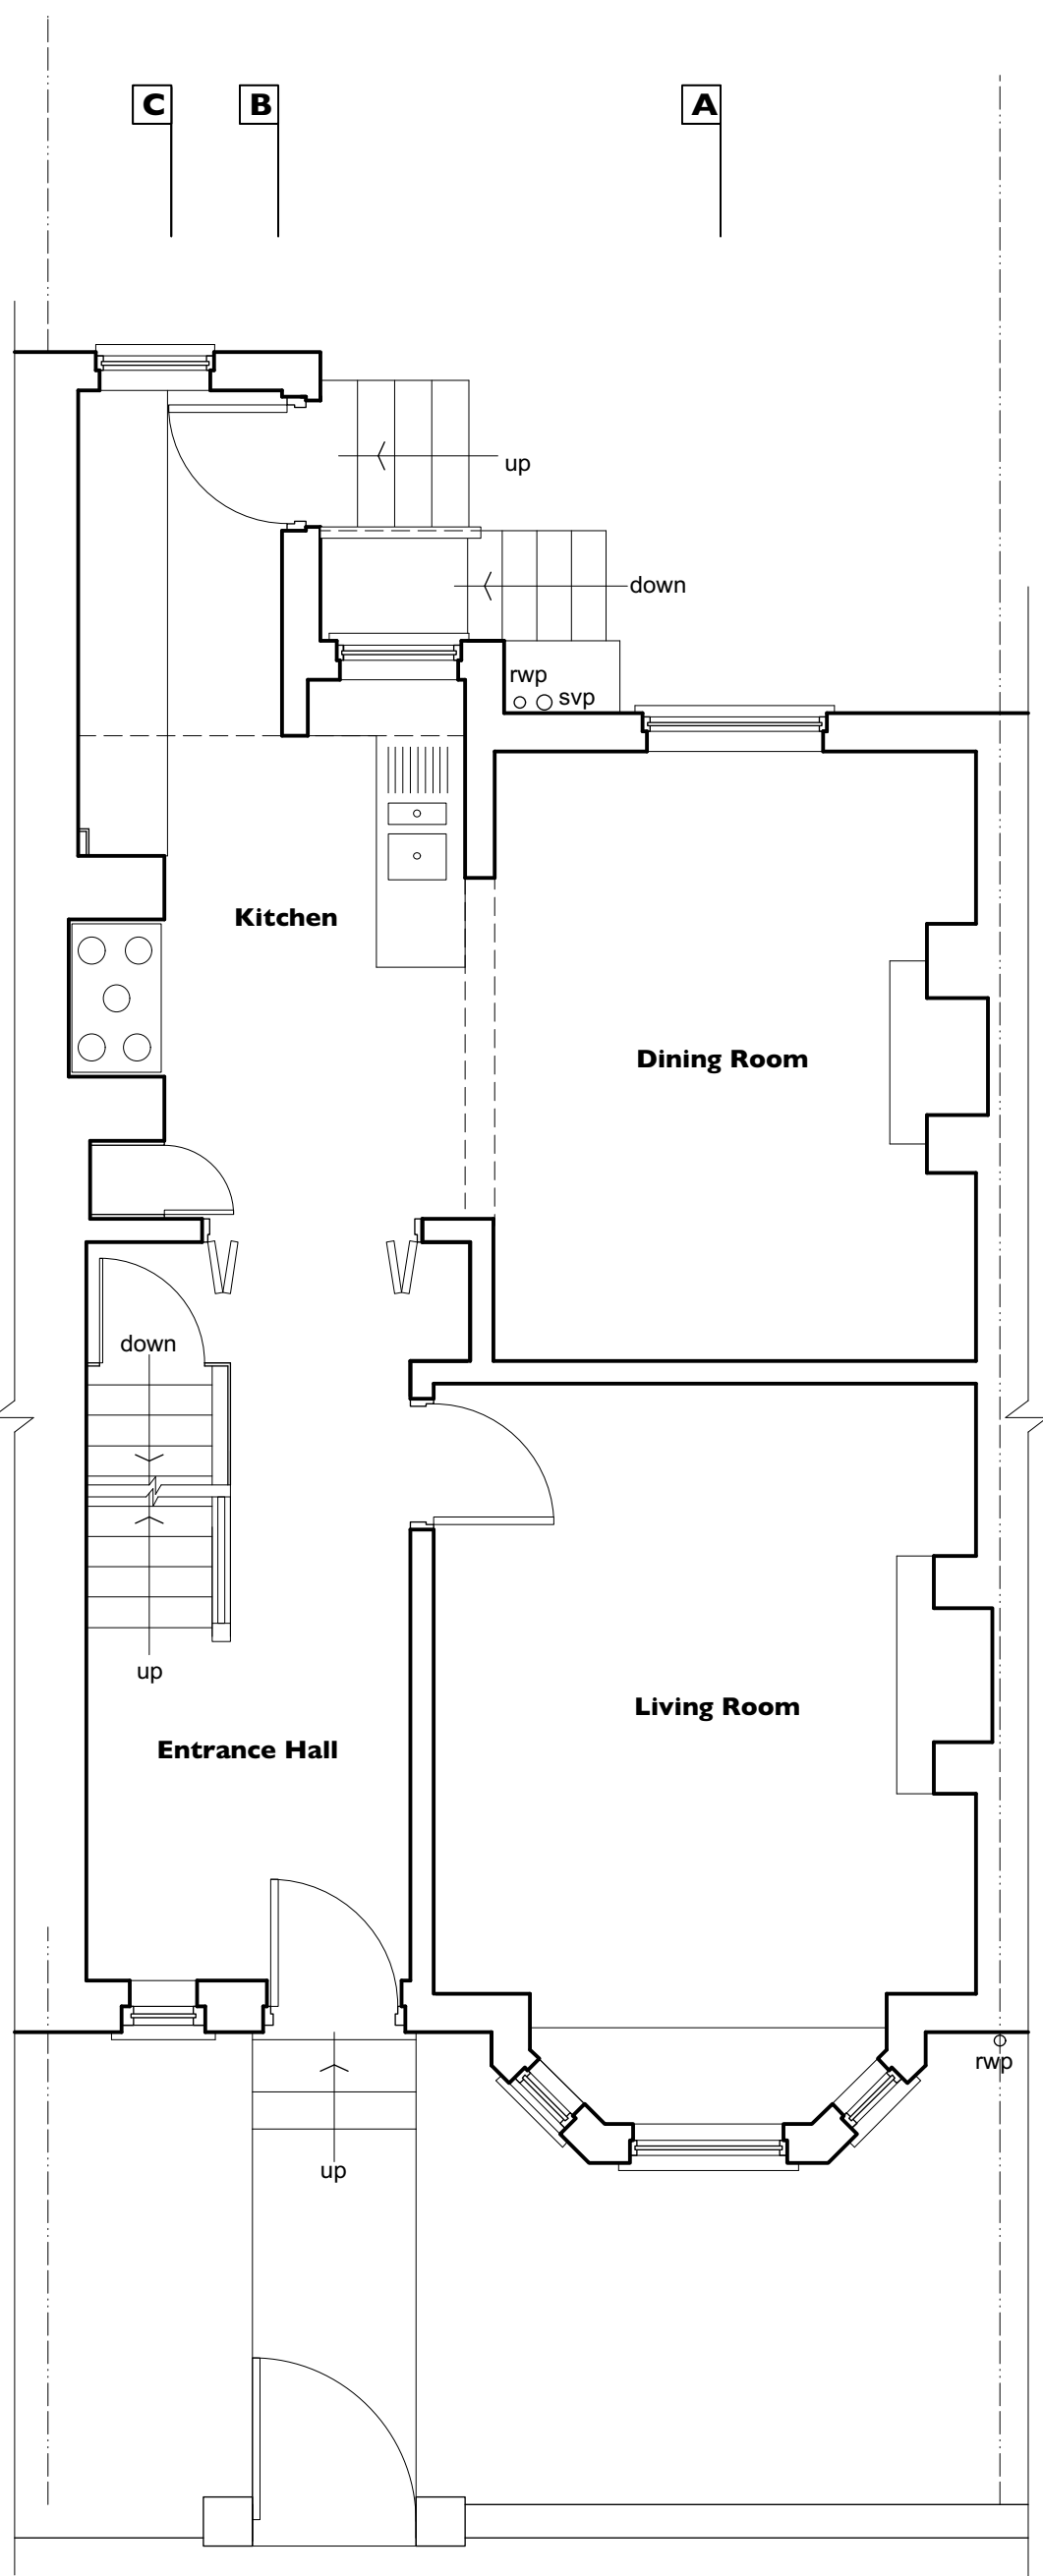

Ground Floor Plan

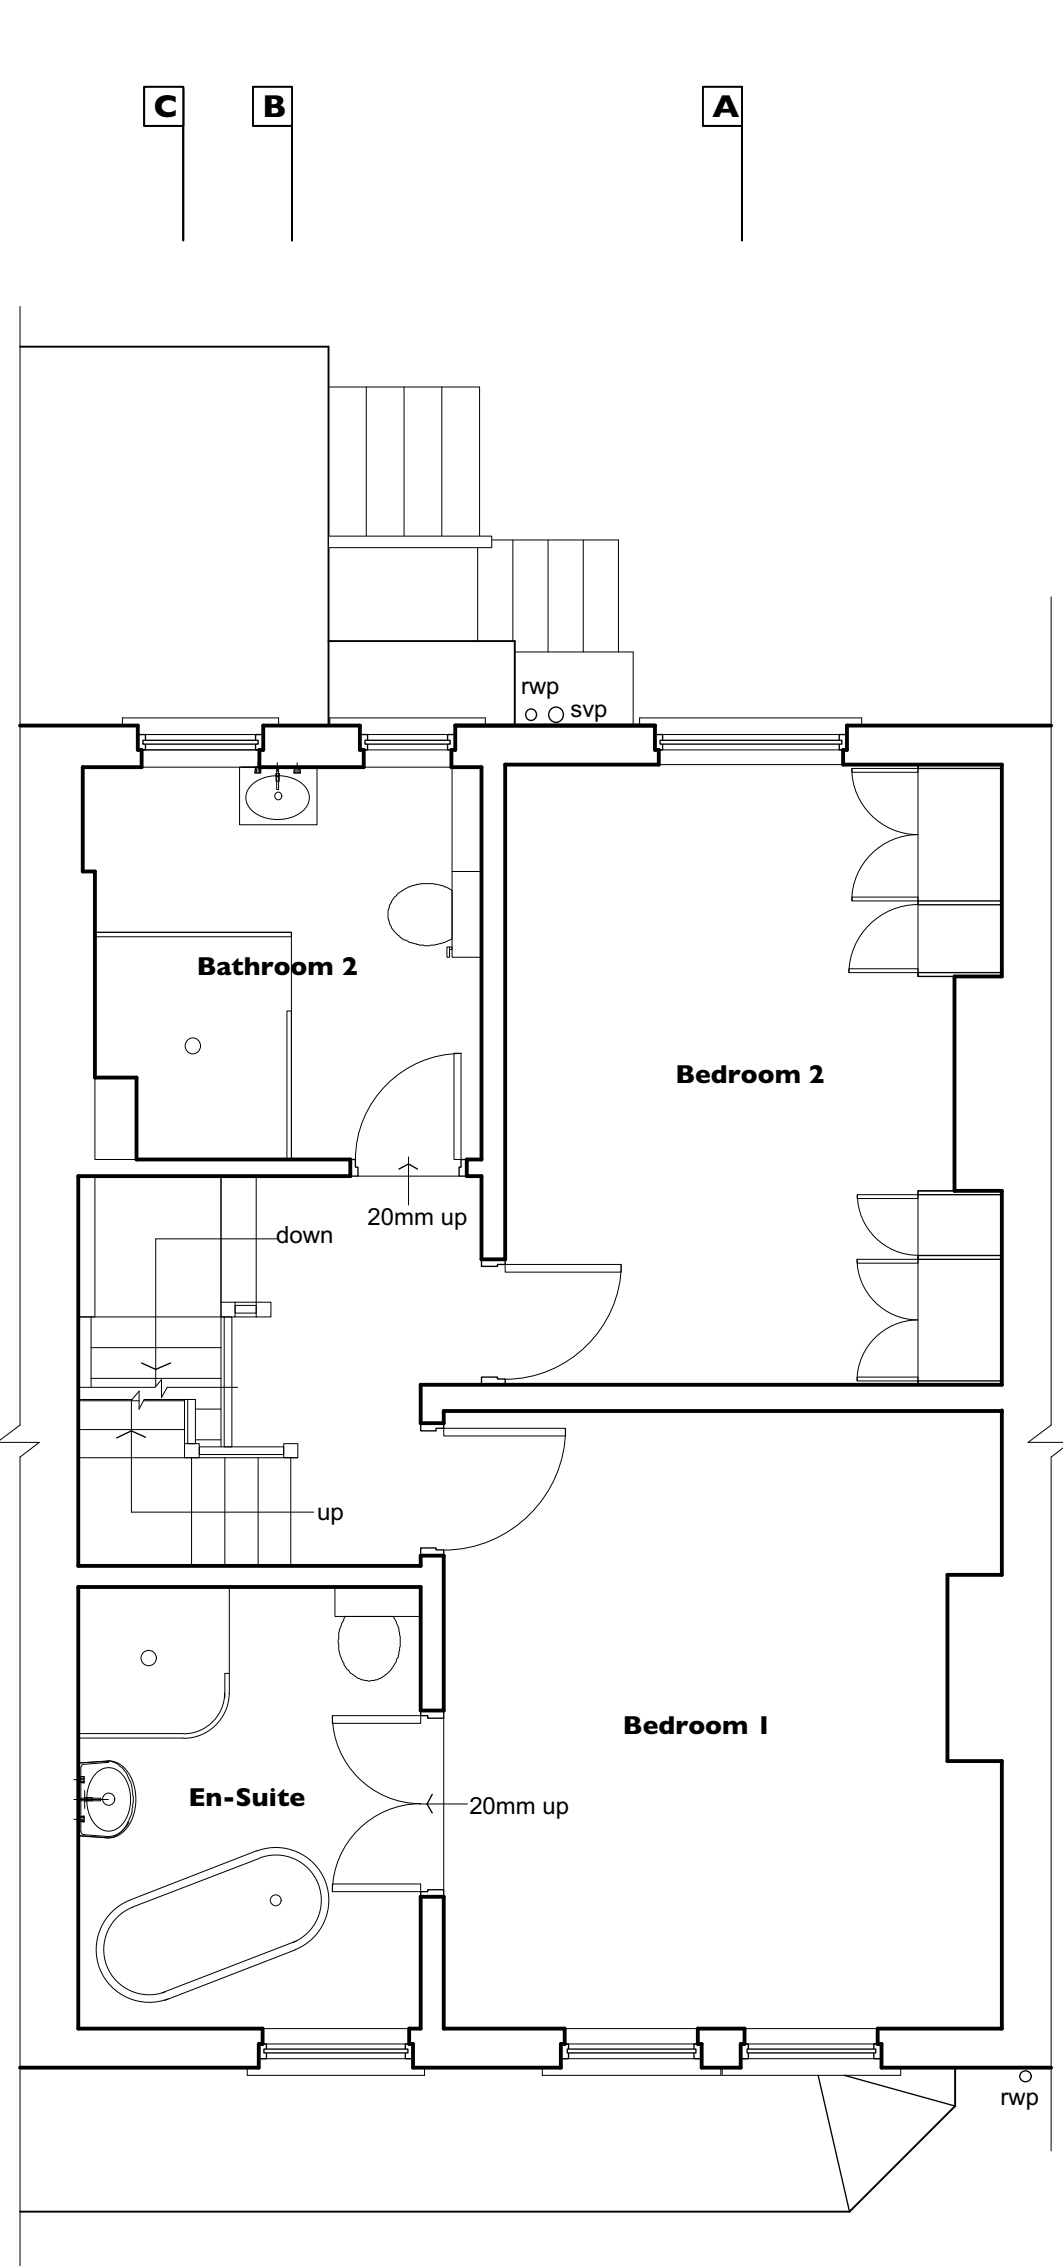

First Floor Plan

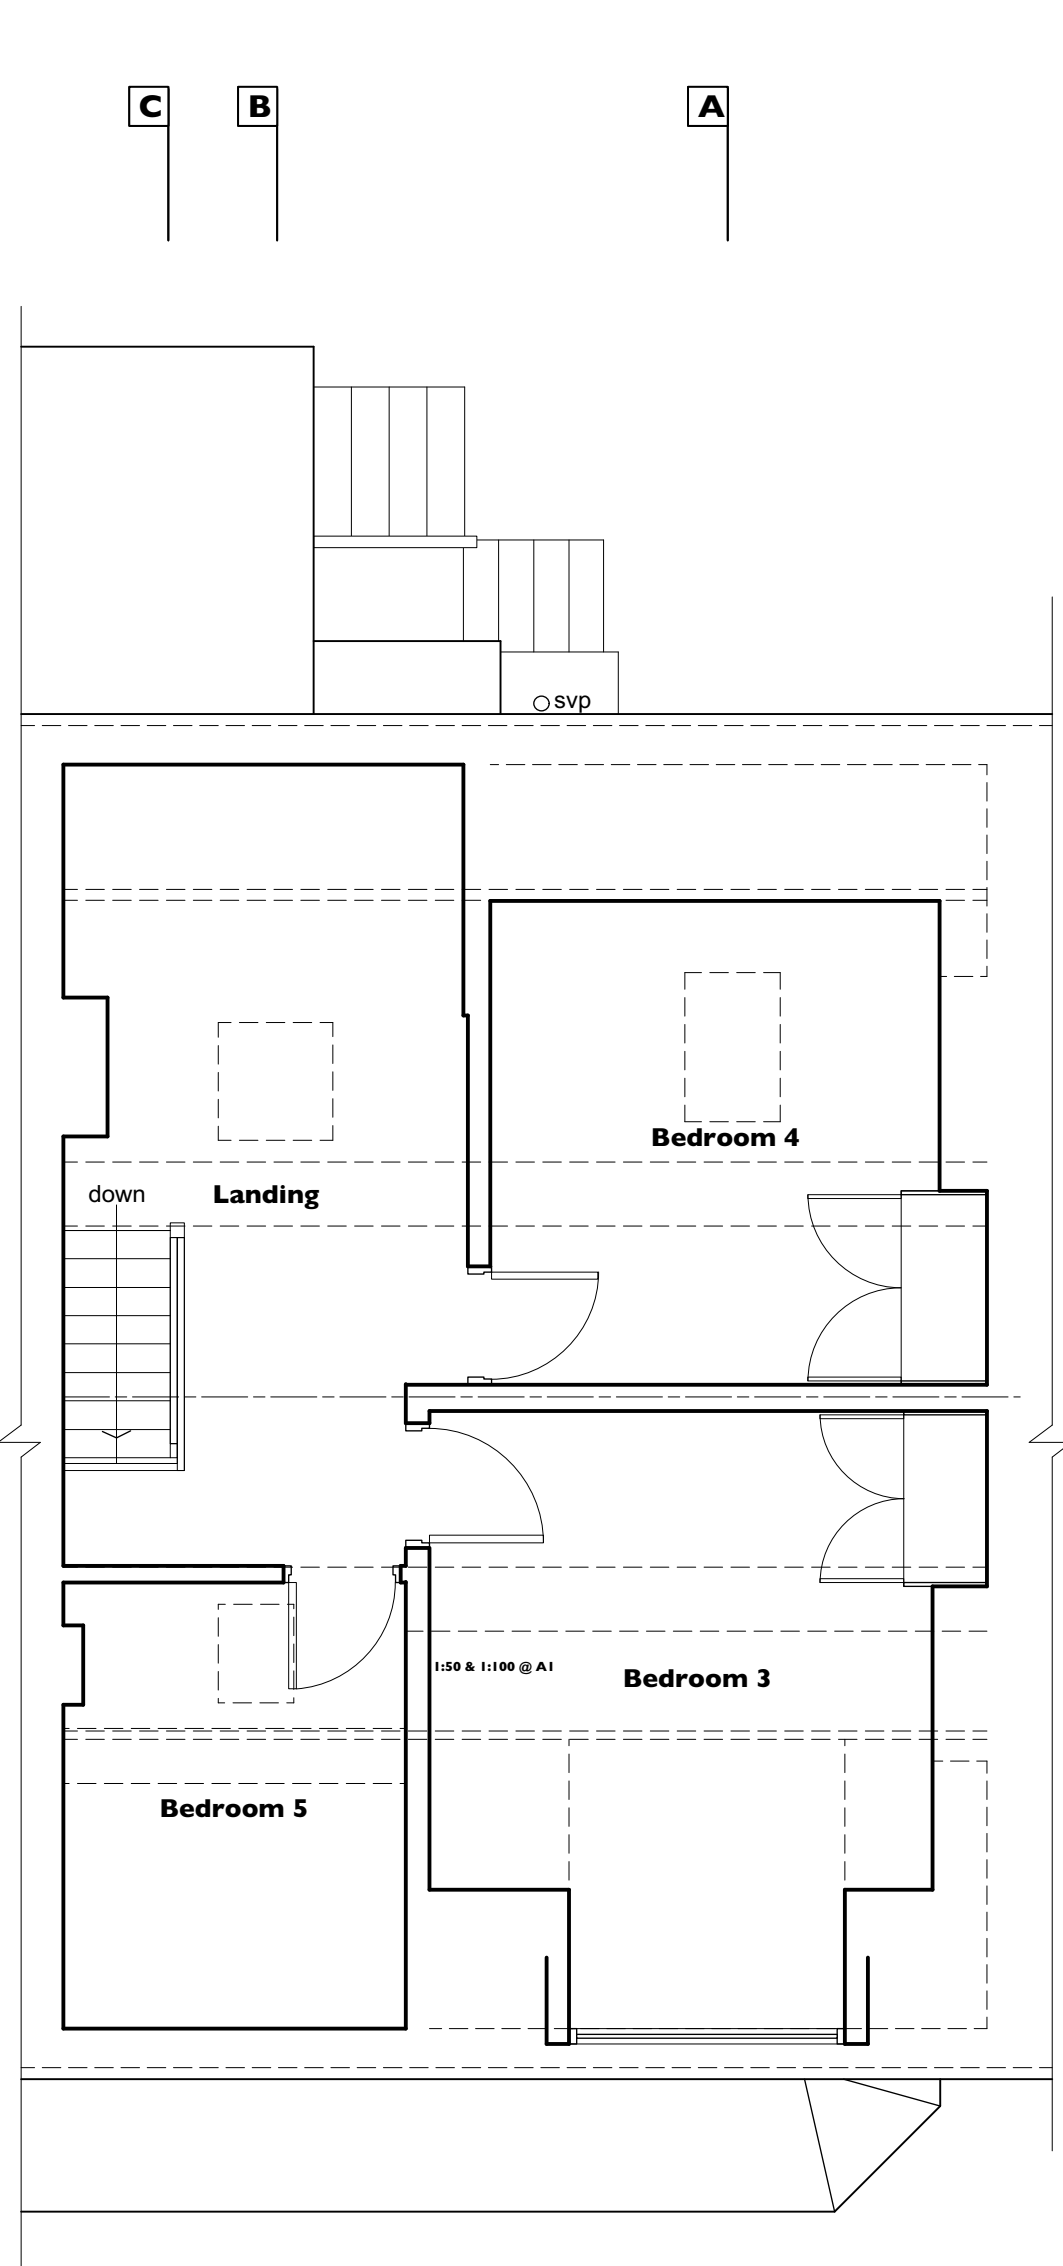

Second Floor Plan

© re|form architects

note:

This drawing is copyright.

Do not scale off dimensions. all dimensions are to be checked on site by contractor. Contractor to report any dimensional discrepancies, errors or omissions prior to commencing on site.

Make Good to all surfaces disturbed

ALL STRUCTURAL STEELWORK AND RELATING STRUCTURES TO BE TO THE STRUCTURAL ENGINEERS DESIGNS. CALCULATIONS AND CONFIRMATION THIS DRAWING IS TO BE READ IN CONJUNCTION WITH ALL THE APPROPRIATE STRUCTURAL ENGINEER'S INFORMATION.

IF IN ANY DOUBT ASK

Rev.	Date	Comment

<p>re form</p> <p>[architects and urban strategists] ltd</p> <p>14 Athol Road Whalley Range Manchester M16 8QN</p> <p>T+44(0) 7976 760 680</p> <p>e studio@raus.co.uk</p>		
Client	Ms. Siobhan O'Ceallaigh	
Project Title	Extension, Alterations and Rear Dormer to 38 Brundretts Road, Chorlton-Cum-Hardy, Manchester. M21 9DB	
Drawing Title	Plans & Elevations As Existing	Status C
Job No.	E NM 22-438	Scale 1:50 & 1:100 @ A1
	Drawing No. 02	Rev. -