




EXISTING FRONT ELEVATION



PROPOSED FRONT ELEVATION

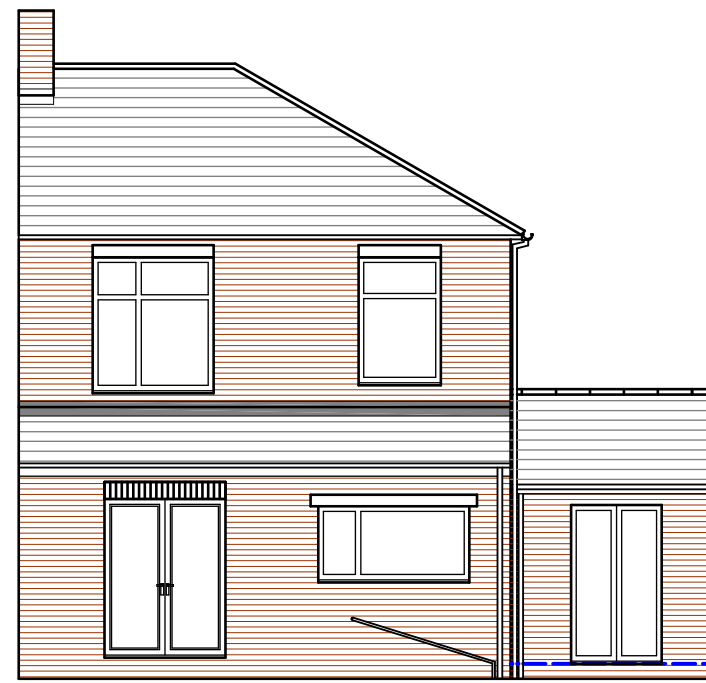


EXISTING REAR ELEVATION




PROPOSED REAR ELEVATION




EXISTING SIDE ELEVATION

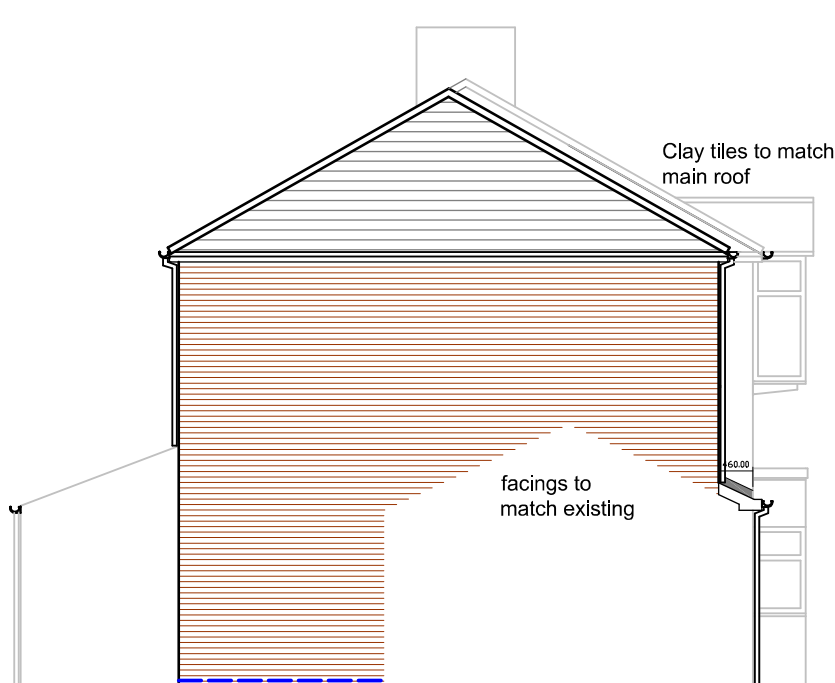


PROPOSED SIDE ELEVATION

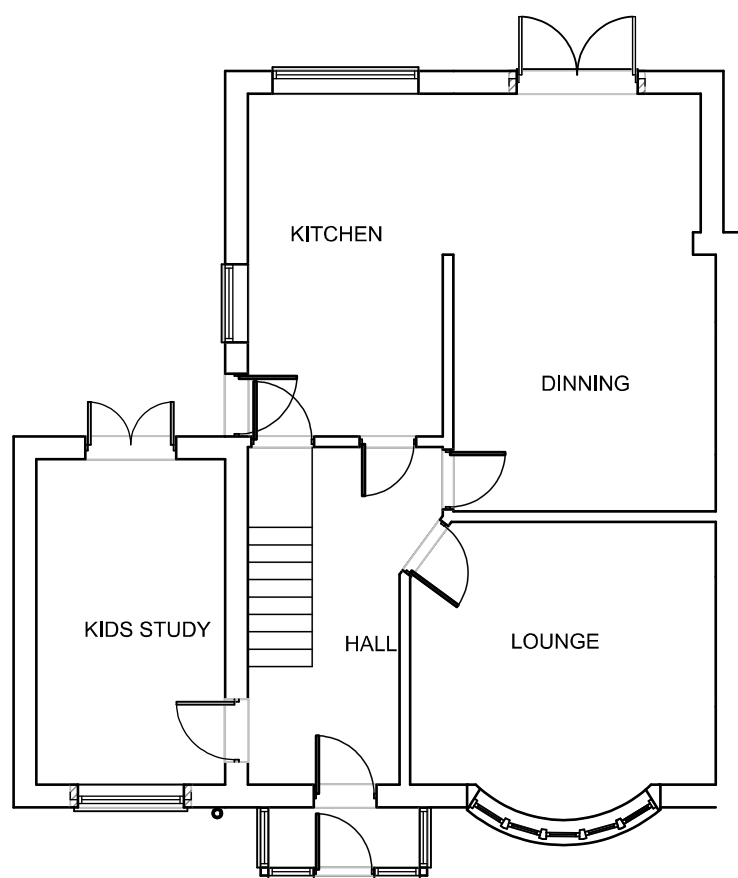


EXISTING GROUND FLOOR PLAN

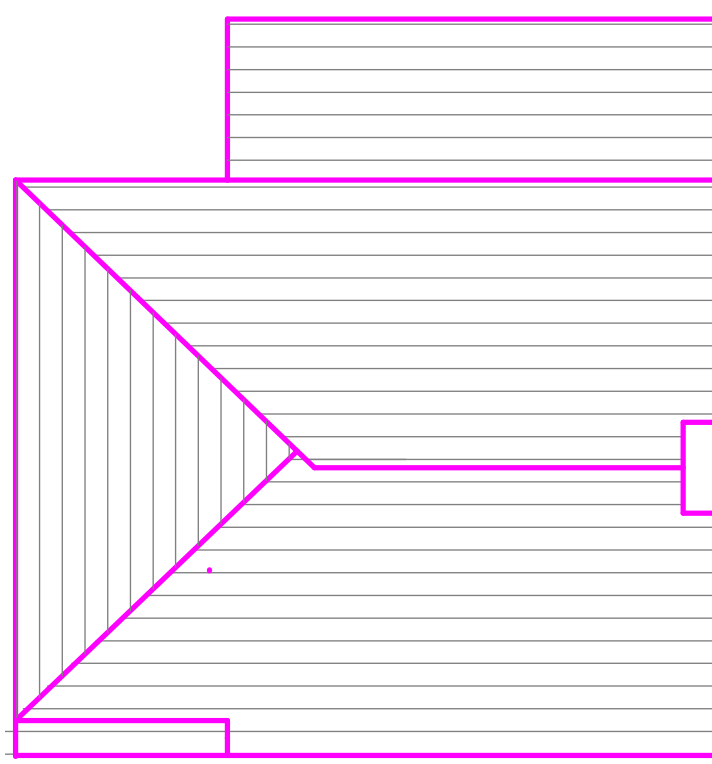


PROPOSED ROOF PLAN

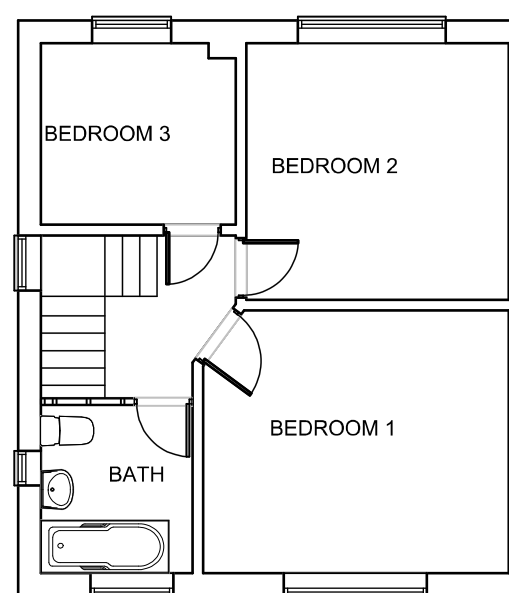


EXISTING FIRST FLOOR PLAN

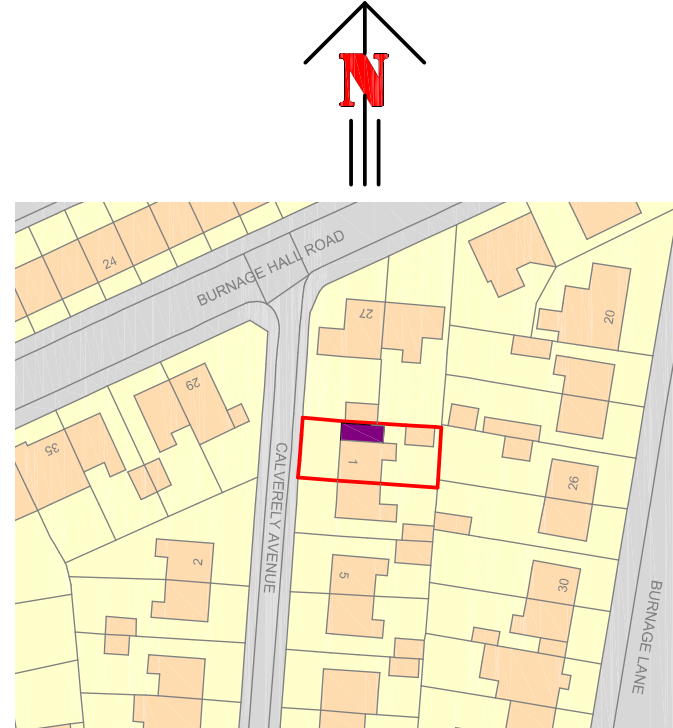


Scale 1:1250

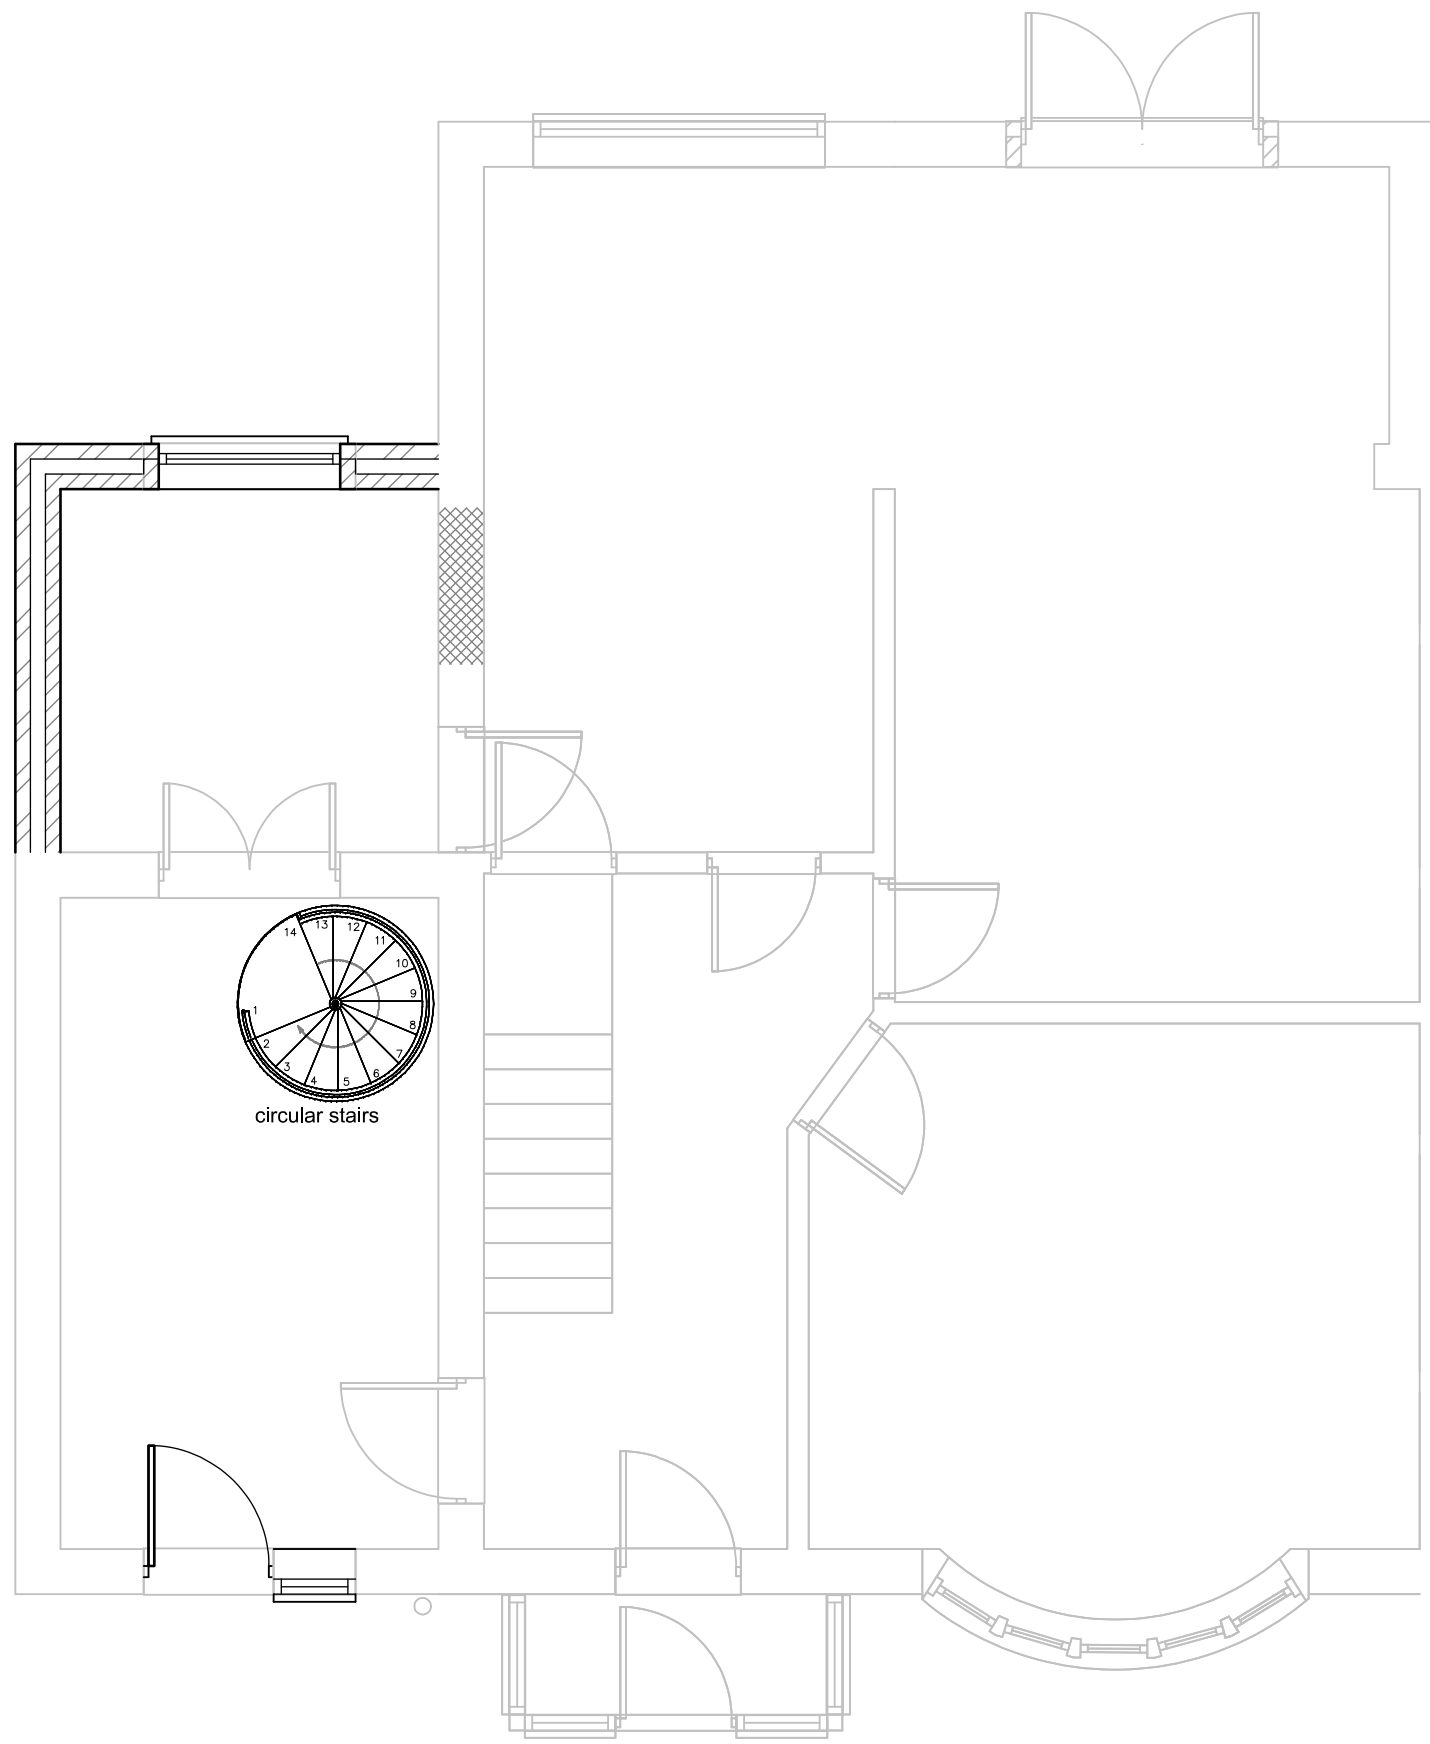


PROPOSED GROUND FLOOR PLAN

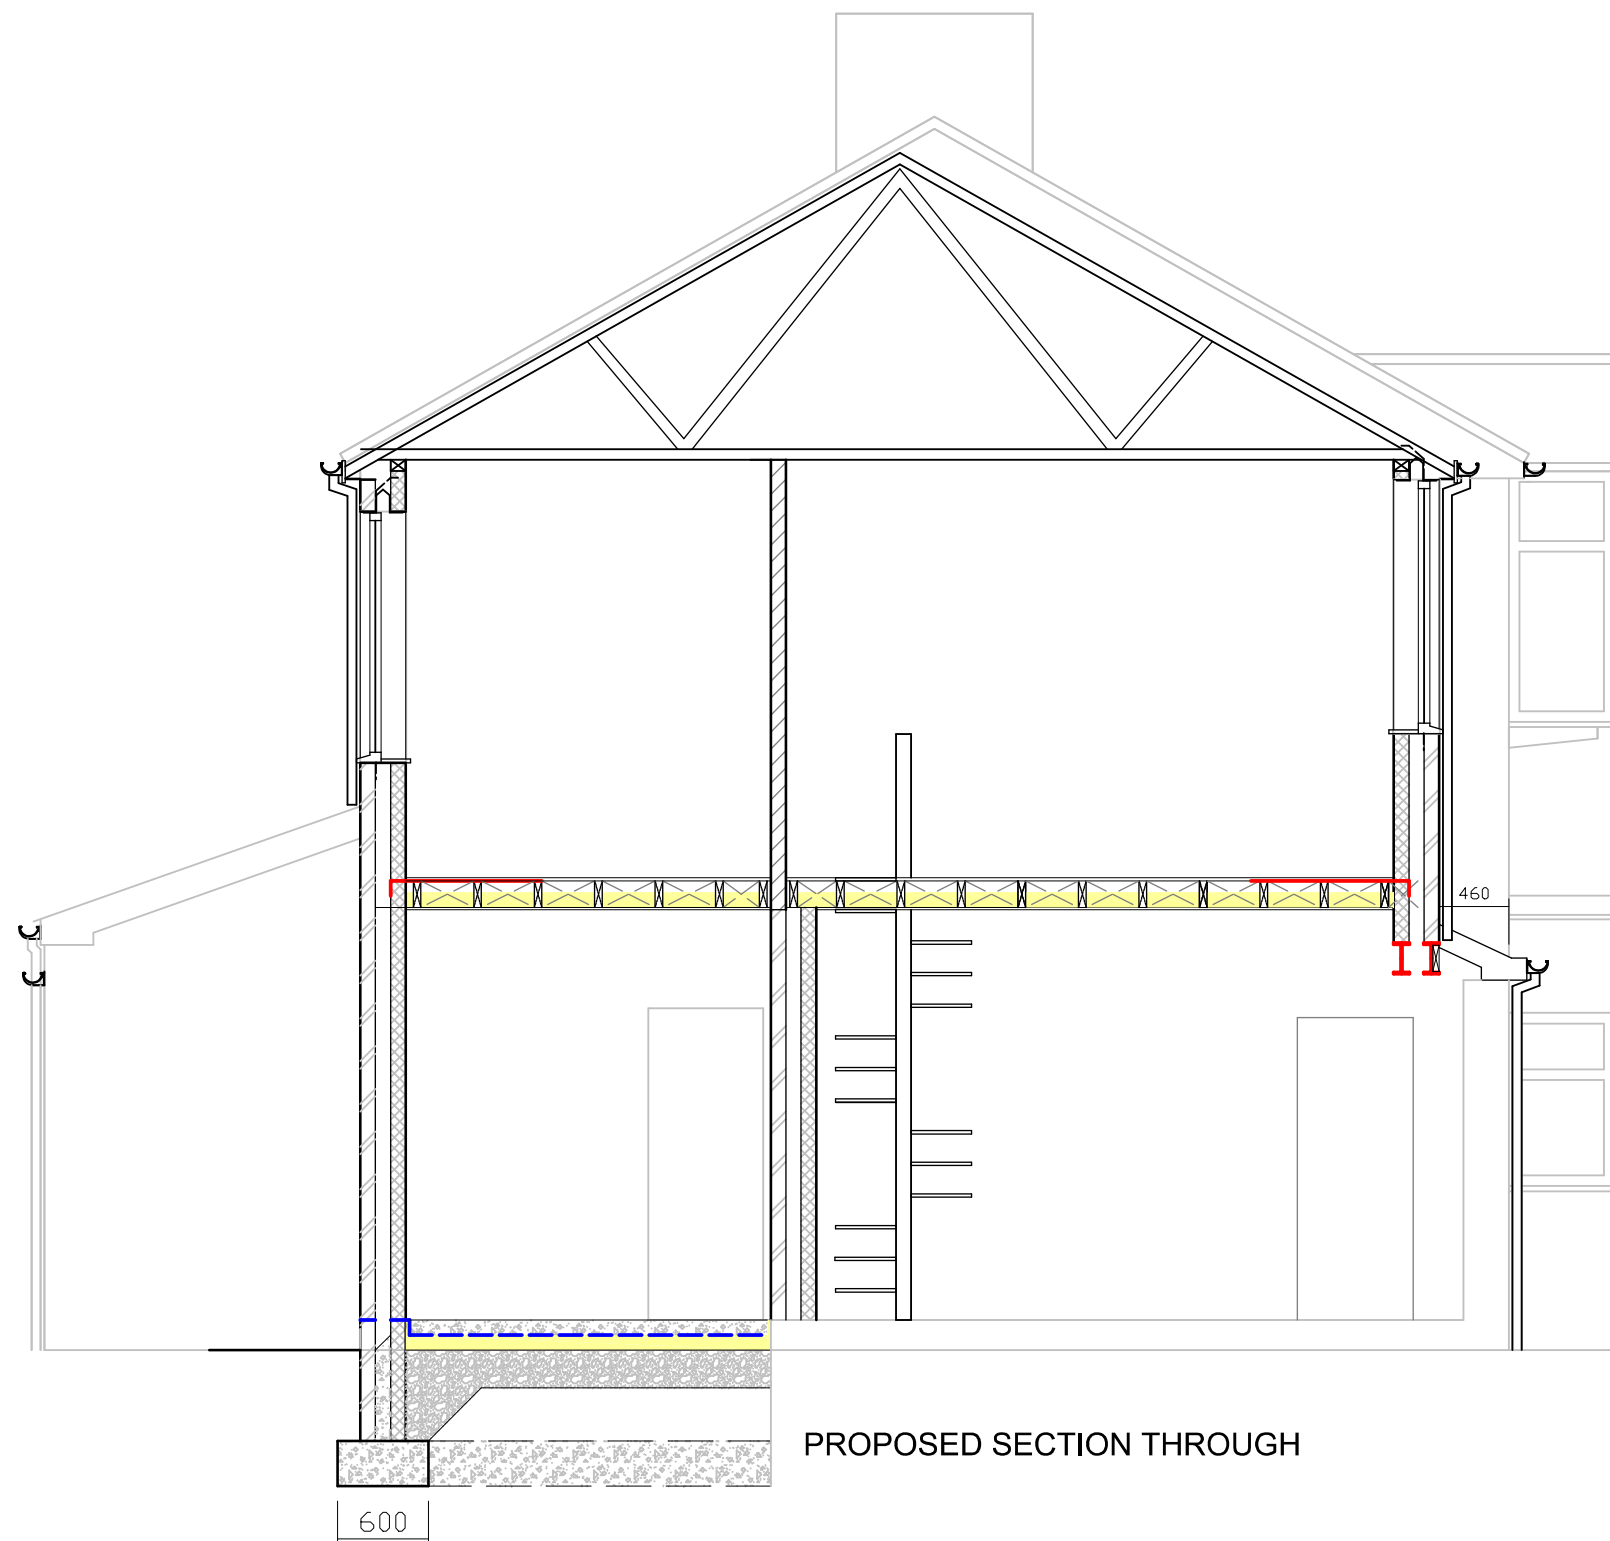

PROPOSED SECTION THROUGH

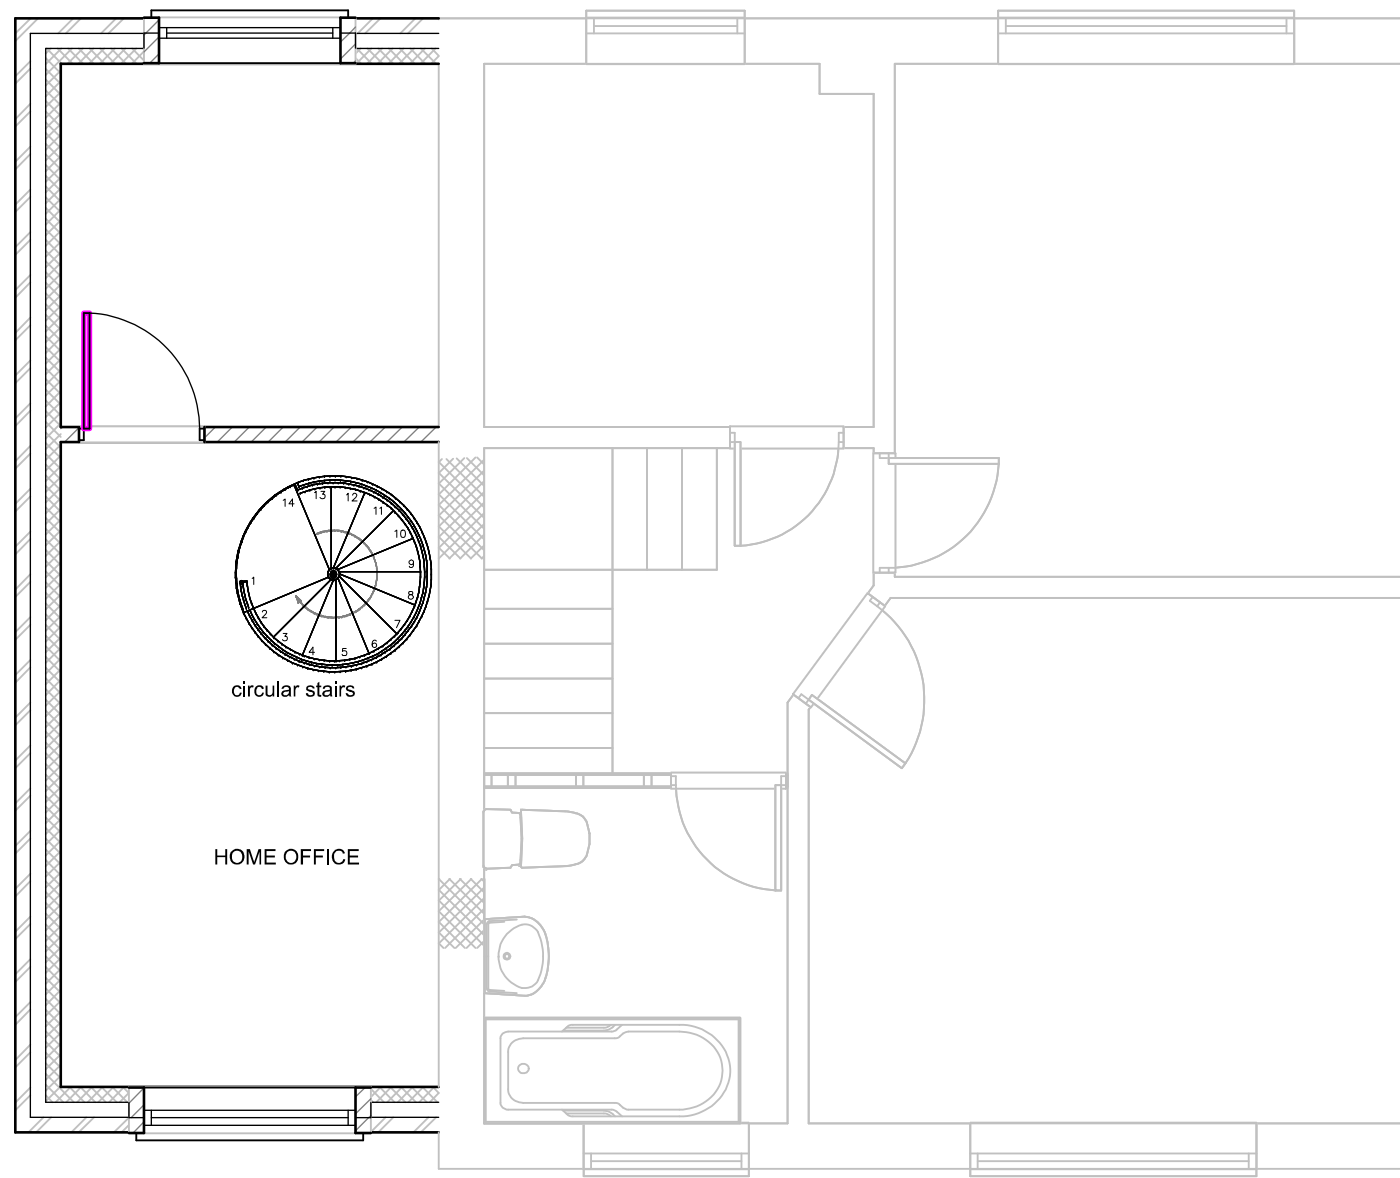

PROPOSED 1ST FLOOR PLAN

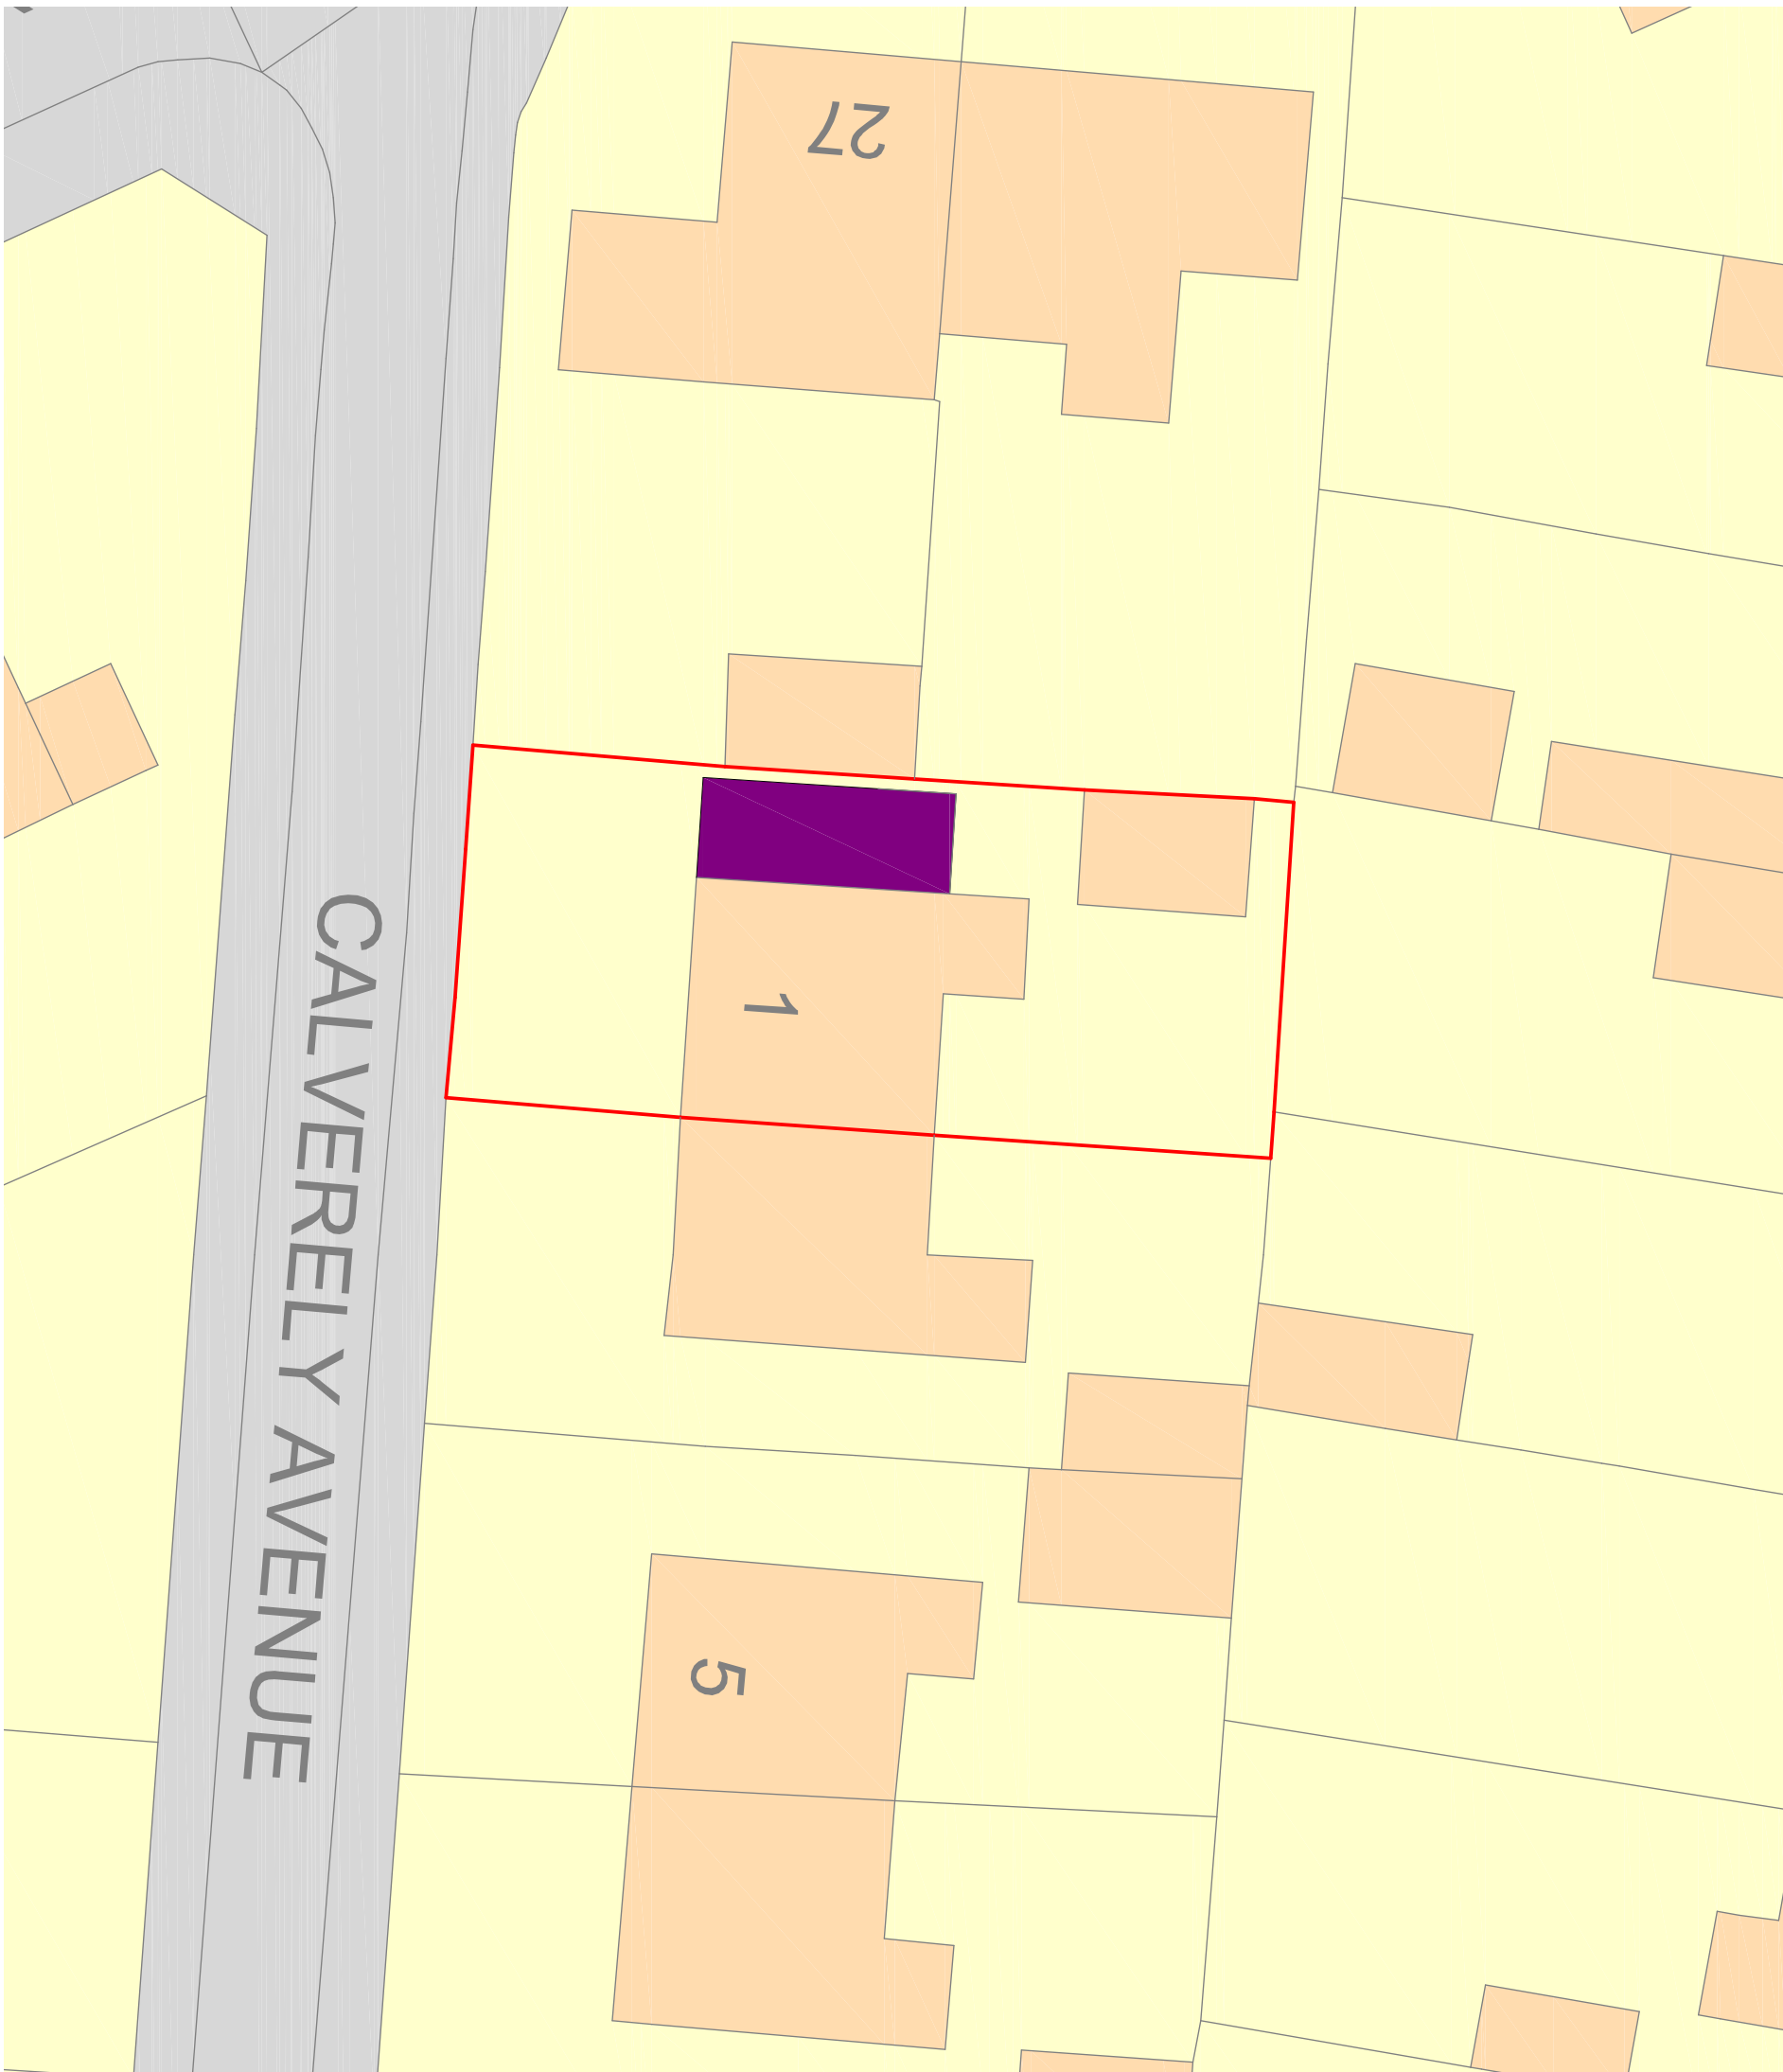

PROPOSED SITE PLAN @ 1:200

Project
PROPOSED FIRST FLOOR SIDE EXTENSION
Client MR YASIR NOUMAN 07805658230
1 CALVERELY AVENUE MANCHESTER M19 2JR
Drawing ELEVATIONS & FLOOR PLANS
Scale1:100, 50 RevisionB 04.03.2024 Date 21.12.2023
Drawing No. YN211223

This drawing and design is copyright and must not be reproduced in part or in whole without prior written consent. Contractors must verify all dimensions on site before commencing work or preparing shop drawings.