




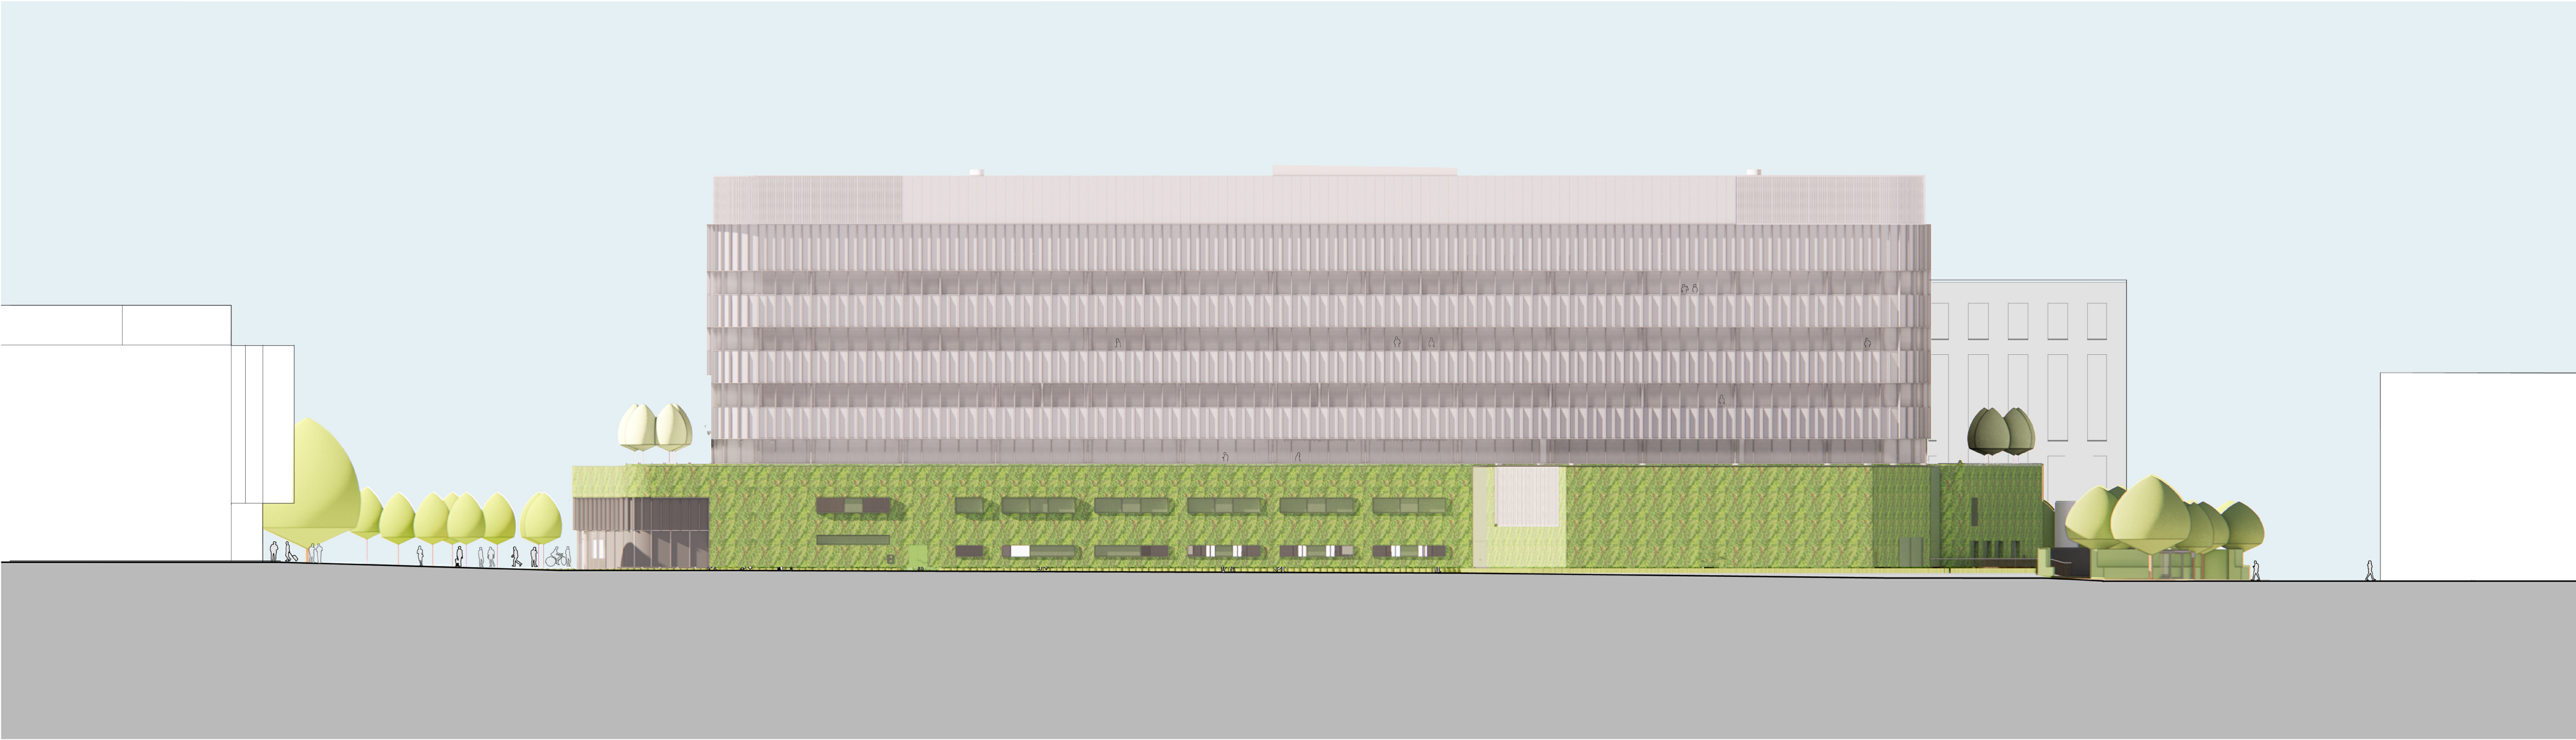

North Elevation

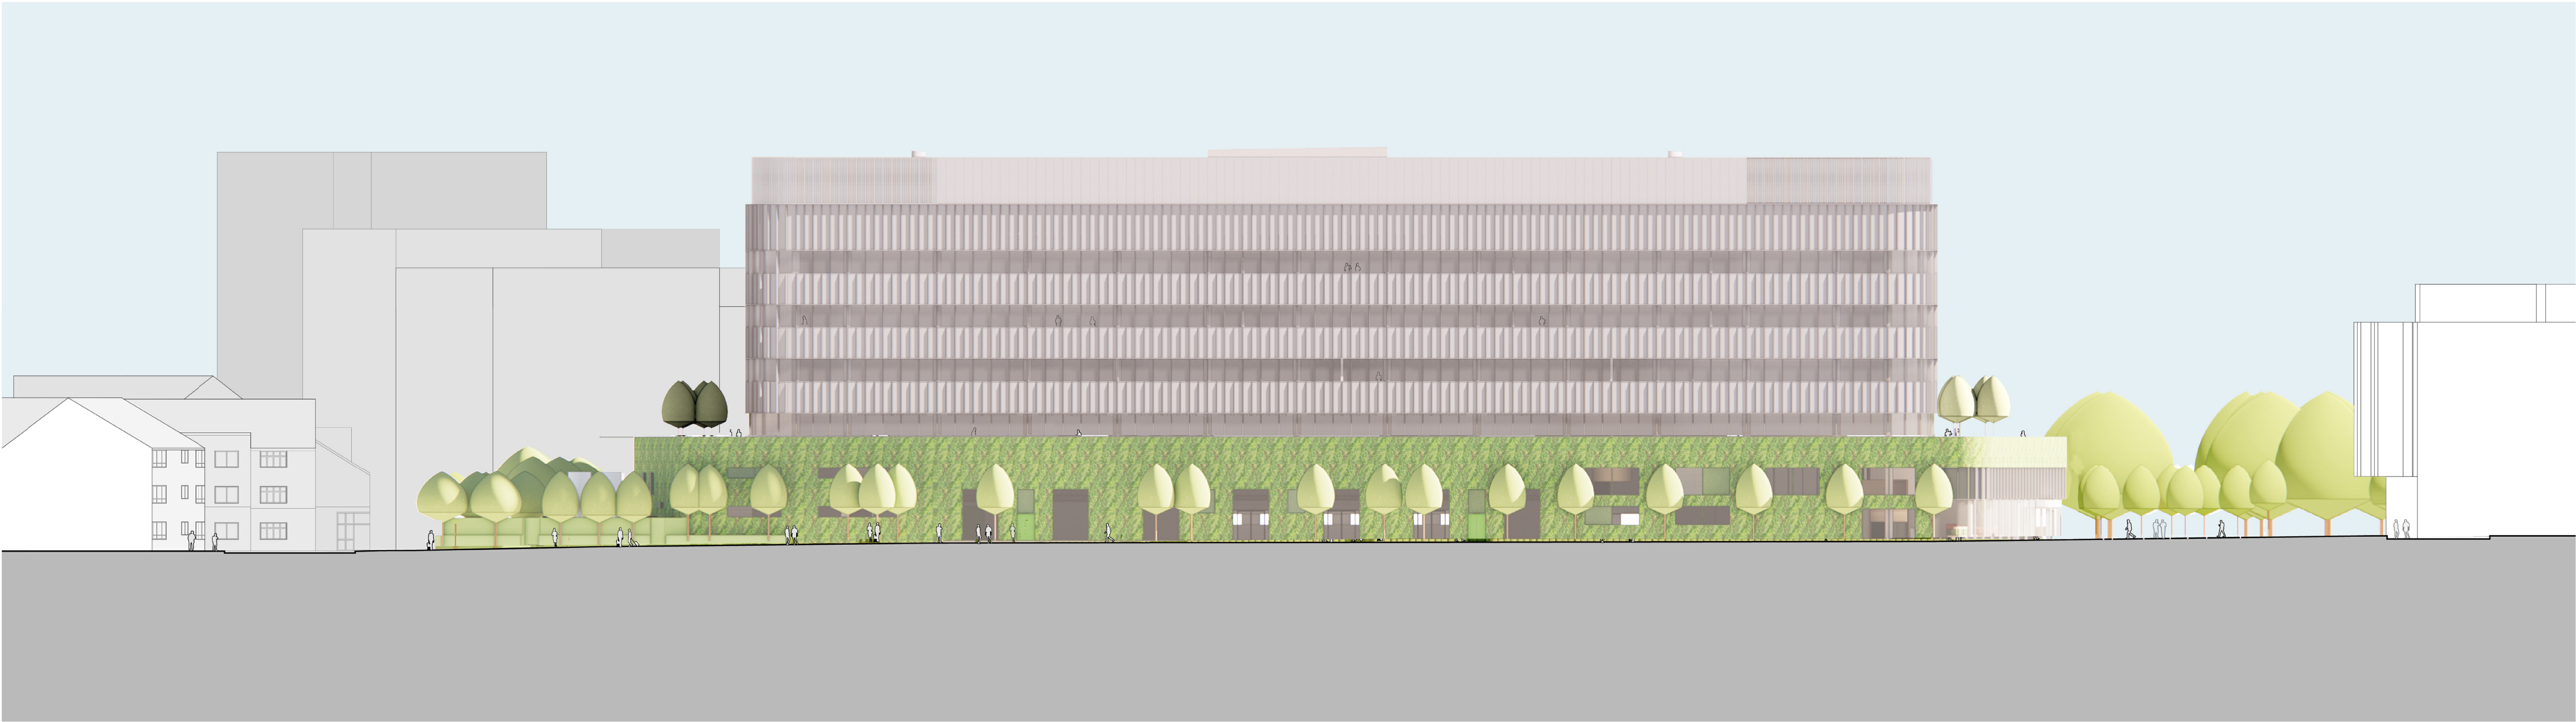

South Elevation

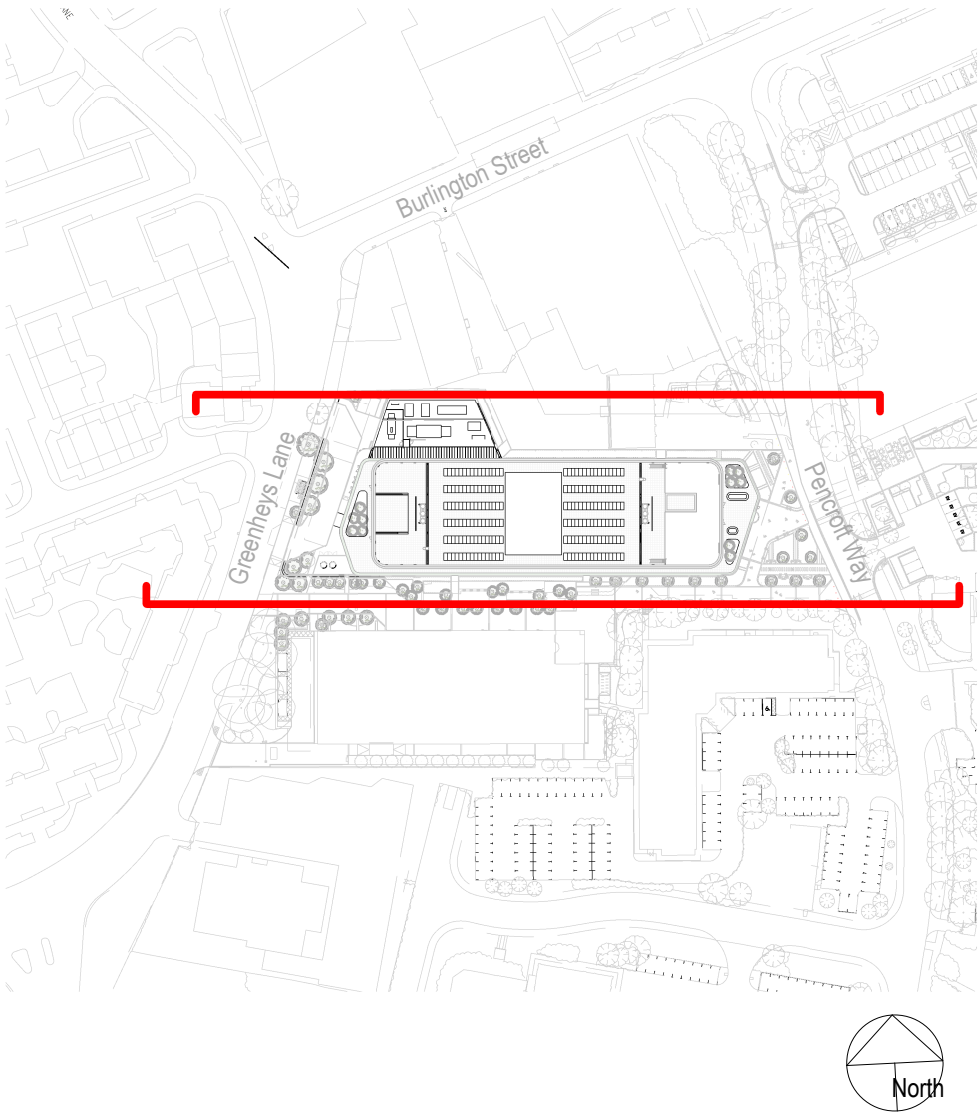

BUILDING DESIGN PARTNERSHIP SHALL HAVE NO RESPONSIBILITY FOR ANY USE MADE OF THIS DOCUMENT OTHER THAN FOR THAT WHICH IT WAS PREPARED AND ISSUED.

ALL DIMENSIONS SHOULD BE CHECKED ON SITE.

DO NOT SCALE FROM THIS DRAWING.

ANY DRAWING ERRORS OR DIVERGENCIES SHOULD BE BROUGHT TO THE ATTENTION OF BUILDING DESIGN PARTNERSHIP AT THE ADDRESS SHOWN BELOW.

DRAWINGS SHALL BE READ IN CONJUNCTION WITH THE FOLLOWING BEFORE WORK COMMENCES.

- THE CDM DESIGN ISSUES REGISTER
- THE BDP RISK SERIES OF DRAWINGS
- THE PROJECT CDM RISK REGISTER

NOTES

Subject to design development, survey, consultant input & statutory approval.

REVISION	DESCRIPTION	DRAWN	CHECKED	DATE
P04	Non material amendment issue	AA	PE	14.08.23
P03	General design updates	KK	GW	06.04.23
P02	General design updates	KK	PE	10.03.23
P01	First Issue	KK	PE	24.02.23

REVISION



MANCHESTER SCIENCE PARTNERSHIPS

11 Ducie Street
PO Box 85
Piccadilly Basin
Manchester
M60 3JA
United Kingdom

T +44 [0]161 828 2200
www.bdp.com



PROJECT TITLE
MSP Greenheys (Private & Confidential)

RFP JOB NUMBER
P3001624

DRAWING TITLE
Contextual Elevations

DRAWING NO.
GRE-BDP-ZZ-XX-DR-A-20-110

SCALE
@ A1
1 : 2000

DATE FIRST ISSUED
02/03/23

REVISION
P04