

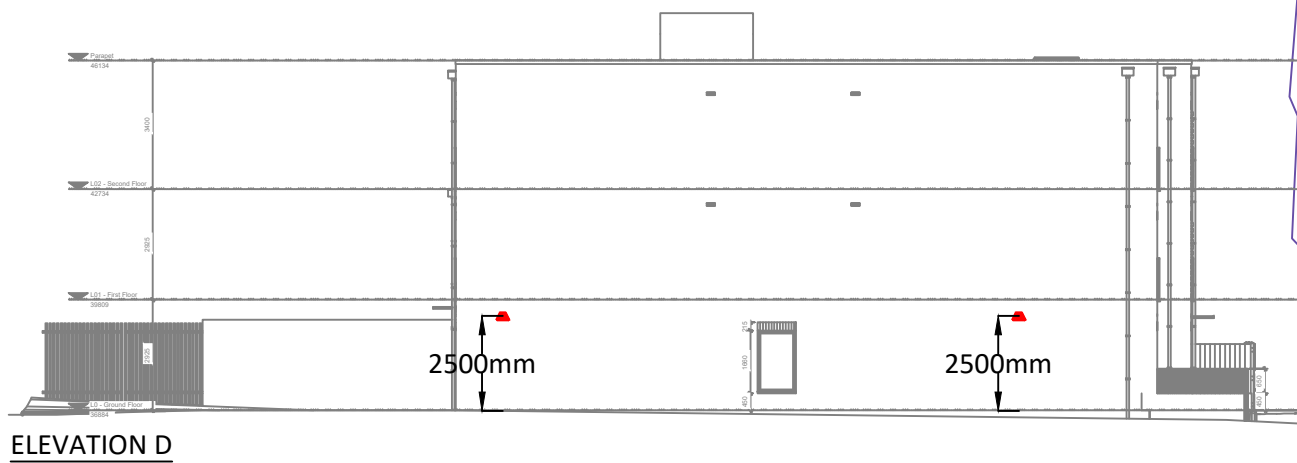


THE COPYRIGHT OF THIS DRAWING IS HELD BY TeDS (ELECTRICAL) LTD, AND NO REPRODUCTION IS ALLOWED WITHOUT PRIOR WRITTEN AND SIGNED PERMISSION.

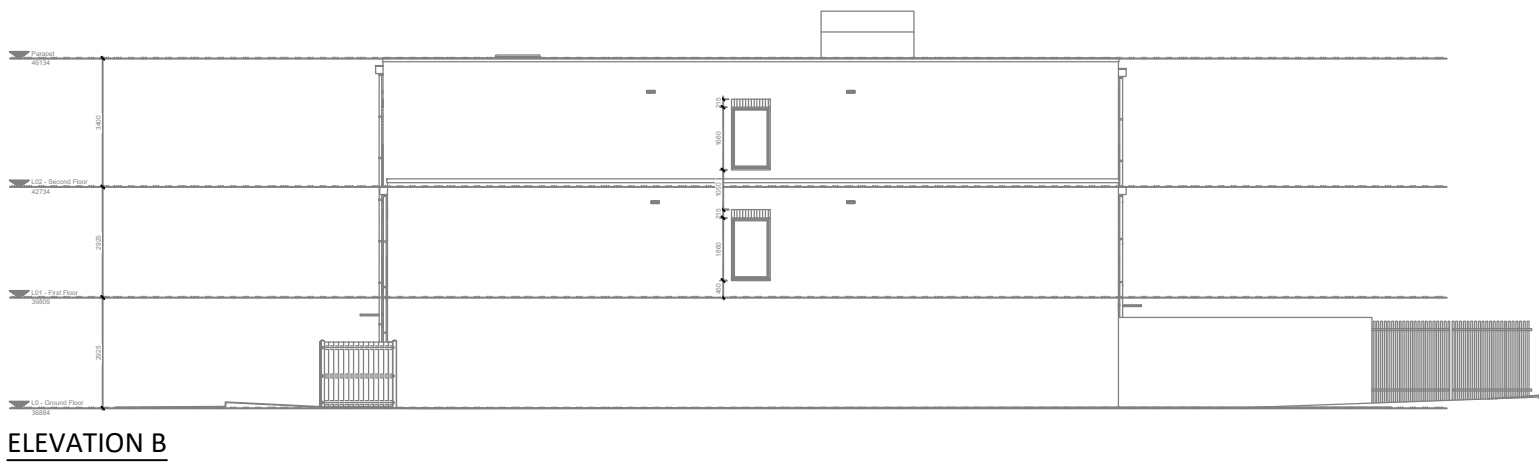

EXTERNAL LIGHTING KEY

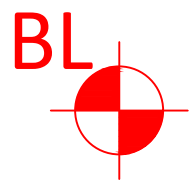

1000mm BOLLARD
Ansell ATALED/1000 TAURUS GRAPHITE



WALL MOUNTED LUMINAIRE
Ansell AWOLF/BLK WOLF BLACK




AS ABOVE C/W EMERGENCY




1 Luminaire data
1.1 ANSELL BOLLARDS - Taurus (ATALED/1000)
1.1.1 Data sheet




1 Luminaire data
1.2 ANSELL BULKHEADS - Wolf Black... (AWOLF/BLK (CW 21W))
1.2.1 Data sheet

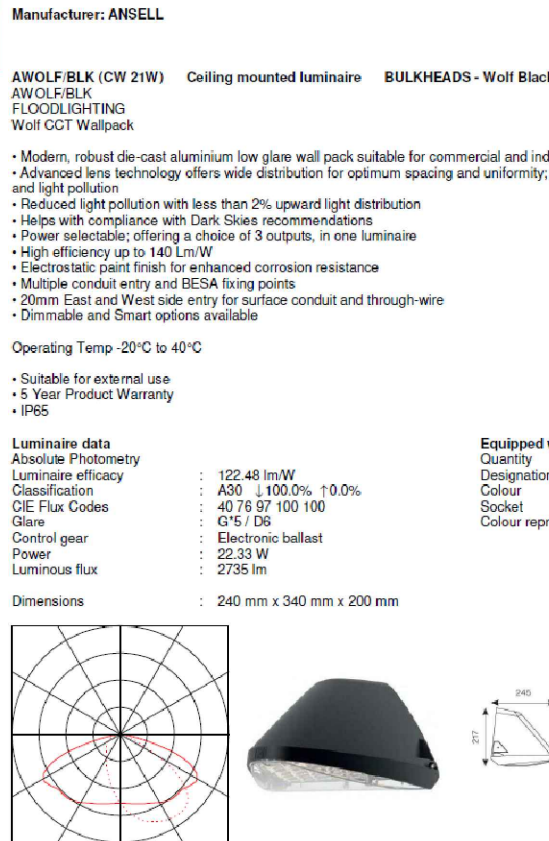


2 Exterior 1
2.1 Description, Exterior 1
2.1.1 Floor plan

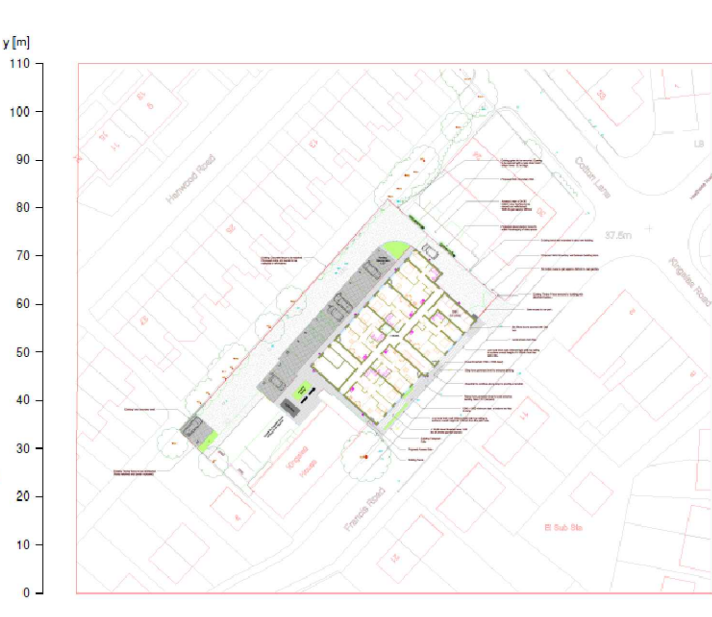


2 Exterior 1
2.2 Summary, Exterior 1
2.2.1 Result overview, Car Park

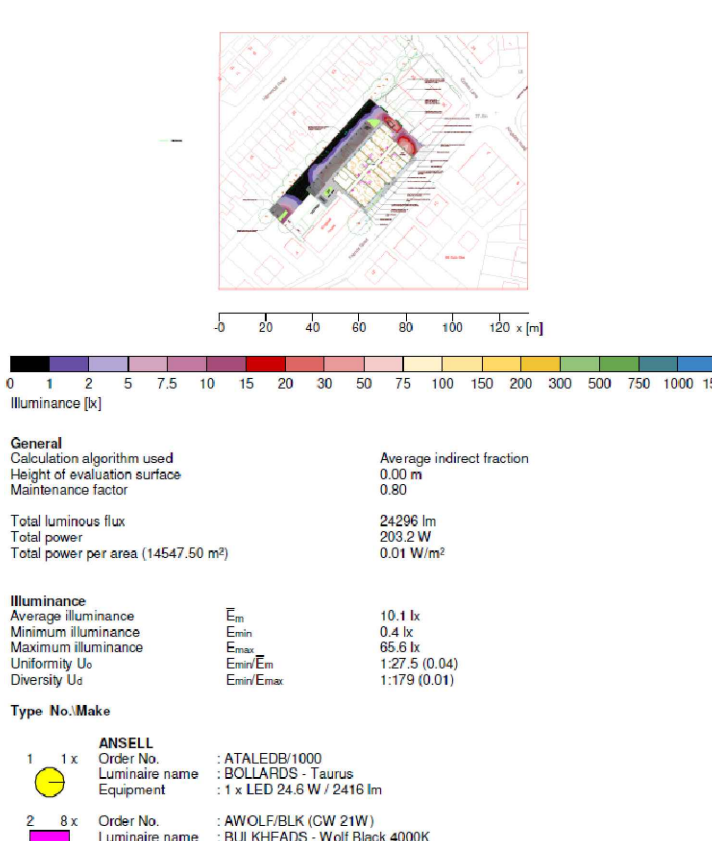


2.2 Summary, Exterior 1
2.2.2 Result overview, Evaluation area 1

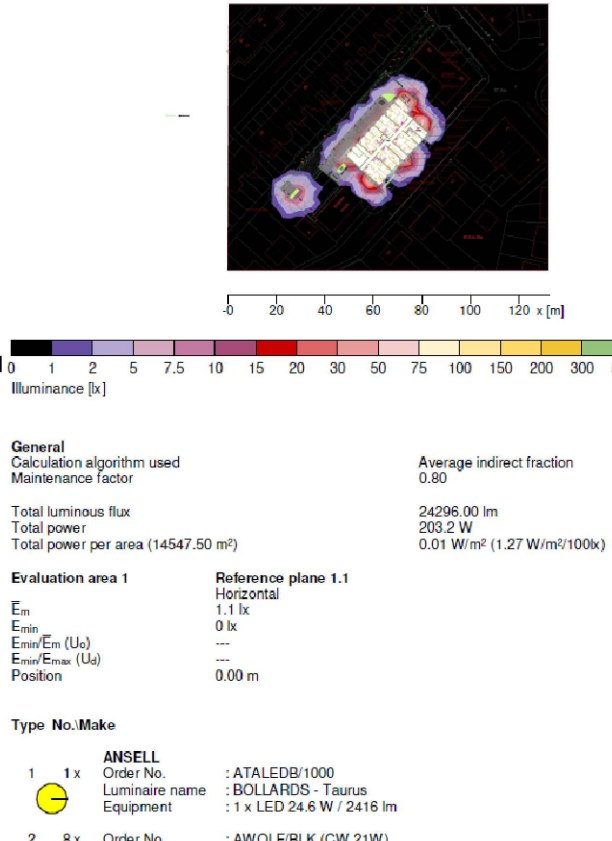

2 Exterior 1
2.3 Calculation results, Exterior 1
2.3.1 Table, Reference plane 1.1 (E)

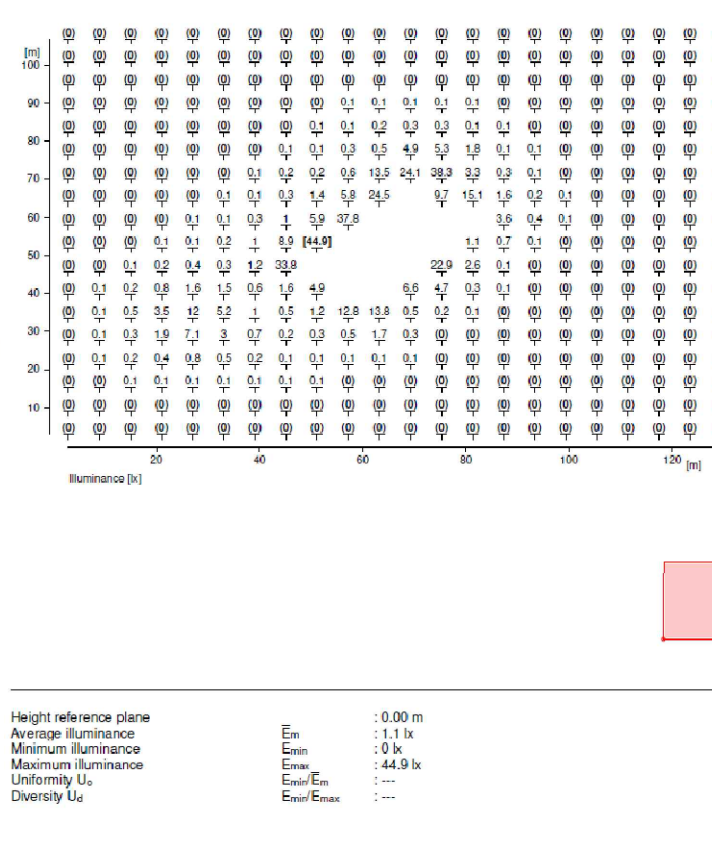

2.3 Calculation results, Exterior 1
2.3.2 Table, Car Park (E)

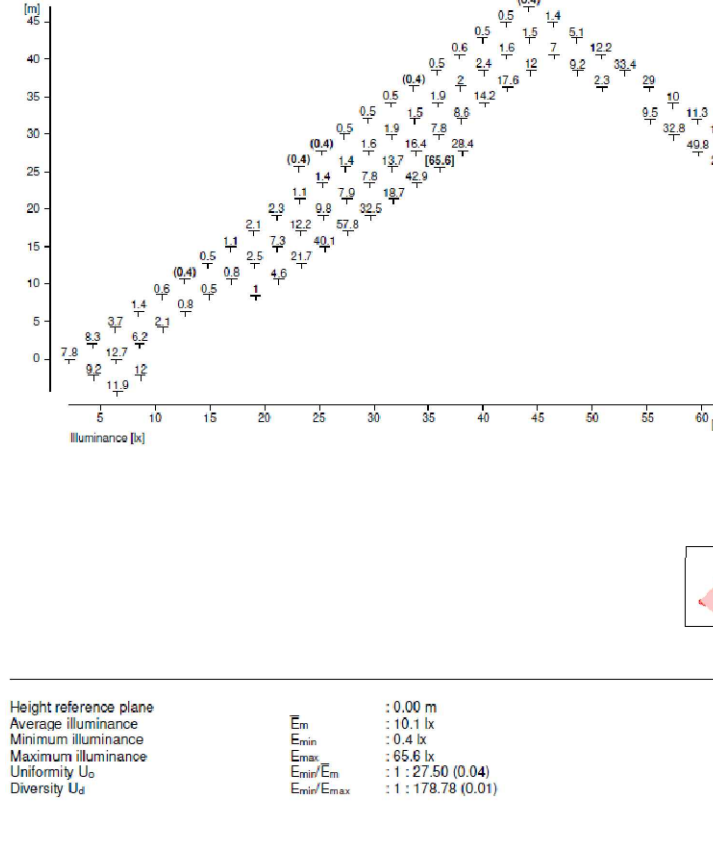

REV	DESCRIPTION	DATE

ISSUE

CLIENT

PROJECT

FRANCIS ROAD

TITLE

EXTERNAL LIGHTING

SCALE: 1:100@A1

DATE: MAR 2024

DRAWING No. P0252/EXL

REVISION

TEDS

TeDS (ELECTRICAL) LTD
ST MARK'S HOUSE, 29 WEST STREET,
DUKINFIELD, CHESHIRE, SK16 4PL
TEL: 0161 330 7506 EMAIL: design@tedsttd.co.uk