




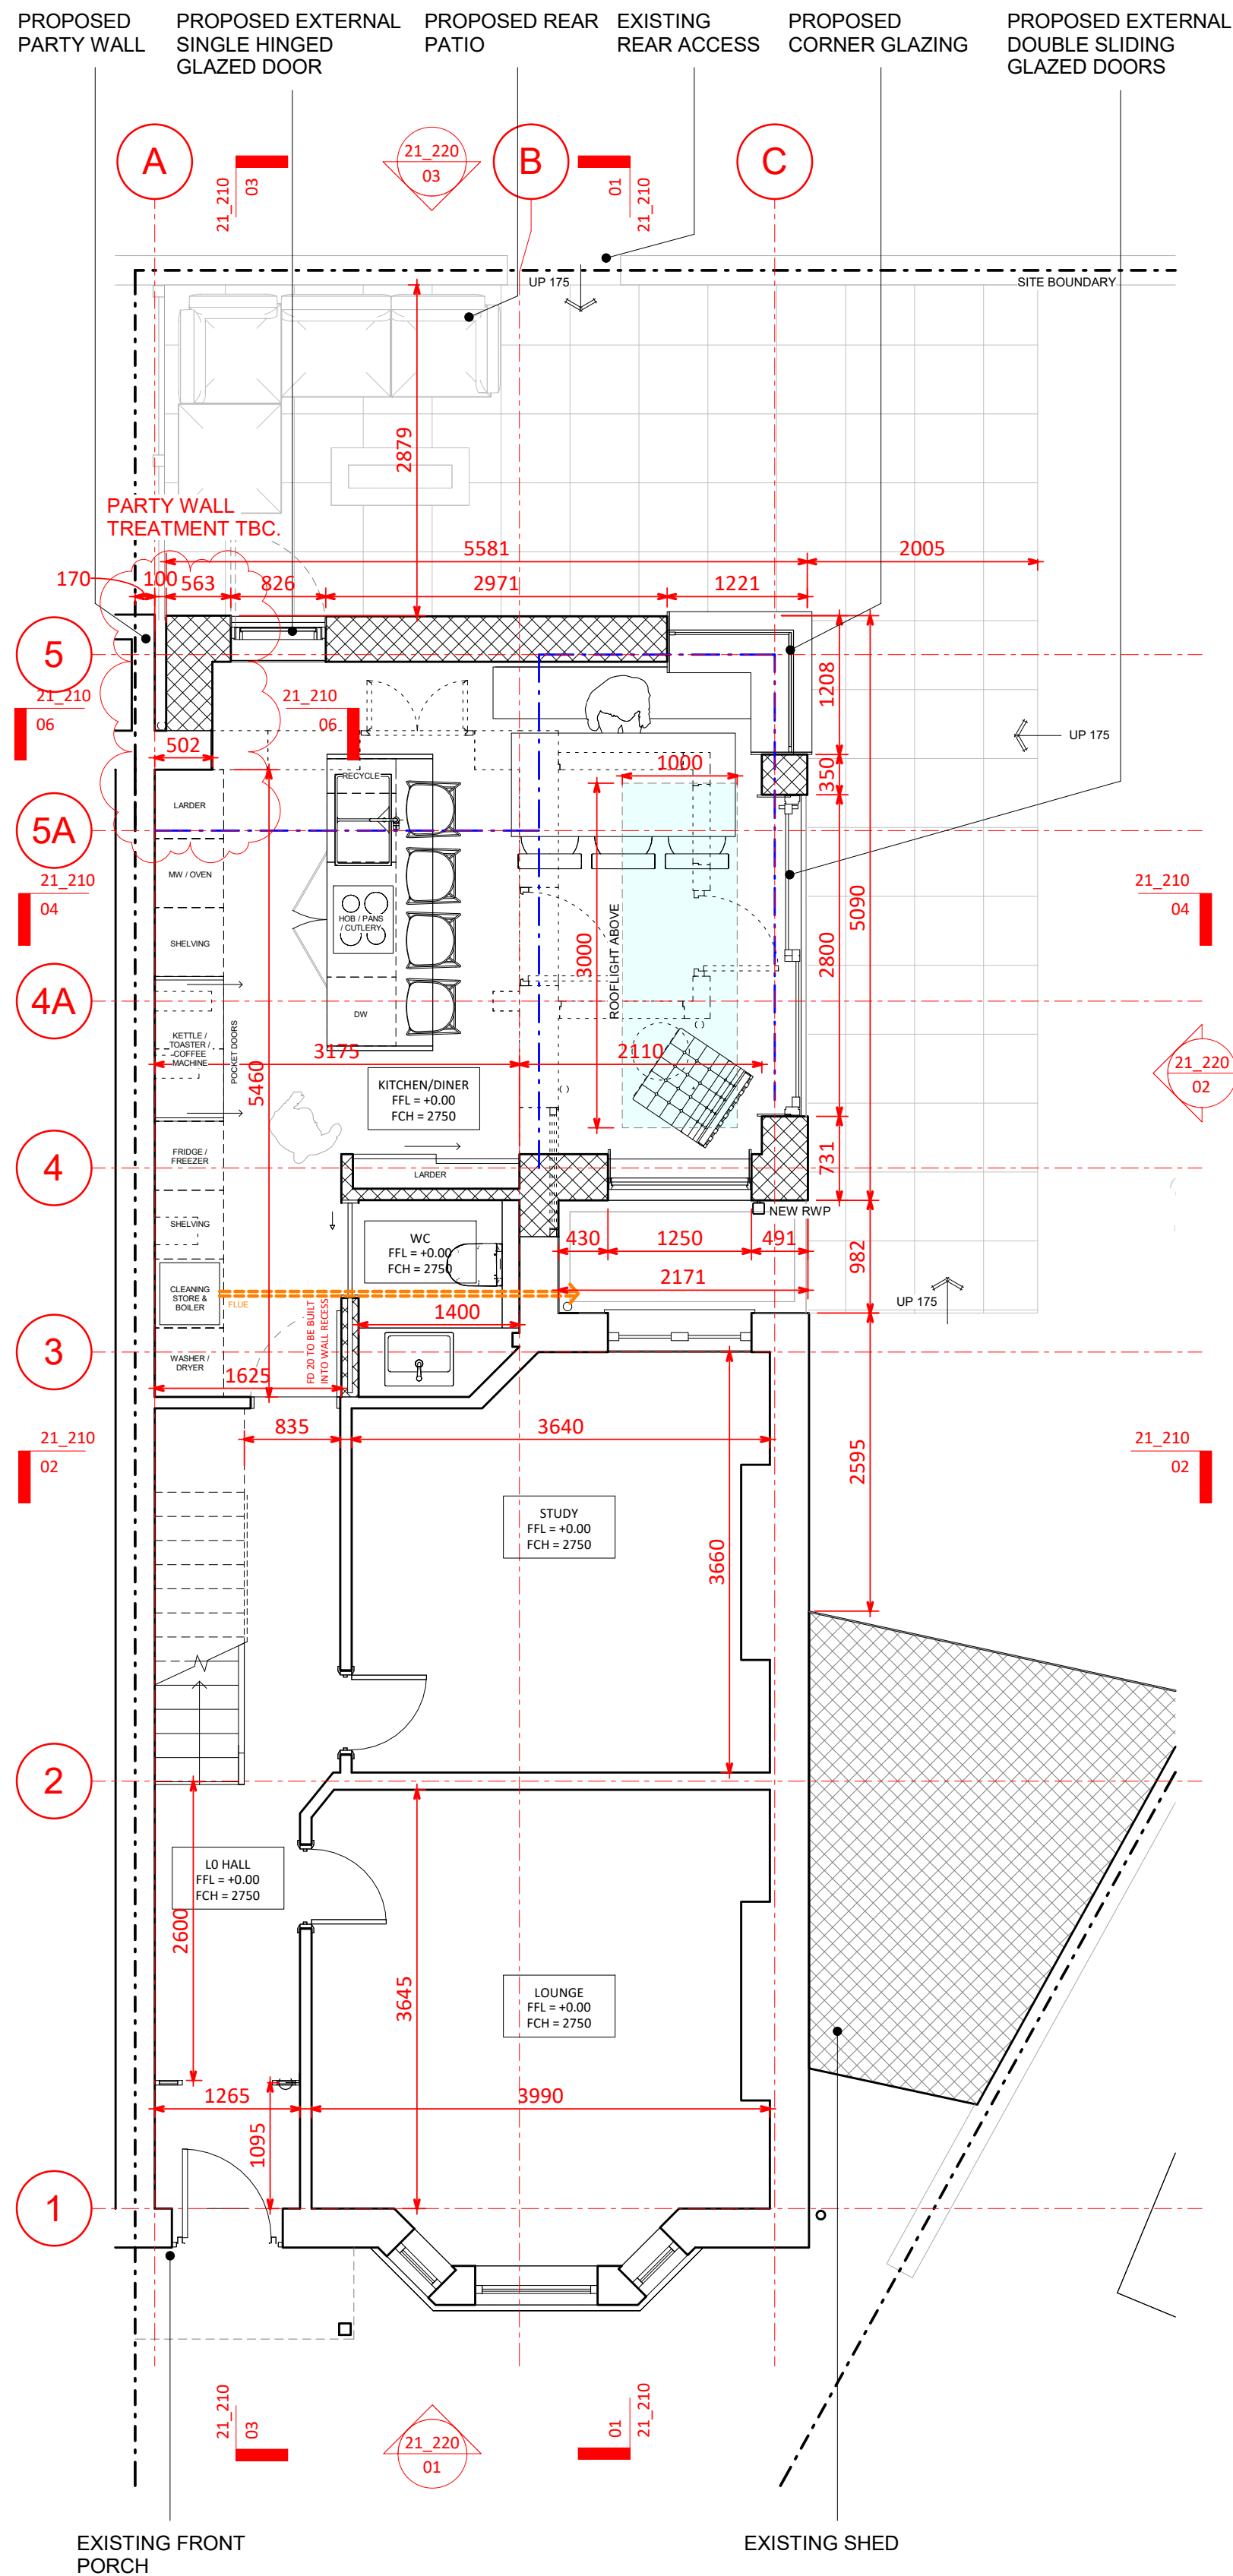

01 PROPOSED L0 PLAN

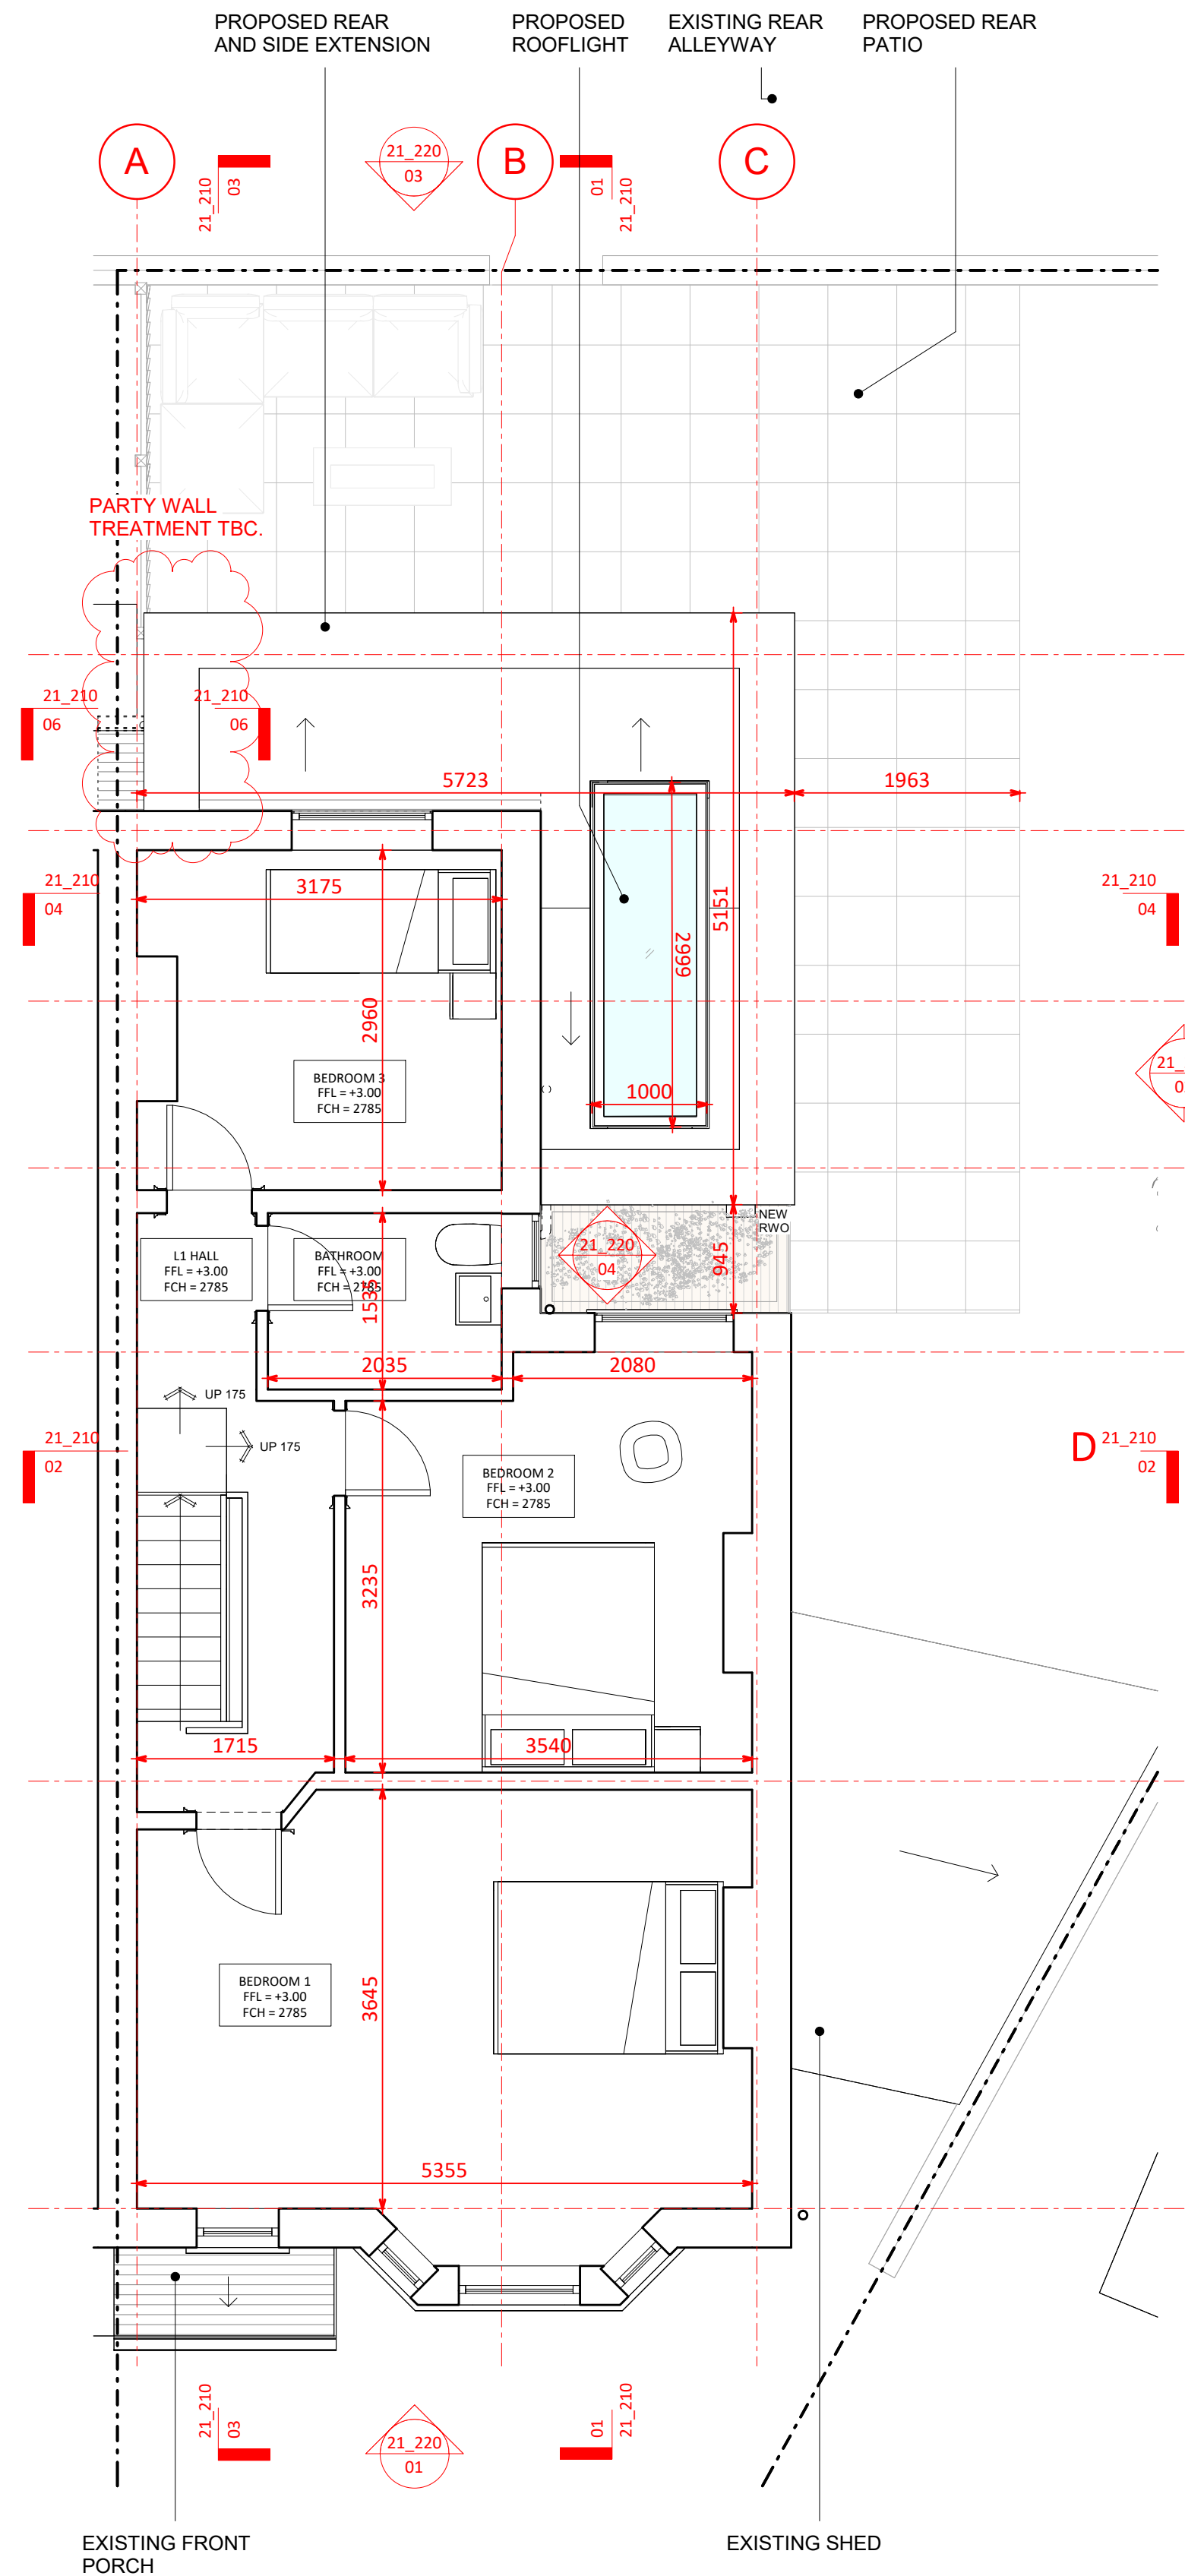


02 PROPOSED L1 PLAN

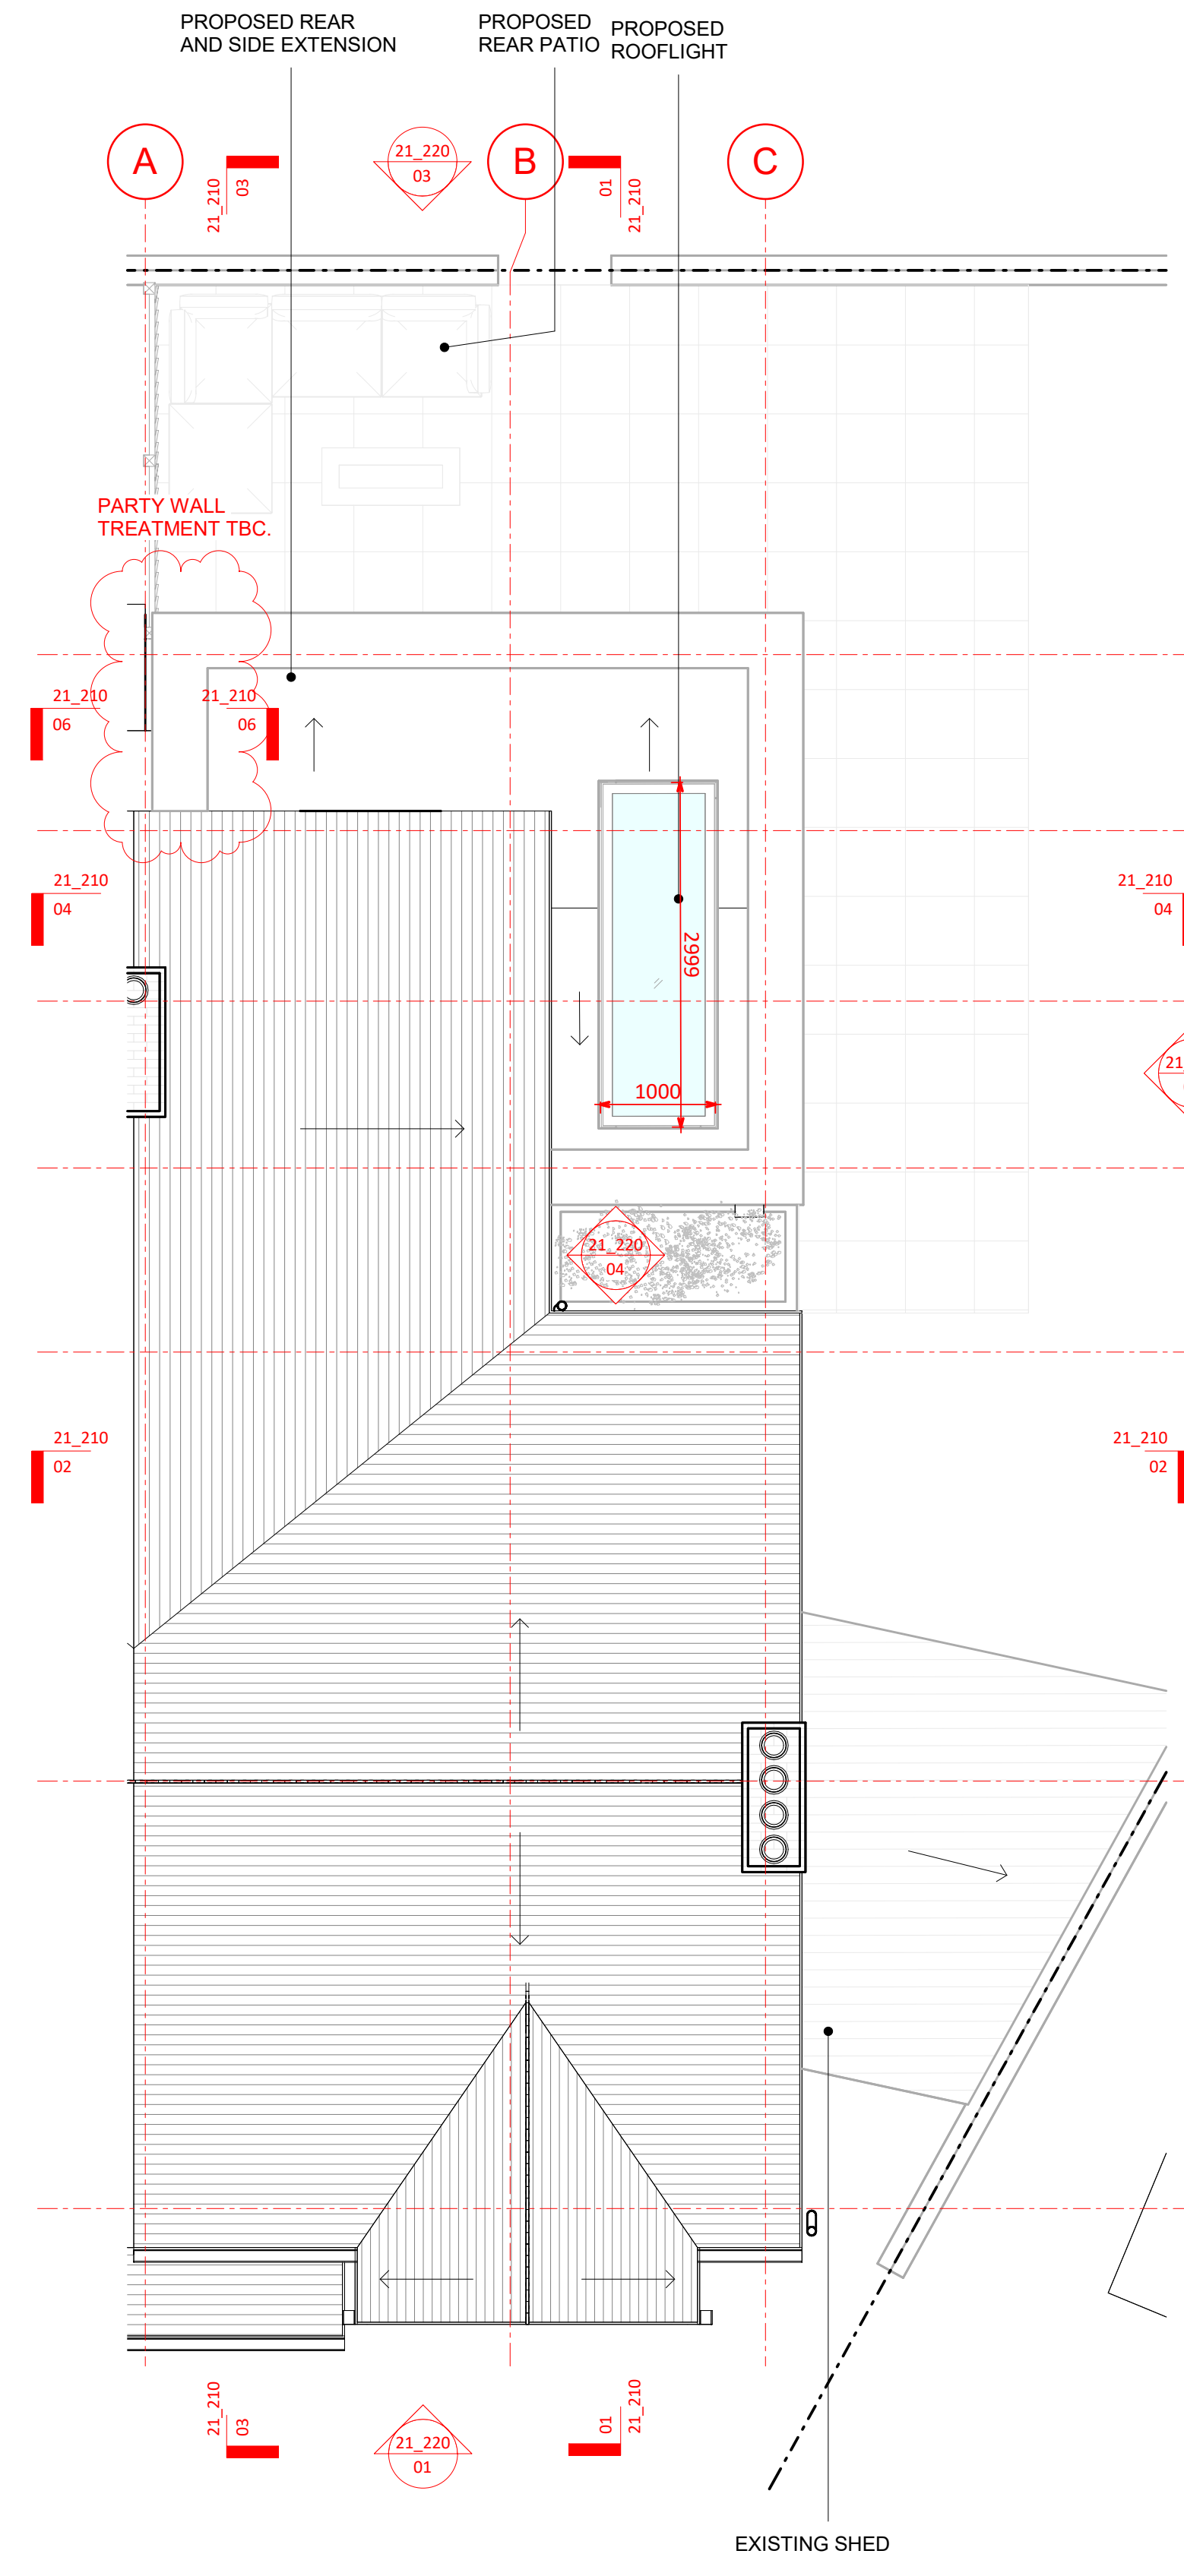

03 PROPOSED ROOF PLAN




240124 231211	PLANNING ISSUE CONCEPT ISSUE	
REV	DATE	AMENDMENT

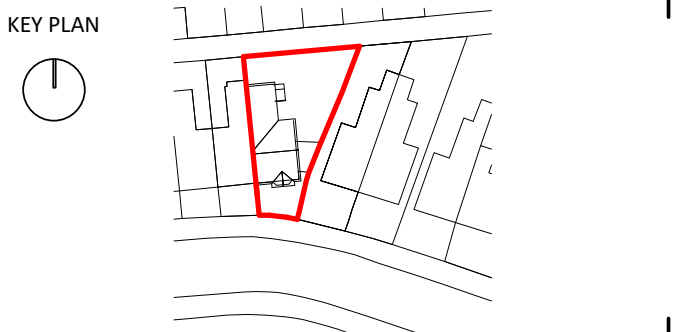

TITLE

24 NICOLAS RD
CHORLTON, MANCHESTER,
M21 9LR

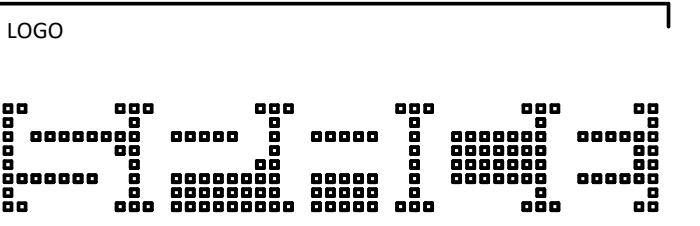

SPACE | ARCHITECTURE+PLANNING

THE OLD TOWN HALL | LAPWING LANE | DIDSBURY

LOCATION M20 2NR WEBSITE www.spaceap.com
PHONE +44 (0) 161 713 2718 E-MAIL info@spaceap.com

DRAWING

PROPOSED PLANS

SCALE@A1 DATE ORIGINATOR CHECKED AUTHORISED
1:50 11/12/23 OC SPT SPT

STATUS

PLANNING

DRAWING NO. 0287_20_200 REV