



REVISION	DATE	DESCRIPTION
A	17/01/24	UPDATED TO PLANNING COMMENTS

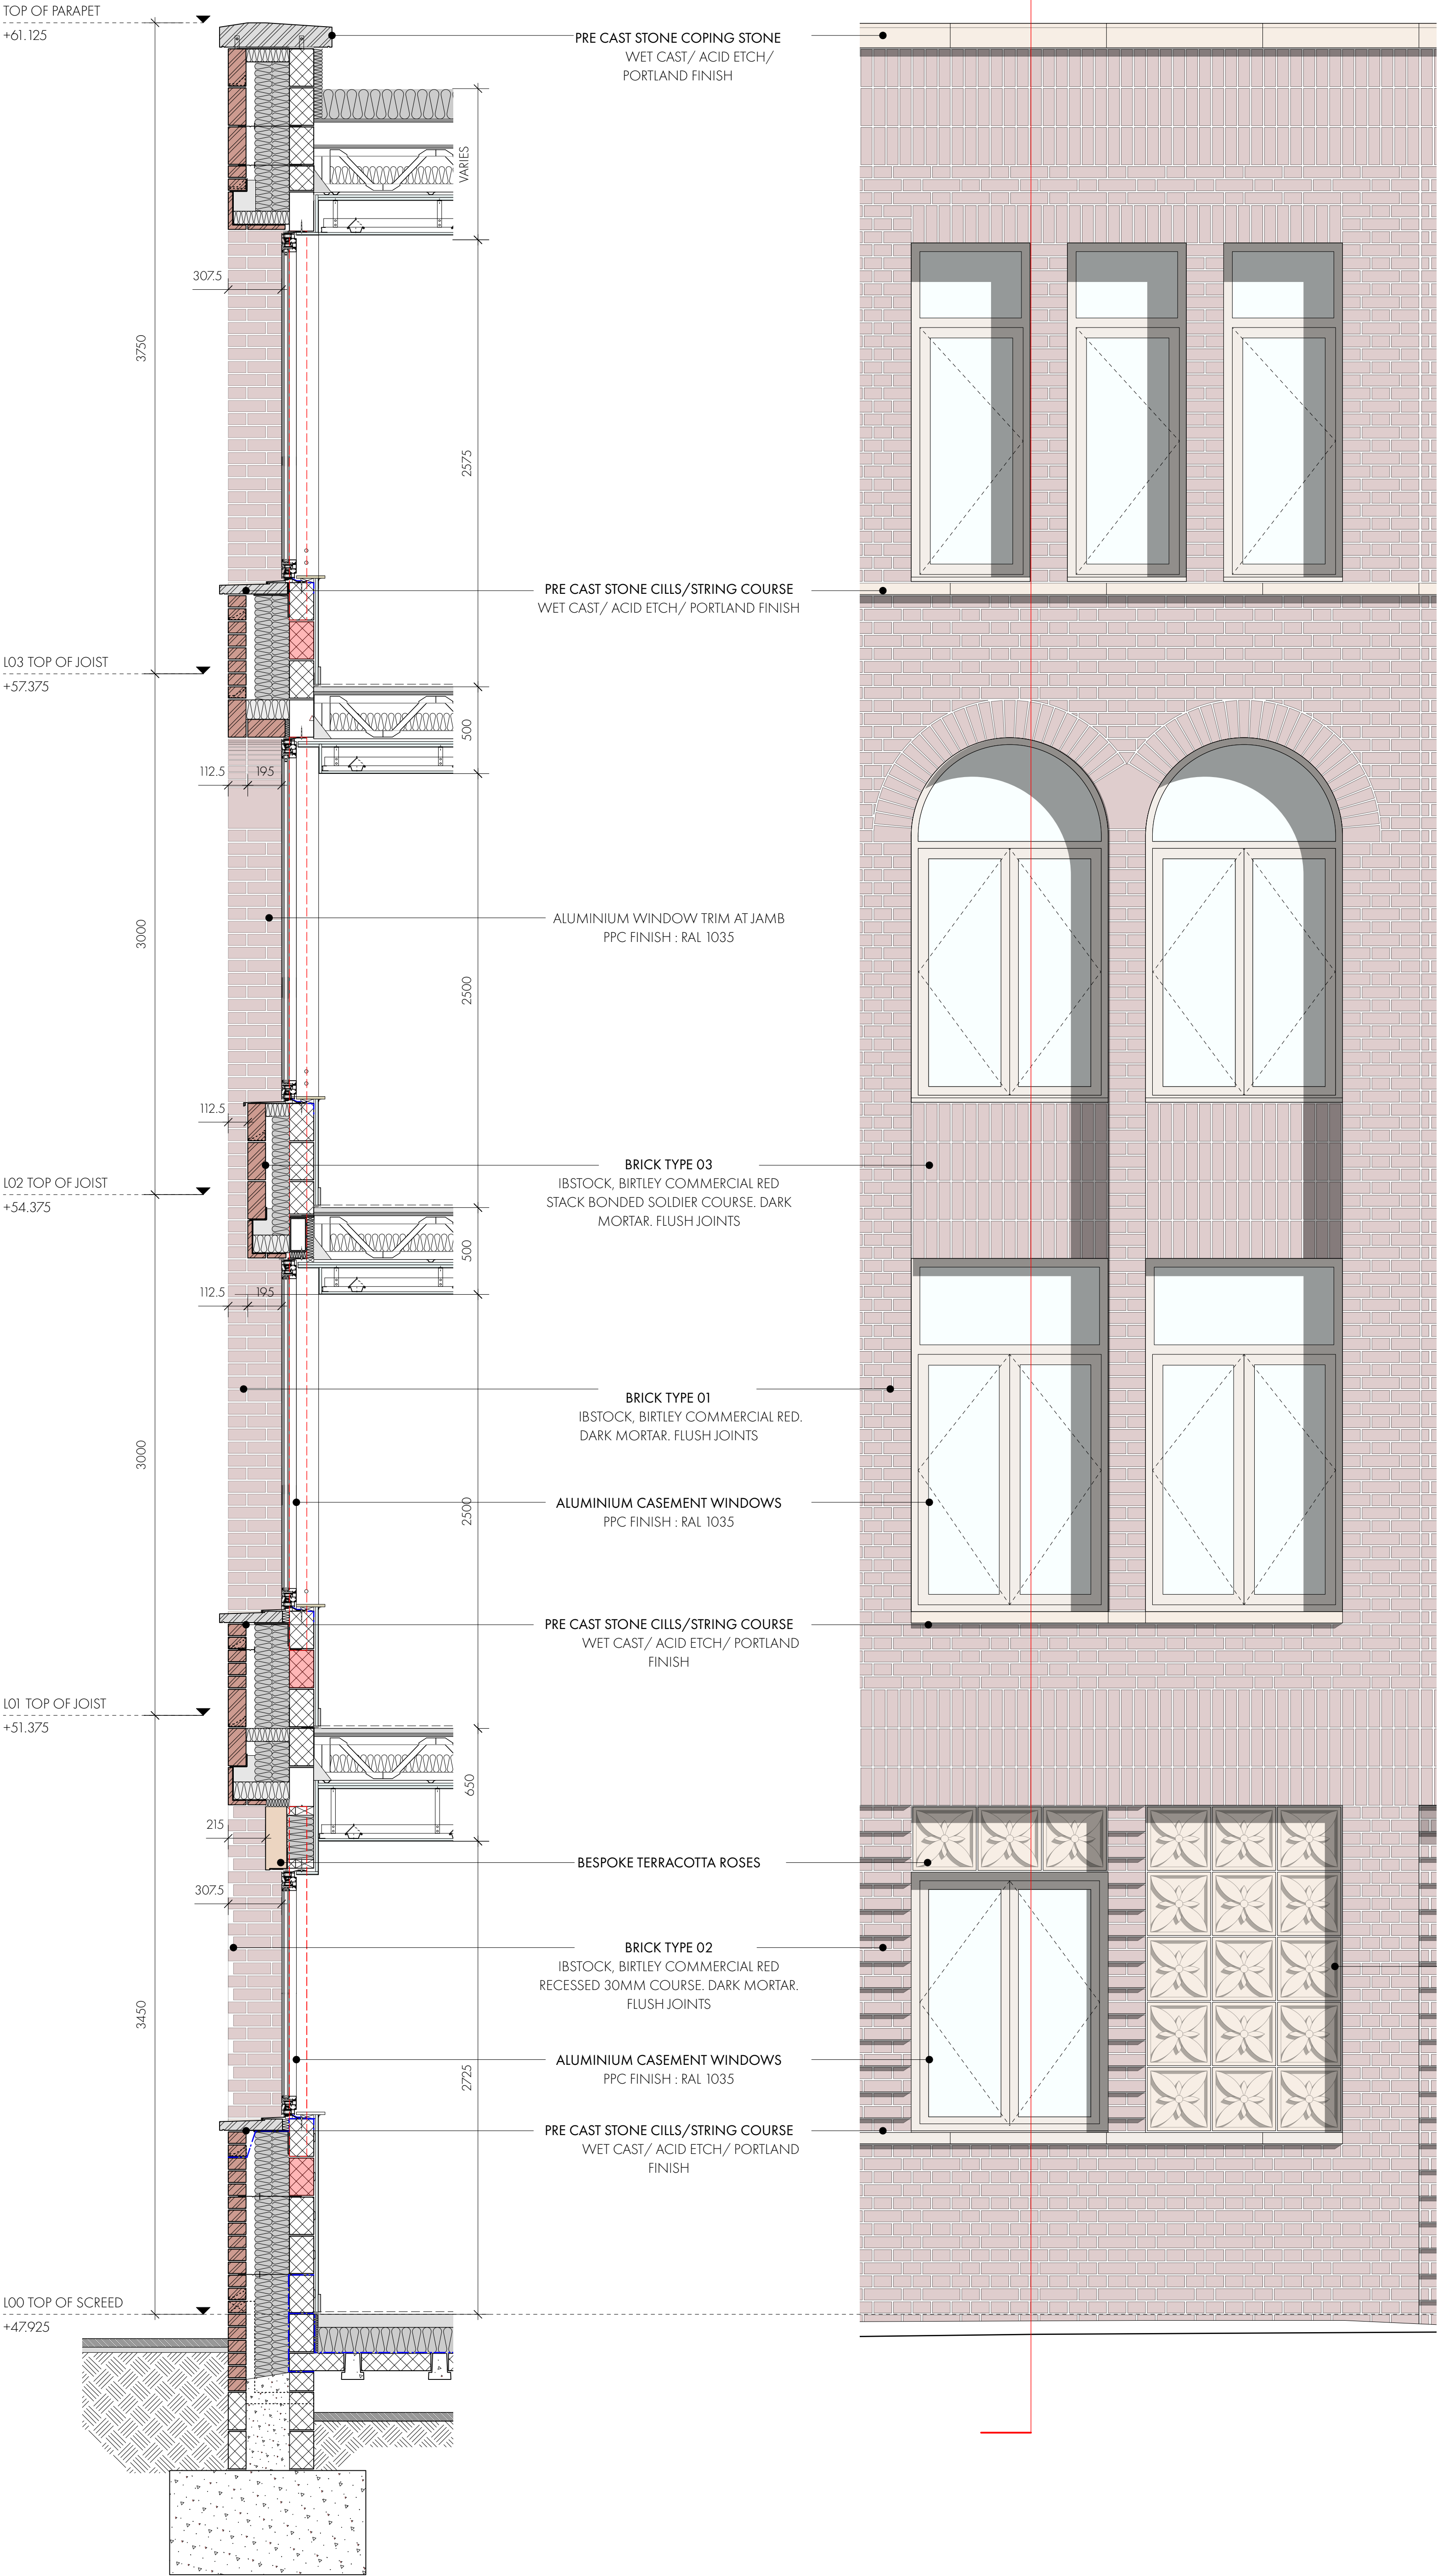

VISUAL
LAYSTALL ST FACADE RENDER

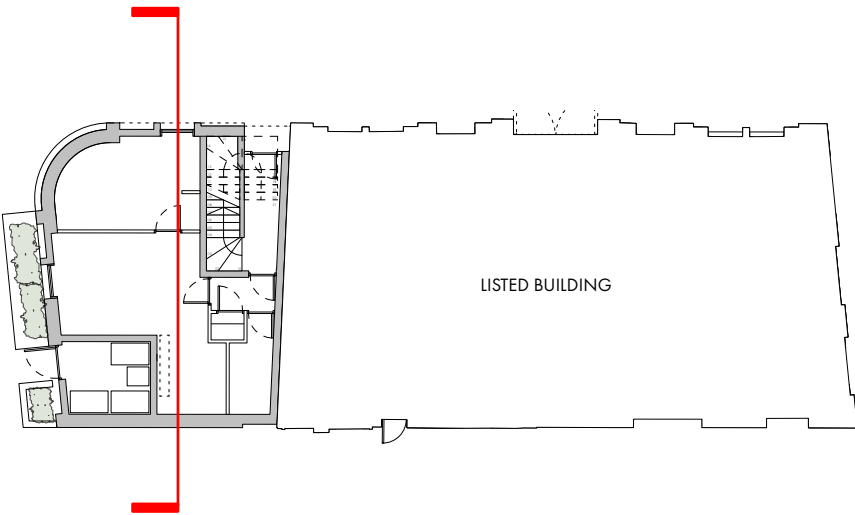

KEY SITE PLAN

OMIArchitects

31 Blackfriars Road, Salford, Manchester, M3 7AQ
+44(0)161 832 3242 / info@omiarchitects.com / www.omiarchitects.com

PROJECT	LAYSTALL STREET – LISTED BUILDING EXTENSION				
DRAWING	BAY STUDY_LAYSTALL ST FACADE				
DATE	OCT 23	DRAWN BY	DS	SCALE	1:20 @A1
JOB NO.	1383	DWG. NO.	1383-OMI-00-ZZ-DR -A-10372 -A		