



theCAVE

TRANSFORMING BUILDING DESIGN WITH
SUSTAINABLE AND INCLUSIVE APPROACHES

PROJECT :

19 DUNDONALD ROAD
HOUSE EXTENSION

DRAWING TITLE :

LOCATION PLAN

SCALE :

1:1250 A4

DWG N° :

LP

DRAWN BY :

CAJ

REVISION :


-

DATE :


MAY 20

CHECKED :


JPH

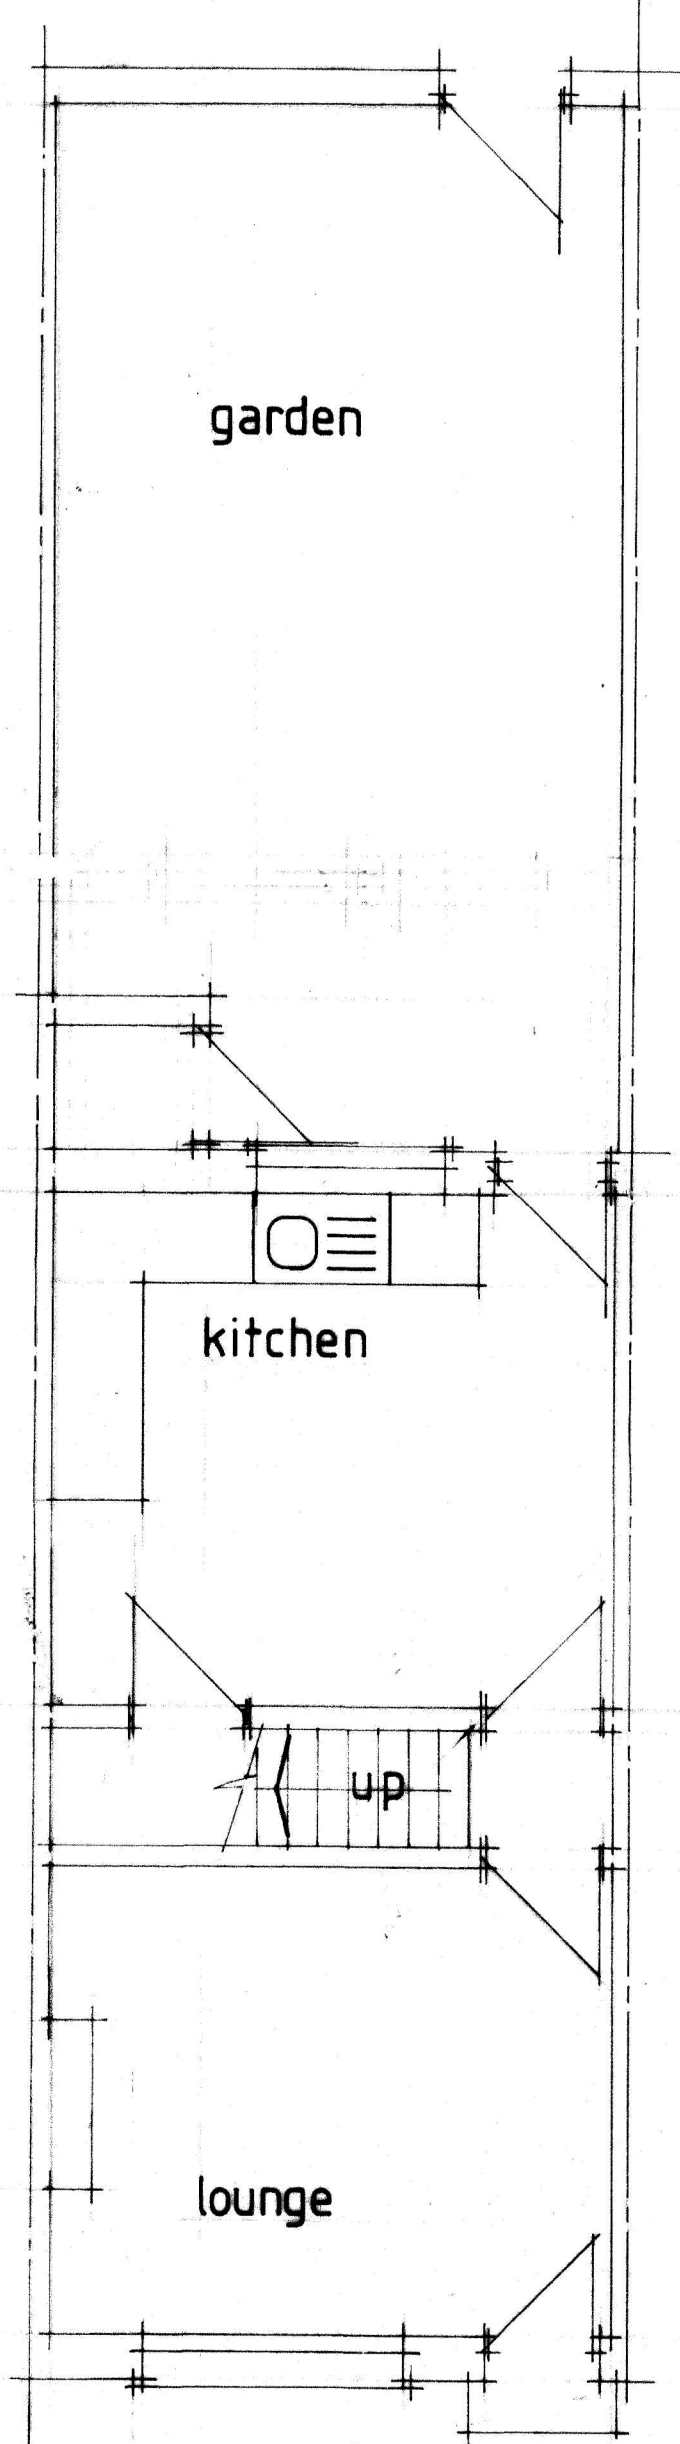


Ground Floor

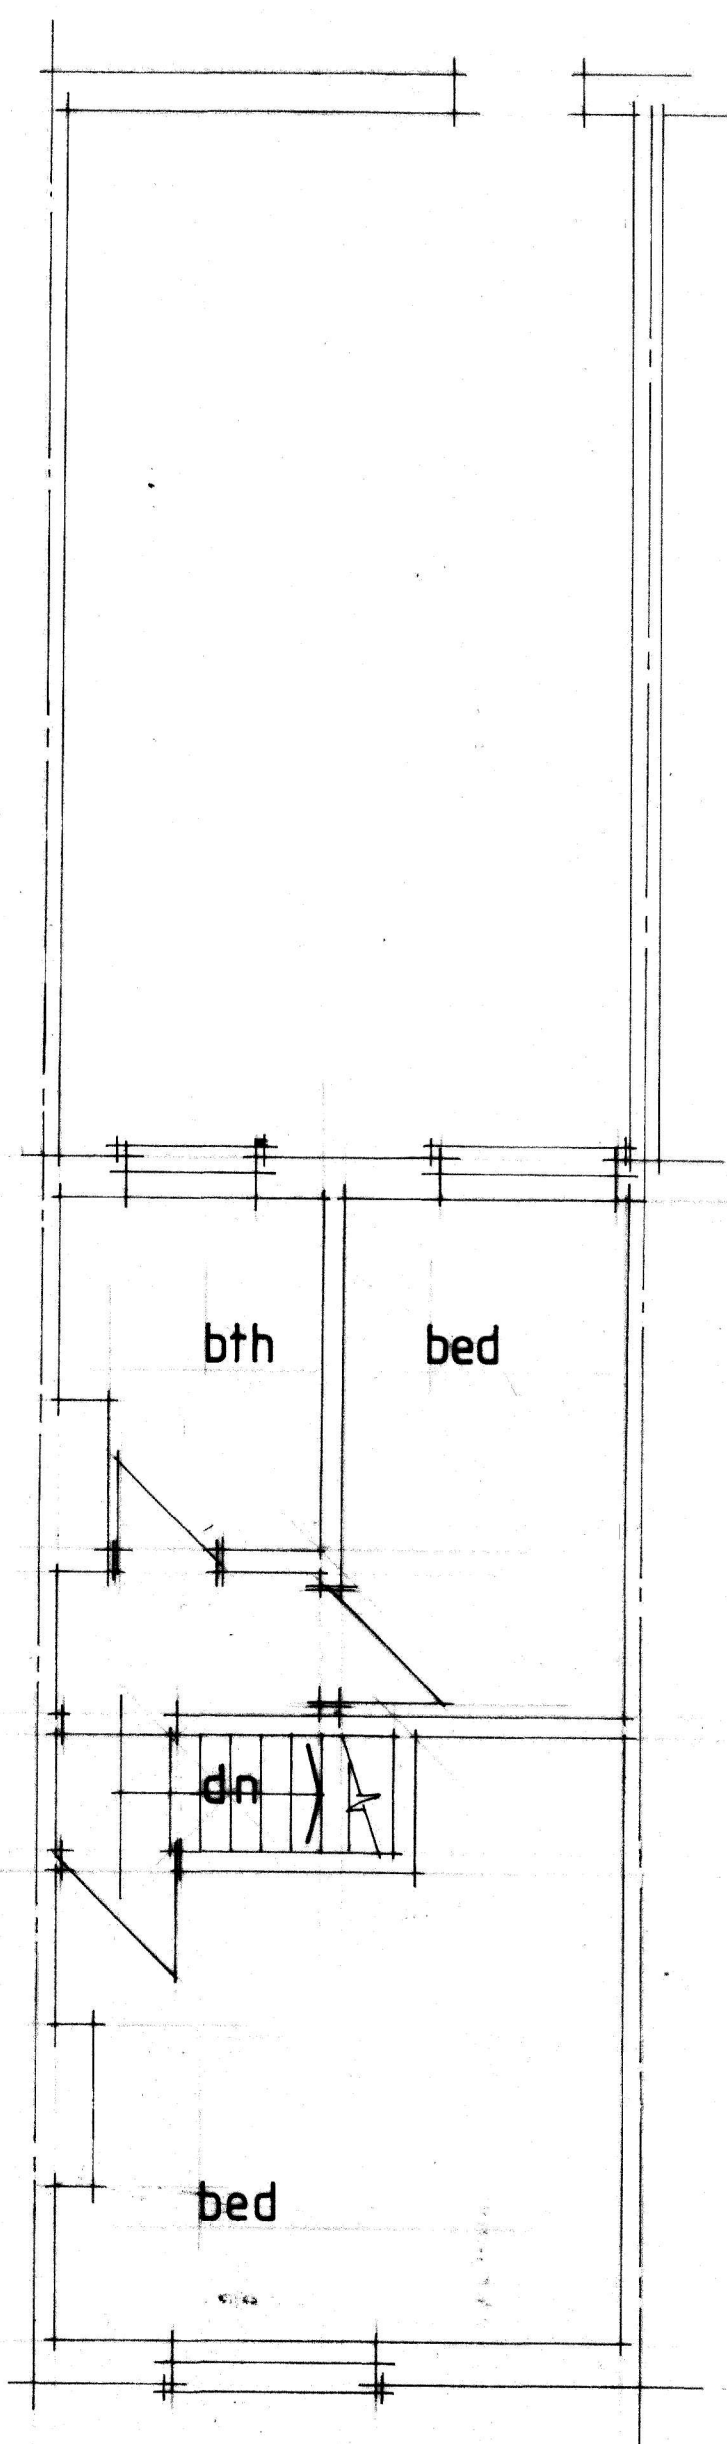


First Floor

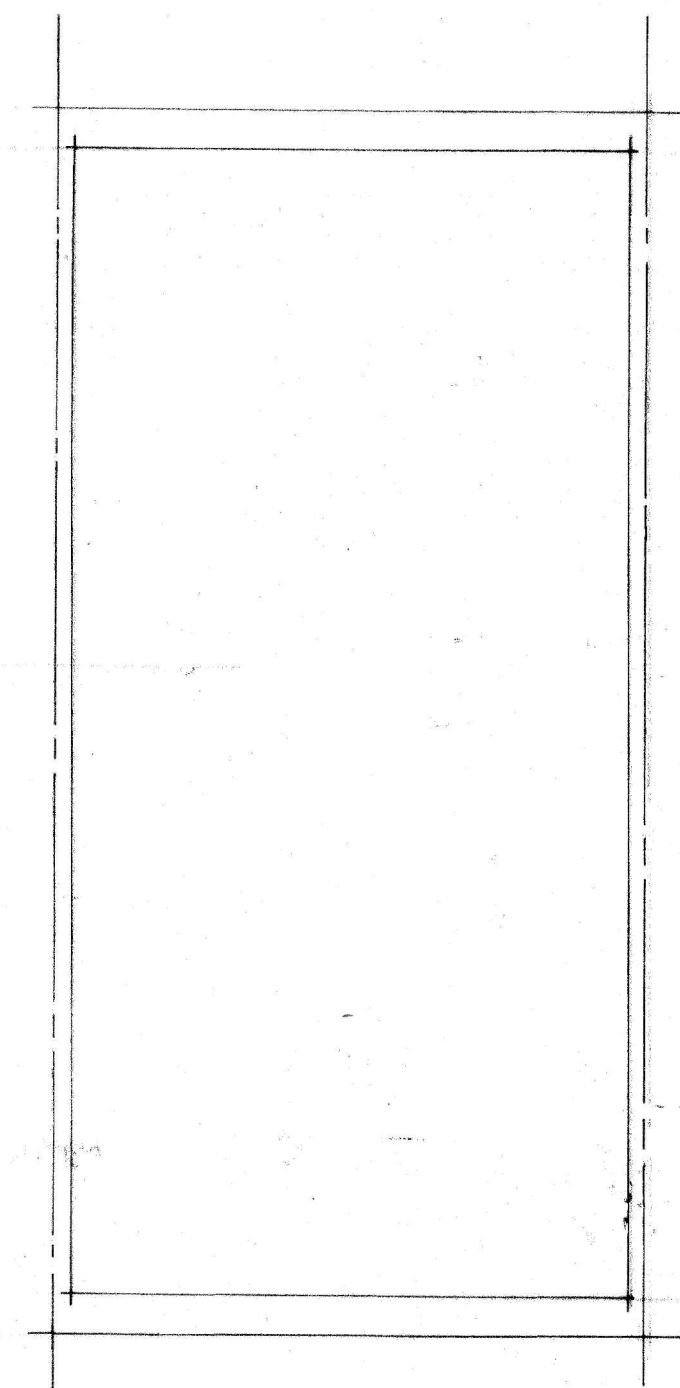


Roofspace

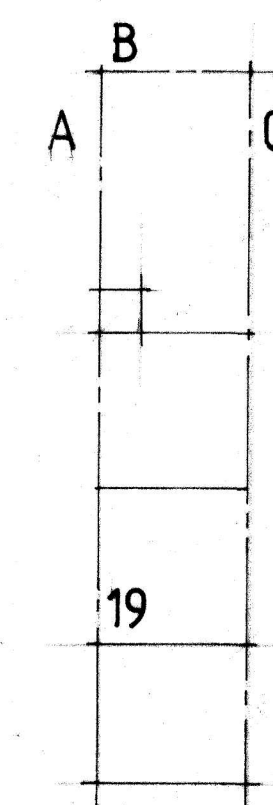


Site Layout 1:200

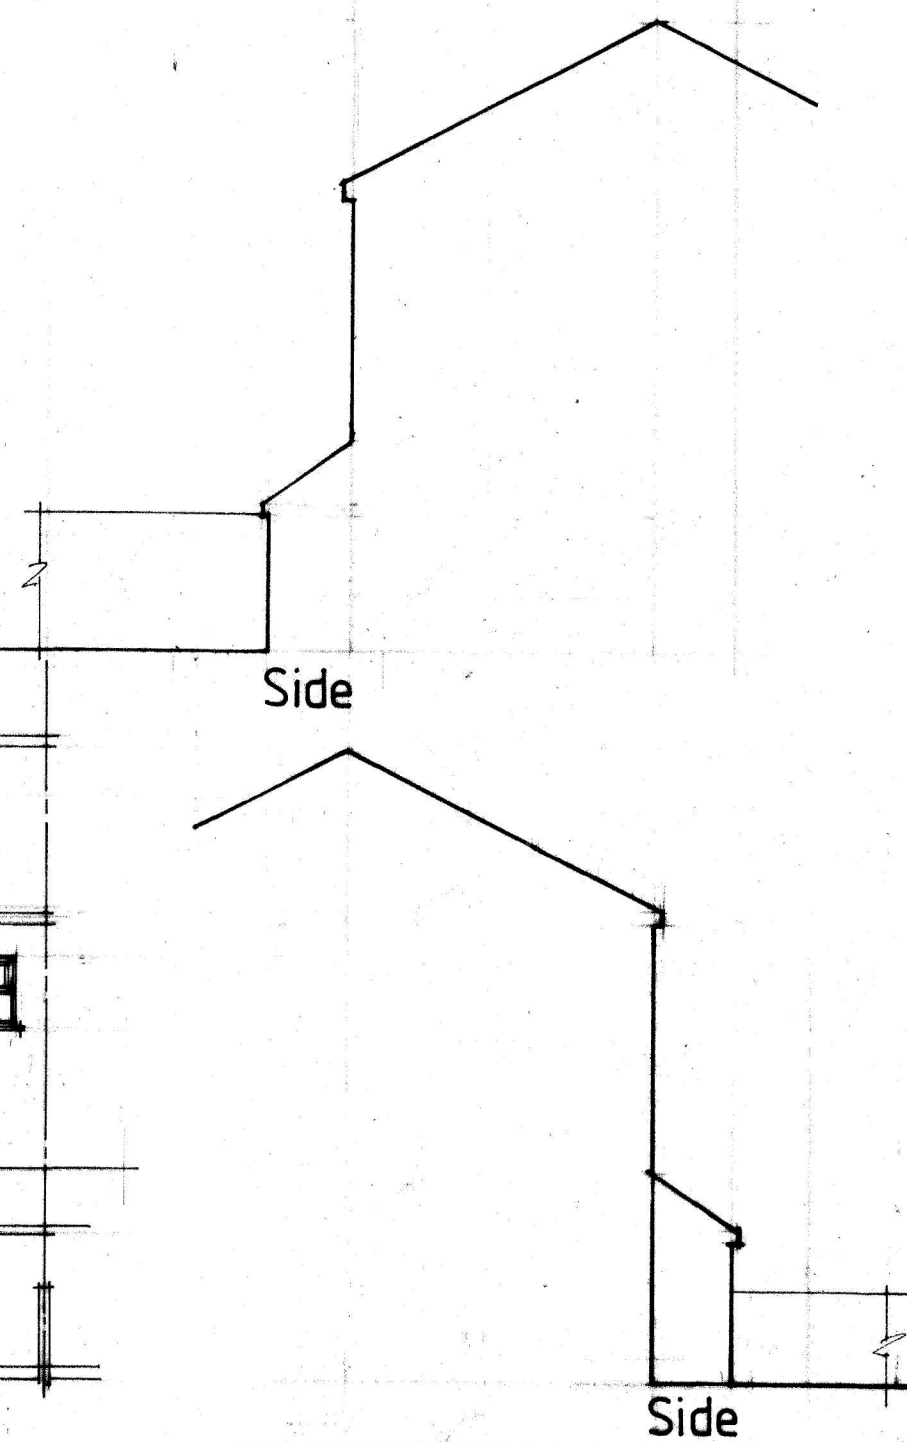


No:	Revision:	Date:	Initial:
ALPHA DESIGN 11 GILDA CRESCENT ROAD ECCLES M30 9AG TELEPHONE :0161 707 5533			
Project: 19 Dundonald Road Didsbury Mcr			
Title: Floor Plans and Elevations(extg)			
Scale: 50:100	Date: Sept 23	Initial: CTR	
Drg. No: 1			

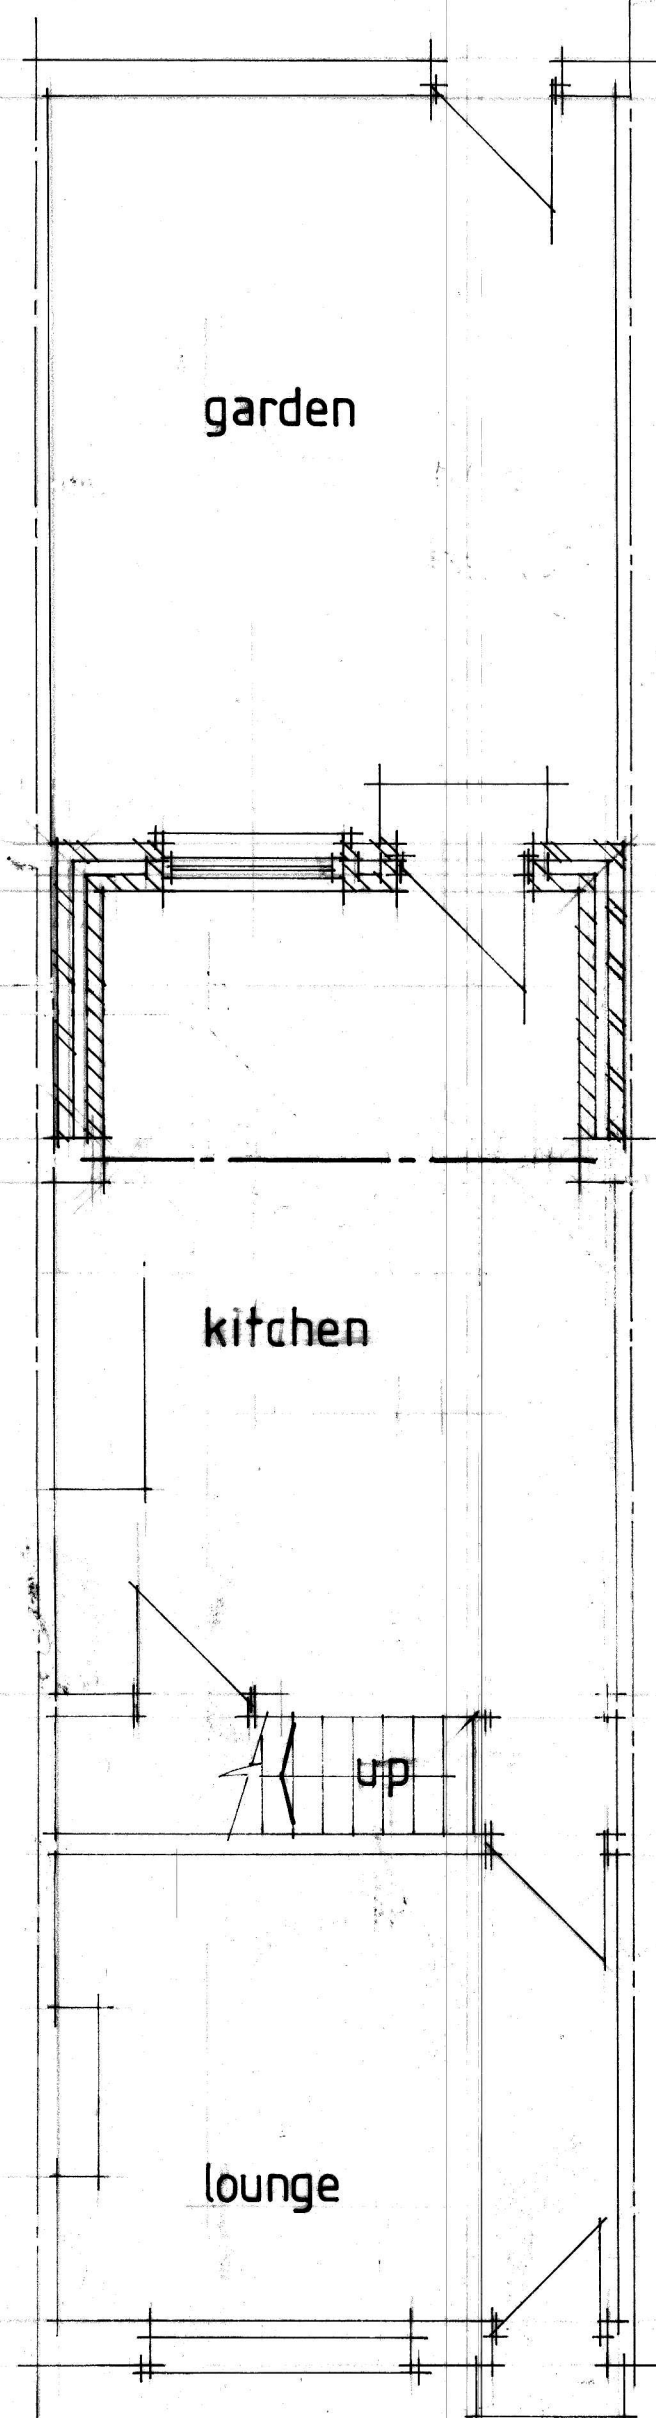



Ground Floor

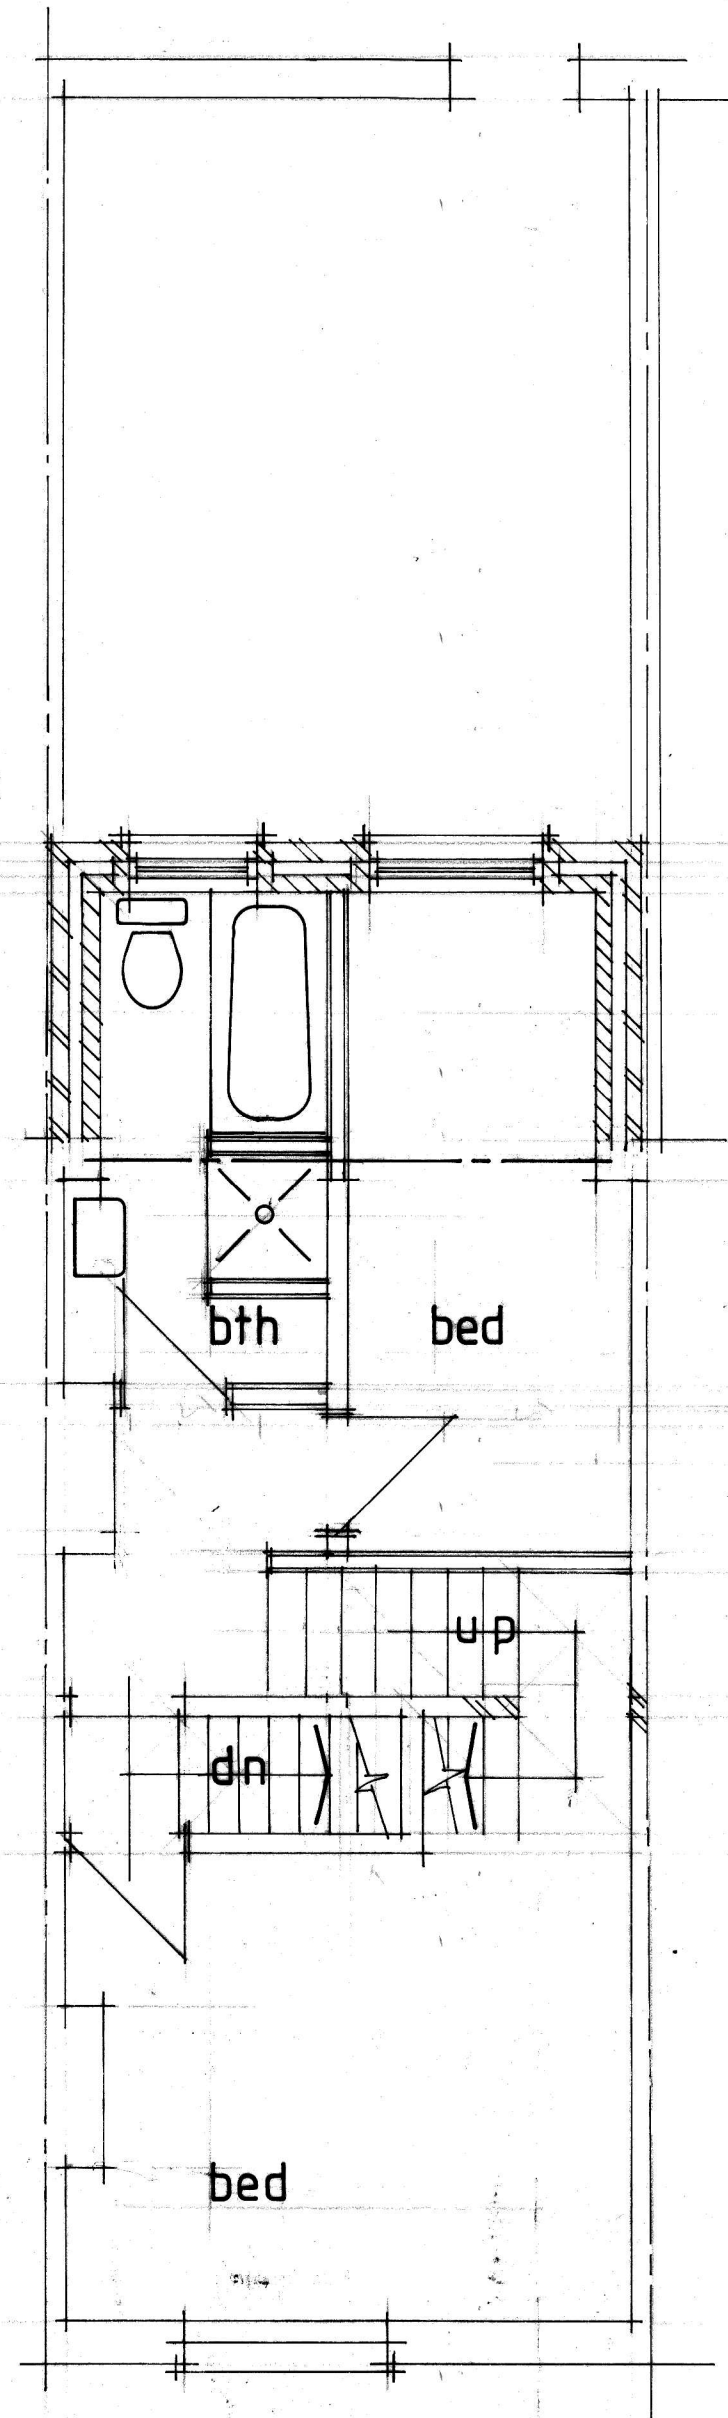

First Floor

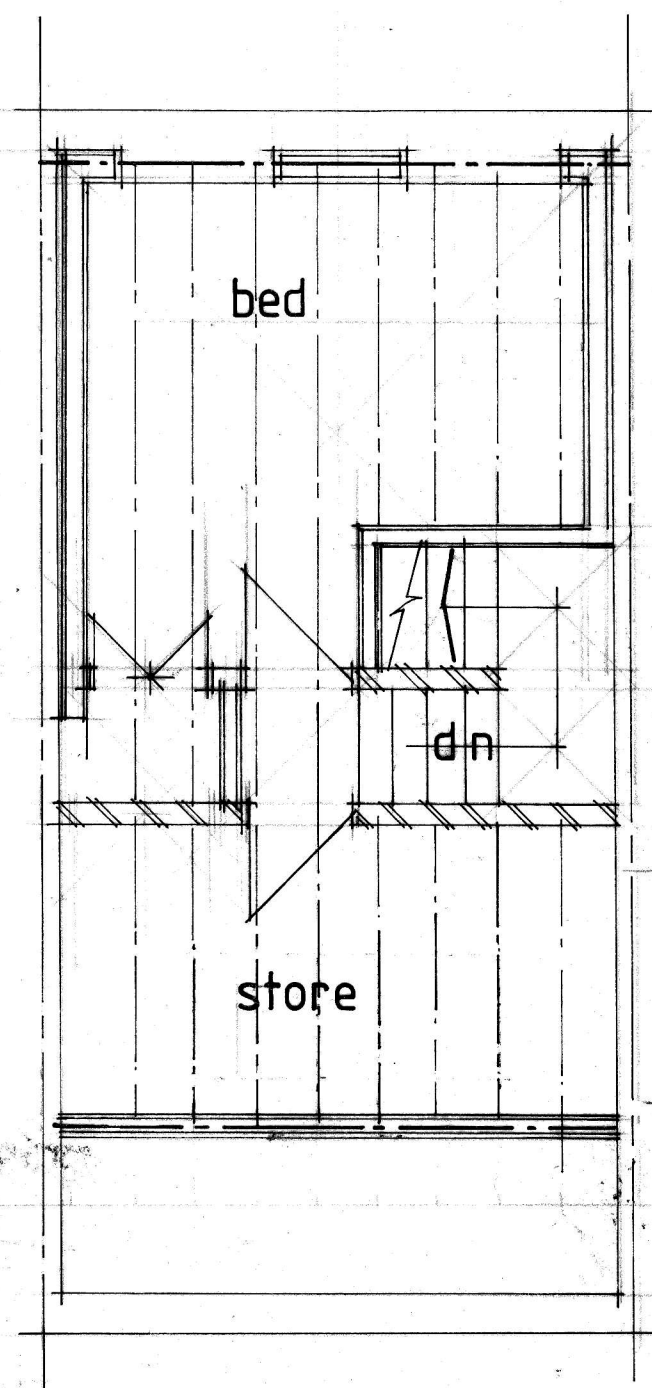


Roofspace

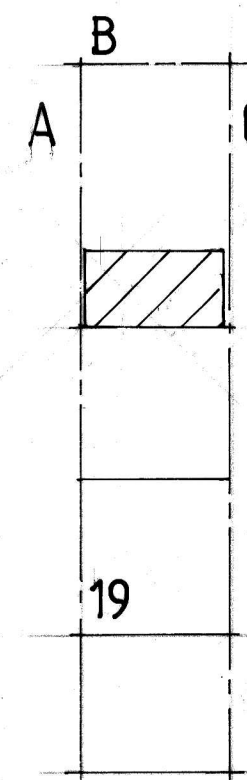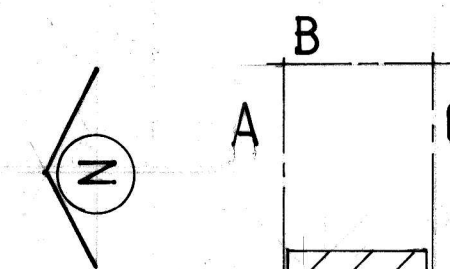

Site Layout 1:200

- A 1200 mm HIGH WIREY LAP FENCE
- B 225 mm BRICK WALL 1800 mm HIGH
- C 1800 mm HIGH WIREY LAP FENCE

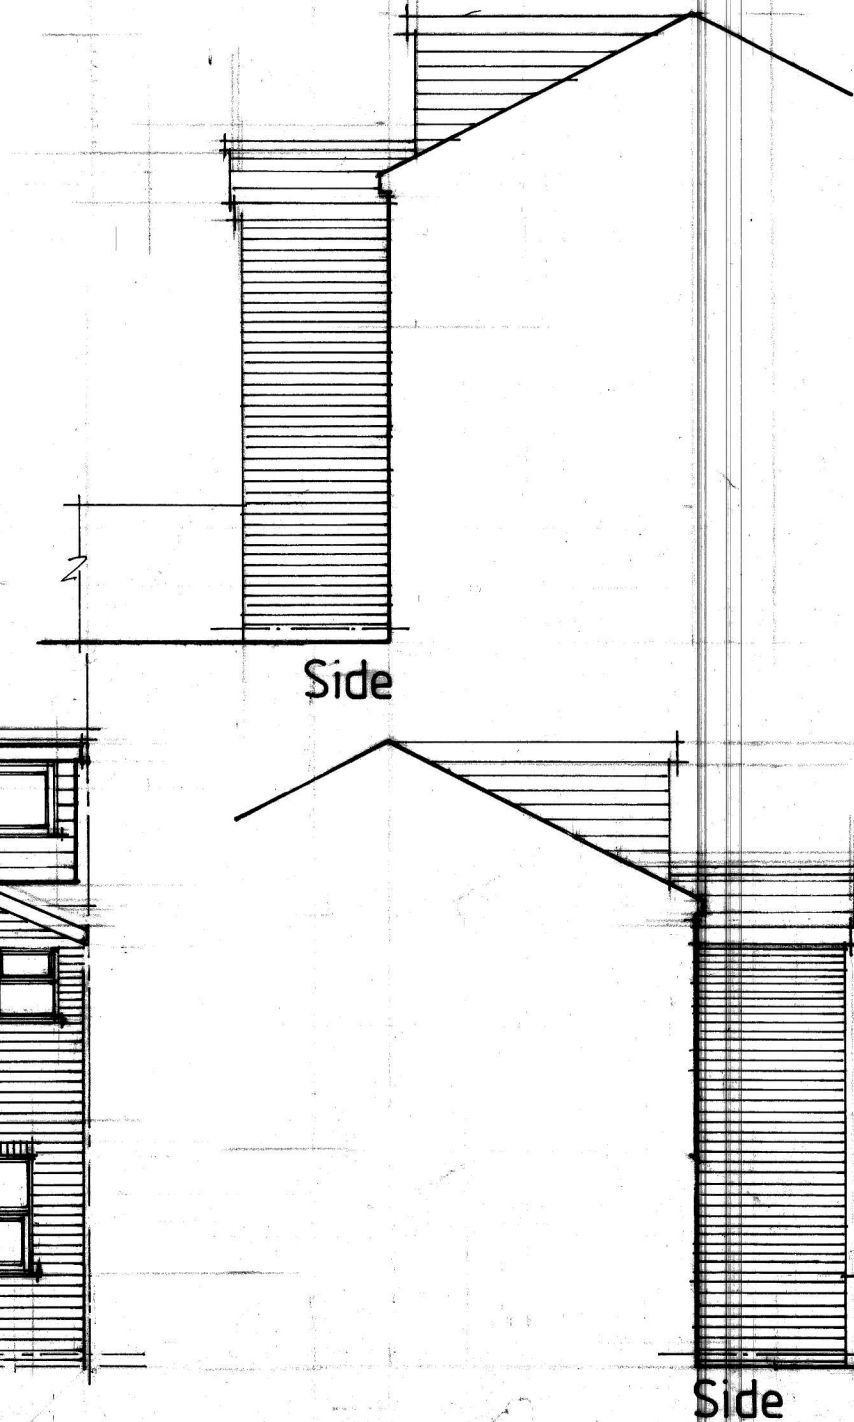

No:	Revision:	Date:	Initial:
-----	-----------	-------	----------

ALPHA DESIGN	
11 GILDA CRESCENT ROAD ECCLES M30 9AG TELEPHONE 0161 707 5533	
Project:	19 Dundonald Road Didsbury Mcr
Title:	Floor Plans and Elevations(propd)
Scale: 50:100	Date: Sept 23 Initial: CTK
Drg. No:	2