

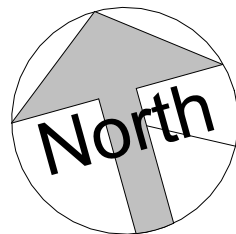


Location Plan
1 : 1250

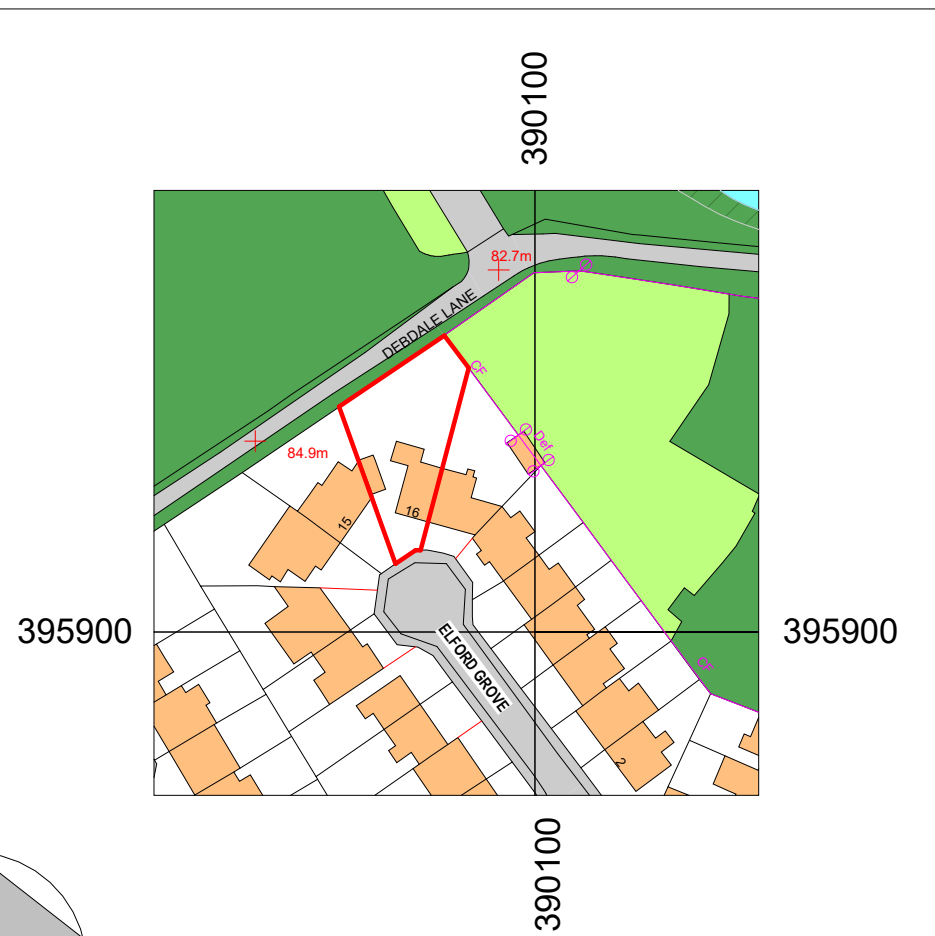

Site Plan
1 : 200

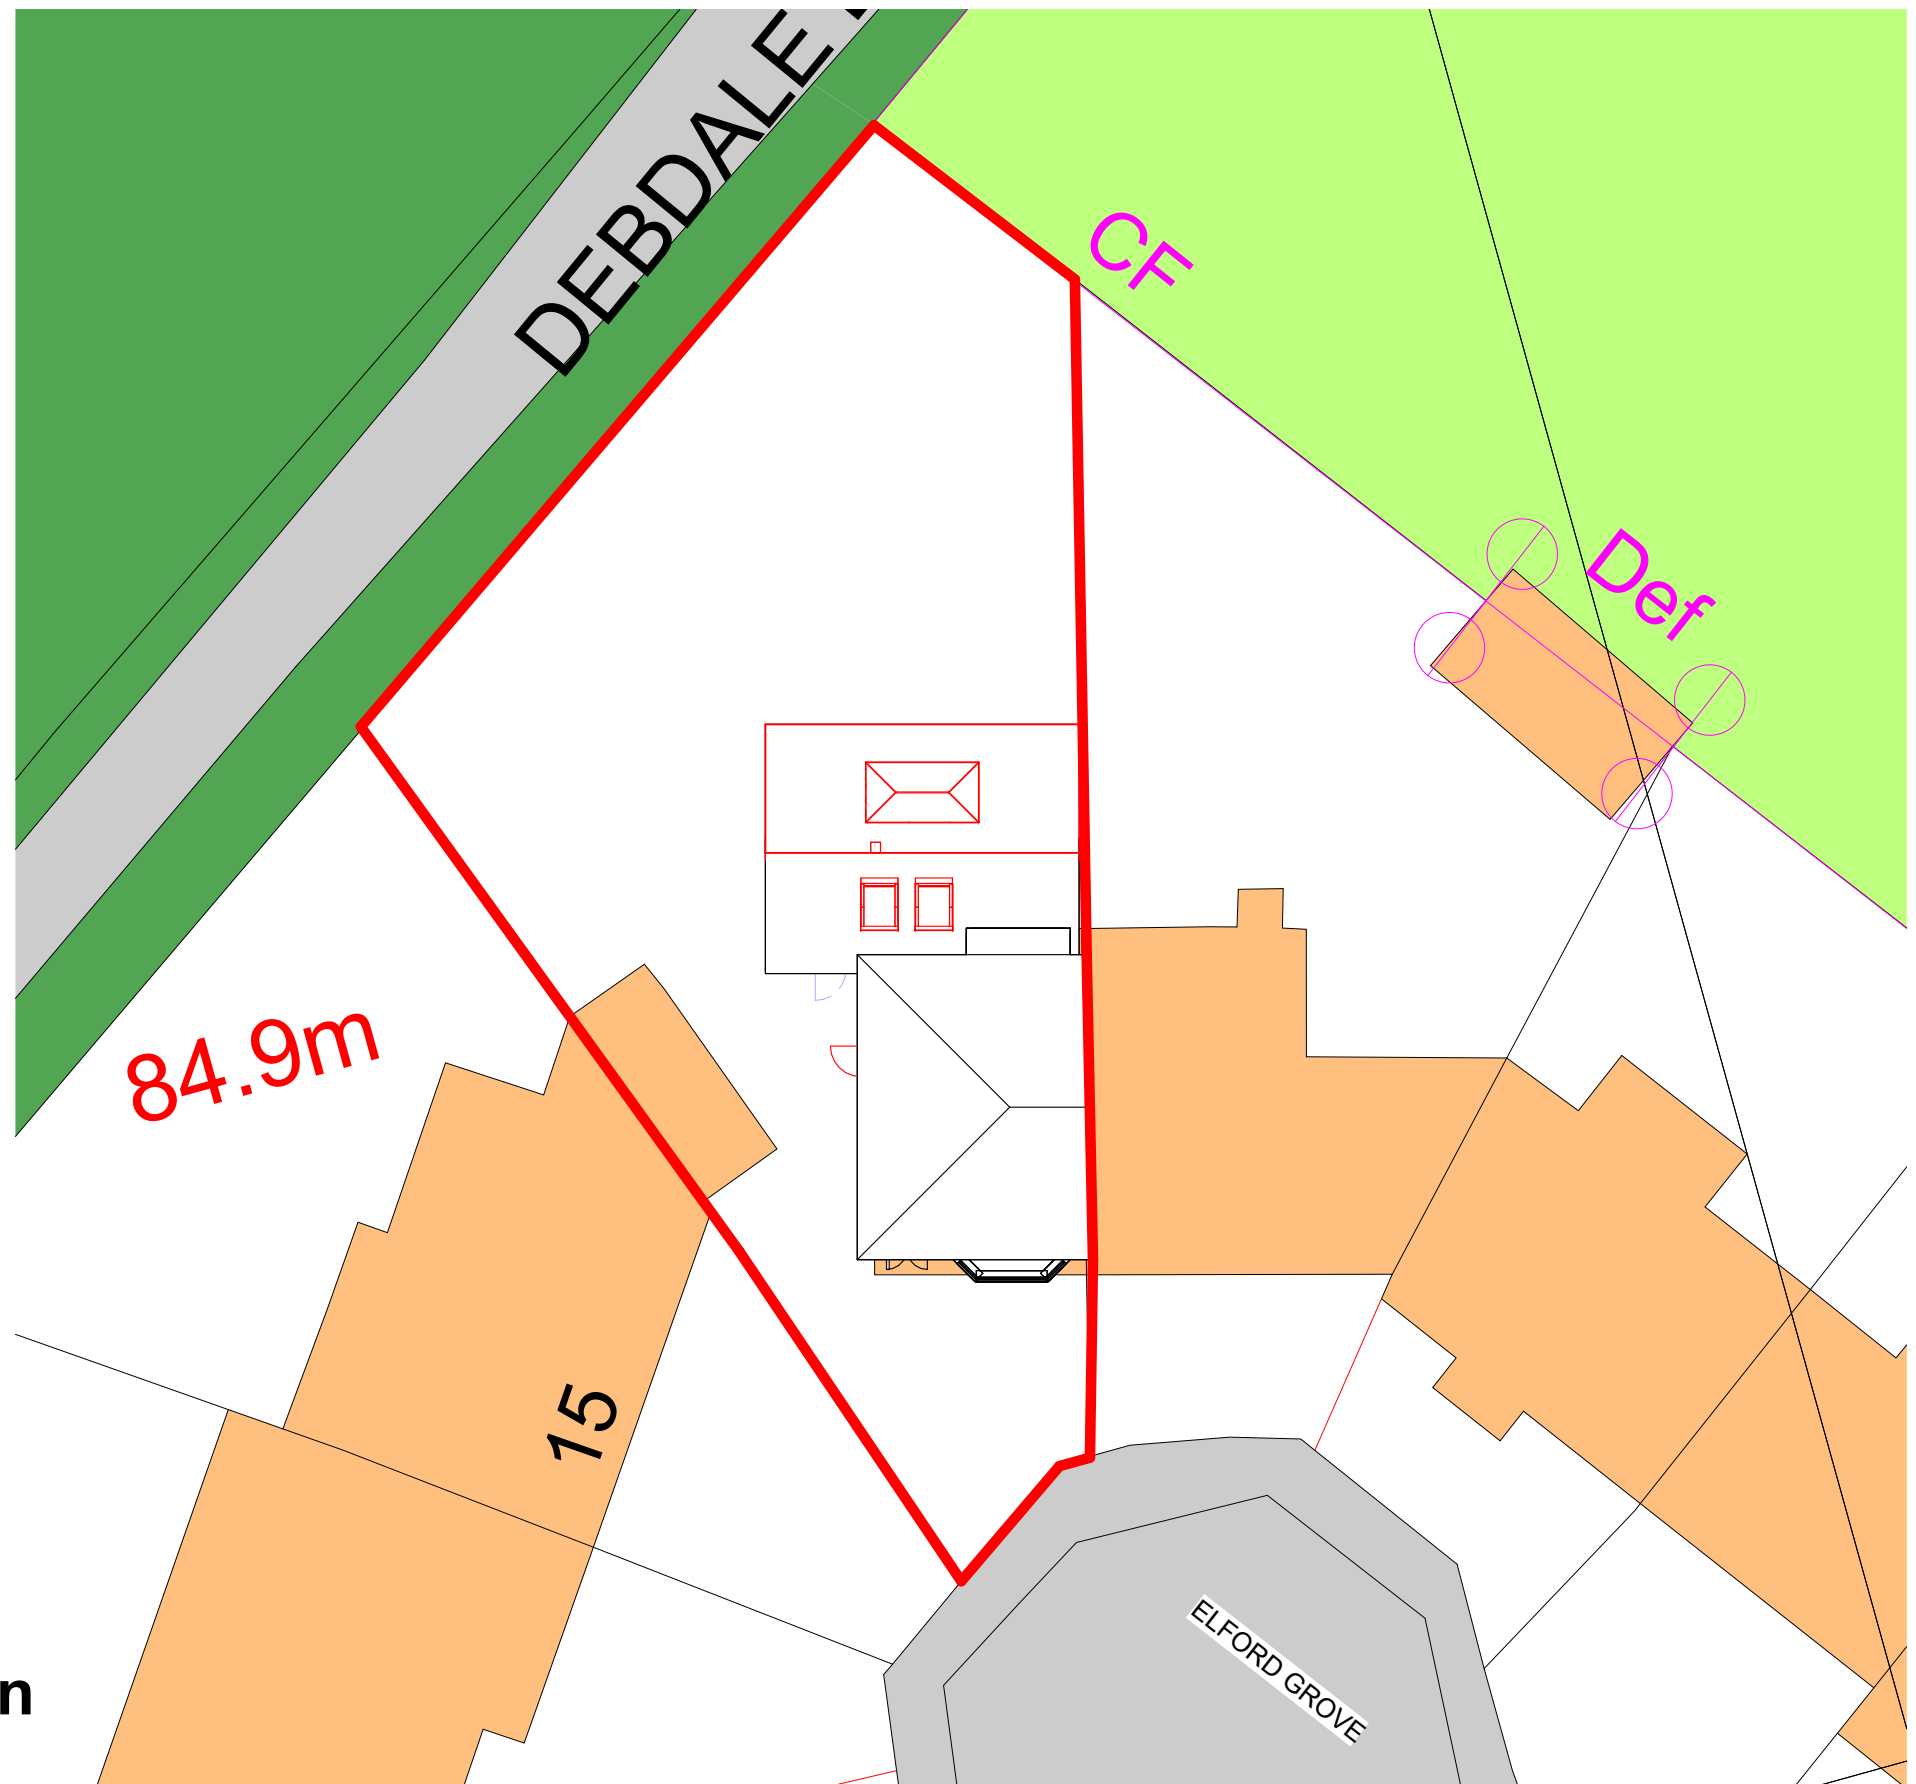

COPYRIGHT © ALL RIGHTS RESERVED BY VIKAS ALYAS LTD. DO NOT SCALE FROM DRAWING. DRAWING INDICATES DESIGN INTENT ONLY. REPORT ANY DISCREPANCIES TO CLIENT / VA LTD. NOT TO BE USED FOR CONSTRUCTION UNLESS STATED SO. TO BE READ IN CONJUNCTION WITH OTHER DRAWINGS OR SPECIFICATION WHERE PROVIDED.

ARCHITEK
BUILDING DESIGN CONSULTANCY

0161 511 8479
vikas@architek.uk
916 Stockport Road, Levenshulme, Manchester, M19 3AB

No.	Description	Date
P1	Issue to Planning	04.12.2023

PROJECT Single storey rear extension		ADDRESS 16 Elford Grove, Manchester M18 7NB		CLIENT Taiwo Ogunba		
		SHEET Location and Site Plan		Date 04.12.2023	Project number 1249	Scale (@ A3) As indicated
Drawn by VA	DRAWING NUMBER A101			REV P1		
Checked by VA						
Manchester City Council	PURPOSE OF ISSUE PLANNING					