

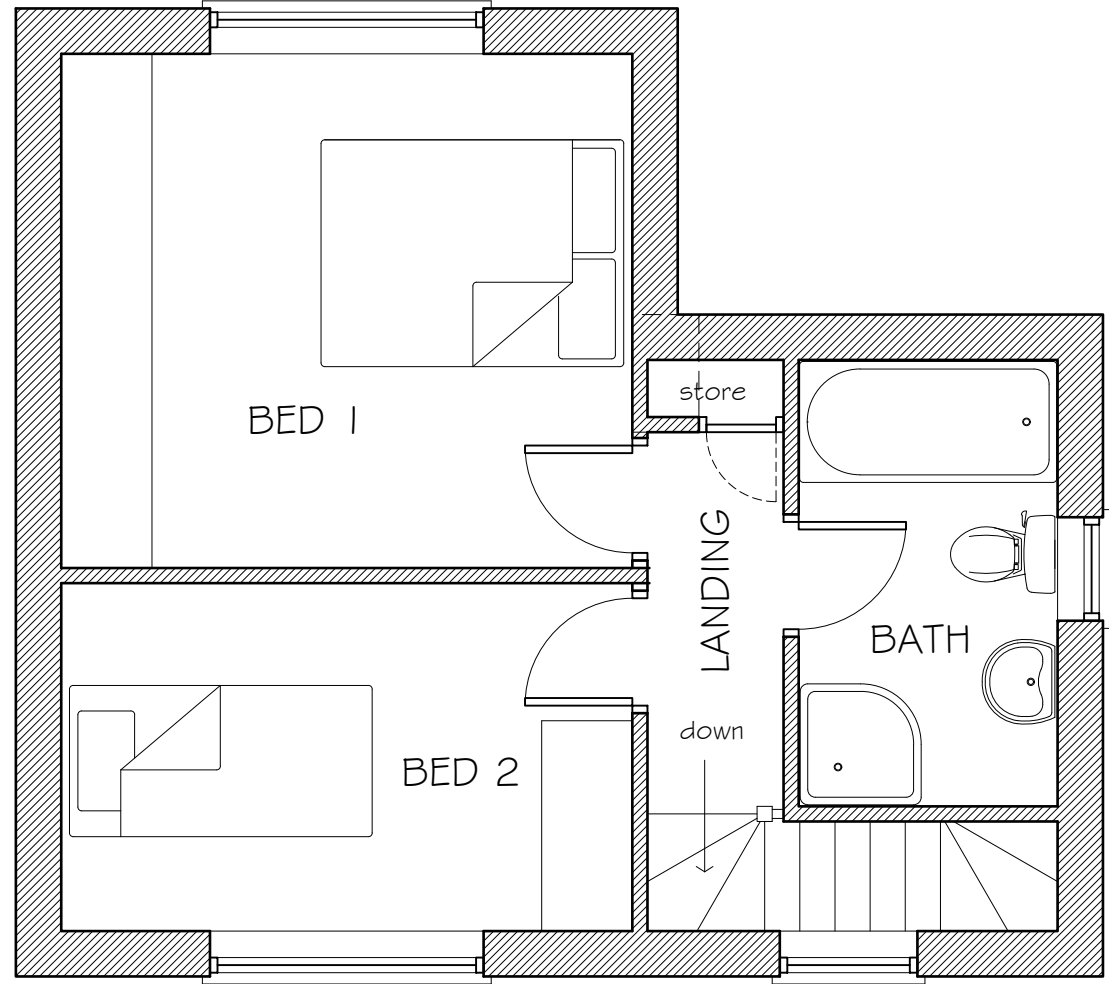
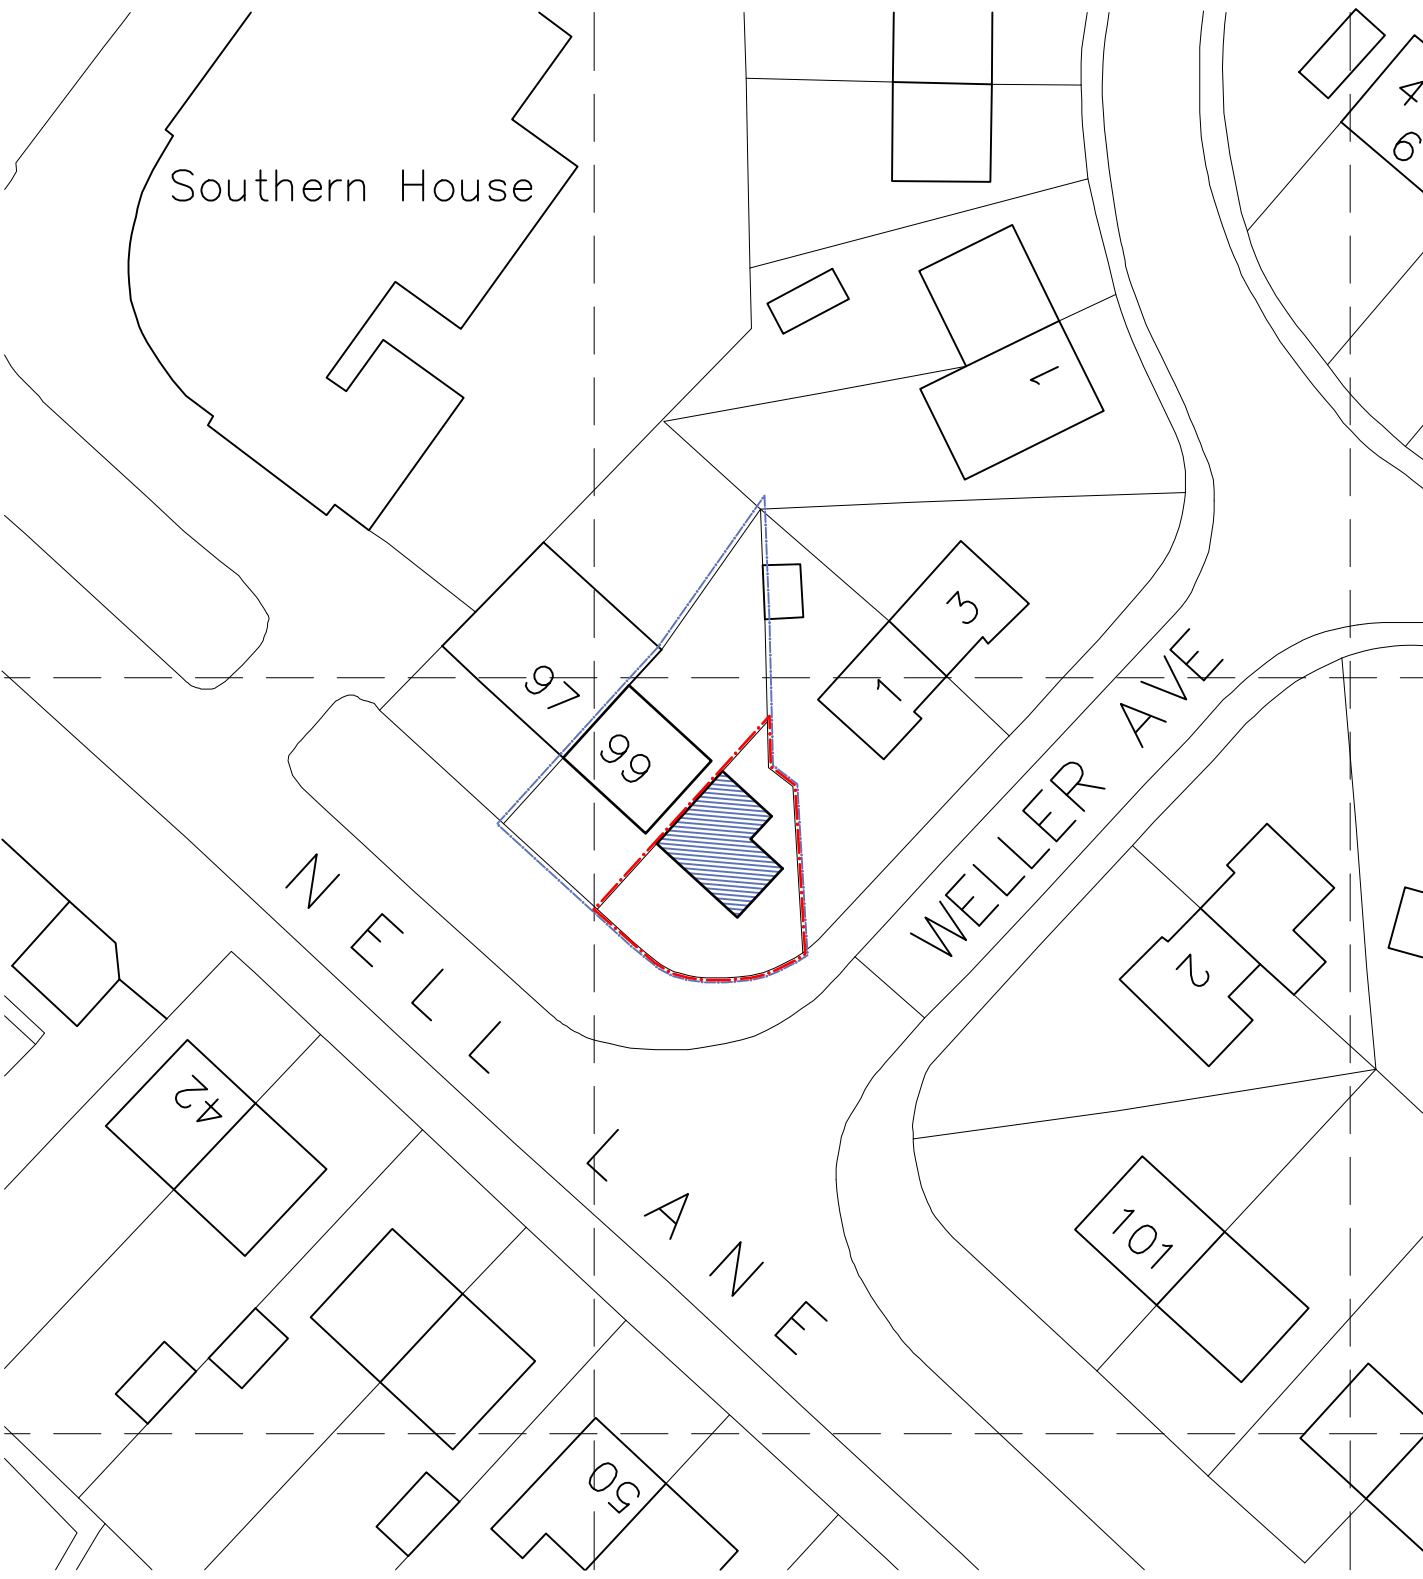


COPYRIGHT NOTICE
The information contained within this media remains the property of Dave Rees Architect and may not be distributed to any party in any form without the knowledge and consent of Dave Rees Architect. The information should be distributed in its entirety and is not to be reproduced or altered without the knowledge and consent of Dave Rees Architect. This information contained within this media is for guidance only. While we endeavour to provide accuracy and detail there is no expressed or implied warranty or fitness for any particular purpose, supplied with this information. Dave Rees Architect accepts no responsibility for the accuracy of any information provided by third parties.

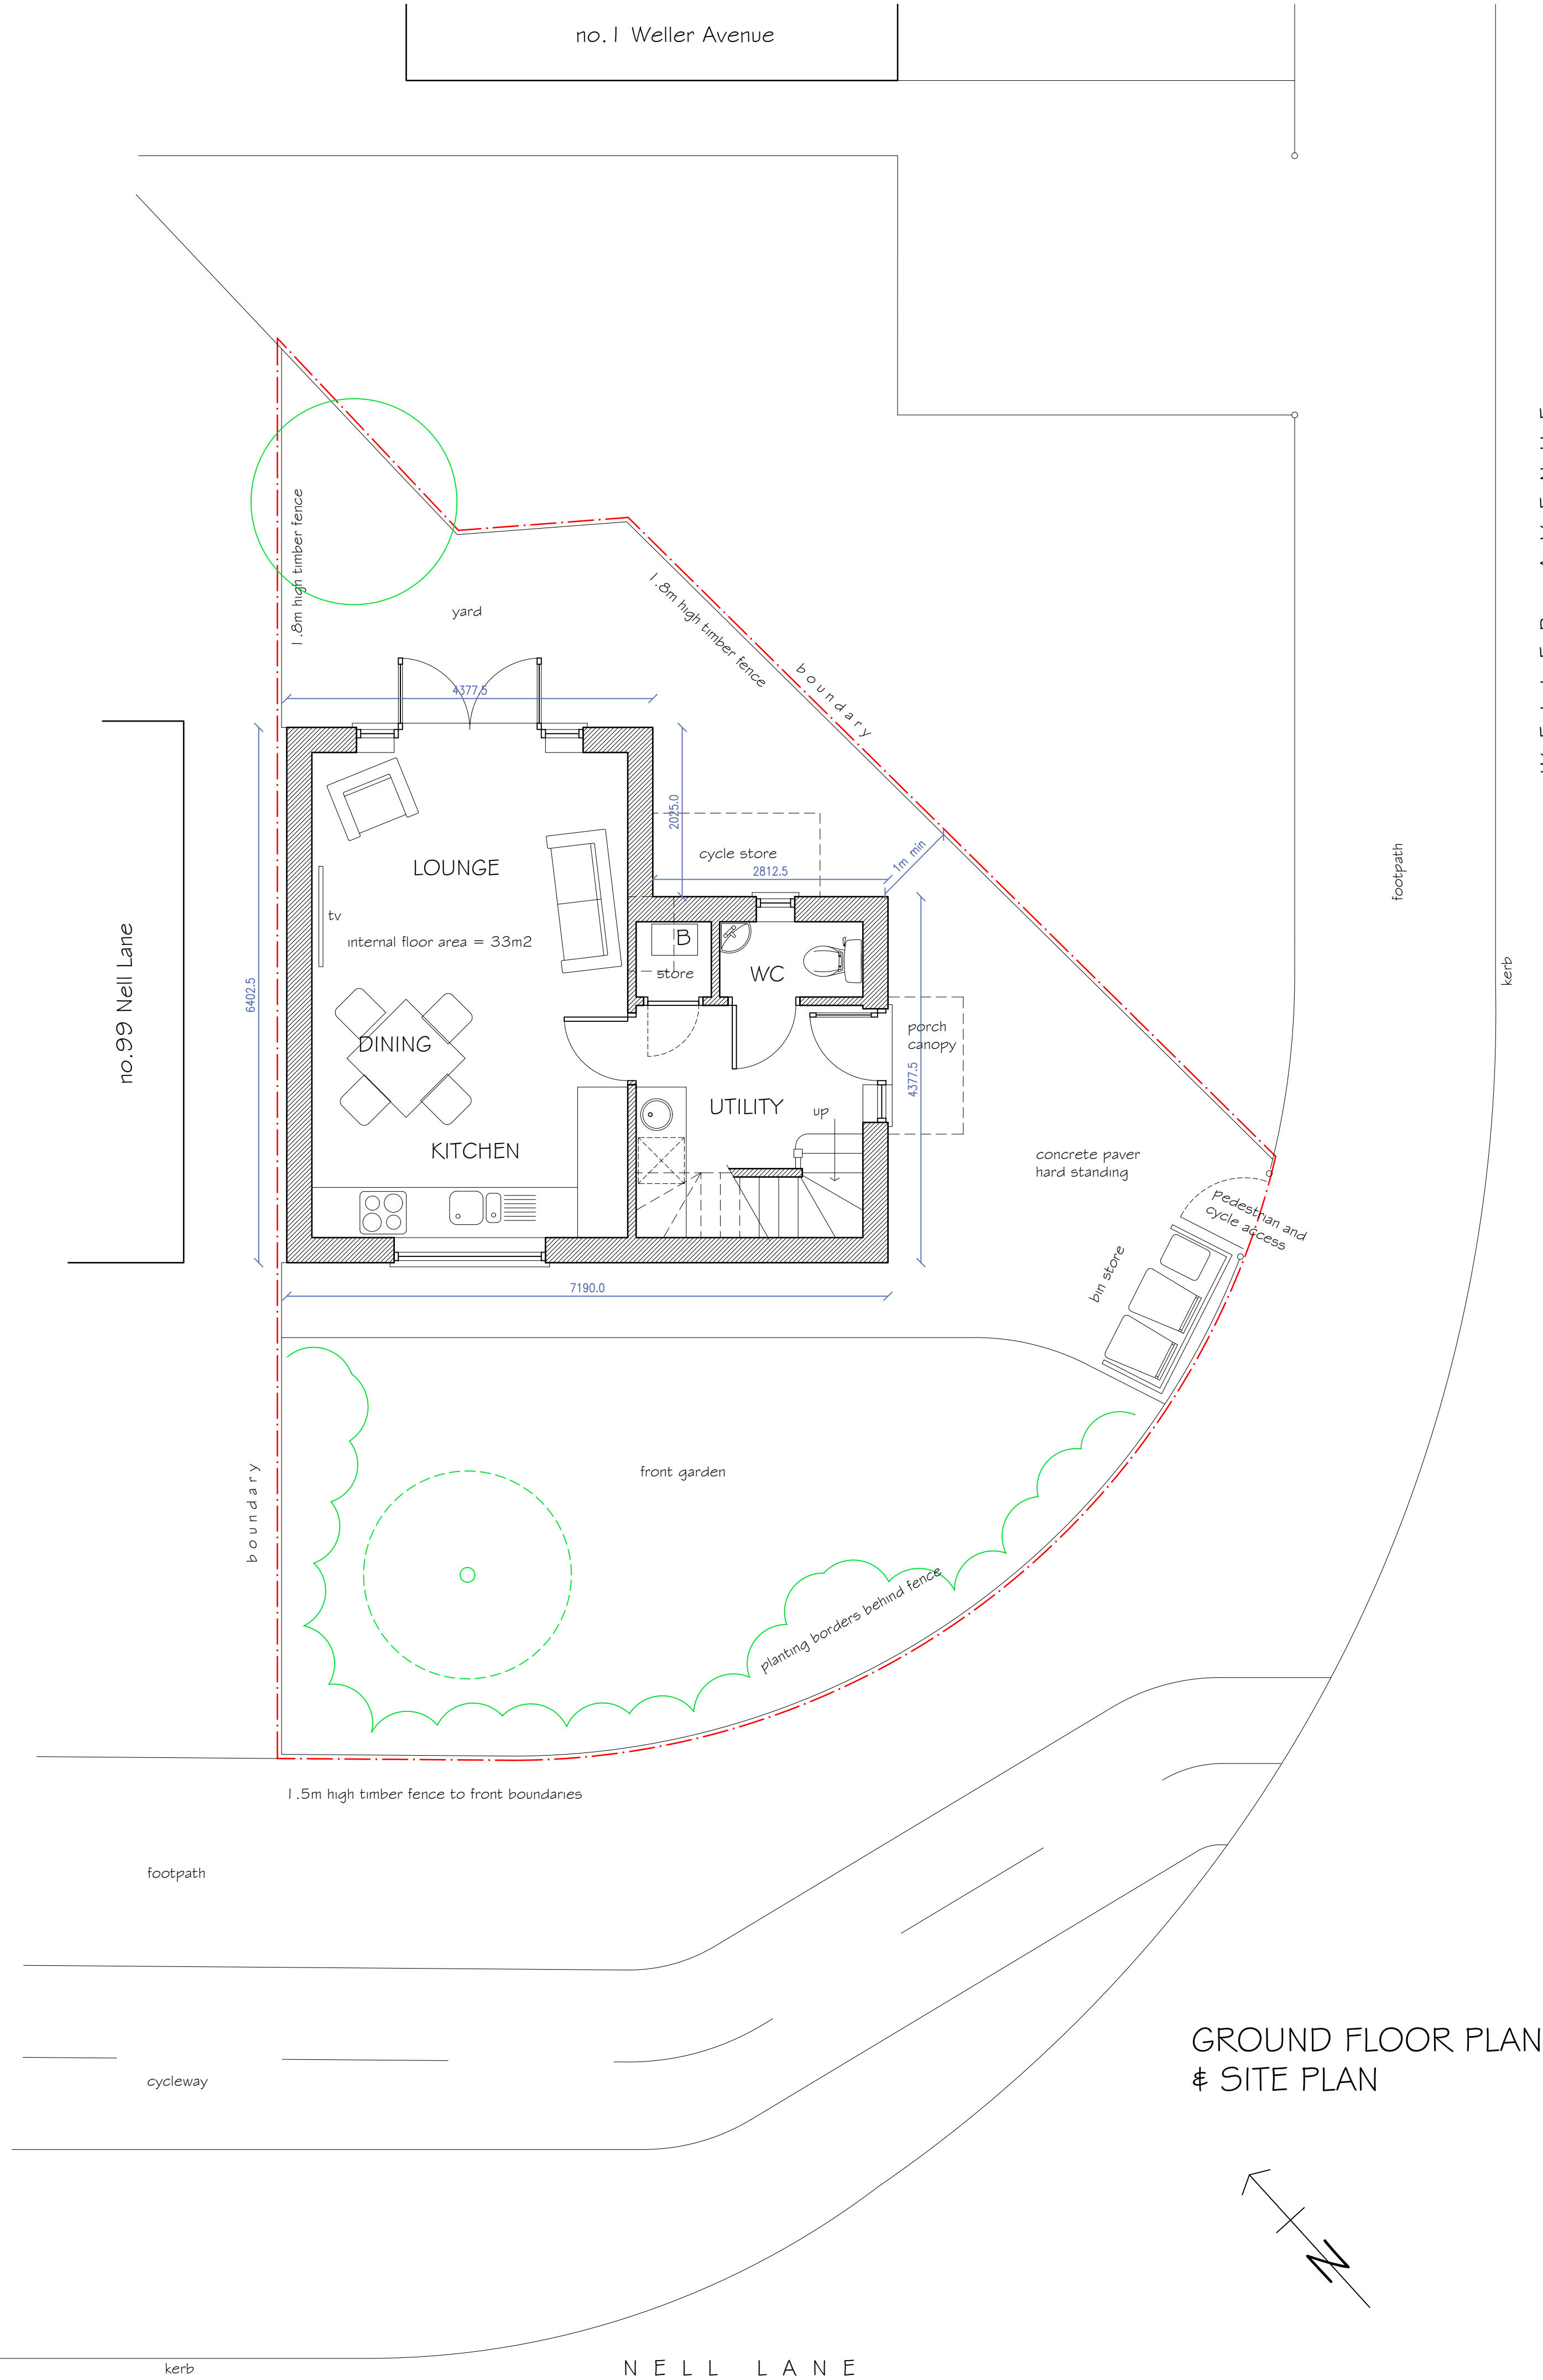

FIRST FLOOR PLAN

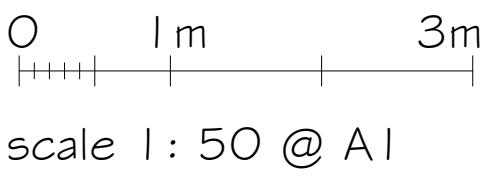

SITE LOCATION PLAN

Revision Description	
Drawing No.	Revision
379/PL/01	
Drawn by	Issue Date
DMR	12/06/23
Scale	Sheet Size
various	A1
Client	
MR. A. ROBINSON	
Brief	
NEW DWELLING	
Location	
99 NELL LANE, CHORLTON MANCHESTER, M21 7SW	
Drawing Title	
FLOOR PLANS - AS PROPOSED	
No dimensions to be scaled from this drawing unless otherwise stated. All dimensions to be checked on site.	
REESARC	
DAVE REES architect	
tel.07825 004410 email:dave@reesarc.co.uk 16 Lowland Way, Knutsford, Cheshire, WA16 9AG www.reesarc.co.uk	