

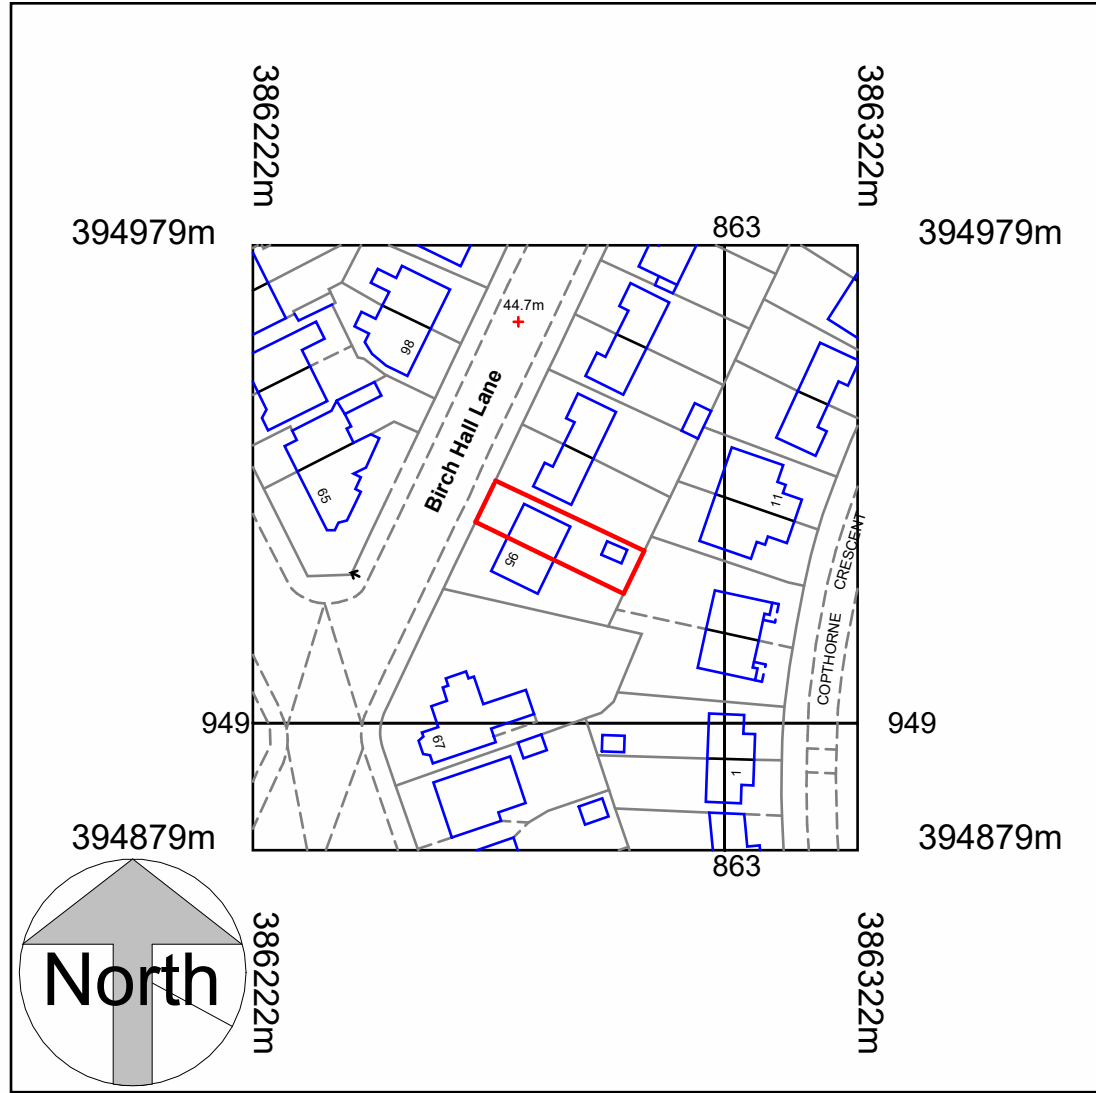


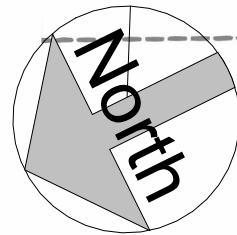

Location Plan
1 : 1250

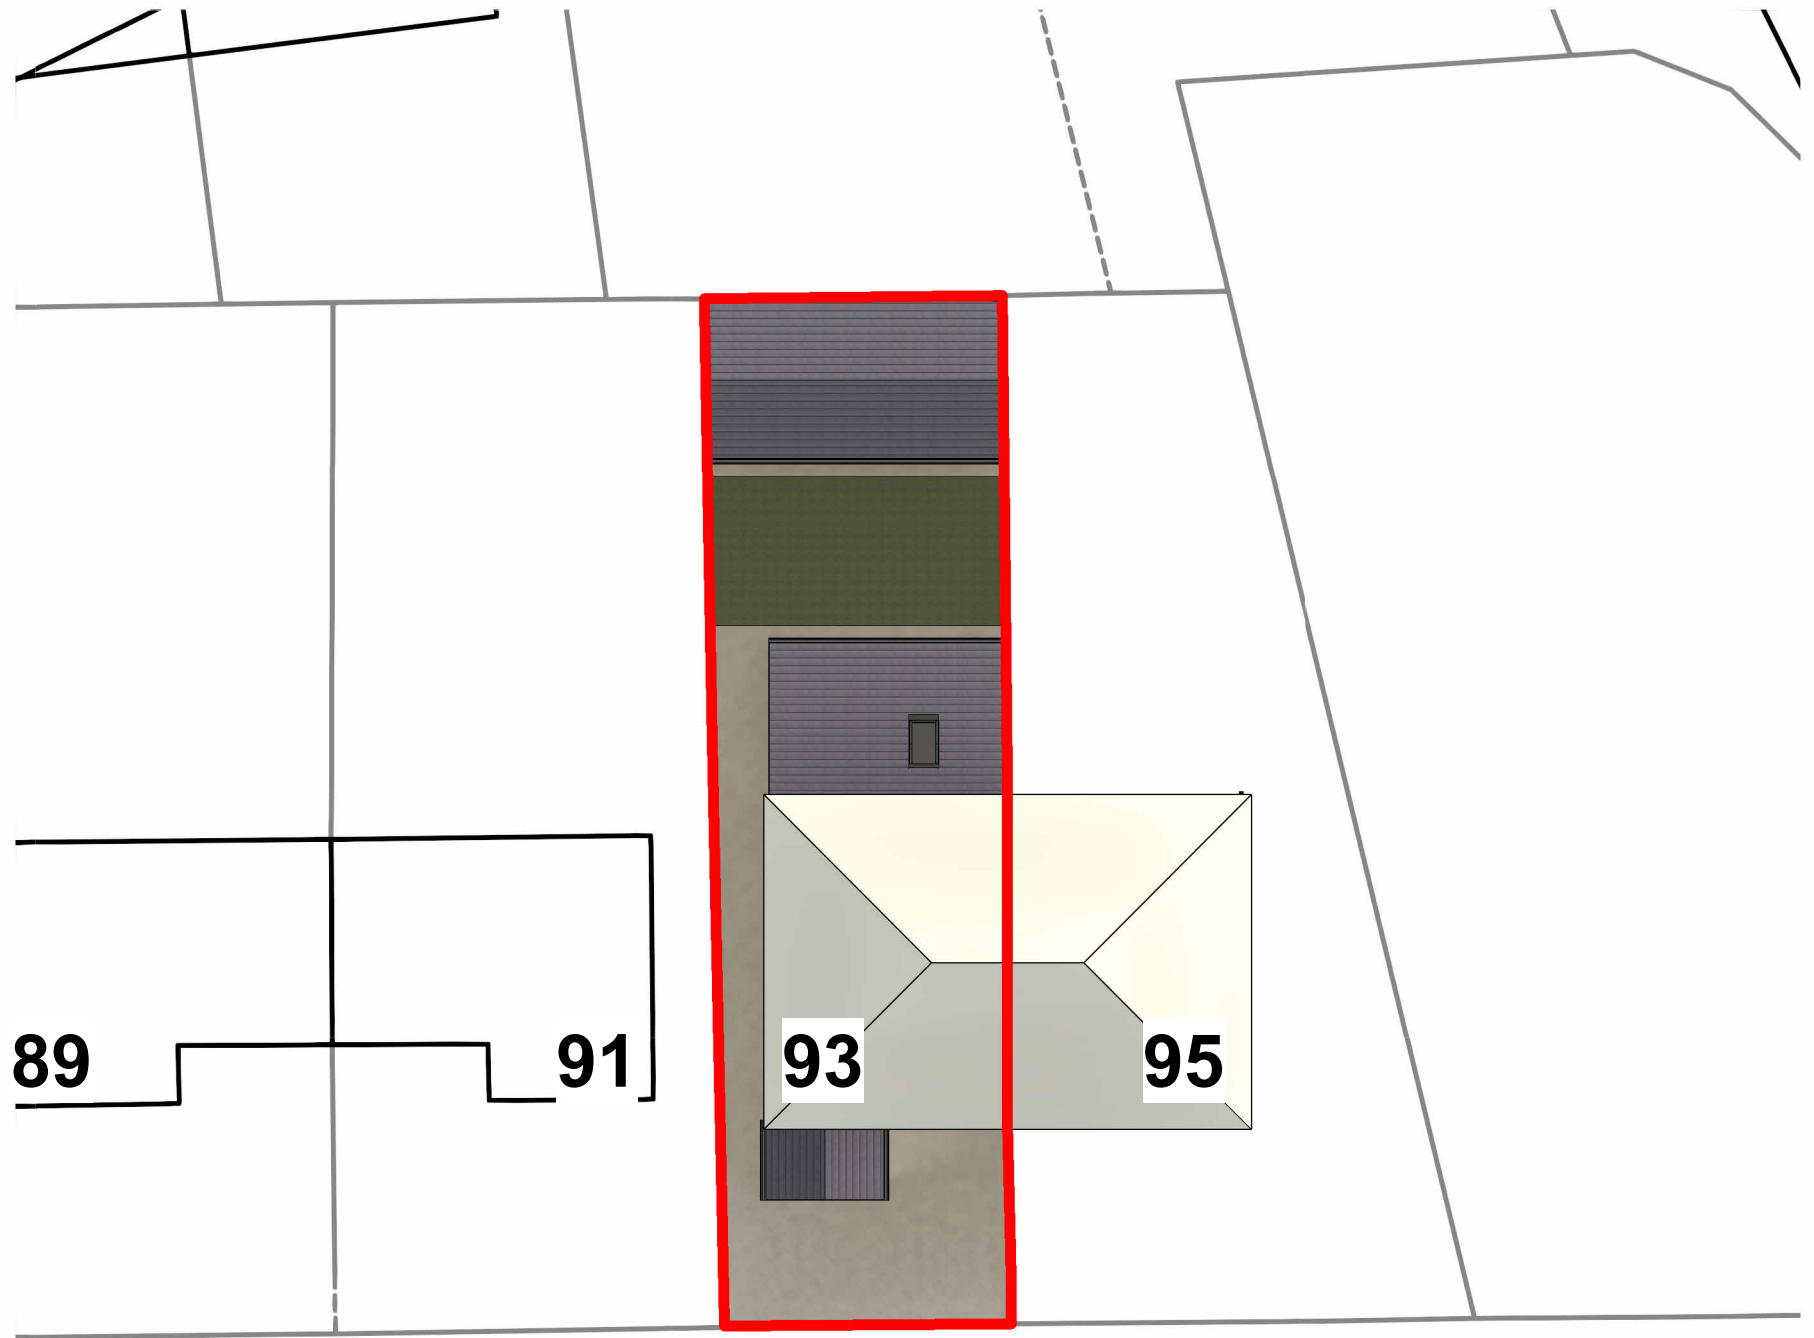

Site Plan
1 : 200

Birch Hall Lane

COPYRIGHT © ALL RIGHTS RESERVED BY VIKAS ALYAS LTD. DO NOT SCALE FROM DRAWING. DRAWING INDICATES DESIGN INTENT ONLY. REPORT ANY DISCREPANCIES TO CLIENT / VA LTD. NOT TO BE USED FOR CONSTRUCTION UNLESS STATED SO. TO BE READ IN CONJUNCTION WITH OTHER DRAWINGS OR SPECIFICATION WHERE PROVIDED.

ARCHITEK
BUILDING DESIGN CONSULTANCY

0161 511 8479
vikas@architek.uk
916 Stockport Road, Levenshulme, Manchester, M19 3AB

No.	Description	Date
P1	Issue to Planning	29.03.2023
P2	Updates to planners email 03/05	25.05.2023

PROJECT Front porch extension. Single storey rear extension. Demolish existing outbuilding and erection of single storey outbuilding		ADDRESS 1209_93 Birch Hall Lane, Manchester M13 0XY		CLIENT Anowar Hussain		
				Date 16.02.2023	Project number 1209	Scale (@ A3) As indicated
		Manchester City Council	PURPOSE OF ISSUE Planning	SHEET Location and Site Plan	Drawn by VA	DRAWING NUMBER A101
Checked by VA						