


Do not scale this drawing. All Dimensions must be checked on site. This drawing and all details contained hereon are copyright and must not be reproduced without written permission from Extend Your Home.

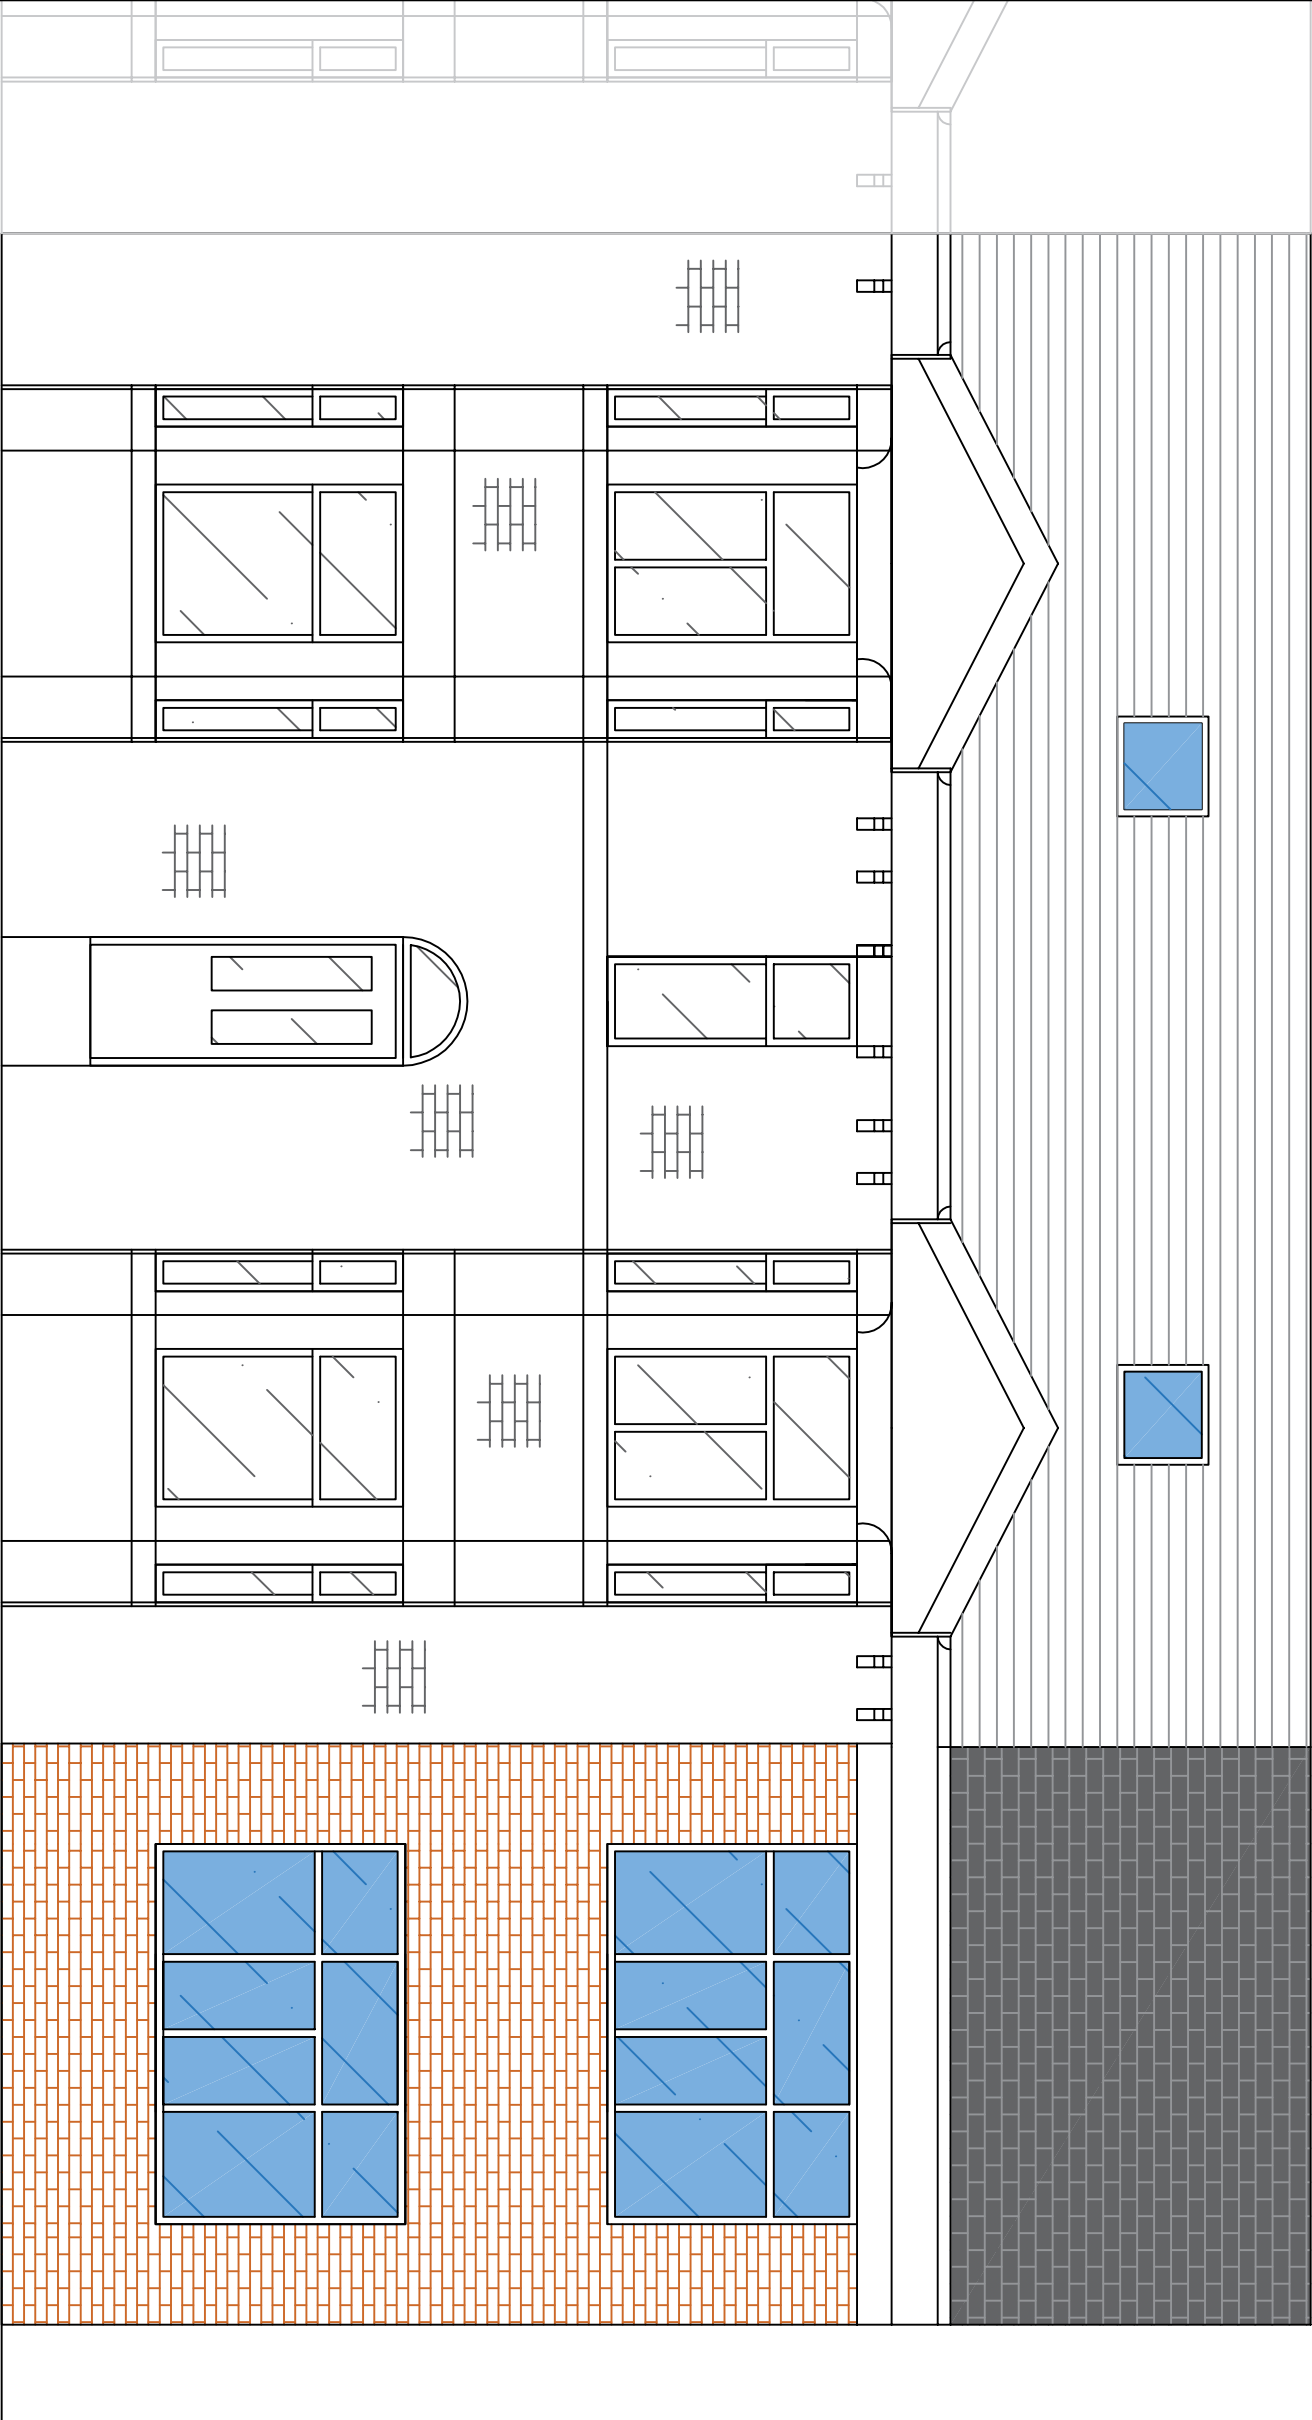

Planning

REV	/	/	AUTH	/	DATE	/
DESCRIPTION						

EXTEND

YOUR HOME



Email: extendyourhome@outlook.com

Address
28 Blackwin Street
Gorton
Manchester
M12 5LD

DESCRIPTION
Two Storey Side Extension, Partial
Two Storey Rear Extension, Single
Storey Rear Extension, Loft
Conversion Dormer Extension
DRAWING TITLE
Proposed Front Elevation

DATE 01/03/2024	DRAWN	TC
SCALE 1:50	CLIENT	BA
DRAWING NUMBER	REVISION	/
06		