



South East Elevation (To Mauldeth Road)
1:100

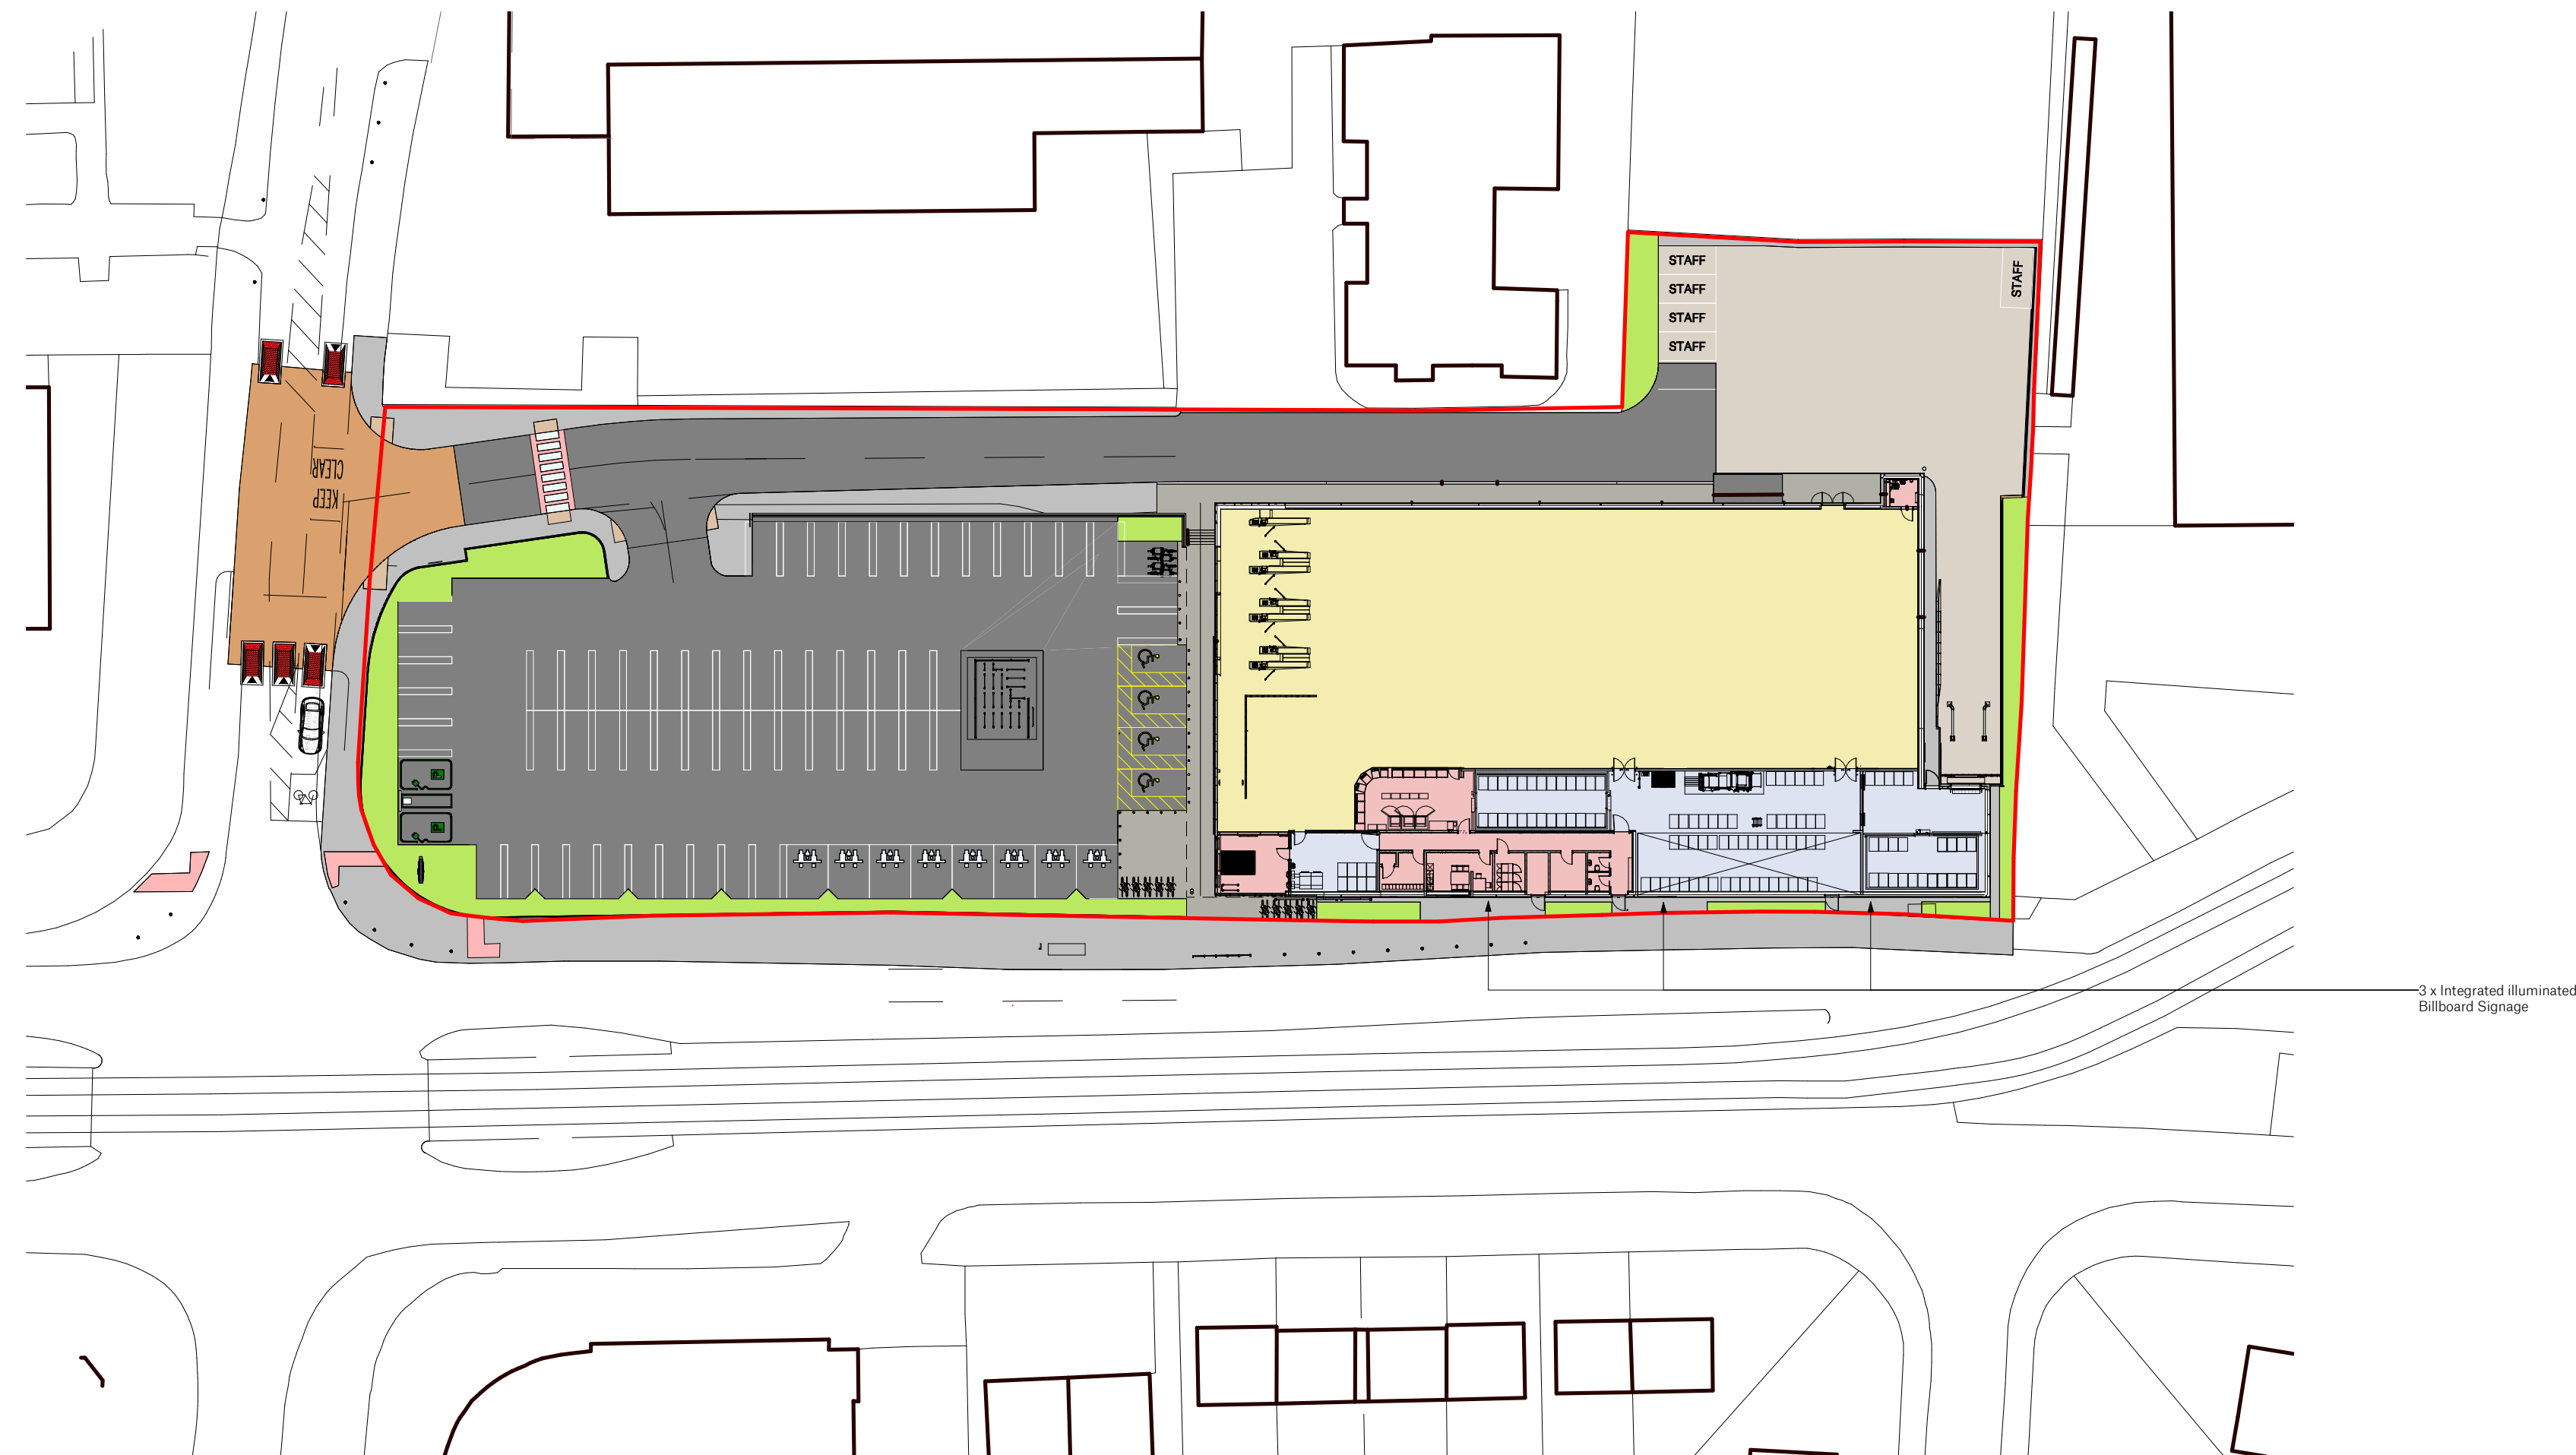

Proposed Site Plan - Billboard Signage
1:500

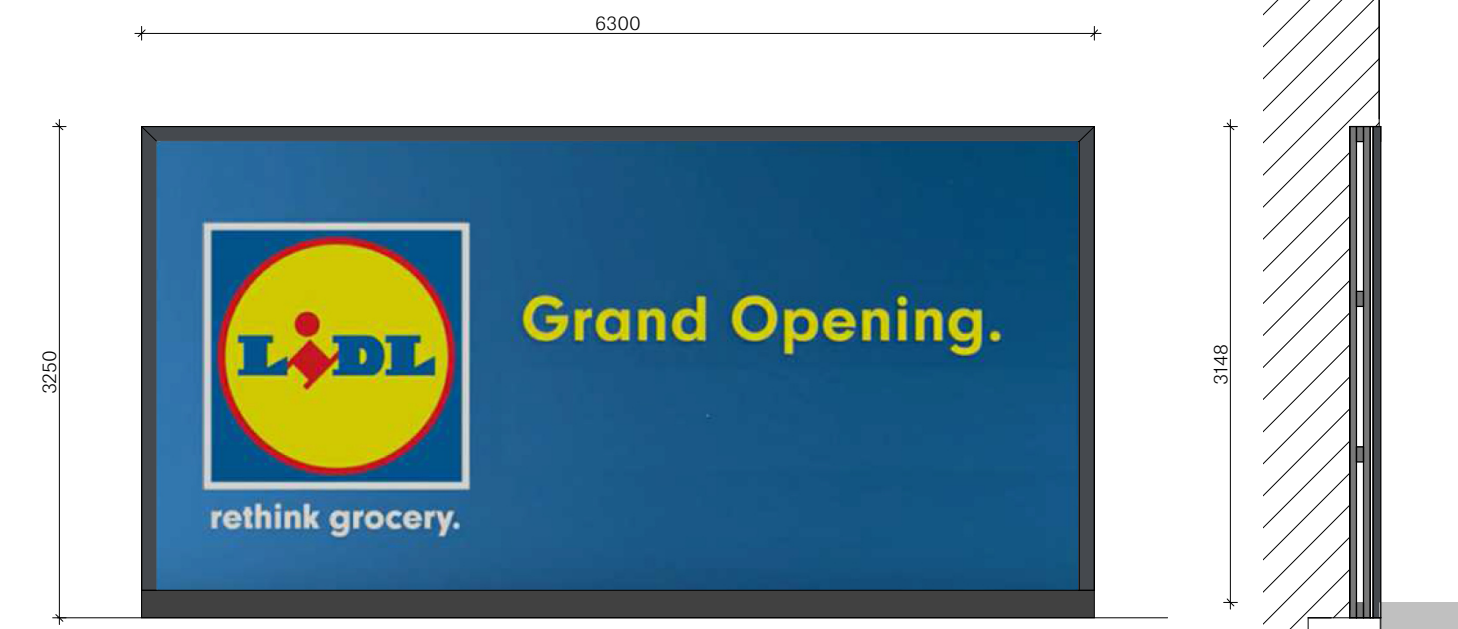

Billboard Signage - Front Elevation
1:50

- 6300 x 3148 integrated wall mounted billboard
- Flush with facade
- Integrated lighting
- Billboard signage frame to be powder coated RAL 7024
- 1650 lumens per meter LED output

Store Specification
Bespoke BBS ECO 2021

Drawing Purpose
PLANNING

This drawing has been prepared for the sole purpose of forming part of a planning application, and should not be used for any other purpose.



SPACE

Spaceworks, Benton Park Road, Newcastle upon Tyne, NE7 7LX
T: +44 (0)844 800 6660
www.spaceworksbills.co.uk

Project Lowry House - Mauldeth Road West			
Drawing Title Proposed Billboard Signage			
Project No. 08474	Drawing No. ZZ-00-DR-A-99001	Status S3	Rev. P03
Scale at A1 As indicated			
File Reference: 08474-SPACE-ZZ-00-DR-A-99001-S3-P03			

This drawing is Copyright. Check all dimensions on site. Inform originator of any discrepancies. Work to figured dimensions only. Do not scale.