


Basement Floor Plan

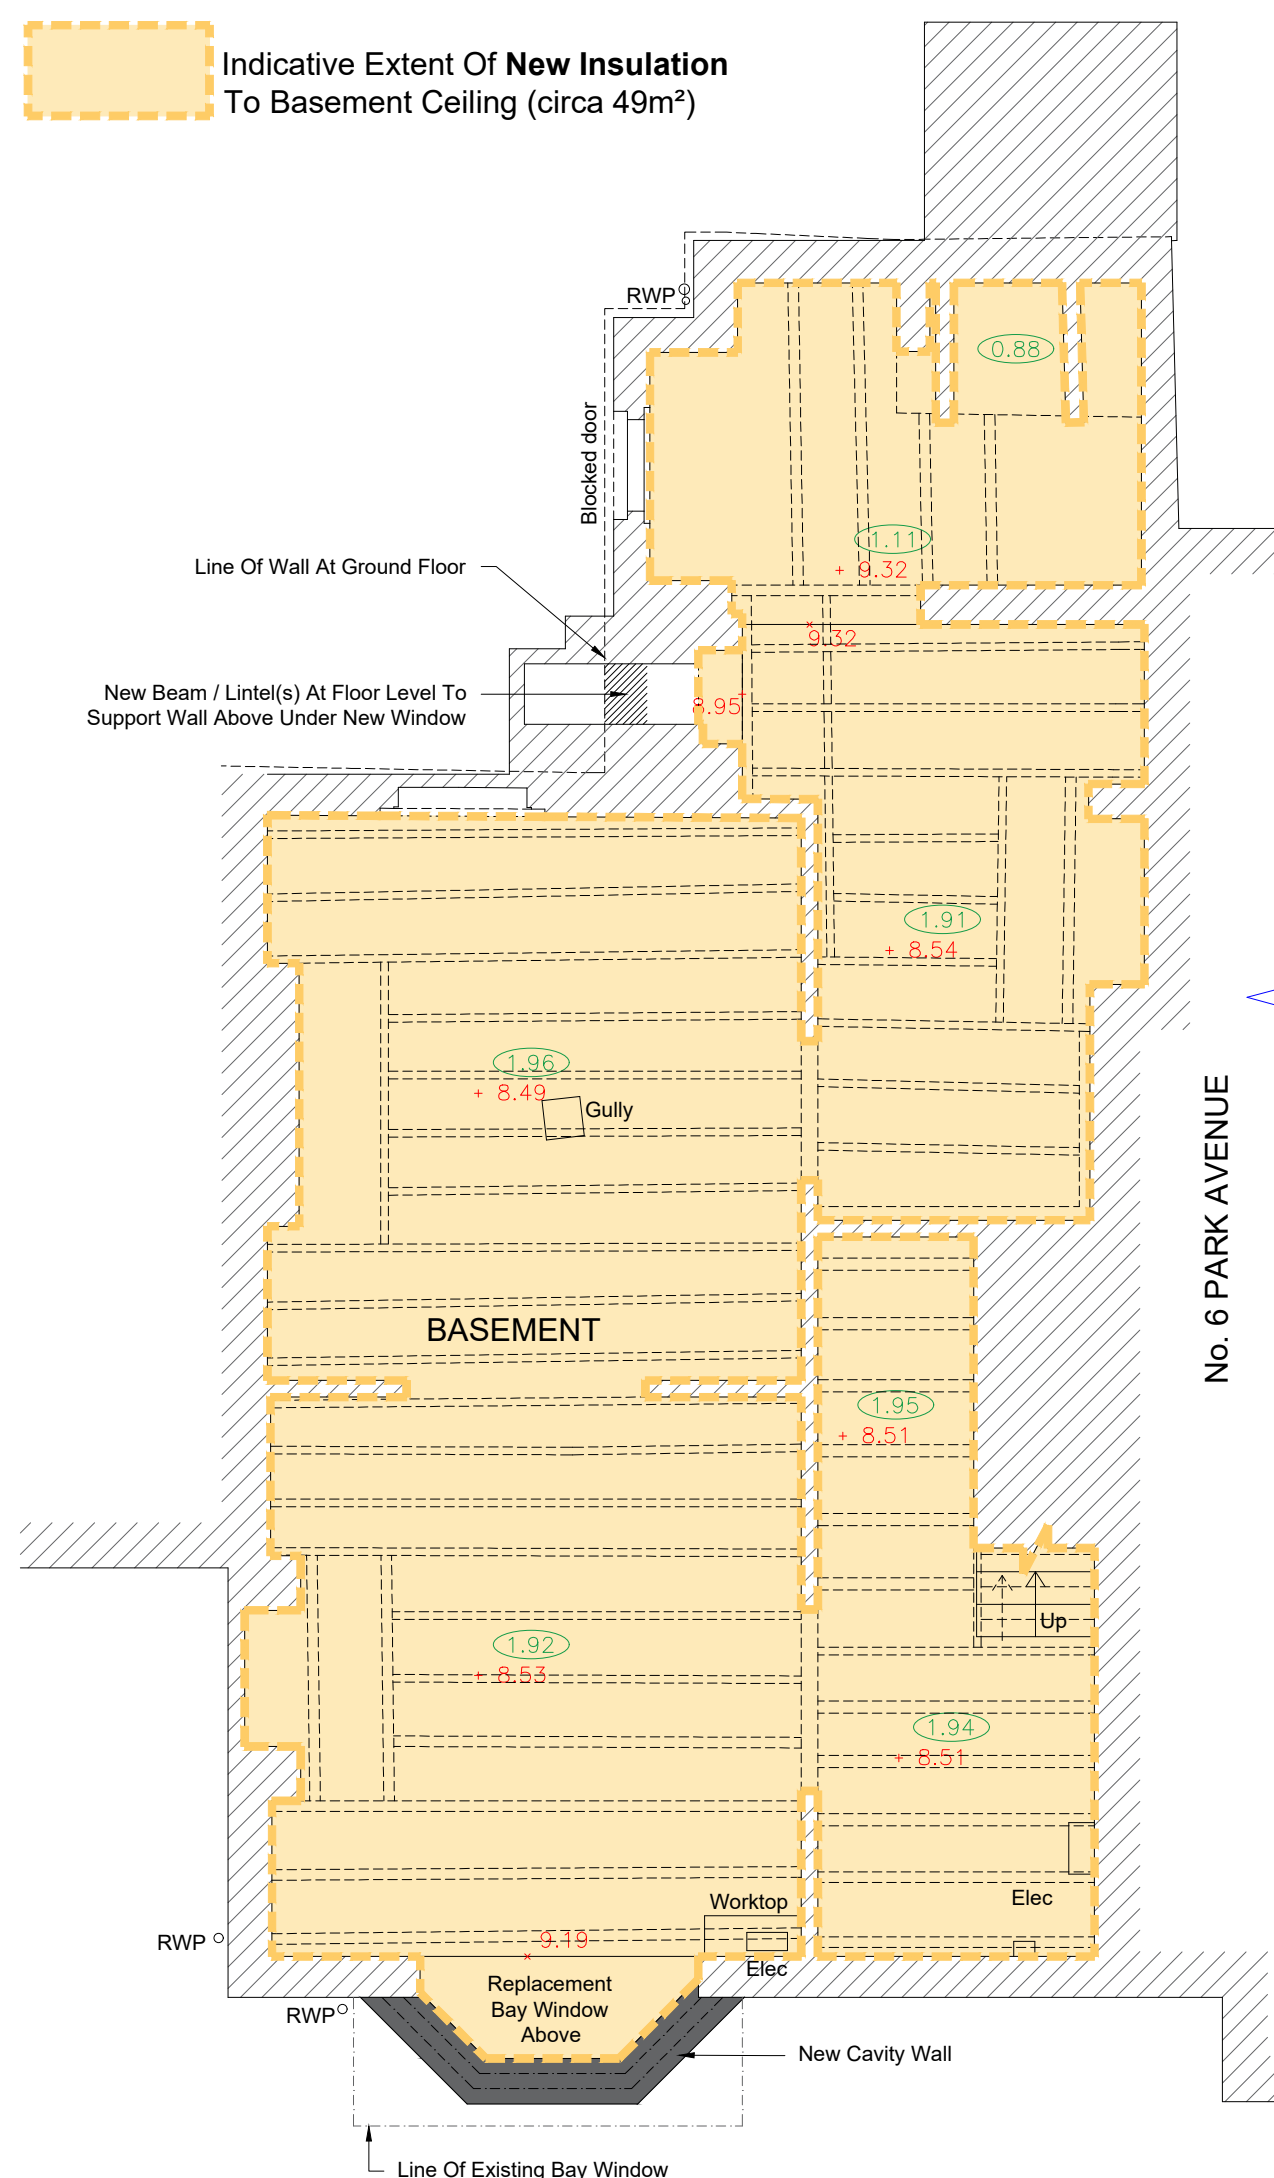


THIS DRAWING IS FOR
PLANNING APPLICATION
PURPOSES ONLY

Drawing History:			
Revision	Description	Author	Date
-	Initial Issue	MW	03/05/2023
A	Revised Issue (minor layout changes)	MW	22/05/2023
B	Planning Application	MW	05/07/2023
C	Planning Application (resubmission)	MW	13/11/2023



This drawing is the property of Whitfield Architects and must not be reproduced without prior written agreement. This drawing is provided to scale, for design and cost estimation purposes (not for construction). Any financial decisions relating to this information must make due allowance for dimensional or area variation resulting from the design development and construction processes. We recommend that all dimensions and levels should be cross-checked on site (for construction) and any discrepancies should be reported to Whitfield Architects immediately. Design responsibility cannot be accepted for alteration to (or deviation from) this drawing without the prior acknowledgement of Whitfield Architects. Please email hello@whitfieldarchitects.com with any questions.

Ground Floor Plan

(note: tree canopies removed for clarity)

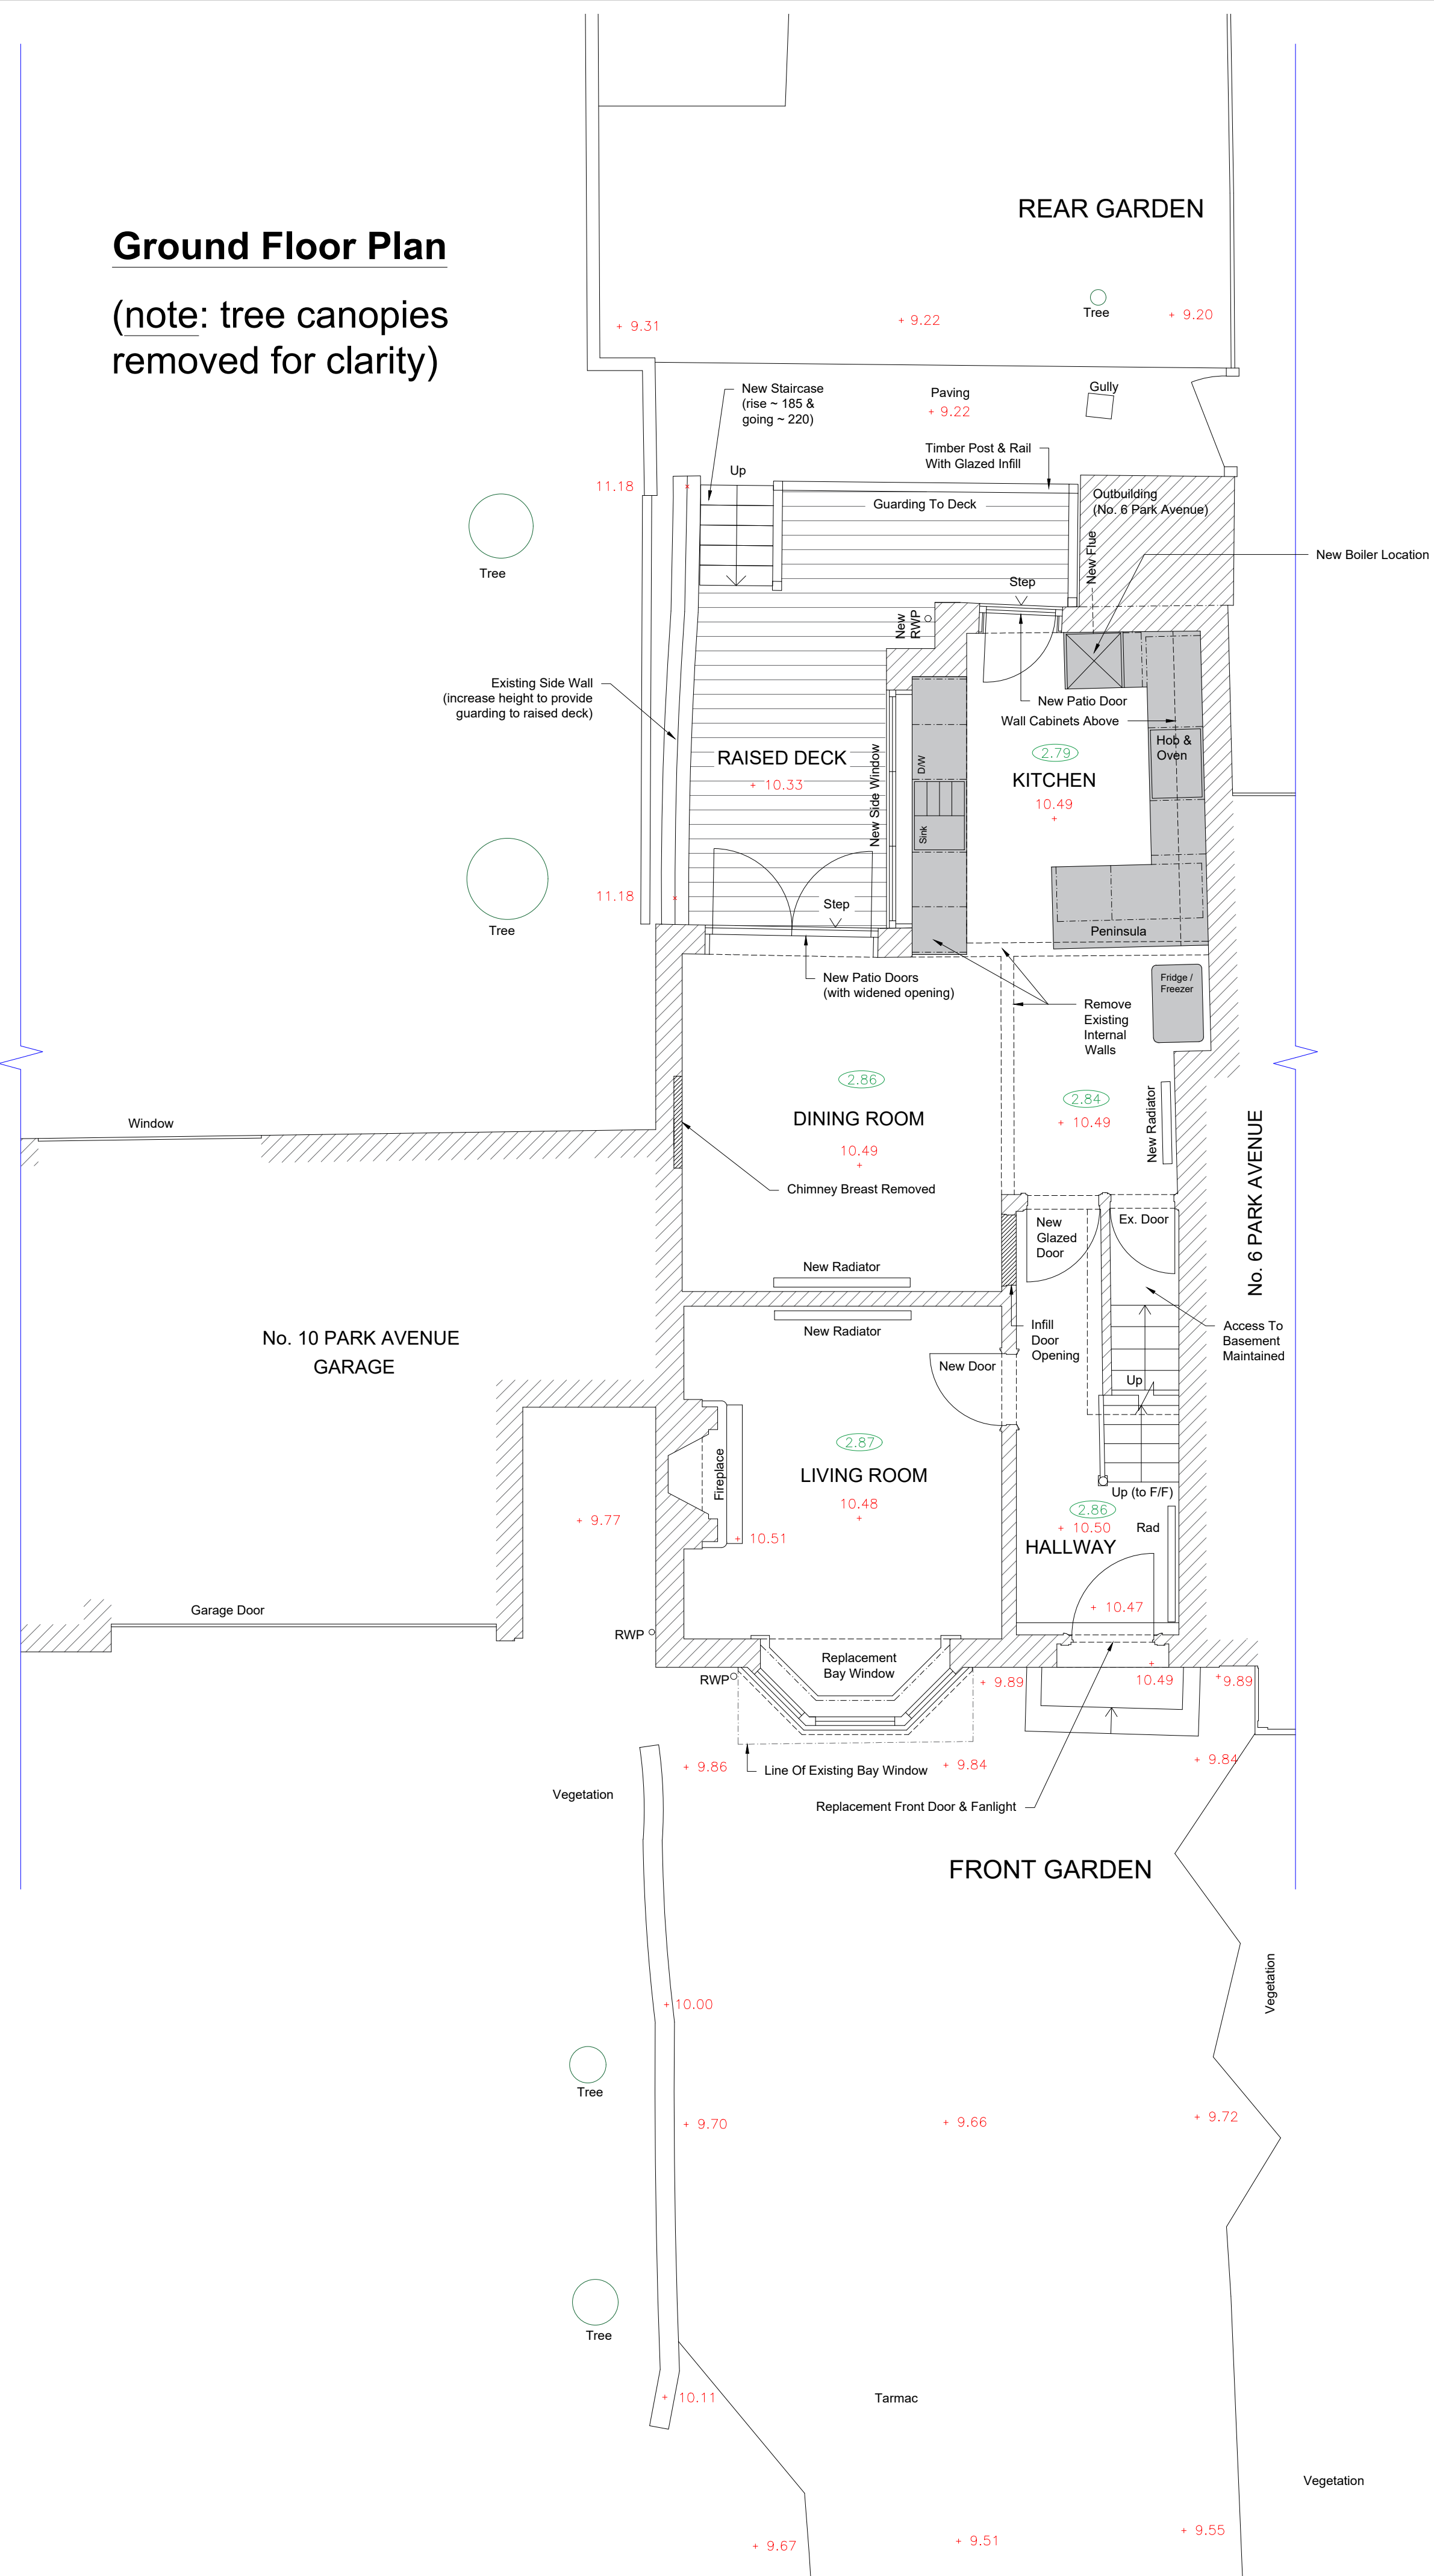

First Floor Plan

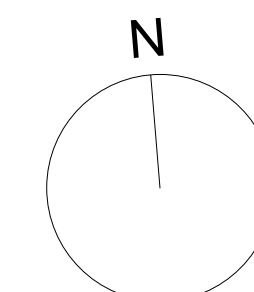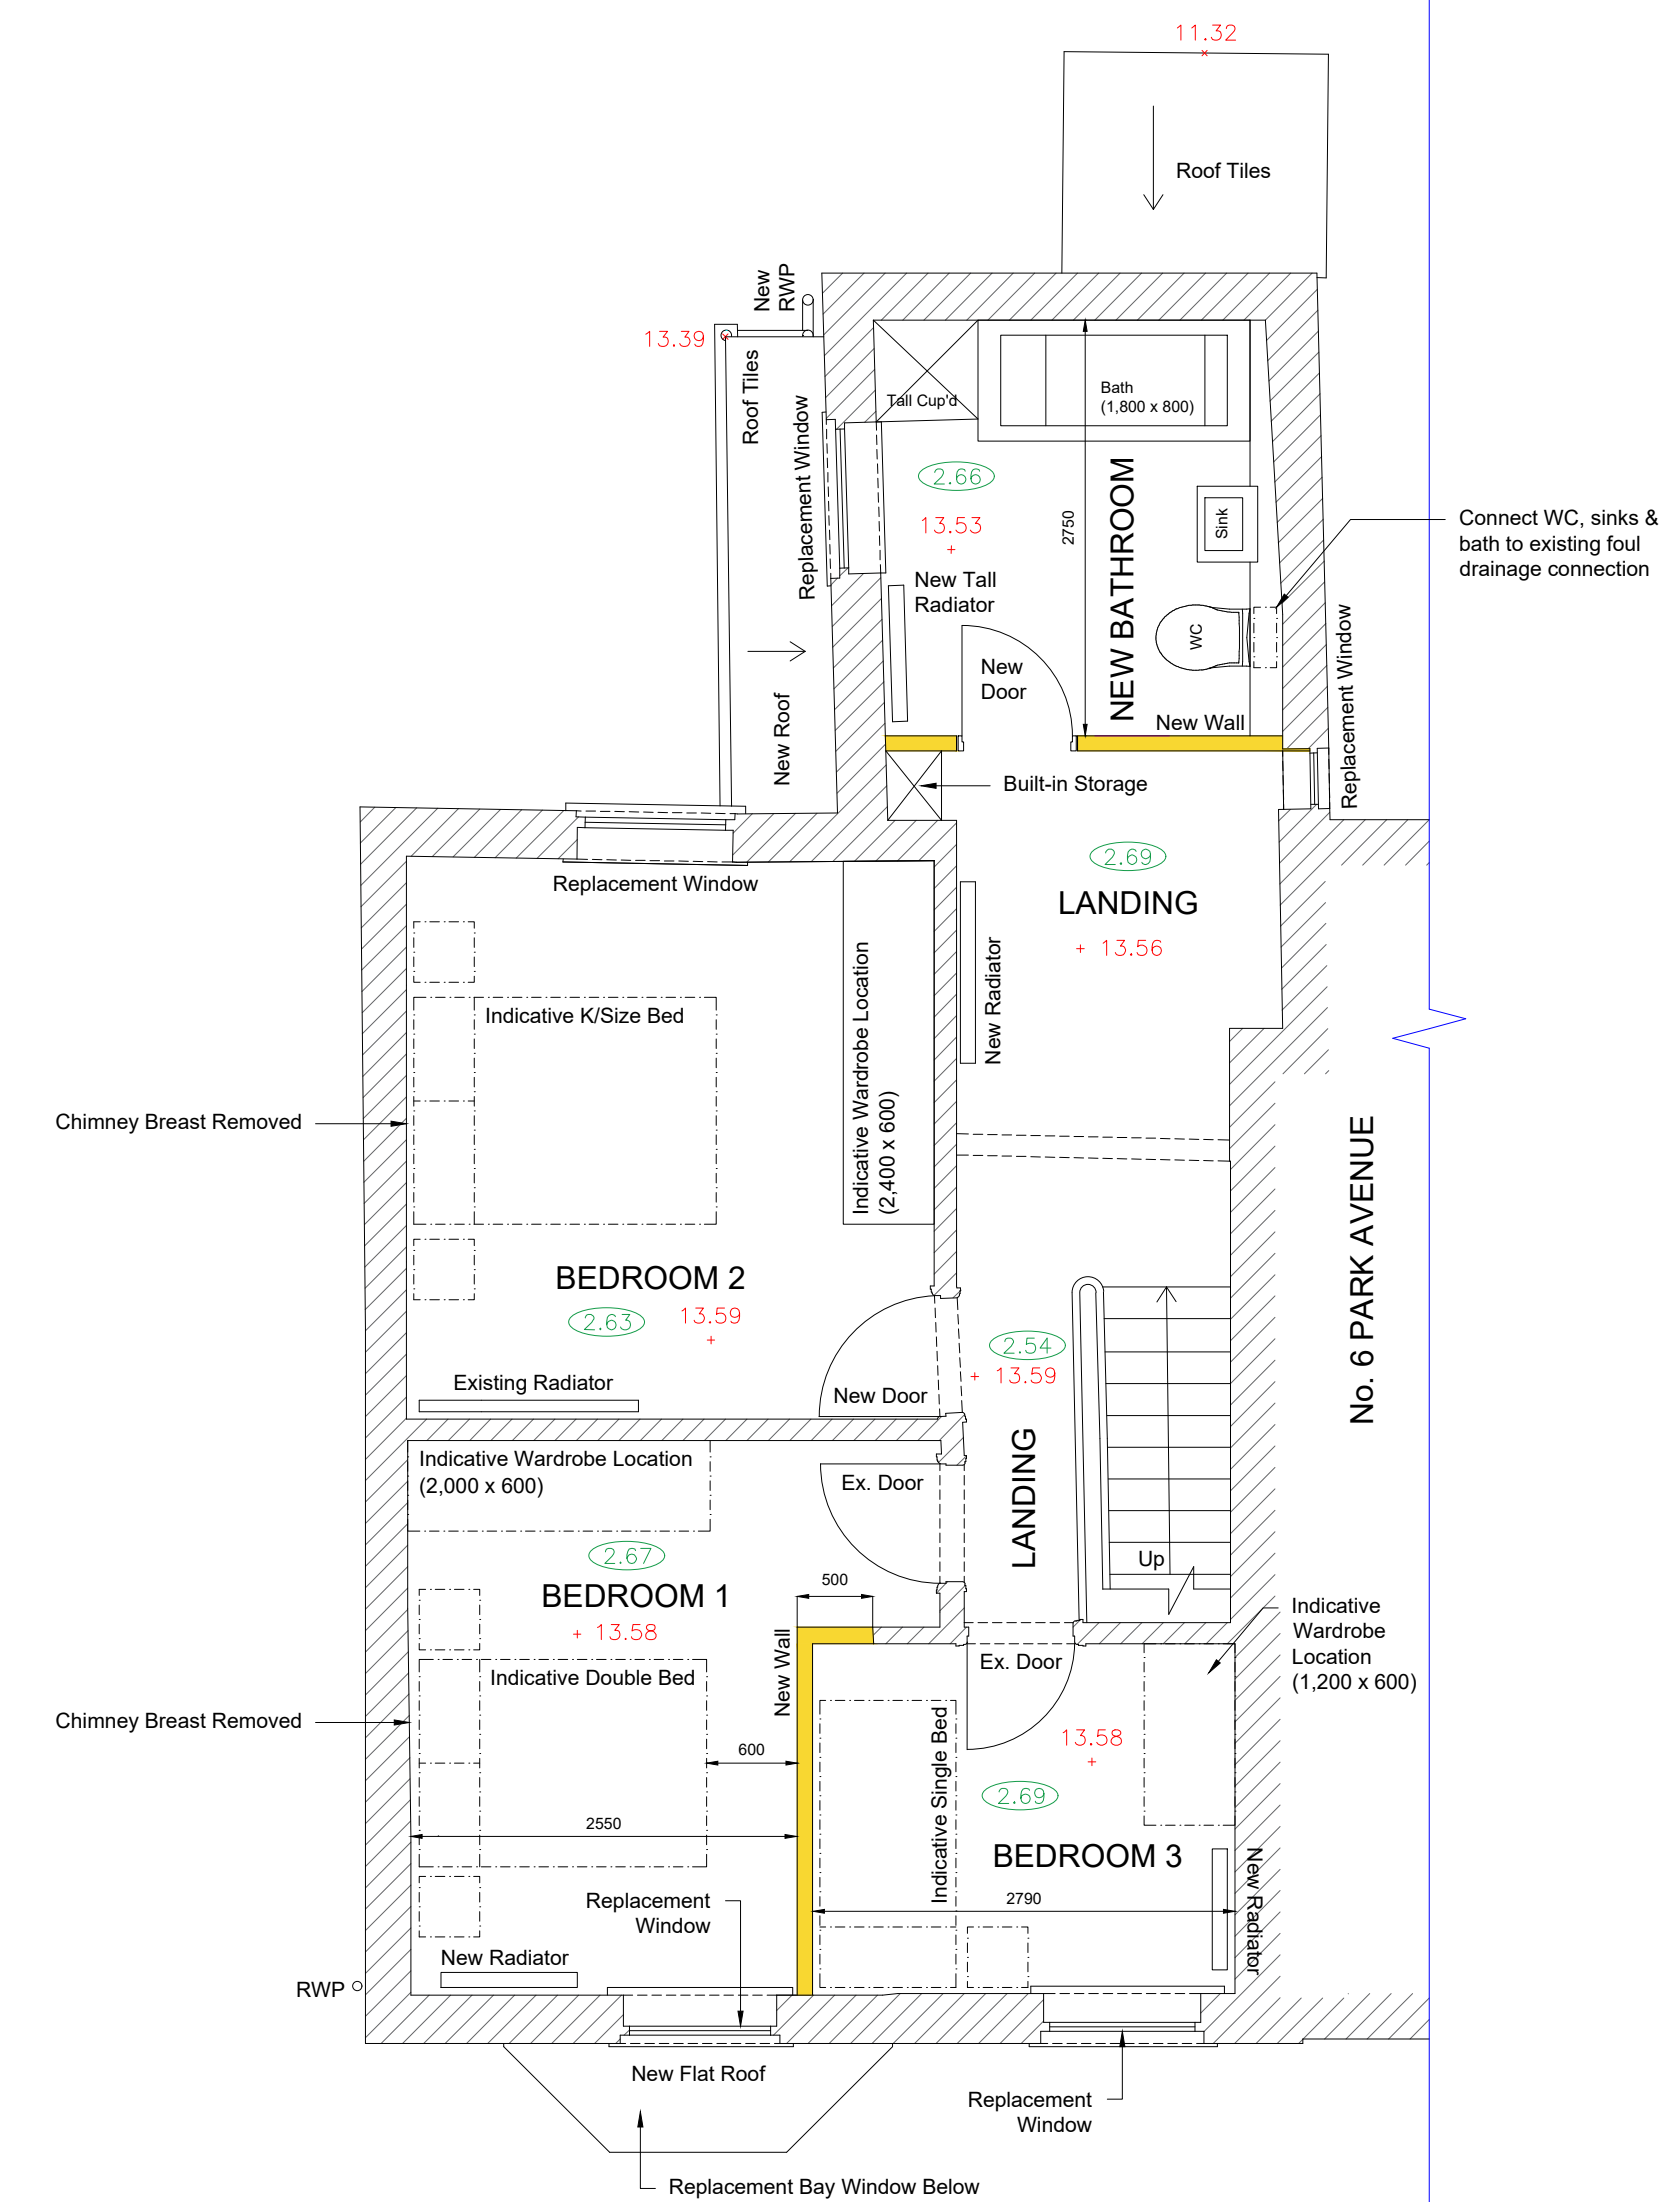

Project Title		
8 Park Ave, Levenshulme, M19 2EE		
Drawing Title		
Proposed Floor Plans		
Project No:	F021	Date:
		03/05/2023
Drawn:	Mark Whitfield	Scale @ A1: 1:50

Client Name

**B. H. Saghir &
I. K. Ahmed**

Drawing Number

P(02)01

Revision

C