


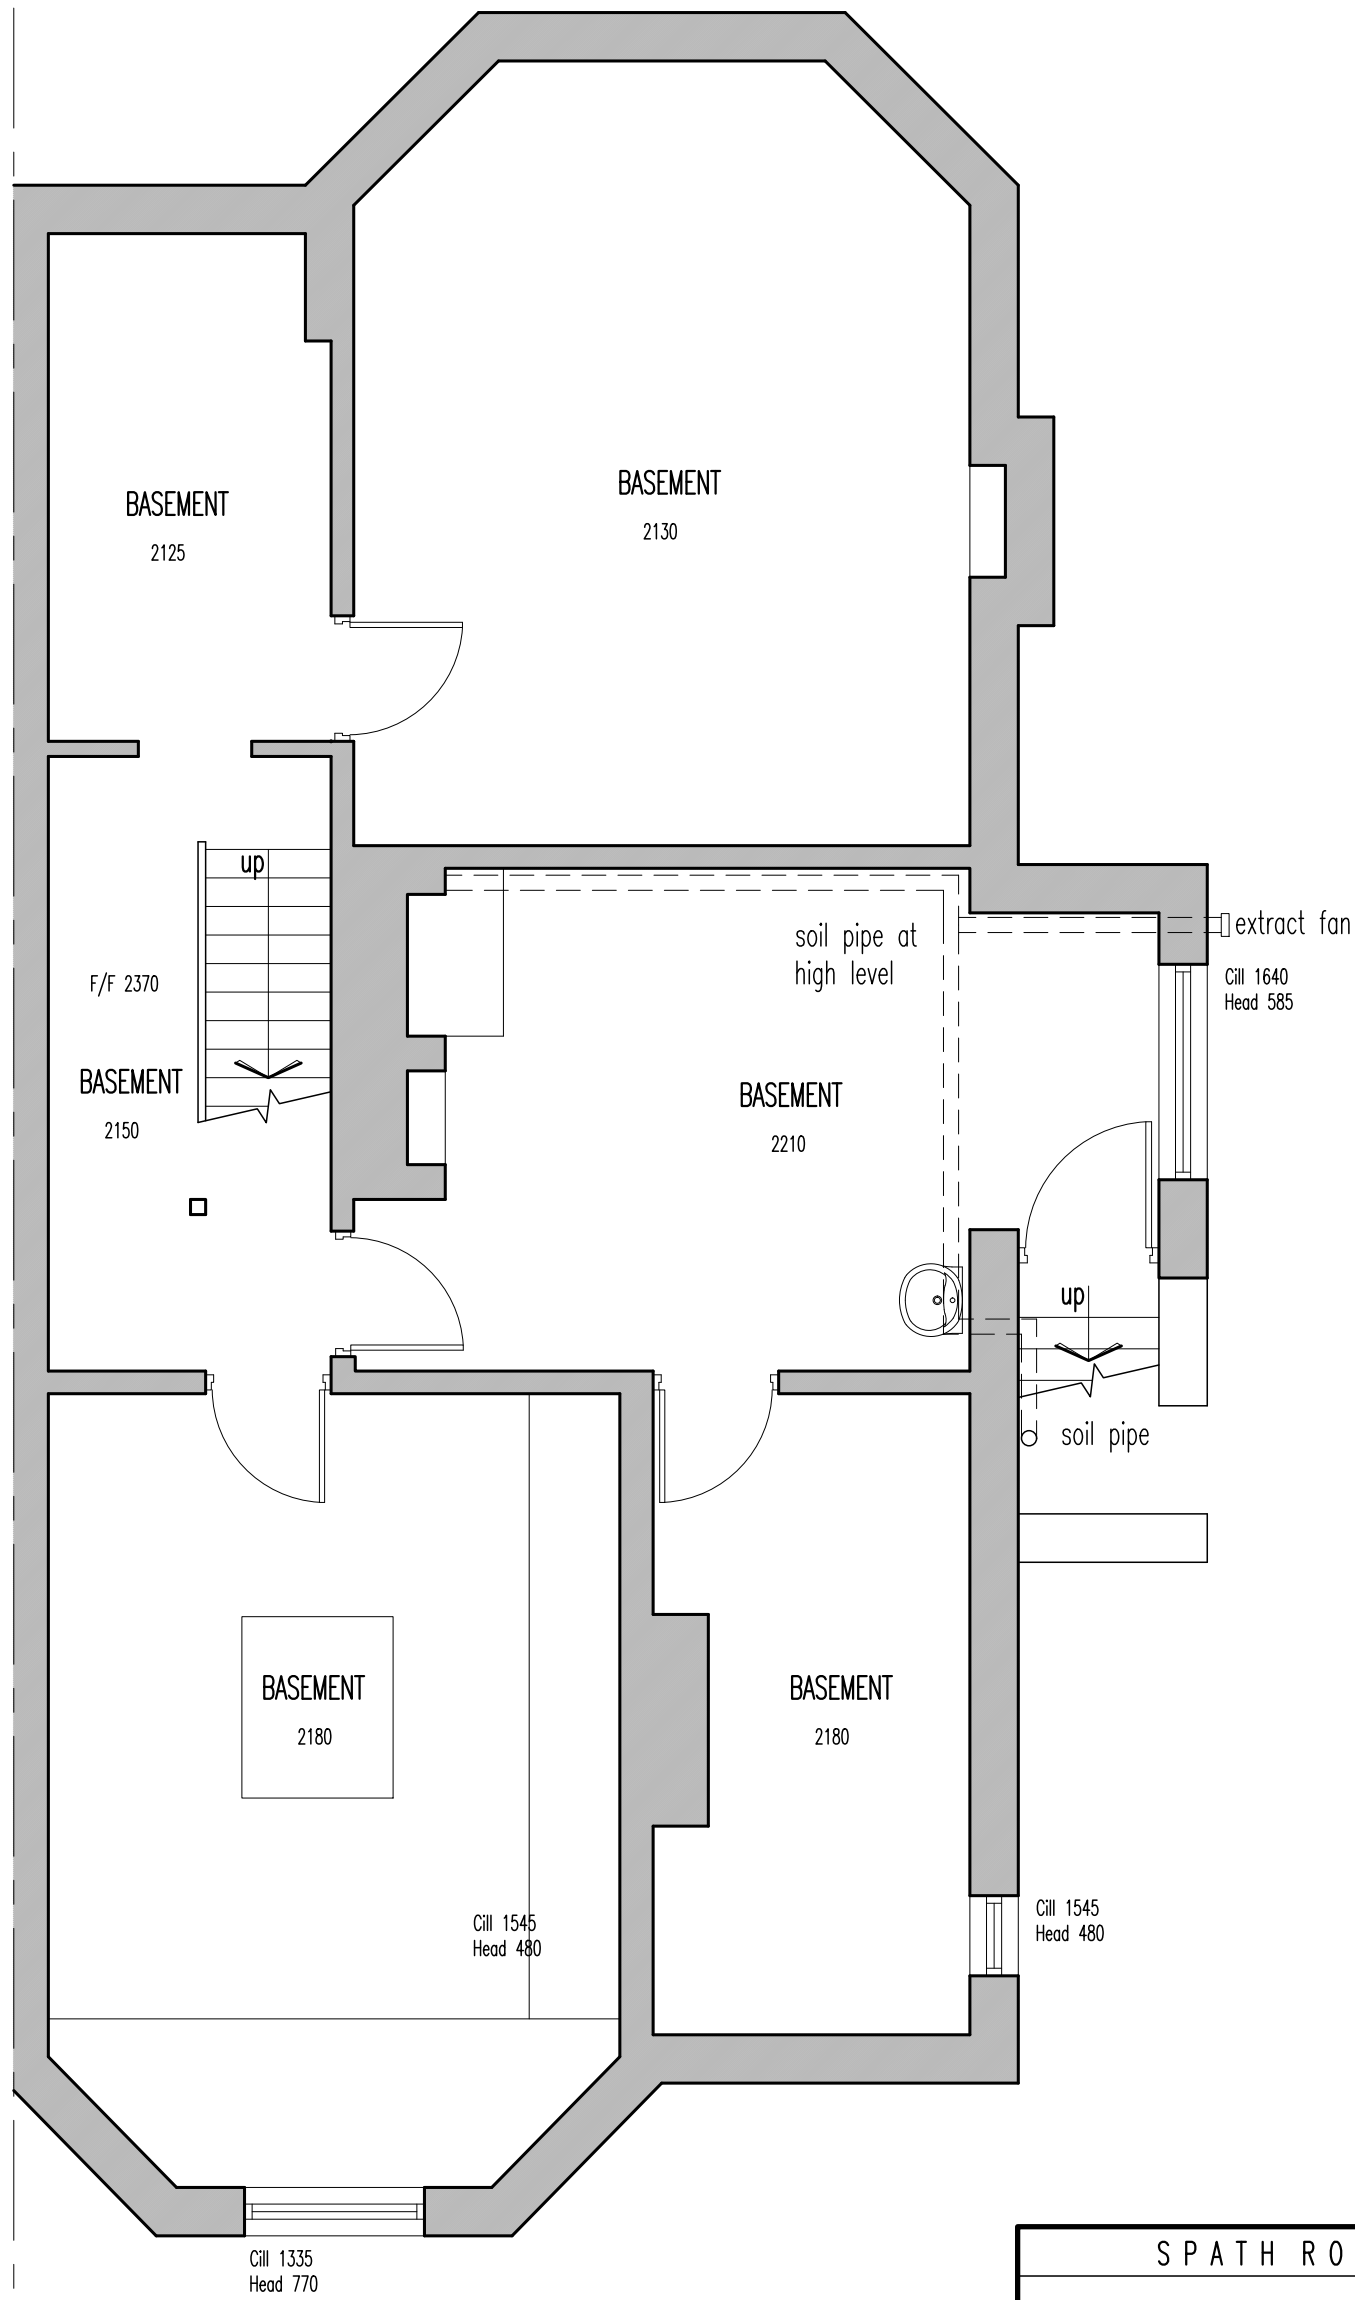


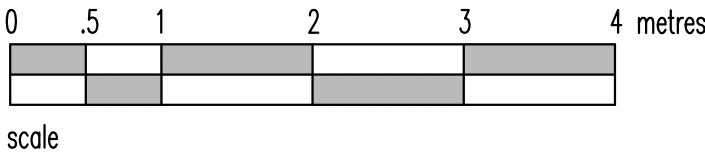


Basement Plan

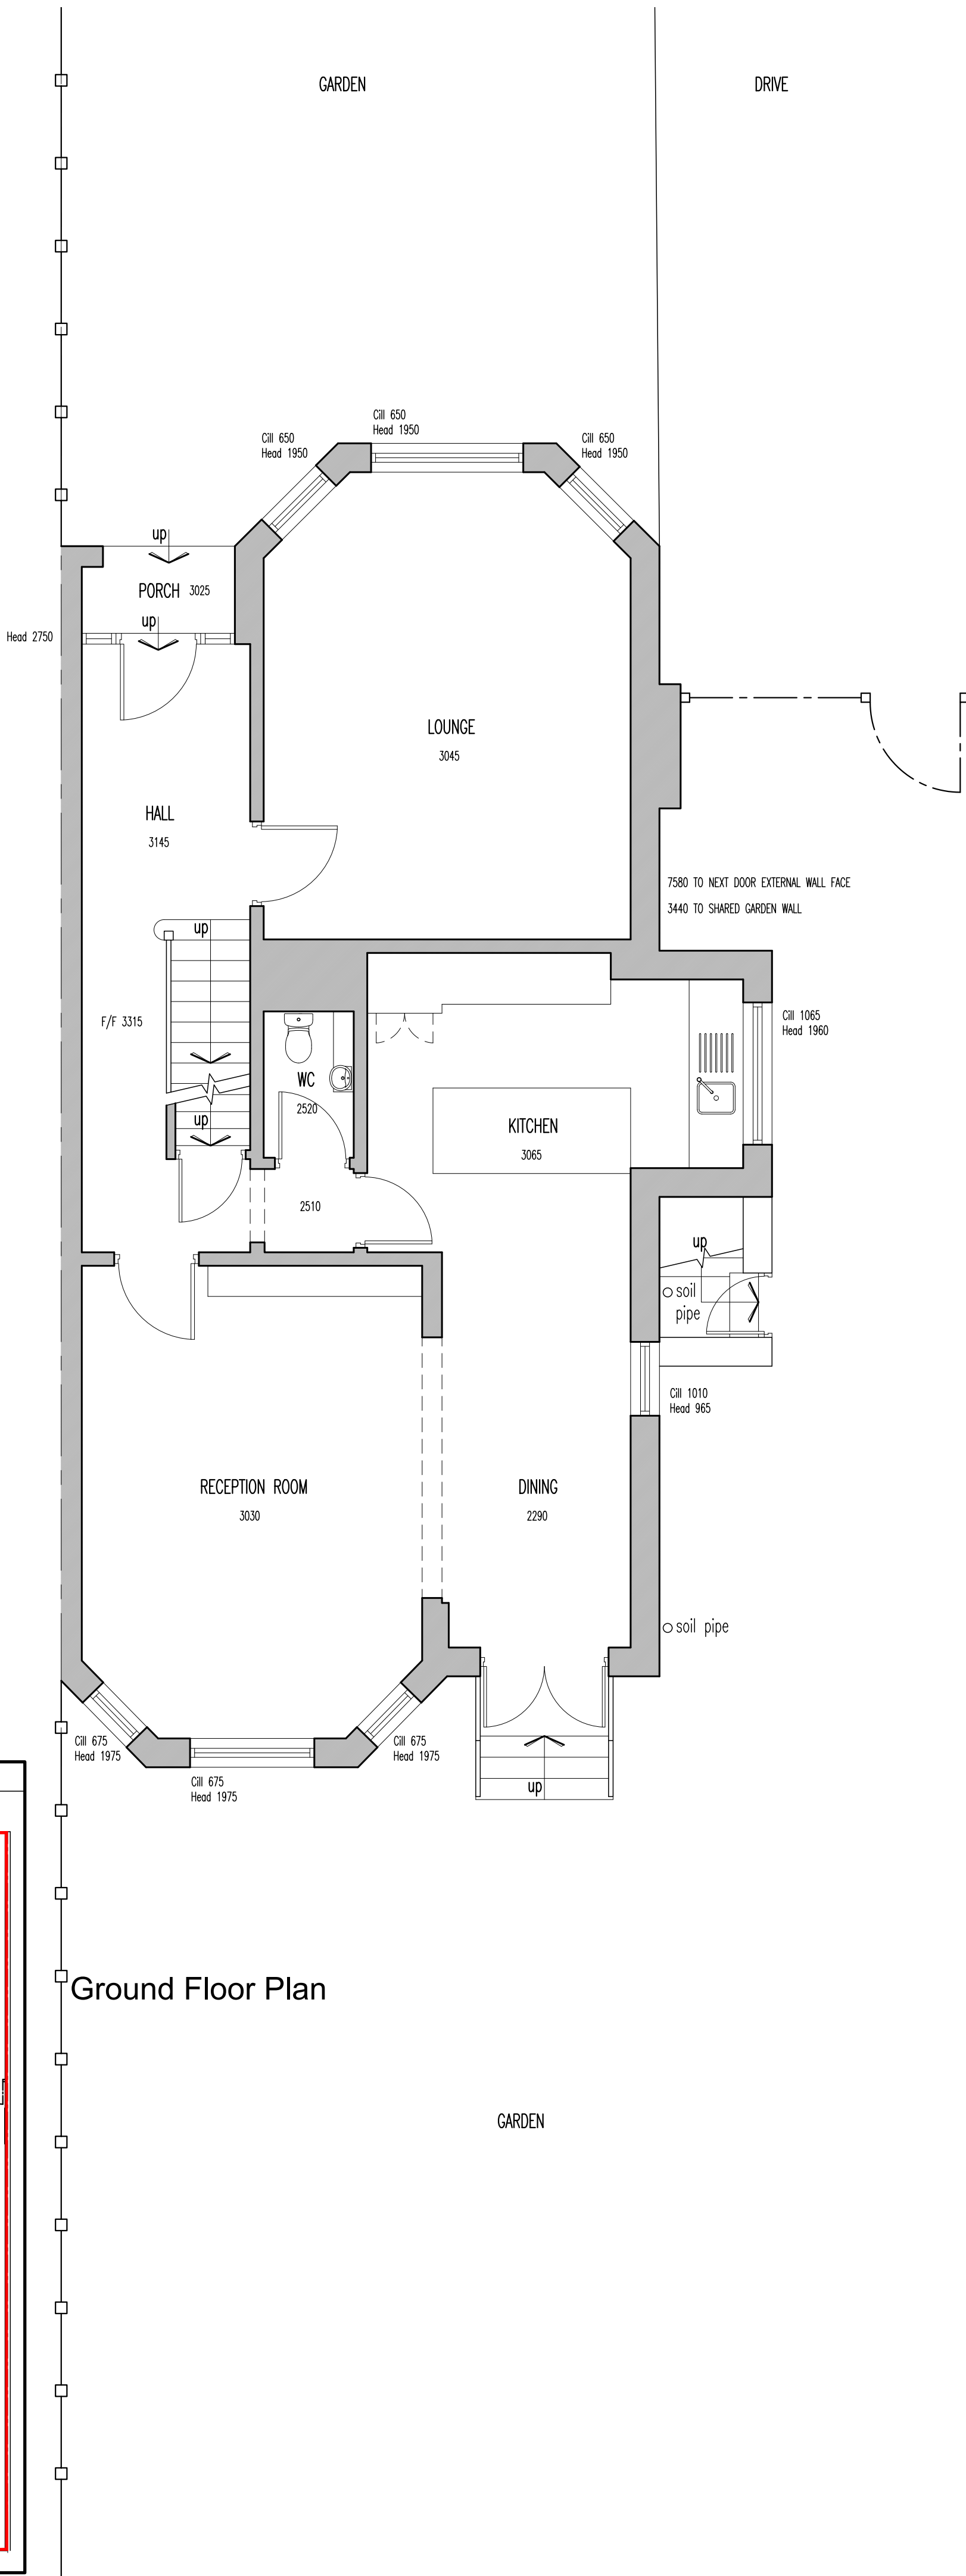


Site Plan scale 1:200

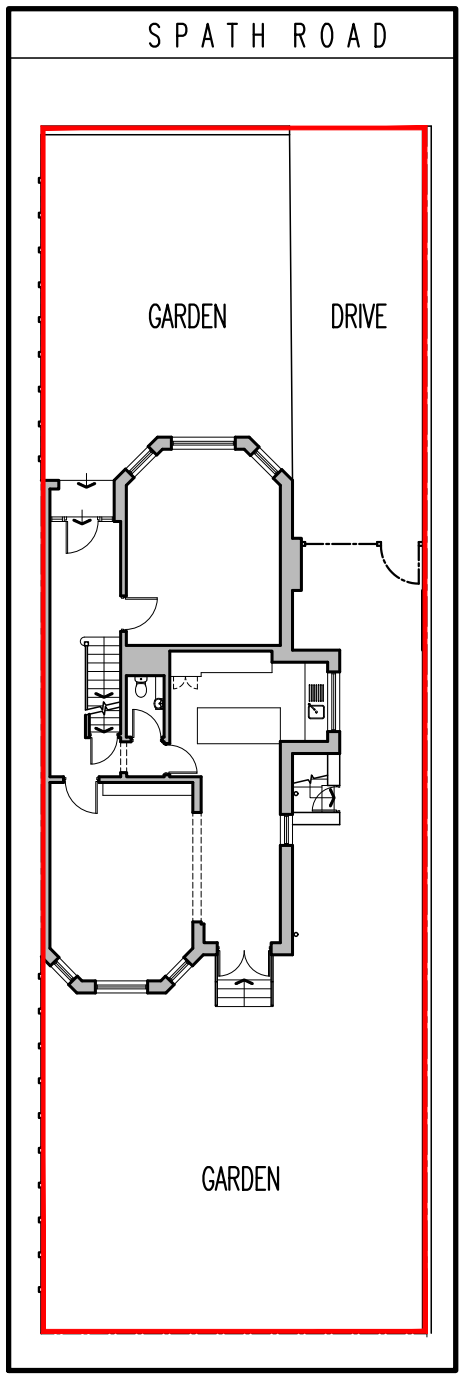

Ground Floor Plan

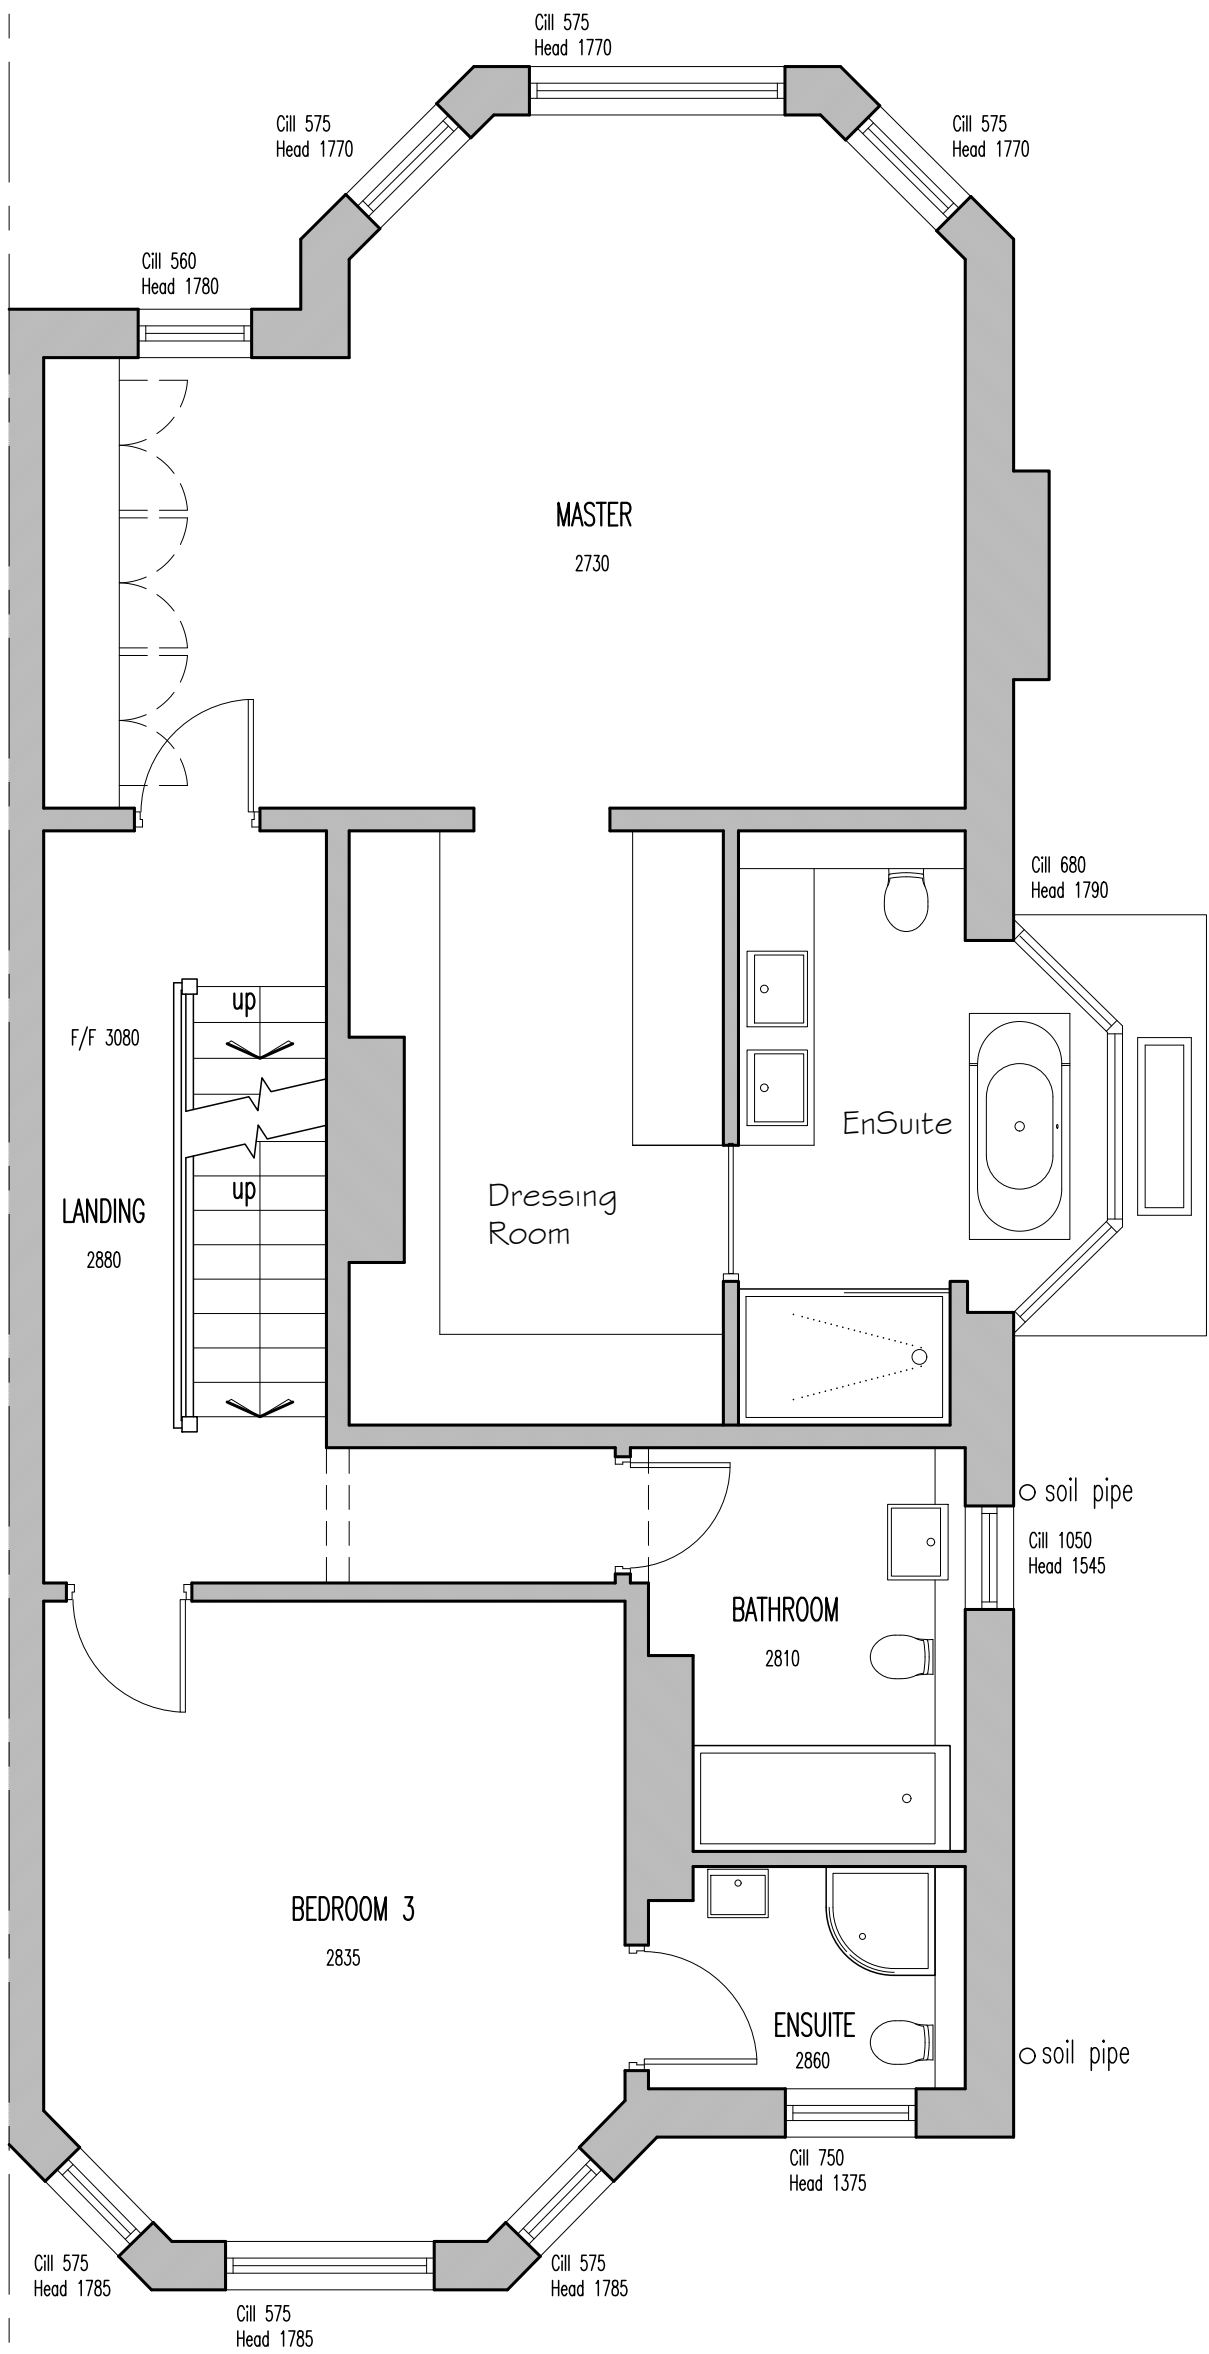

First Floor Plan

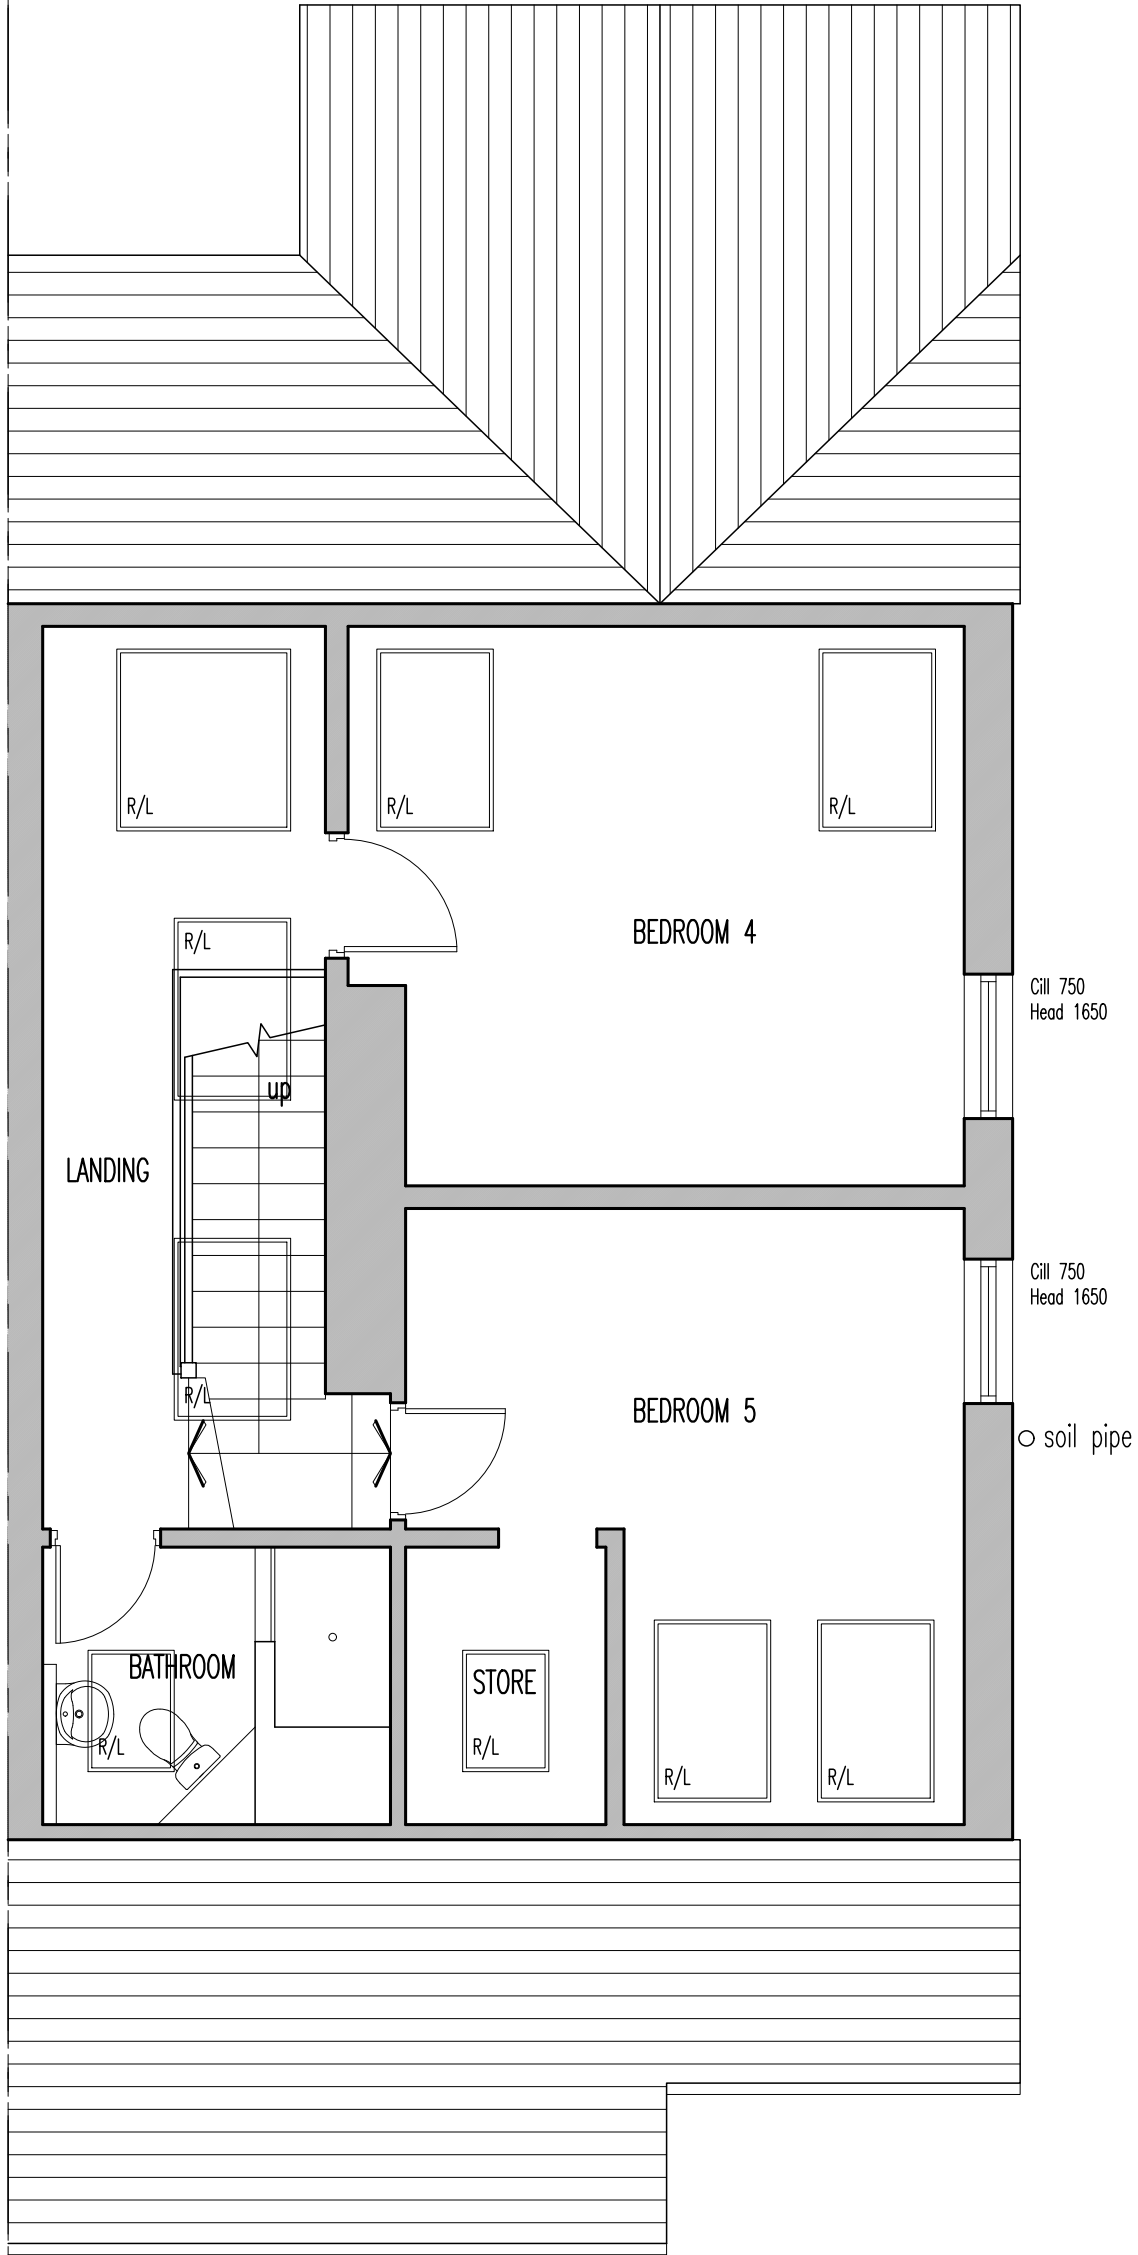

Second Floor Plan

P1	Issued for Planning	15.11.23	rnc
Rev / Description	Date	By	
Status: Planning			
Client: Mr R Davis			
Contract: Proposed Single Storey Side Extension and Internal Alterations 33 Spath Road, Didsbury, M20 2QT			
Drawing: Existing Floor Plans			
Drawing No: AS772 01	Revision: P1	Scales: 1:50@A1	
Drawn: rnc	Checked:	Date: Oct '21	