



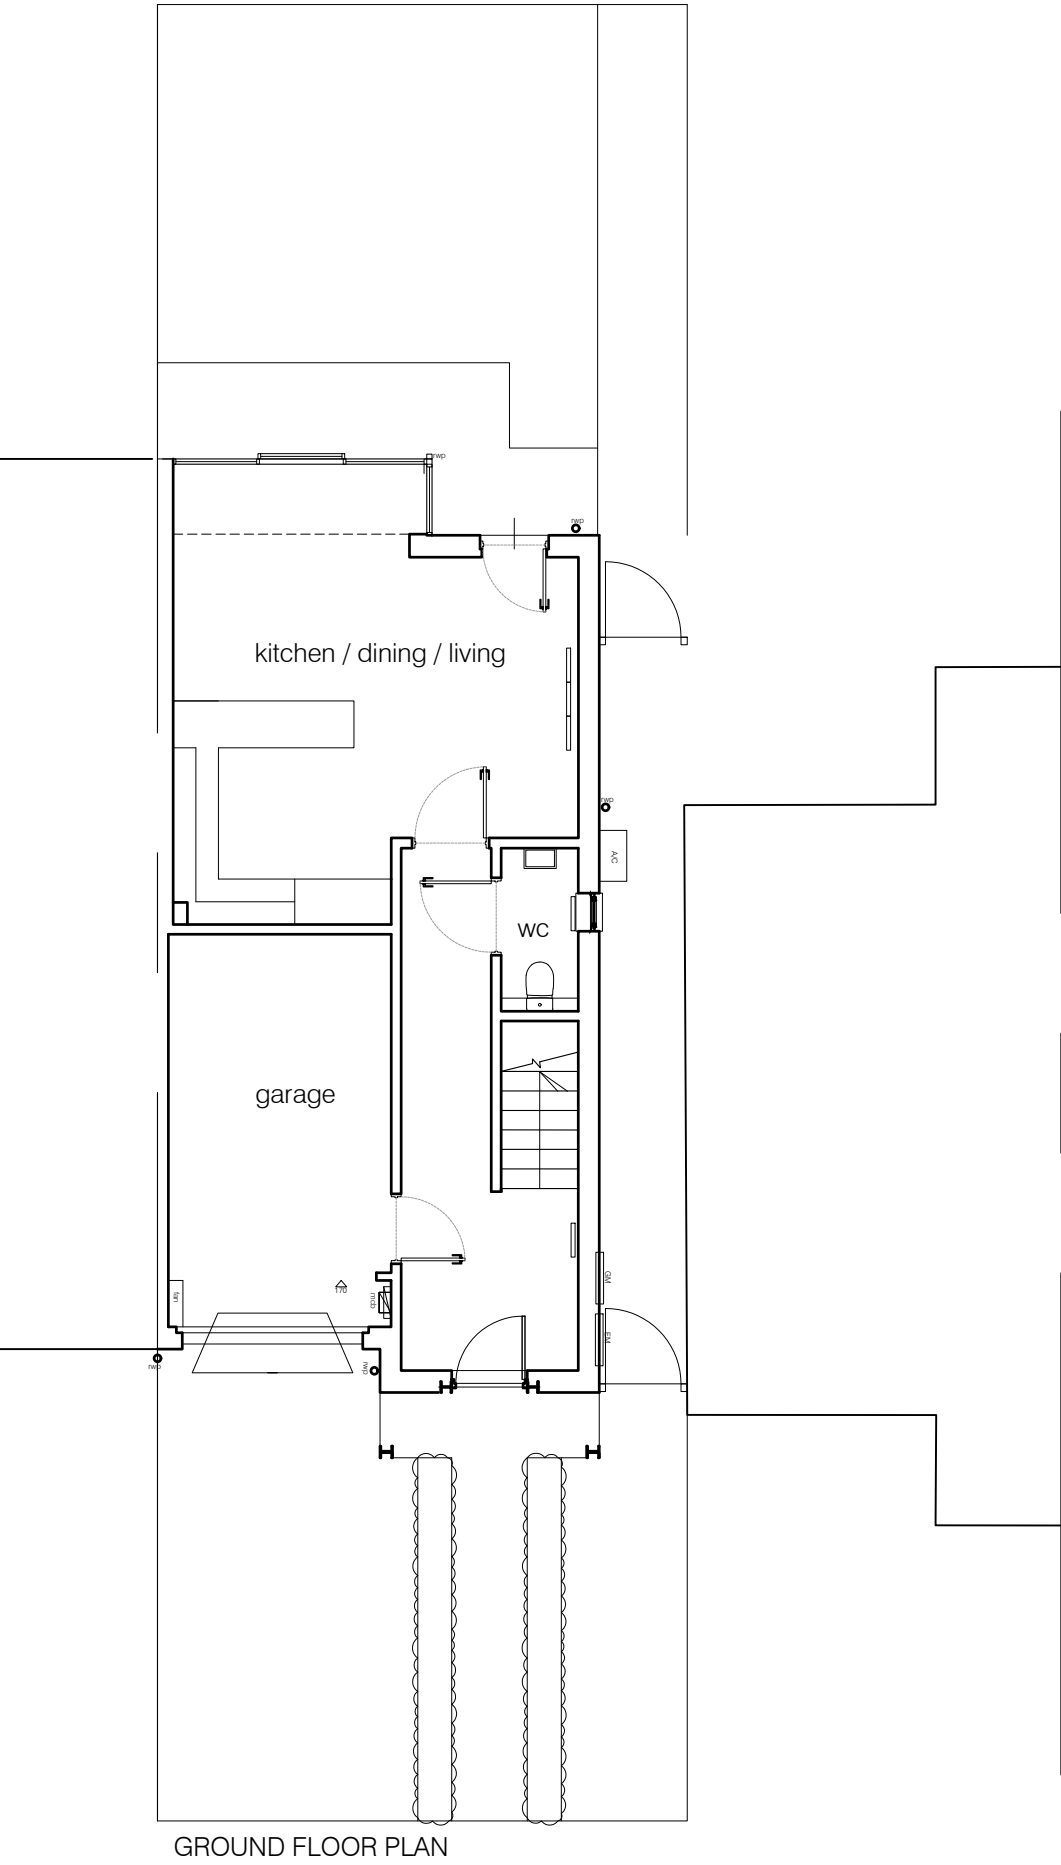

GROUND FLOOR PLAN

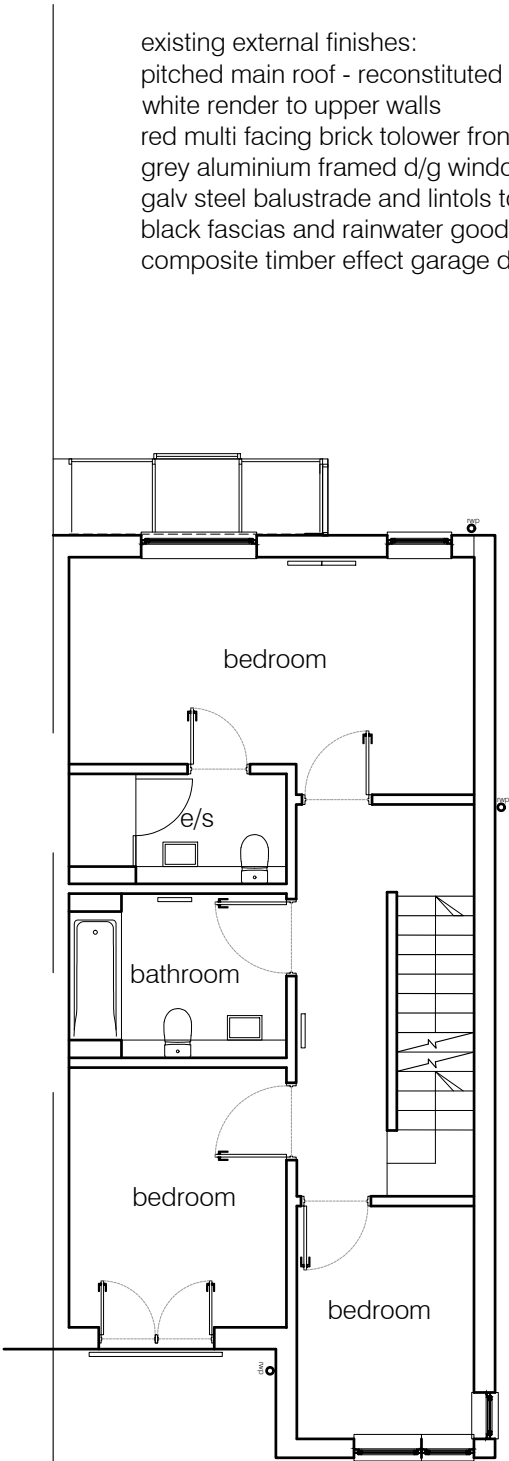

FIRST FLOOR PLAN

existing external finishes:  
pitched main roof - reconstituted slate  
white render to upper walls  
red multi facing brick to lower front elevation  
grey aluminium framed d/g windows  
galv steel balustrade and lintols to porch  
black fascias and rainwater goods  
composite timber effect garage door and entrance door



FRONT ELEVATION as existing




BLOCK PLAN 1 :500

Simon R Miles  
Chartered Architect  
Didsbury  
Manchester  
T: 07778 137830  
E: srmilesarchitect@gmail.com

Do not scale. Contractors must check all dimensions on site before preparing production drawings or commencing any work. This drawing and its design is the copyright of S.R.Miles Ltd and may not be reproduced in any form whatsoever without their prior express written consent.

| Revision | Date | Revision note |
|----------|------|---------------|
|----------|------|---------------|

Notes

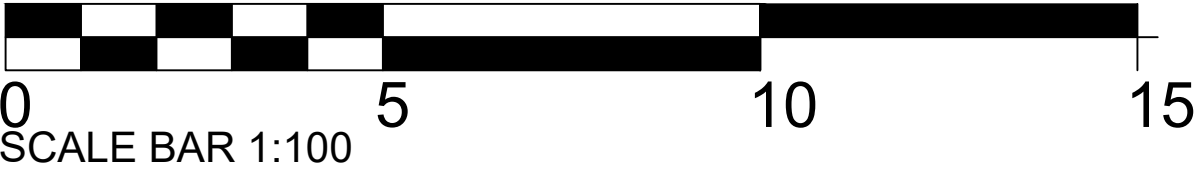

Project :  
7 CLEARWATER DRIVE DIDSBURY  
Title :  
PLANS & FRONT ELEVATION AS EXISTING  
Drawing number :  
23 405 PL100  
Client :  
MR & MRS FISHER

Scale :  
100@A3  
Date :  
15.09.2023  
CAD Ref :  
23 405  
Drawn by :  
SRM

