




7

9

13

15

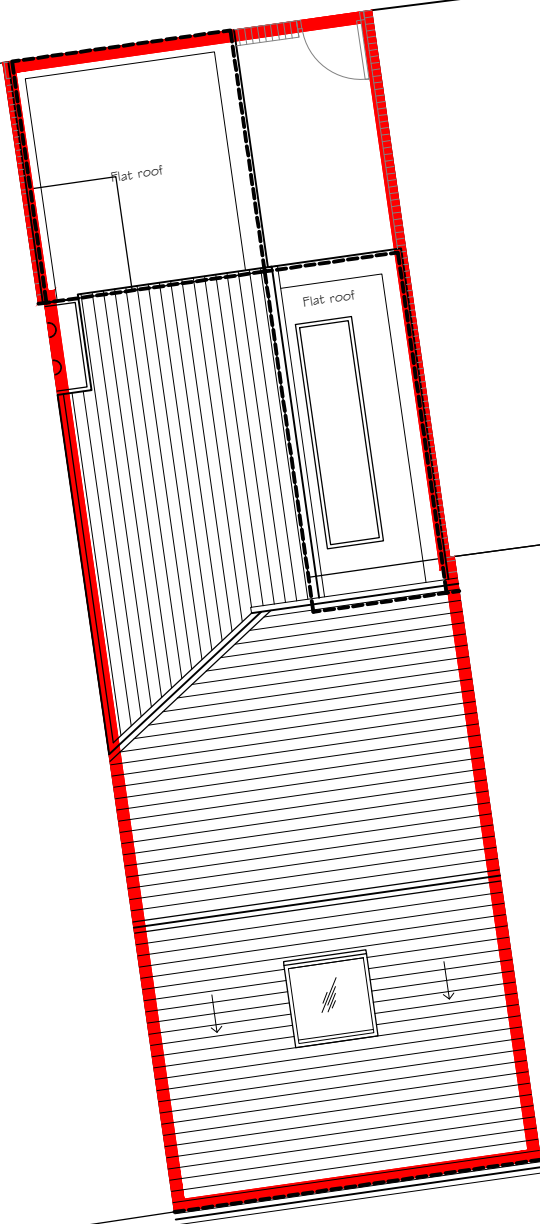

Revision	Description	Init.	Date
----------	-------------	-------	------

PLANNING

 <small>47A Park Lane Poynton Stockport Cheshire SK12 1RD Tel: 01625 403 516 Fax: 01625 403 516 E-mail: info@pzy-architects.co.uk</small>		Project: 11 Bankfield Avenue, rear single storey extension	
Client: Paul Reeves		Drawing Title: PROPOSED SITE PLAN	
Drawing No: KR657-G9-PL-202	Rev: -	Scale: 1:100@A3	Date: 11.09.2023
Drawn By: D.J.J	Checked: J. Albutt		